




PROPOSED

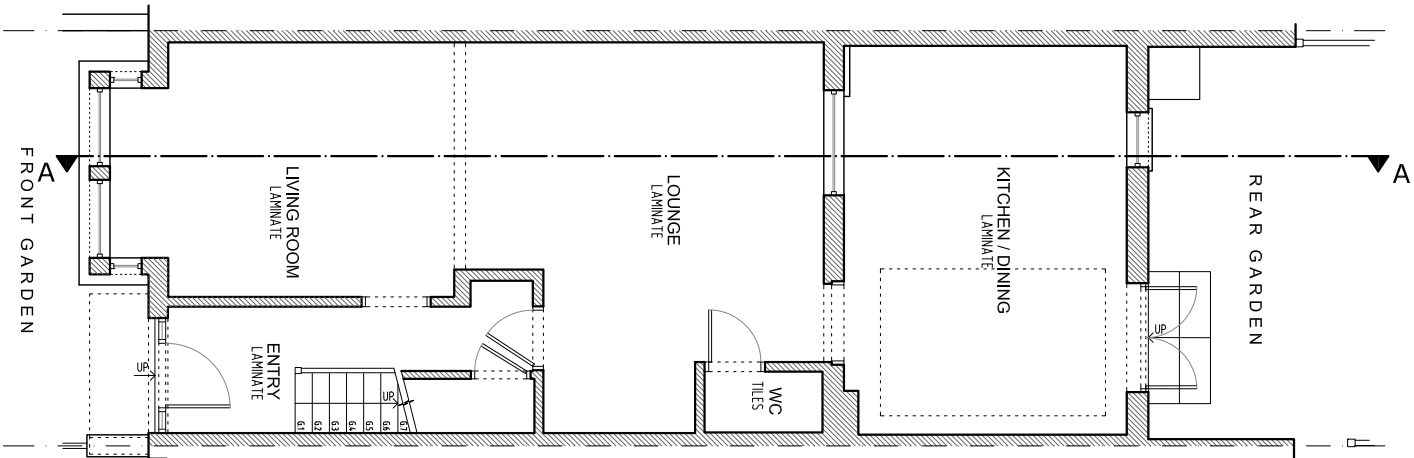


*Proposed Ground Floor
(No Changes)*

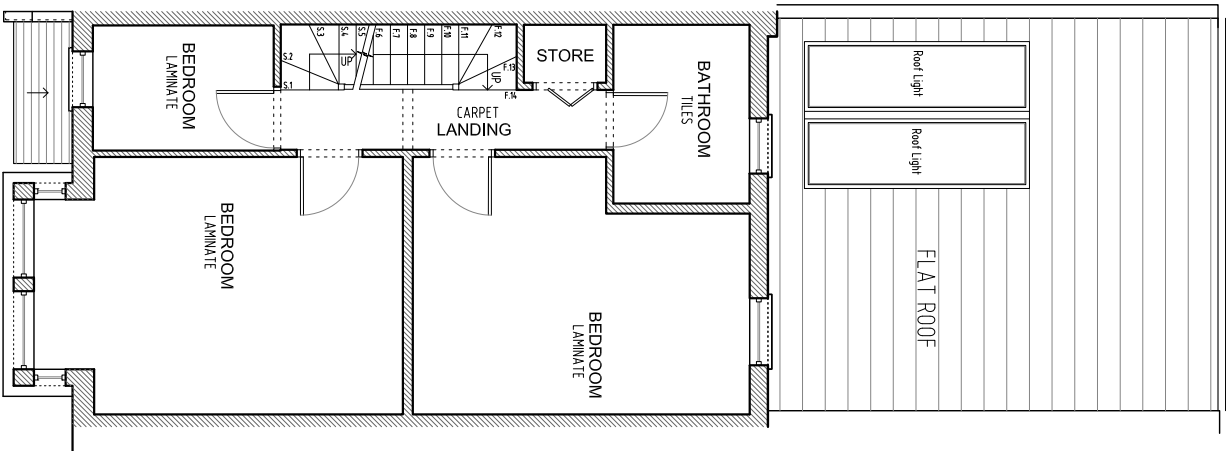


Proposed First Floor

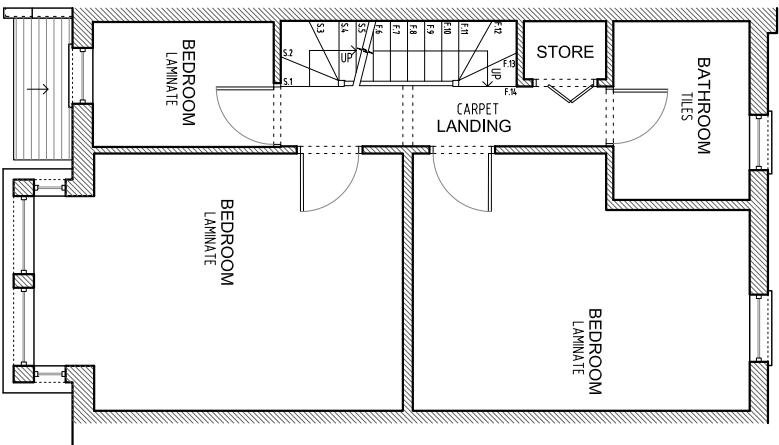

Proposed Second Floor

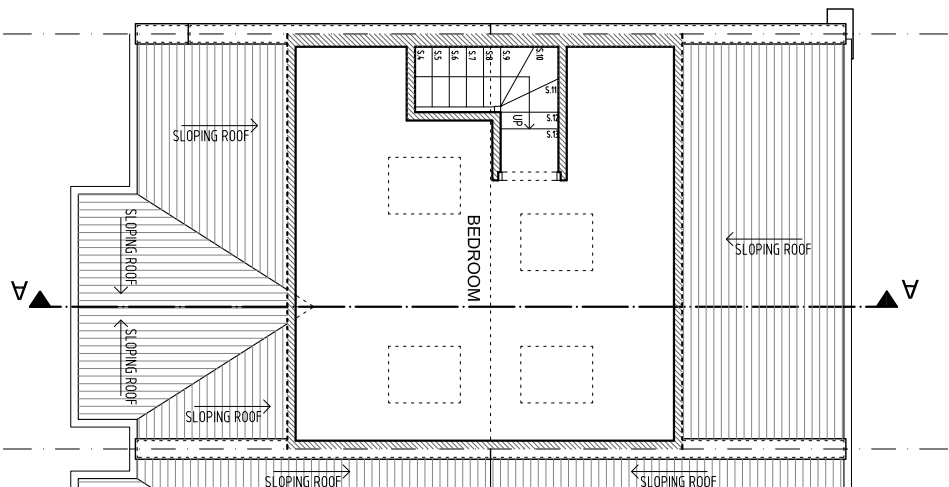


Proposed Loft Floor

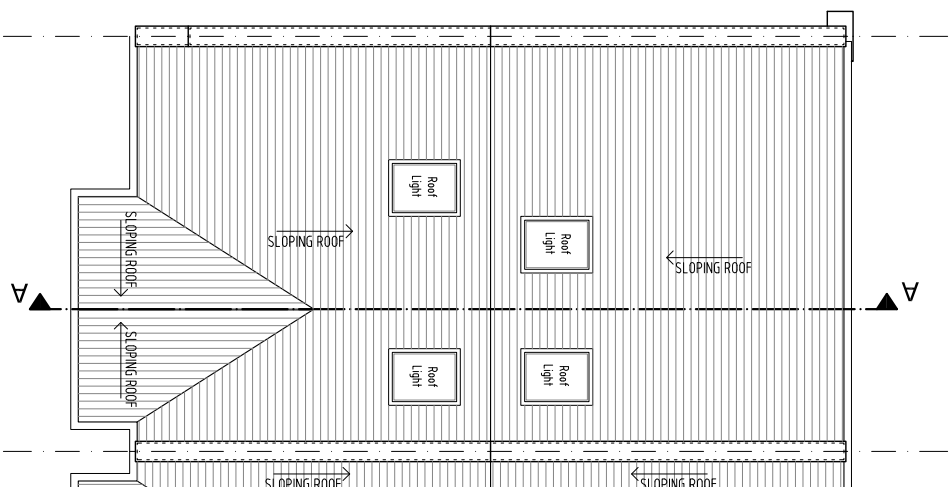

Proposed Roof Plan

METRES

 

SCALE



AJ PLANS
info@ajplans.co.uk

NOTES
The contractors are to check all the dimensions, levels, drain runs and general condition of the site before works commence.

All works are to be carried out in accordance with current Building Regulations, Code of Practice and Local Authority Requirements.

Project:

46 Fairview Road,
London N15 6LJ

Title: **PROPOSED
Floor Plans**

Date: 30.01.24 Scale: 1:100 @ A3

Dwg. No. FR.46.PR.01

Rev: