




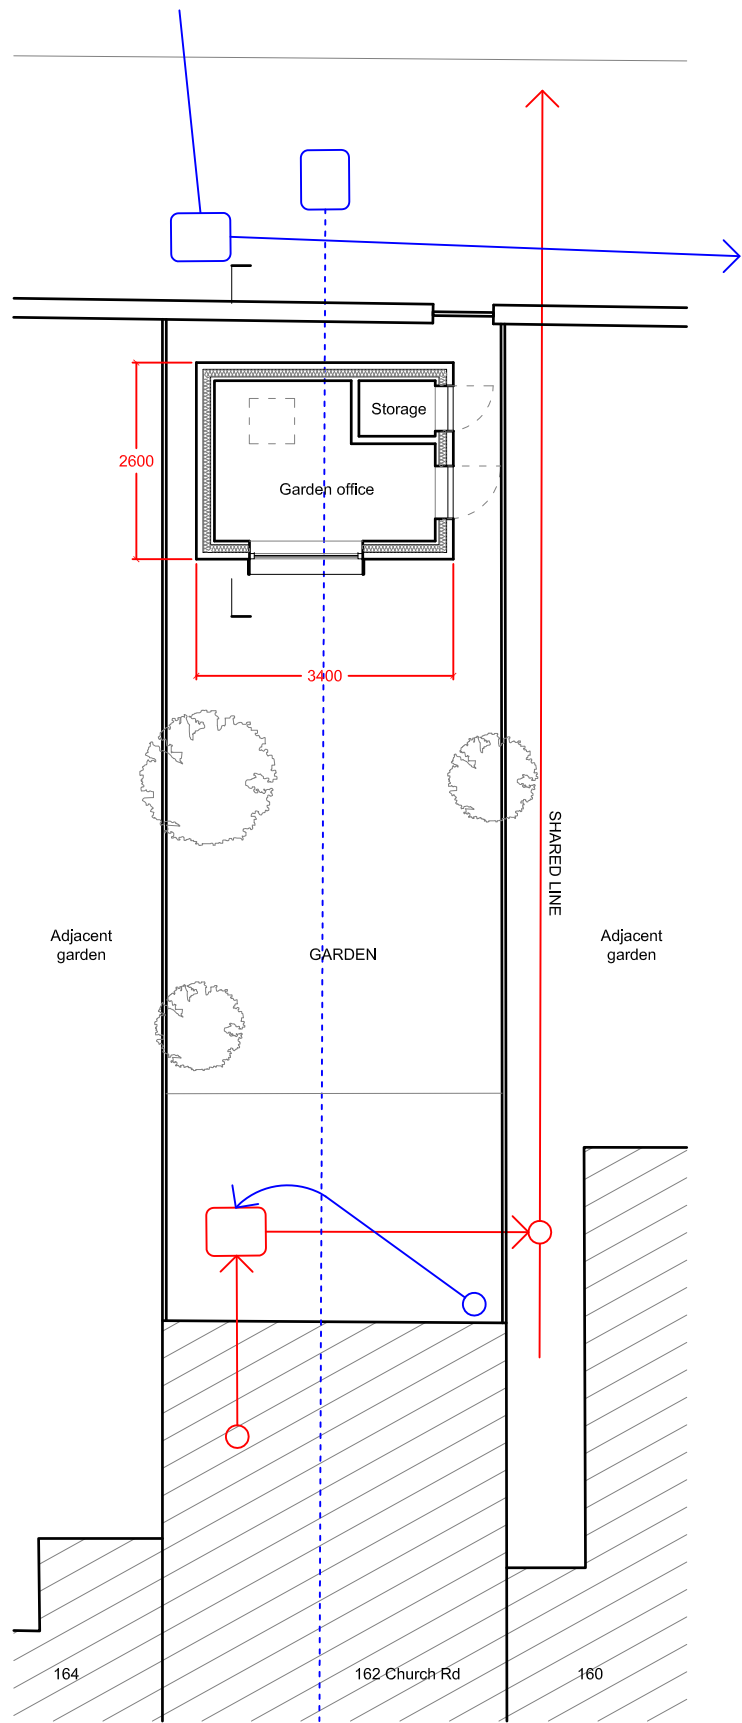

PROPOSED GROUND FLOOR

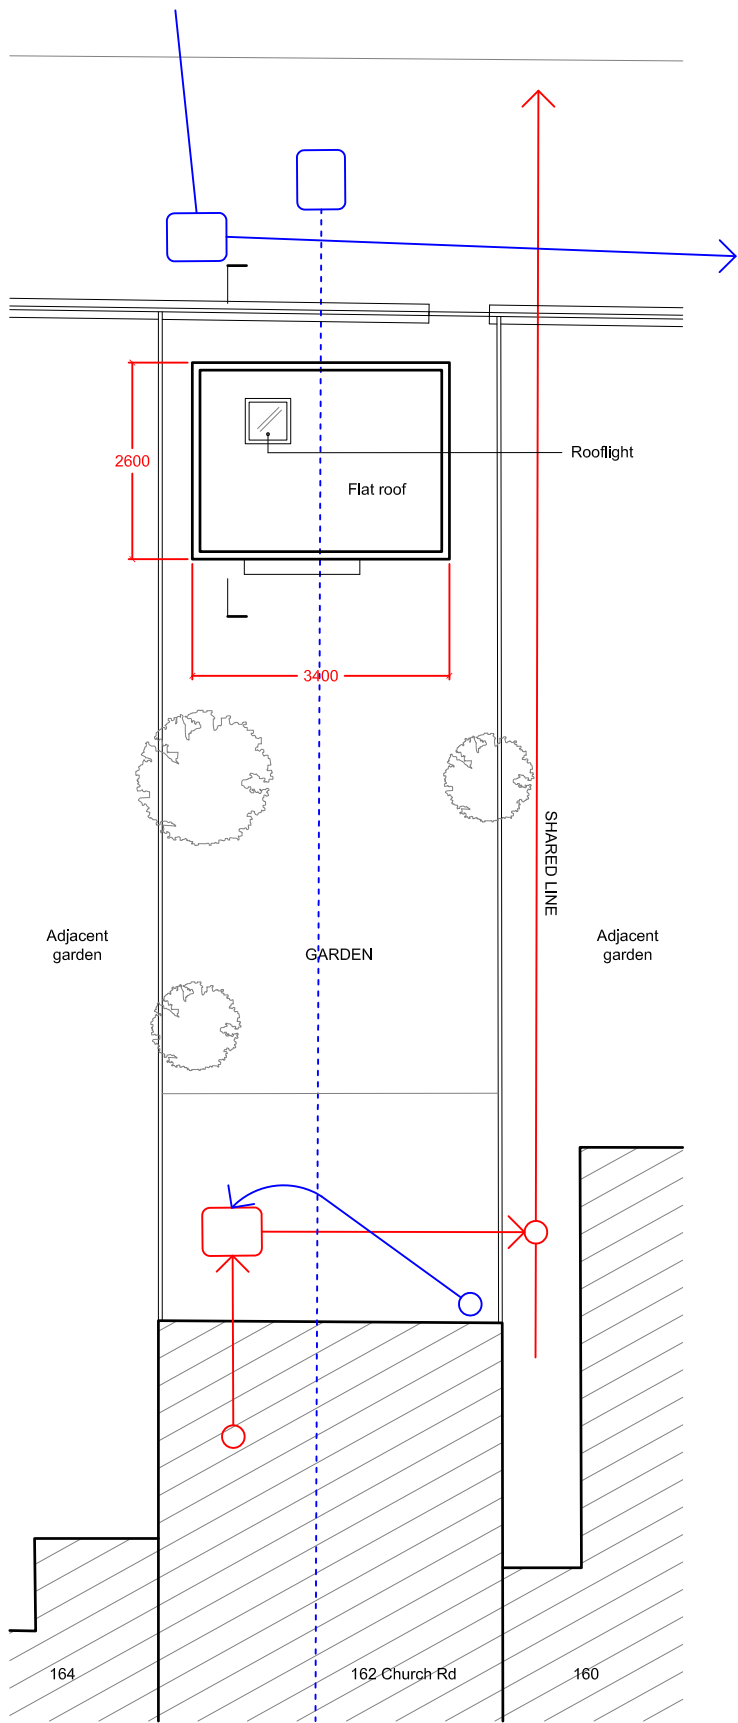

PROPOSED ROOF PLAN

 

Do not scale from this drawing. Use figured dimensions only. Figured dimensions are in millimetres. All levels are in metres. All dimensions and levels shall be verified on site before proceeding with works. Detailed site survey to be carried out to verify positions and level relationships with site features and ordnance survey. Boundaries are indicative only and are to be verified by others. This drawing is to be read in conjunction with other documentation from the architect, design team, main contractor and employer's agent. The architect must be notified of any discrepancies. Where building components are described in the specification as contractor designed, "construction" information relating to those components that are shown on this drawing represents design intent only.

REV	DATE	DESCRIPTION
PL	23.01.2024	PLANNING

Manhole

Soil vent pipe/Waste pipe

Waste water gully

Rain water gully

Rain water pipe

Drain route

Presumed route



BOANO PRISMONTAS
40, Ermine Mews
London E2 8BF
+44 (0) 7447 041224
hello@boanoprismontas.com
BP JOB NO: 2311

162 Church Rd, London N17 8AS, UK
PROPOSED PLANS
PLANNING
2311_07_110
SCALE 1 : 100 @A3

