



EXISTING

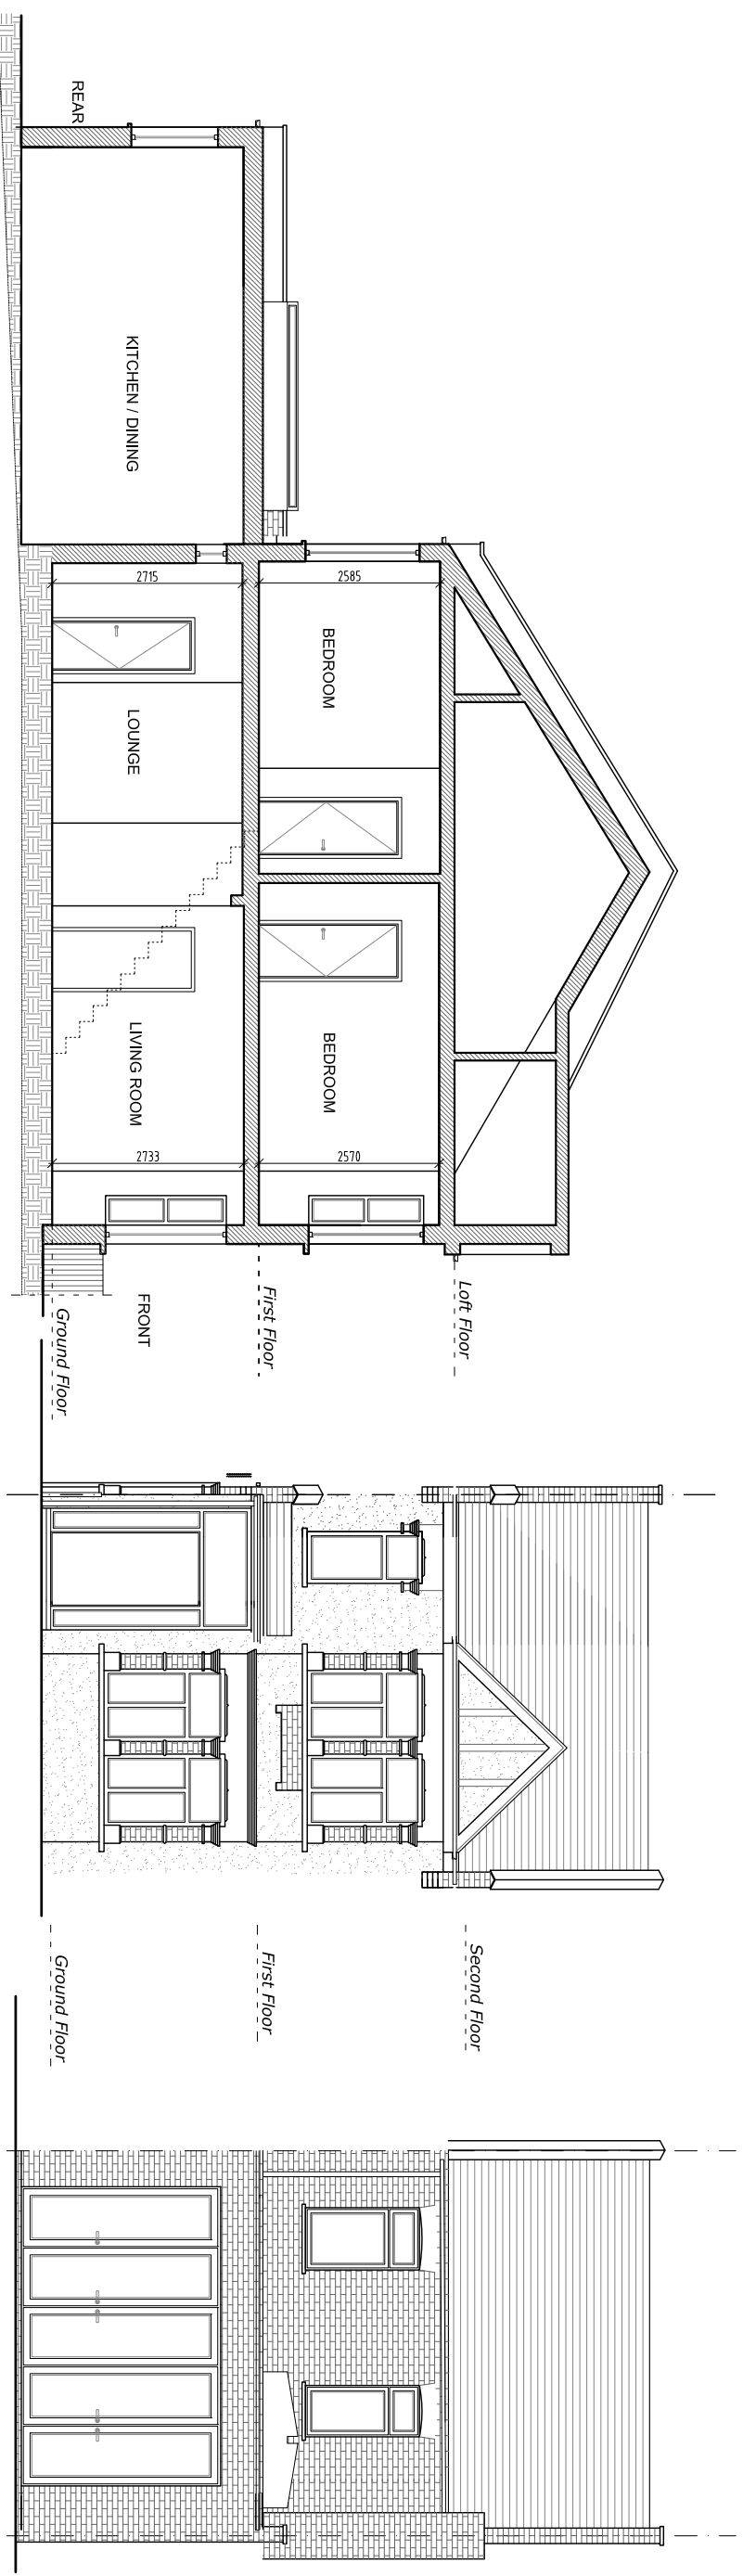

Existing Section A-A

Existing Front Elevation

Existing Rear Elevation

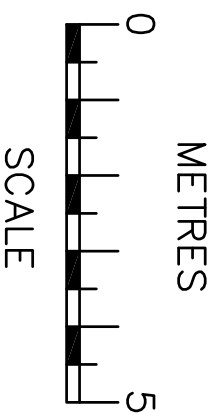

NOTES The contractors are to check all the dimensions, levels, drain runs and general condition of the site before works commence. All works are to be carried out in accordance with current Building Regulations, British Standards, Code of Practice and Local Authority Requirements.		Project: 46 Fairview Road, London N15 6LJ	
Title: EXISTING Section and Elevations		Date: 30.01.24	
Scale: 1:100 @ A3		Dwg. No. F.R.46.EX.02	
Rev:		Rev:	