



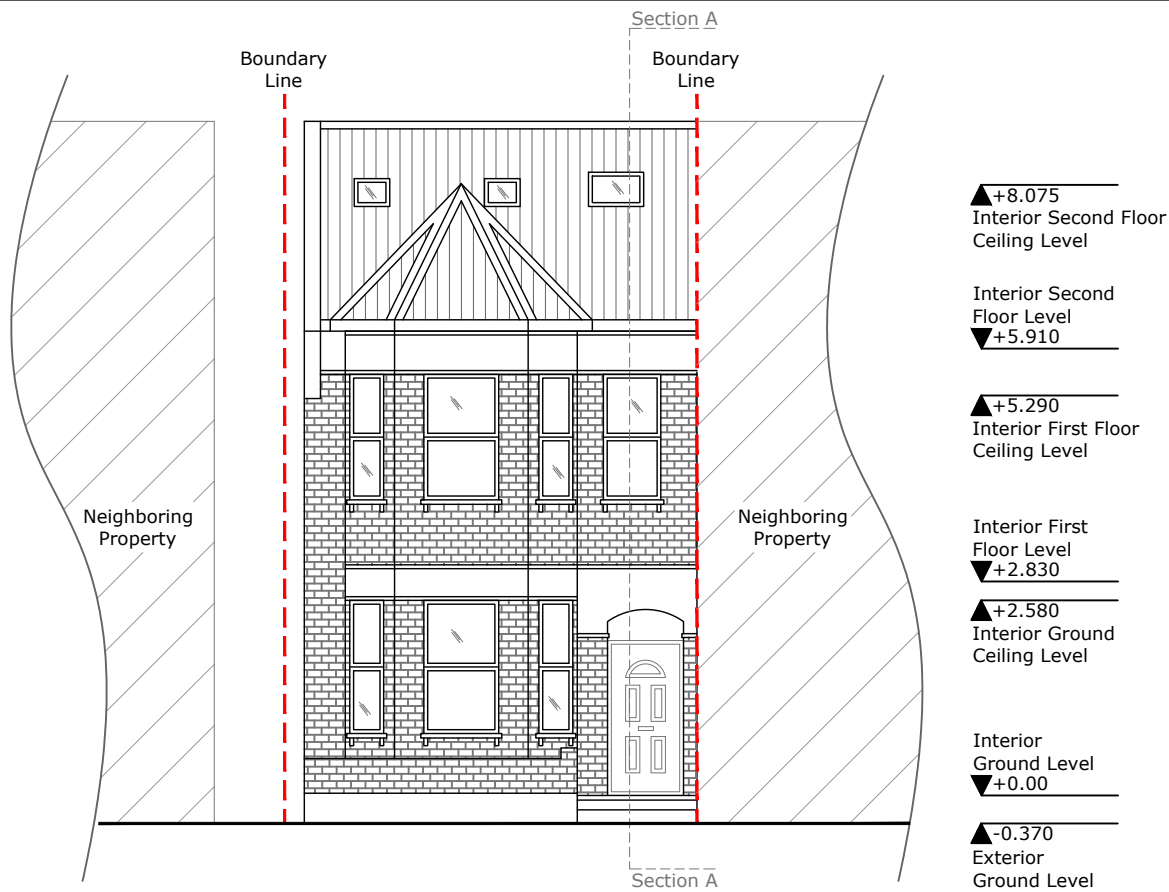

1 Proposed Front Elevation
1:100 - East Facing

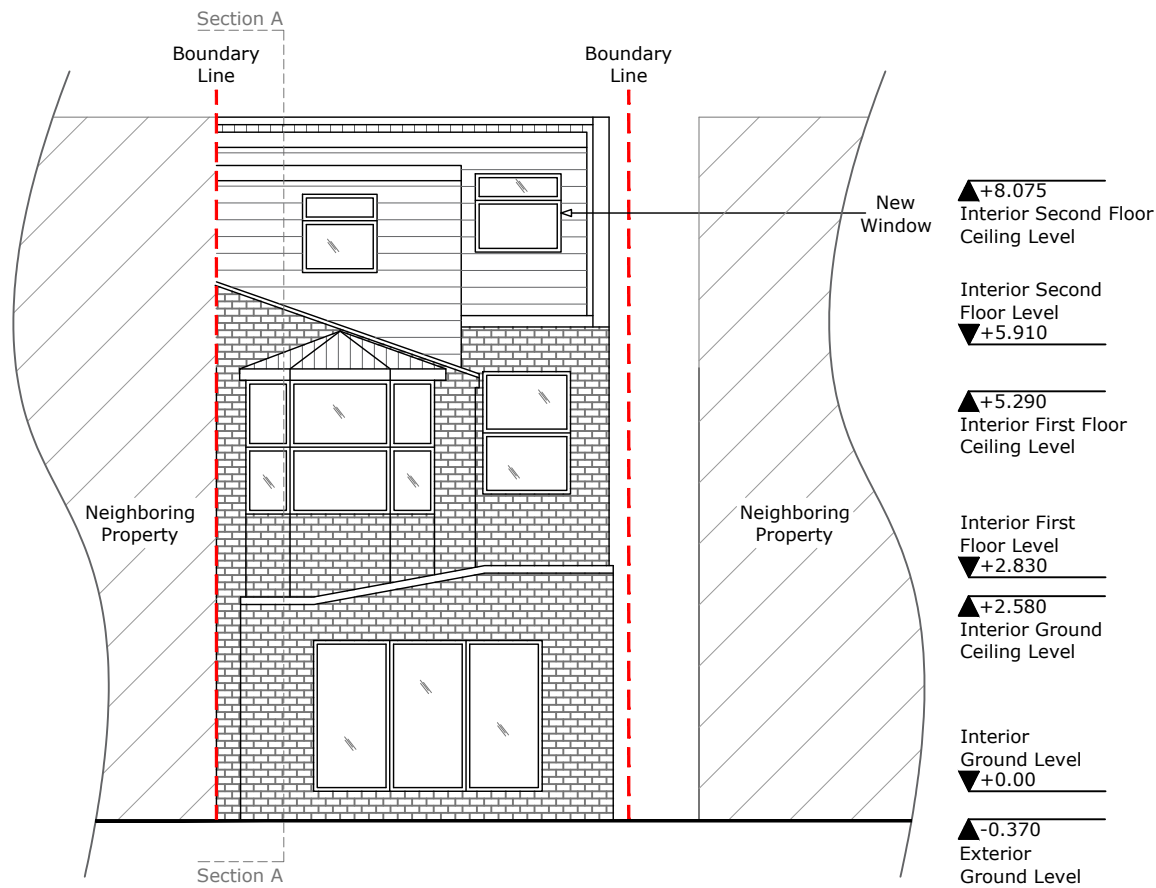

2 Proposed Rear Elevation
1:100 - West Facing

SCALE 1:100 (METRES)



PL01	Issued for Approval	24.02.02
Rev	Description	Date
 Architectural Hub Ltd The Old Stable Yard, Sandpit Lane, South Weald Brentwood Essex CM14 5QE www.architecturalhub.co.uk info@architecturalhub.co.uk 01277 201 828		
Client	: Jordan Bostock	
Job title	: 25 Keston Road, London, N17 6PJ	
Drg	: Proposed Elevations	
scale @ A3	1:100	date: Feb 2024 drg. no. AHUB2401001_8