

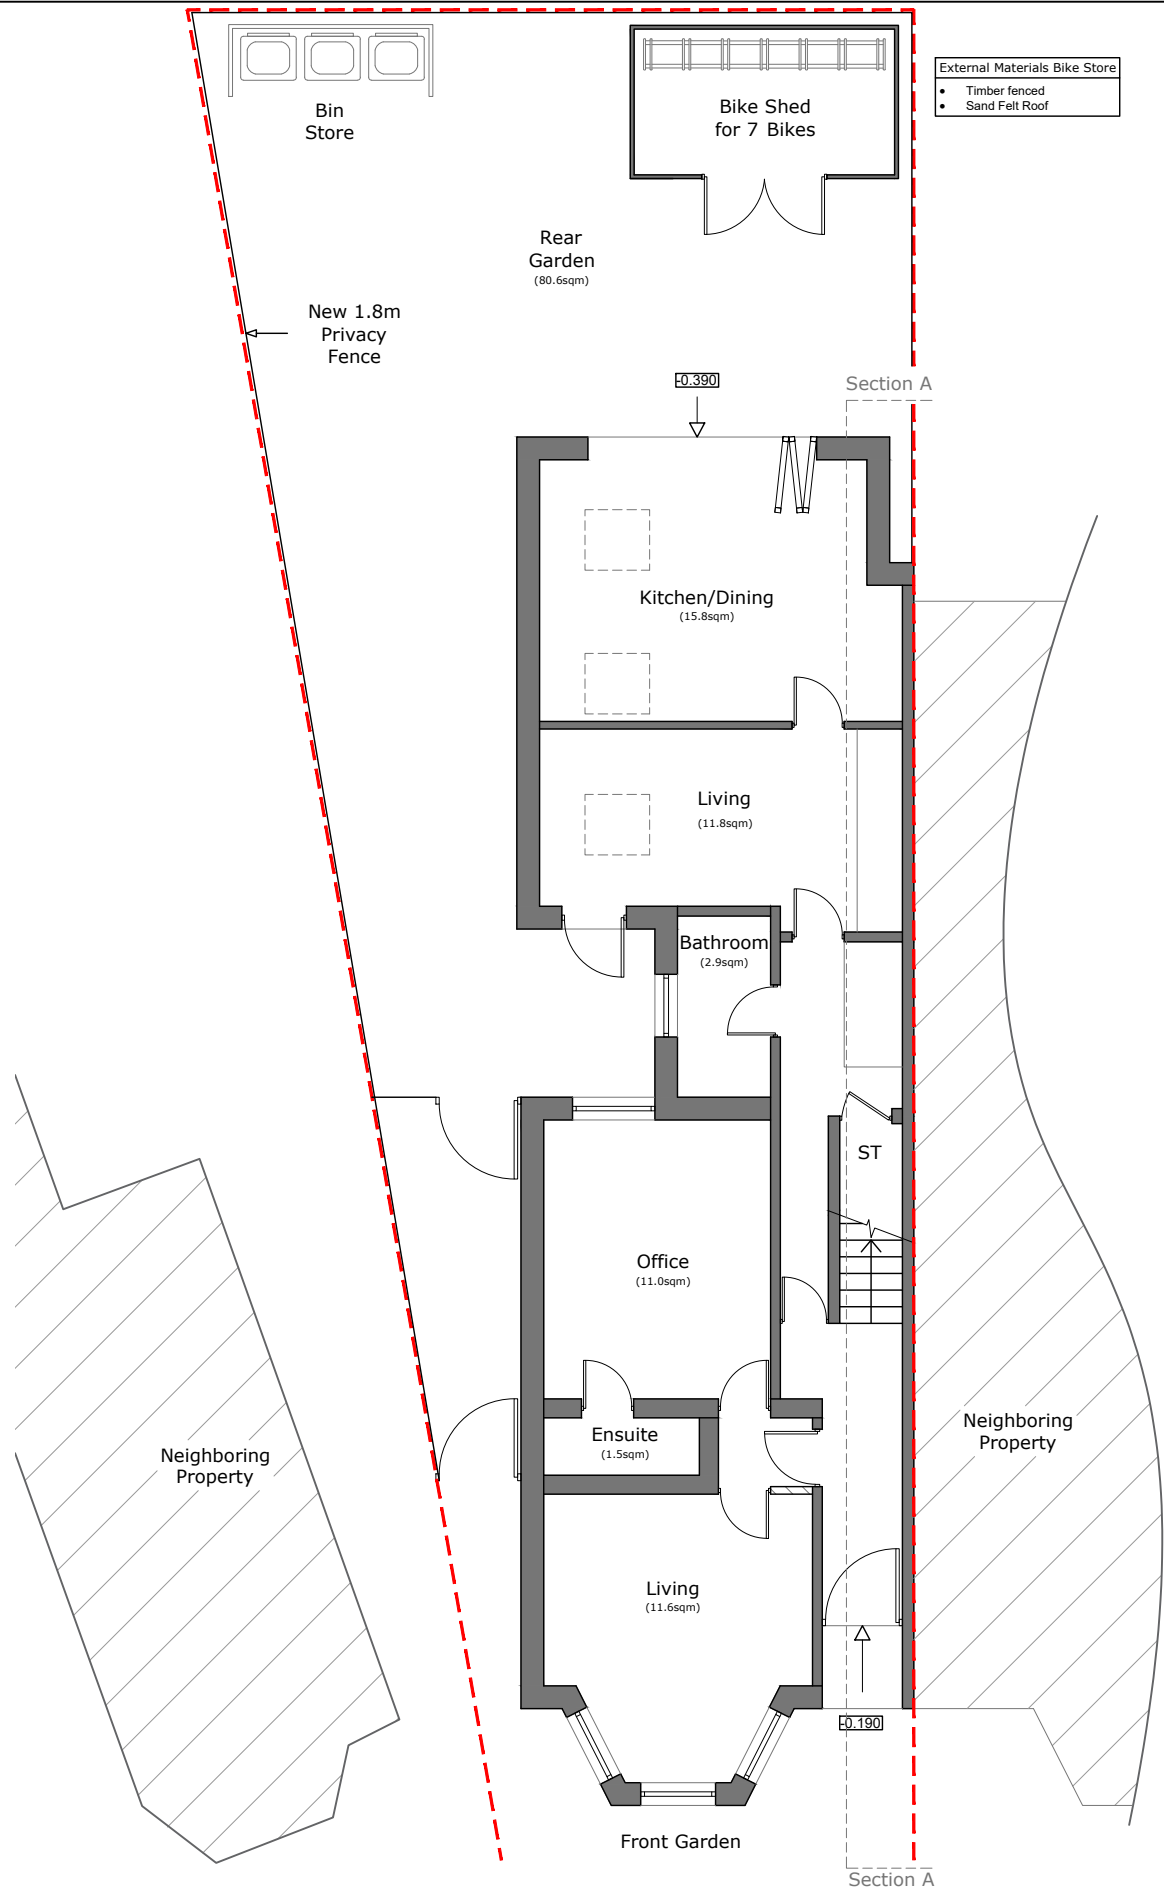


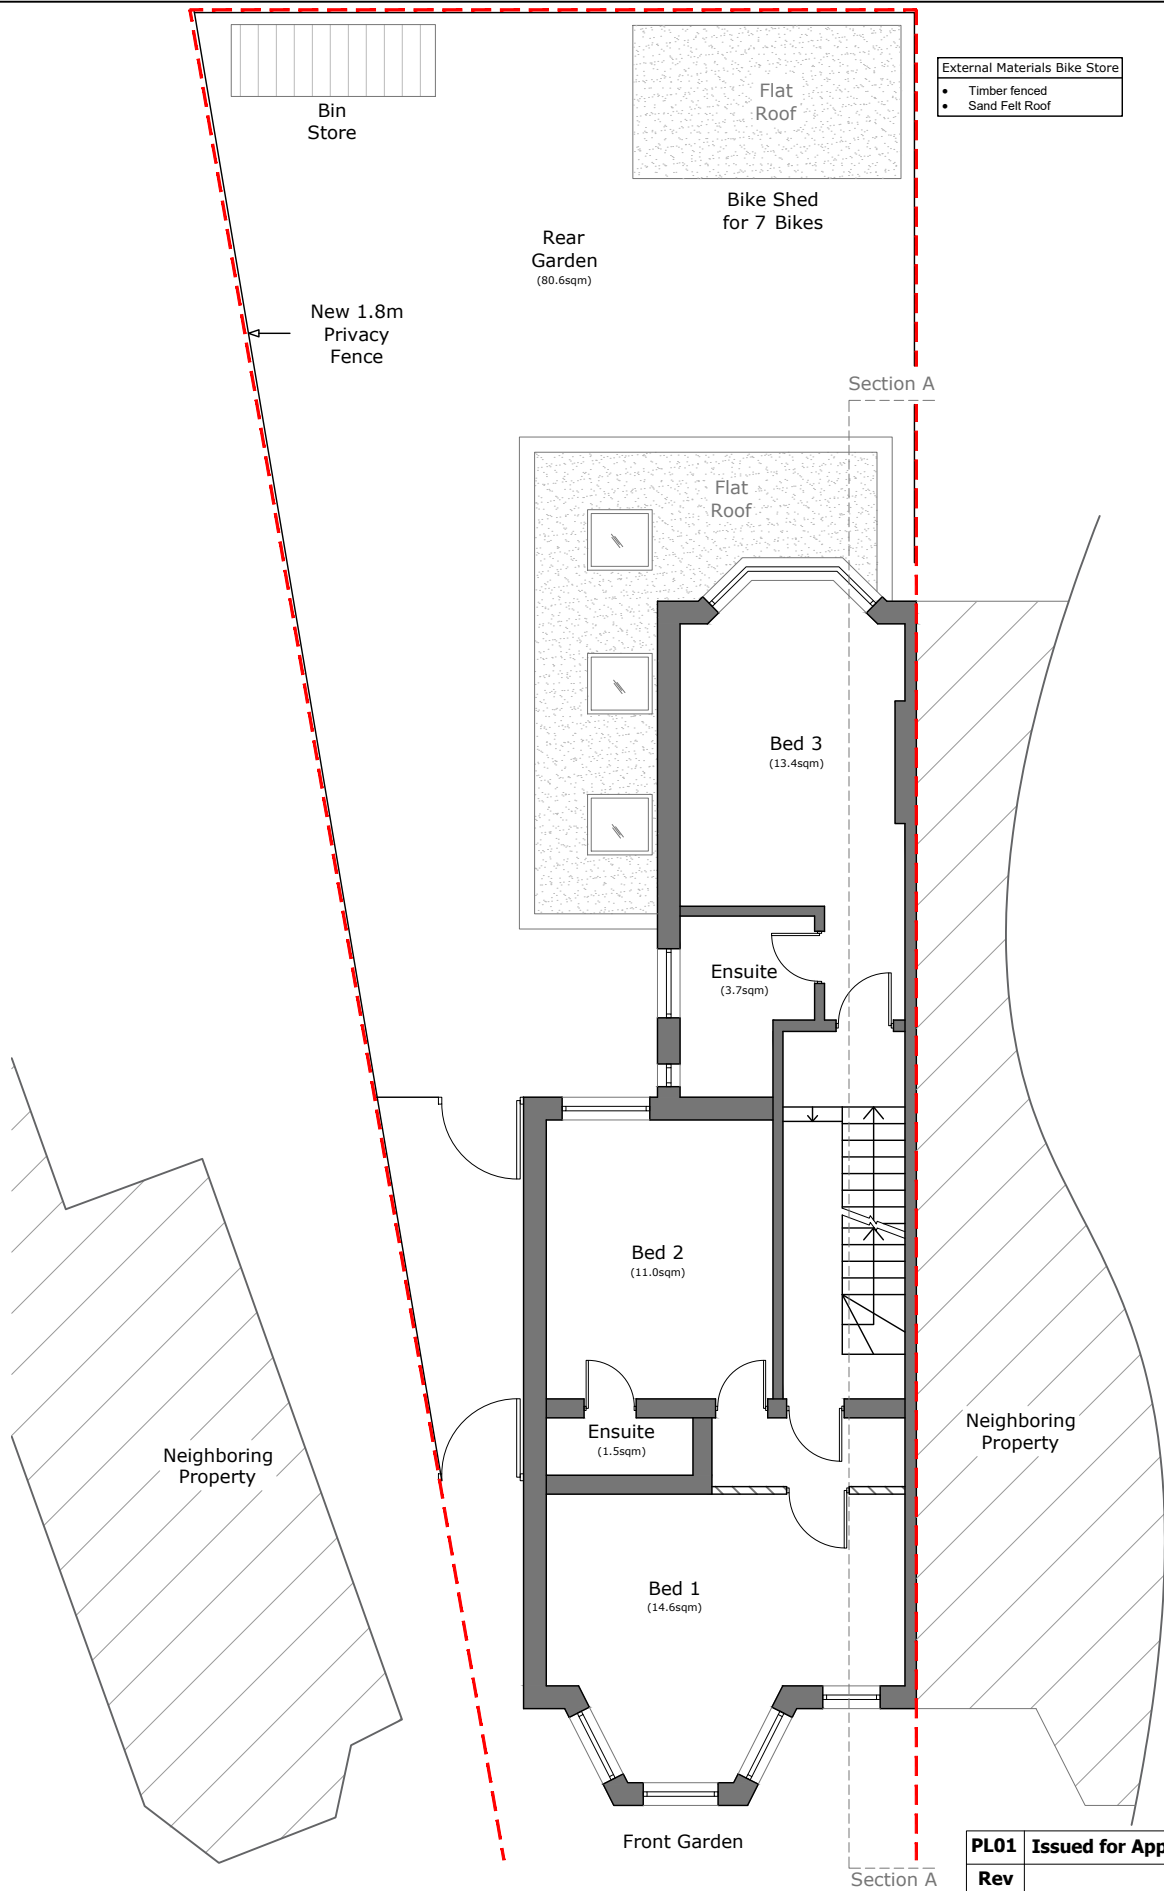


1 Proposed Ground Floor Plan
1:100 - GIA 70.3sqm

SCALE 1:100 (METRES)

 

2 Proposed First Floor Plan
1:100 - GIA 55.5sqm

 

PL01	Issued for Approval	24.02.02
Rev	Description	Date
	 Architectural Hub Ltd The Old Stable Yard, Sandpit Lane, South Weald Brentwood Essex CM14 5QE www.architecturalhub.co.uk info@architecturalhub.co.uk 01277 201 828	
Client	Jordan Bostock	
Job title	25 Keston Road, London, N17 6PJ	
Drg	Proposed Ground Floor and First Floor Plans	
scale @ A3	1:100	date: Feb 2024 drg. no. AHUB2401001_6