



notes:

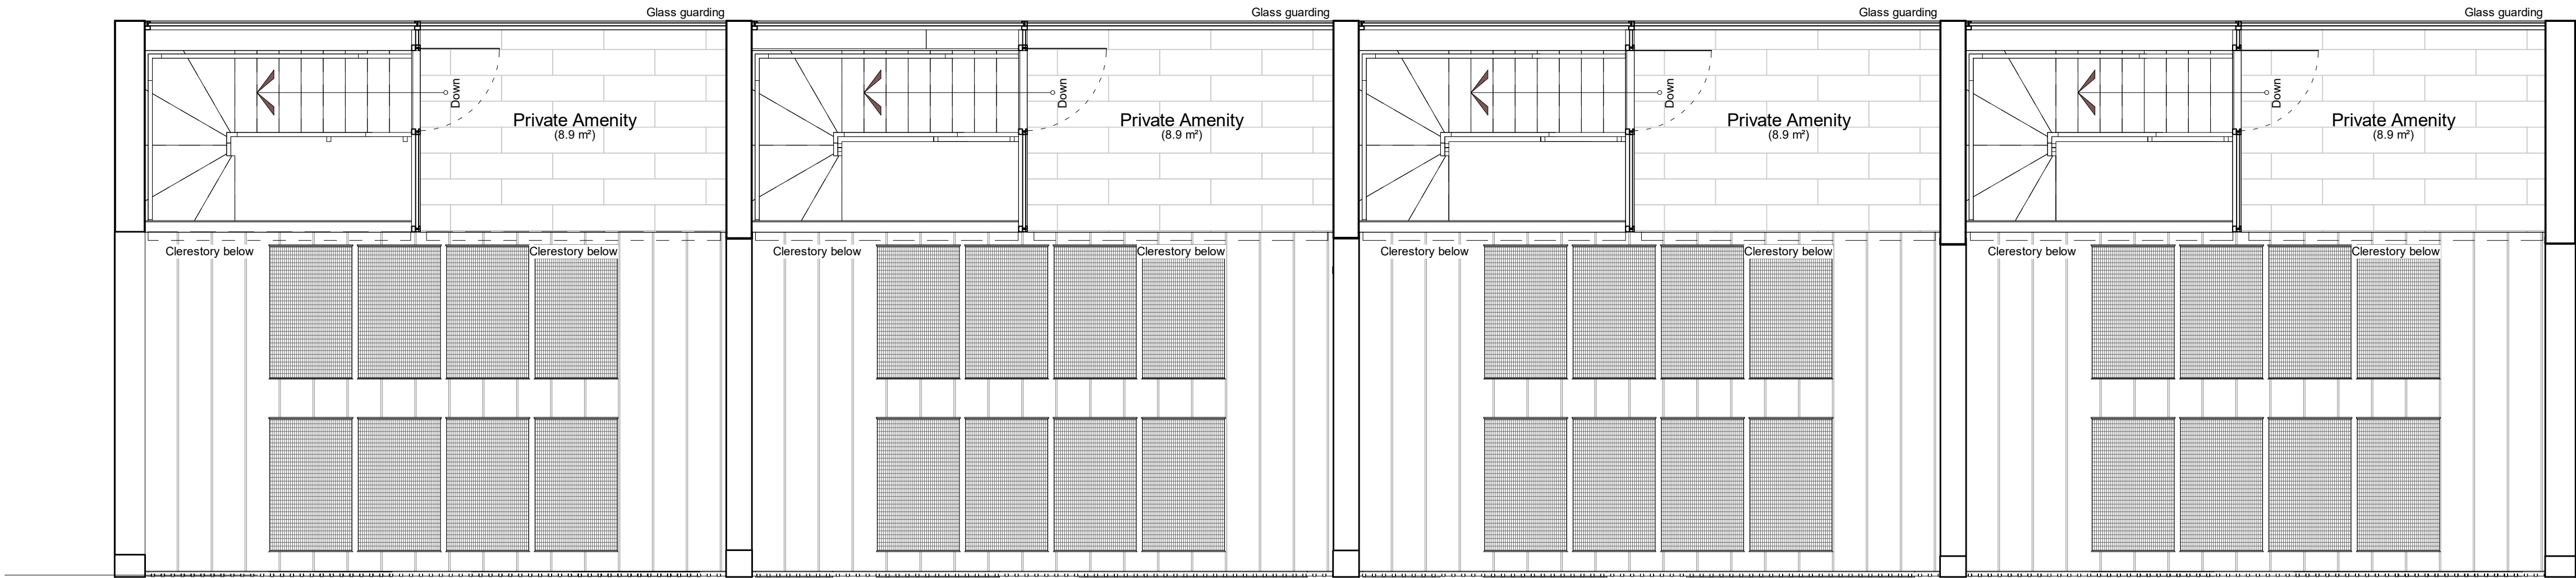

Roof Level Plan

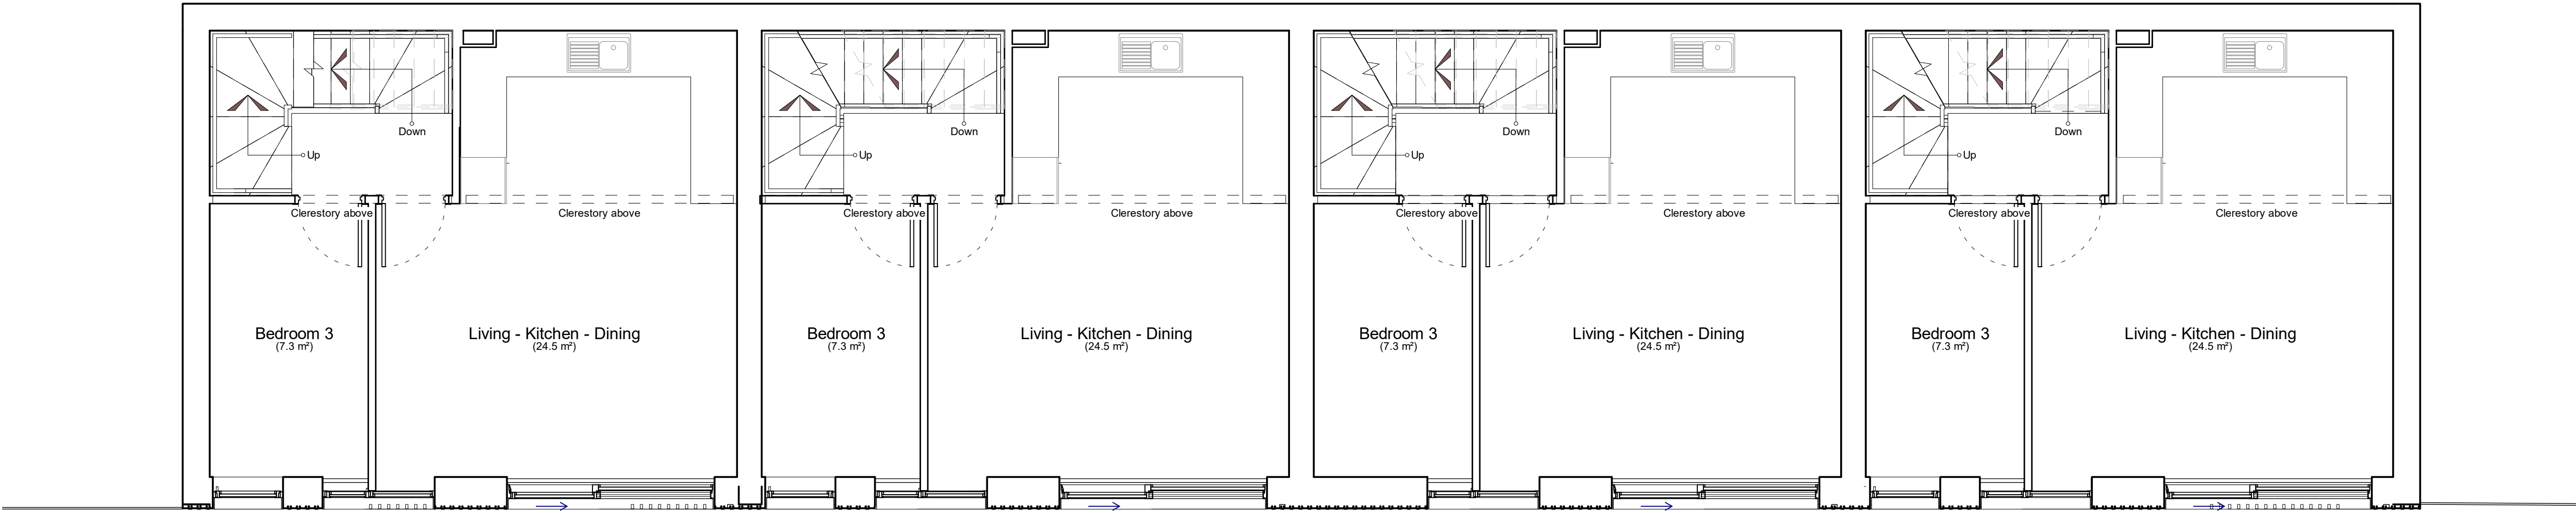

First Floor Plan

C	Jan 31st 2024	Issued for planning	SKL
B	Jan 26th 2024	Issued for client comment	SKL
Rev:	Date:	Comments:	Issued by:



ARCHITECTS.
URBAN DESIGNERS.
PLANNERS.
PROJECT MANAGERS.
LANDSCAPE ARCHITECTS.
WE ARE IDP.

status:	PLANNING	RIBA Stage:	
client:	Palas Developments Limited		
job:	14 - 37 Aylmer Parade, East Finchley		
title:	plans proposed layouts sheet 2		
drawn:	SKL	date:	Dec 2023
checked:	SoN	scale:	1:100
job no:	C4189	drg no:	PL_011

