



Existing Ground Floor Plan

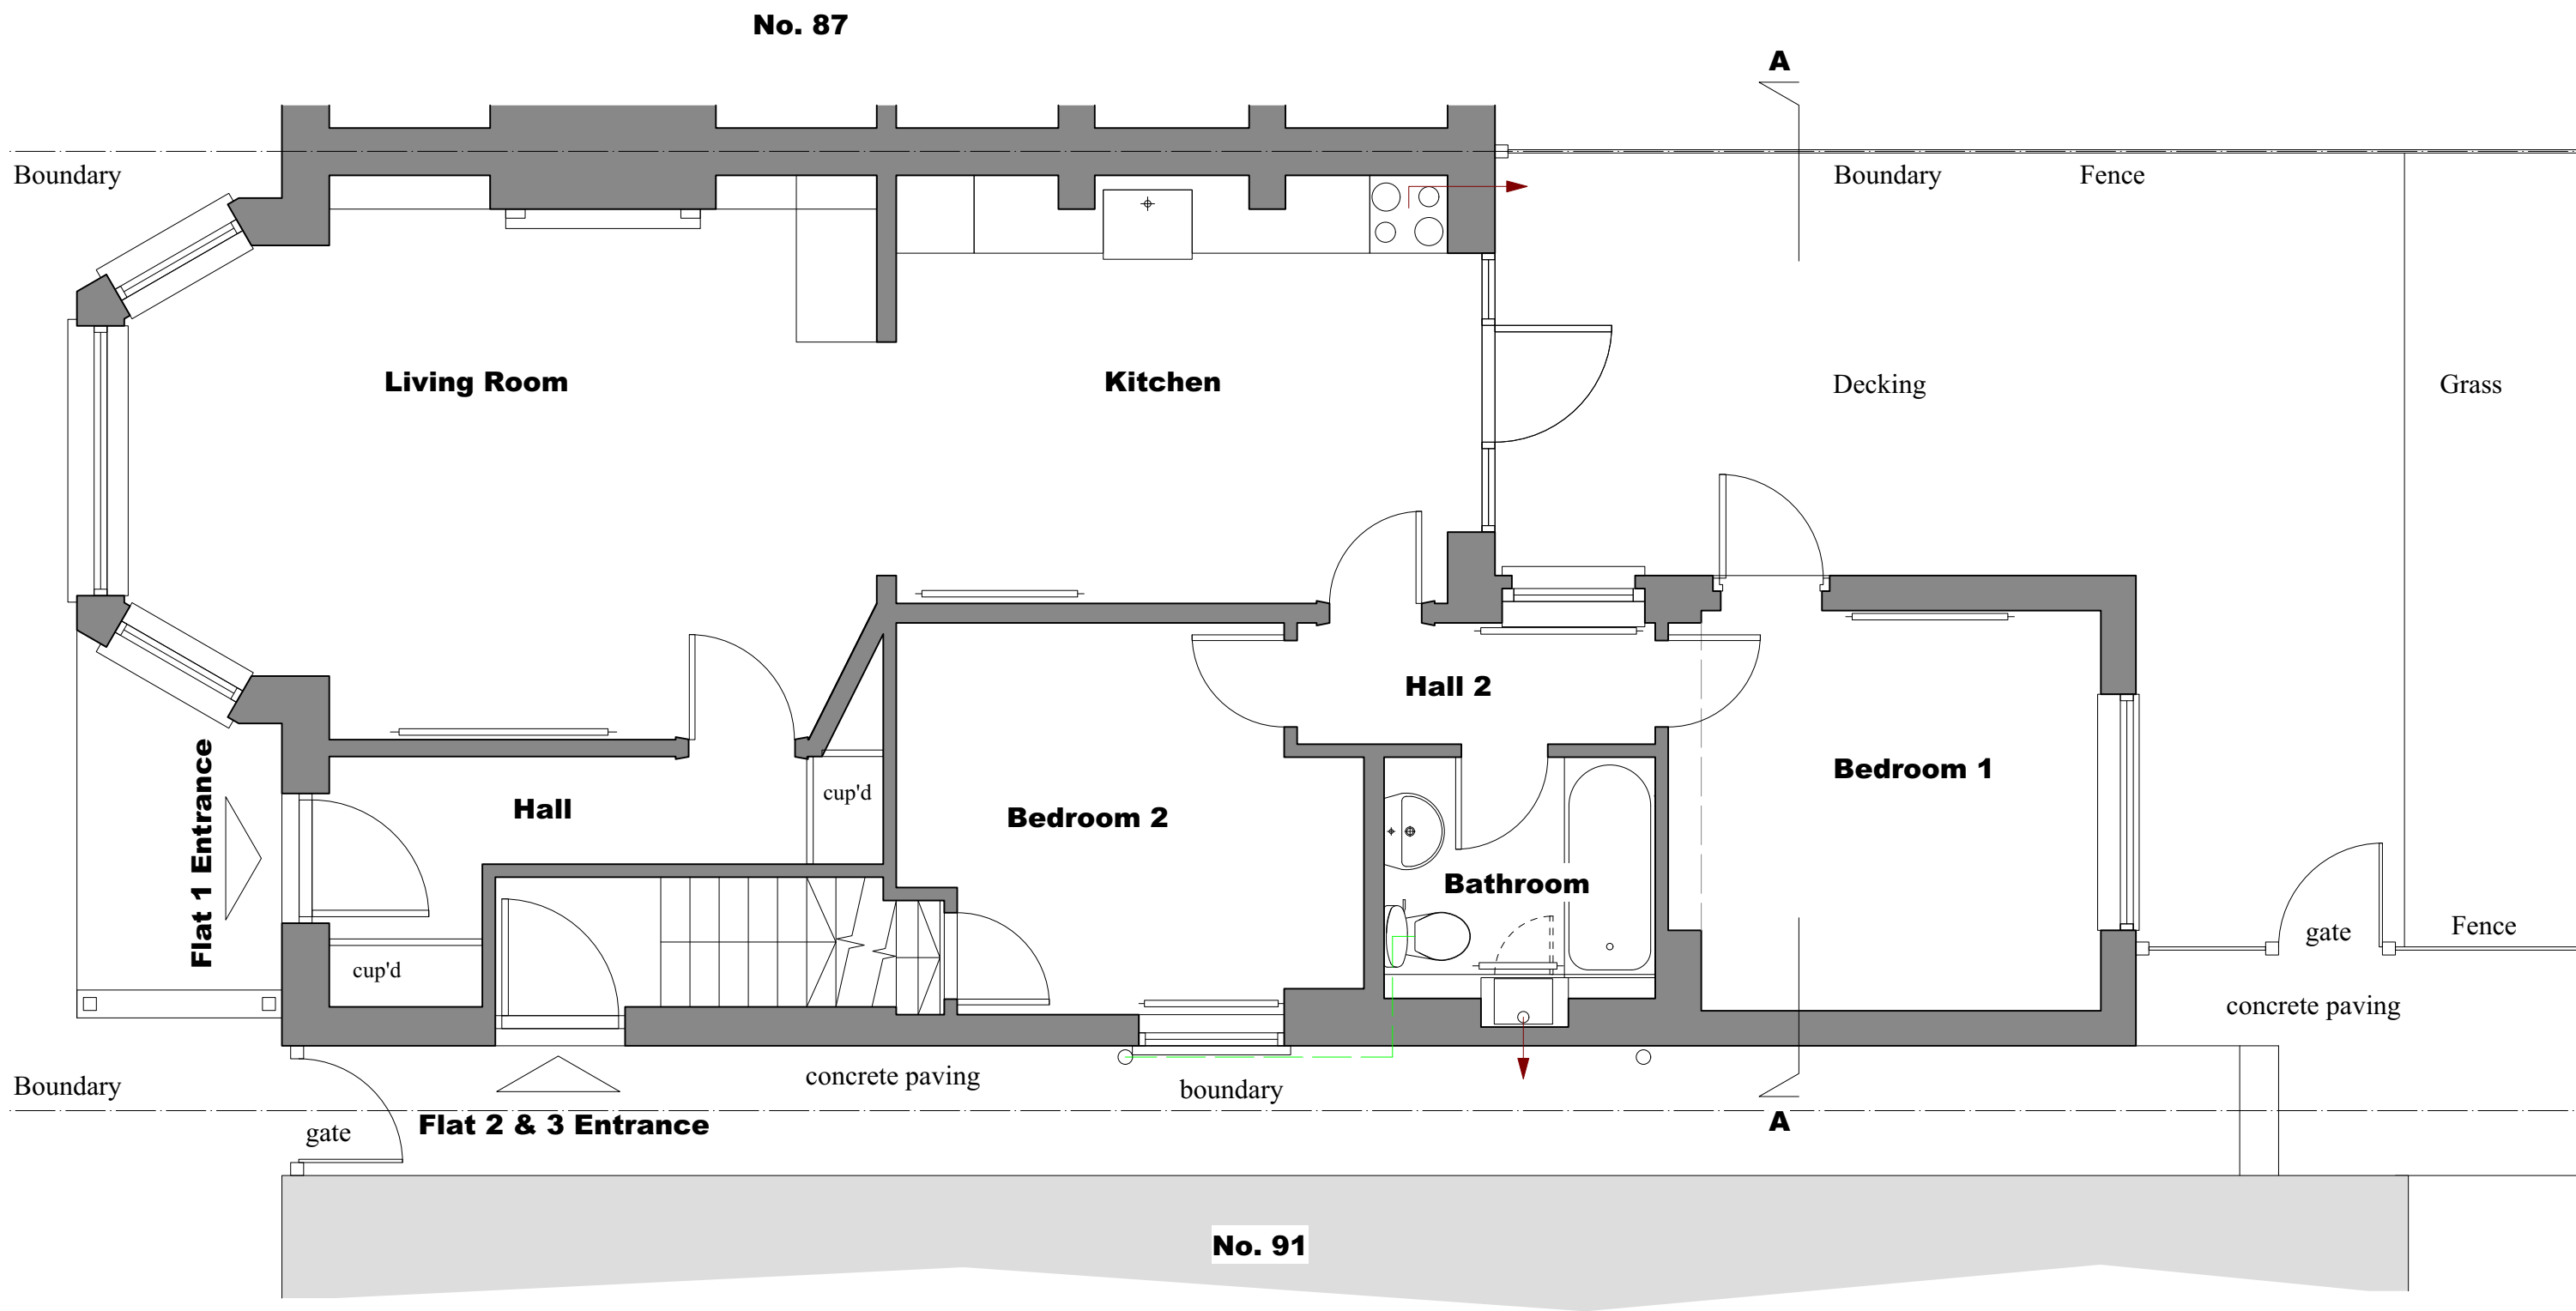


Proposed Ground Floor Plan

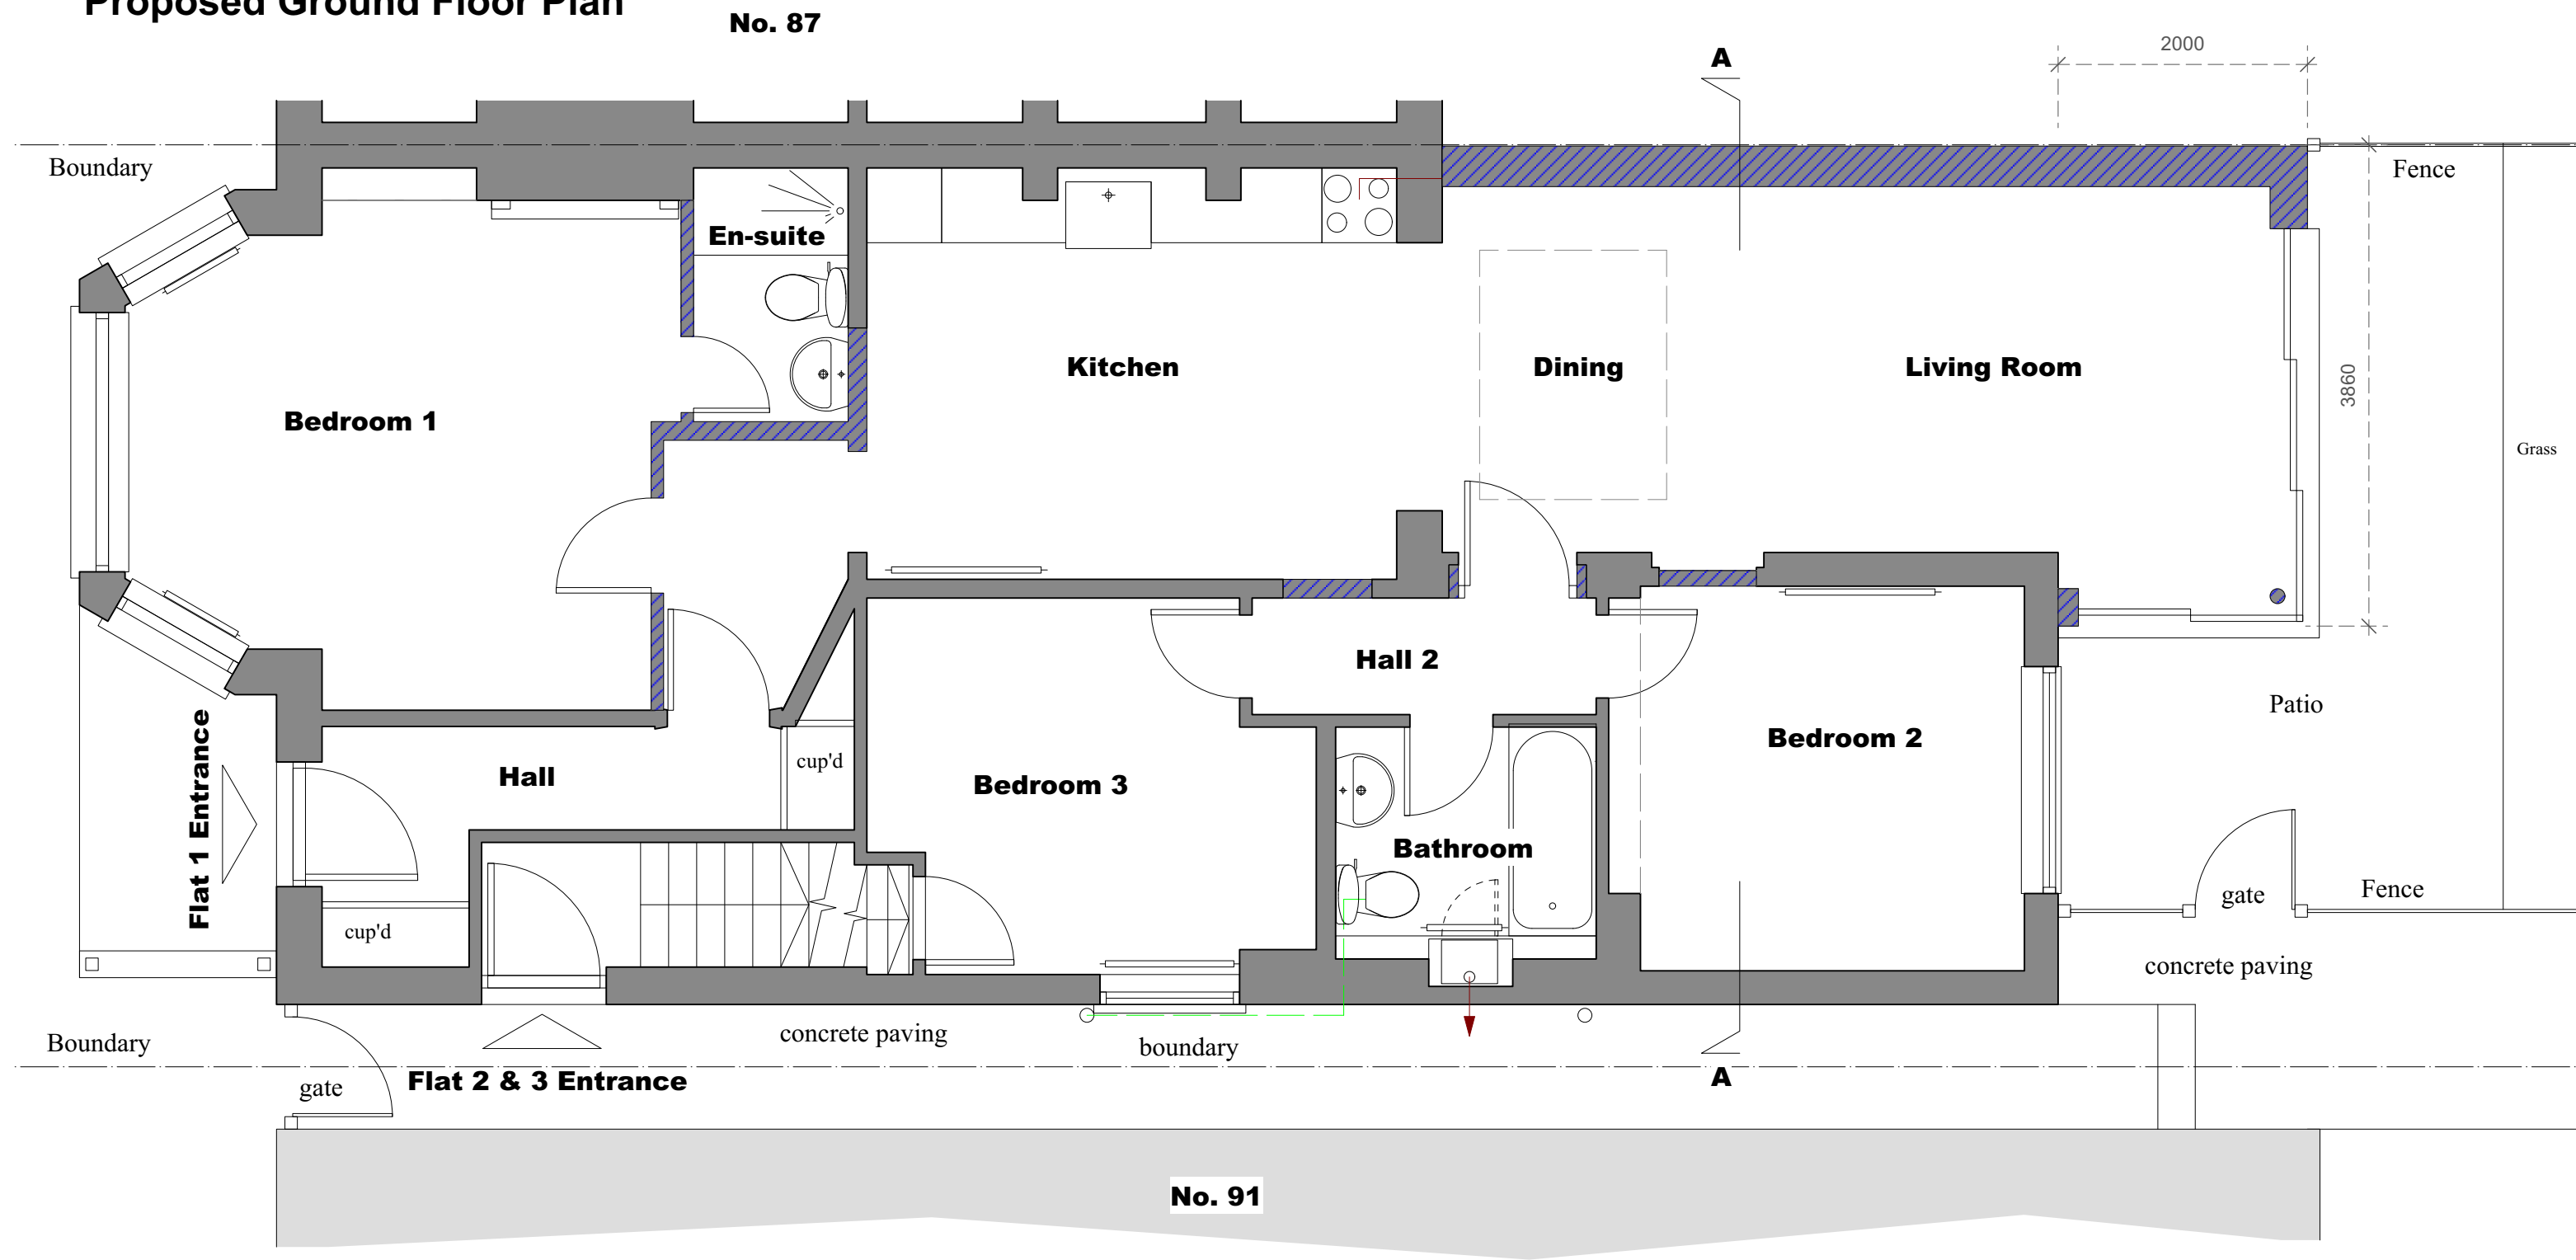

Key:

Existing Walls

Proposed Walls

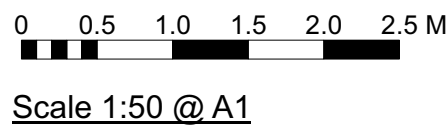

Dimensions and existing plan added. 06/02/24 SWT A
details | date | by | rev

starctec


architecture • interiors • landscape

Flat 1, 89 Priory Road, London, N8 8LY
Existing and Proposed Plan **Drg. No. 592 AP 100-A**


Proposed Materials Key:

Walls - Brickwork to match the existing.
Roof - Plain clay tiles to main house - no change.
New Flat roof - dark grey flat roof waterproofing.
Windows - white painted timber and white UPVC
- no change.
New rear sliding doors - grey aluminium.
Rainwater goods - Black half round profile and circular down pipes to match the existing.
Rear Patio - sandstone, buff colour.
Timber Fascia - black painted timber to match main house.

Existing Rear Elevation - South

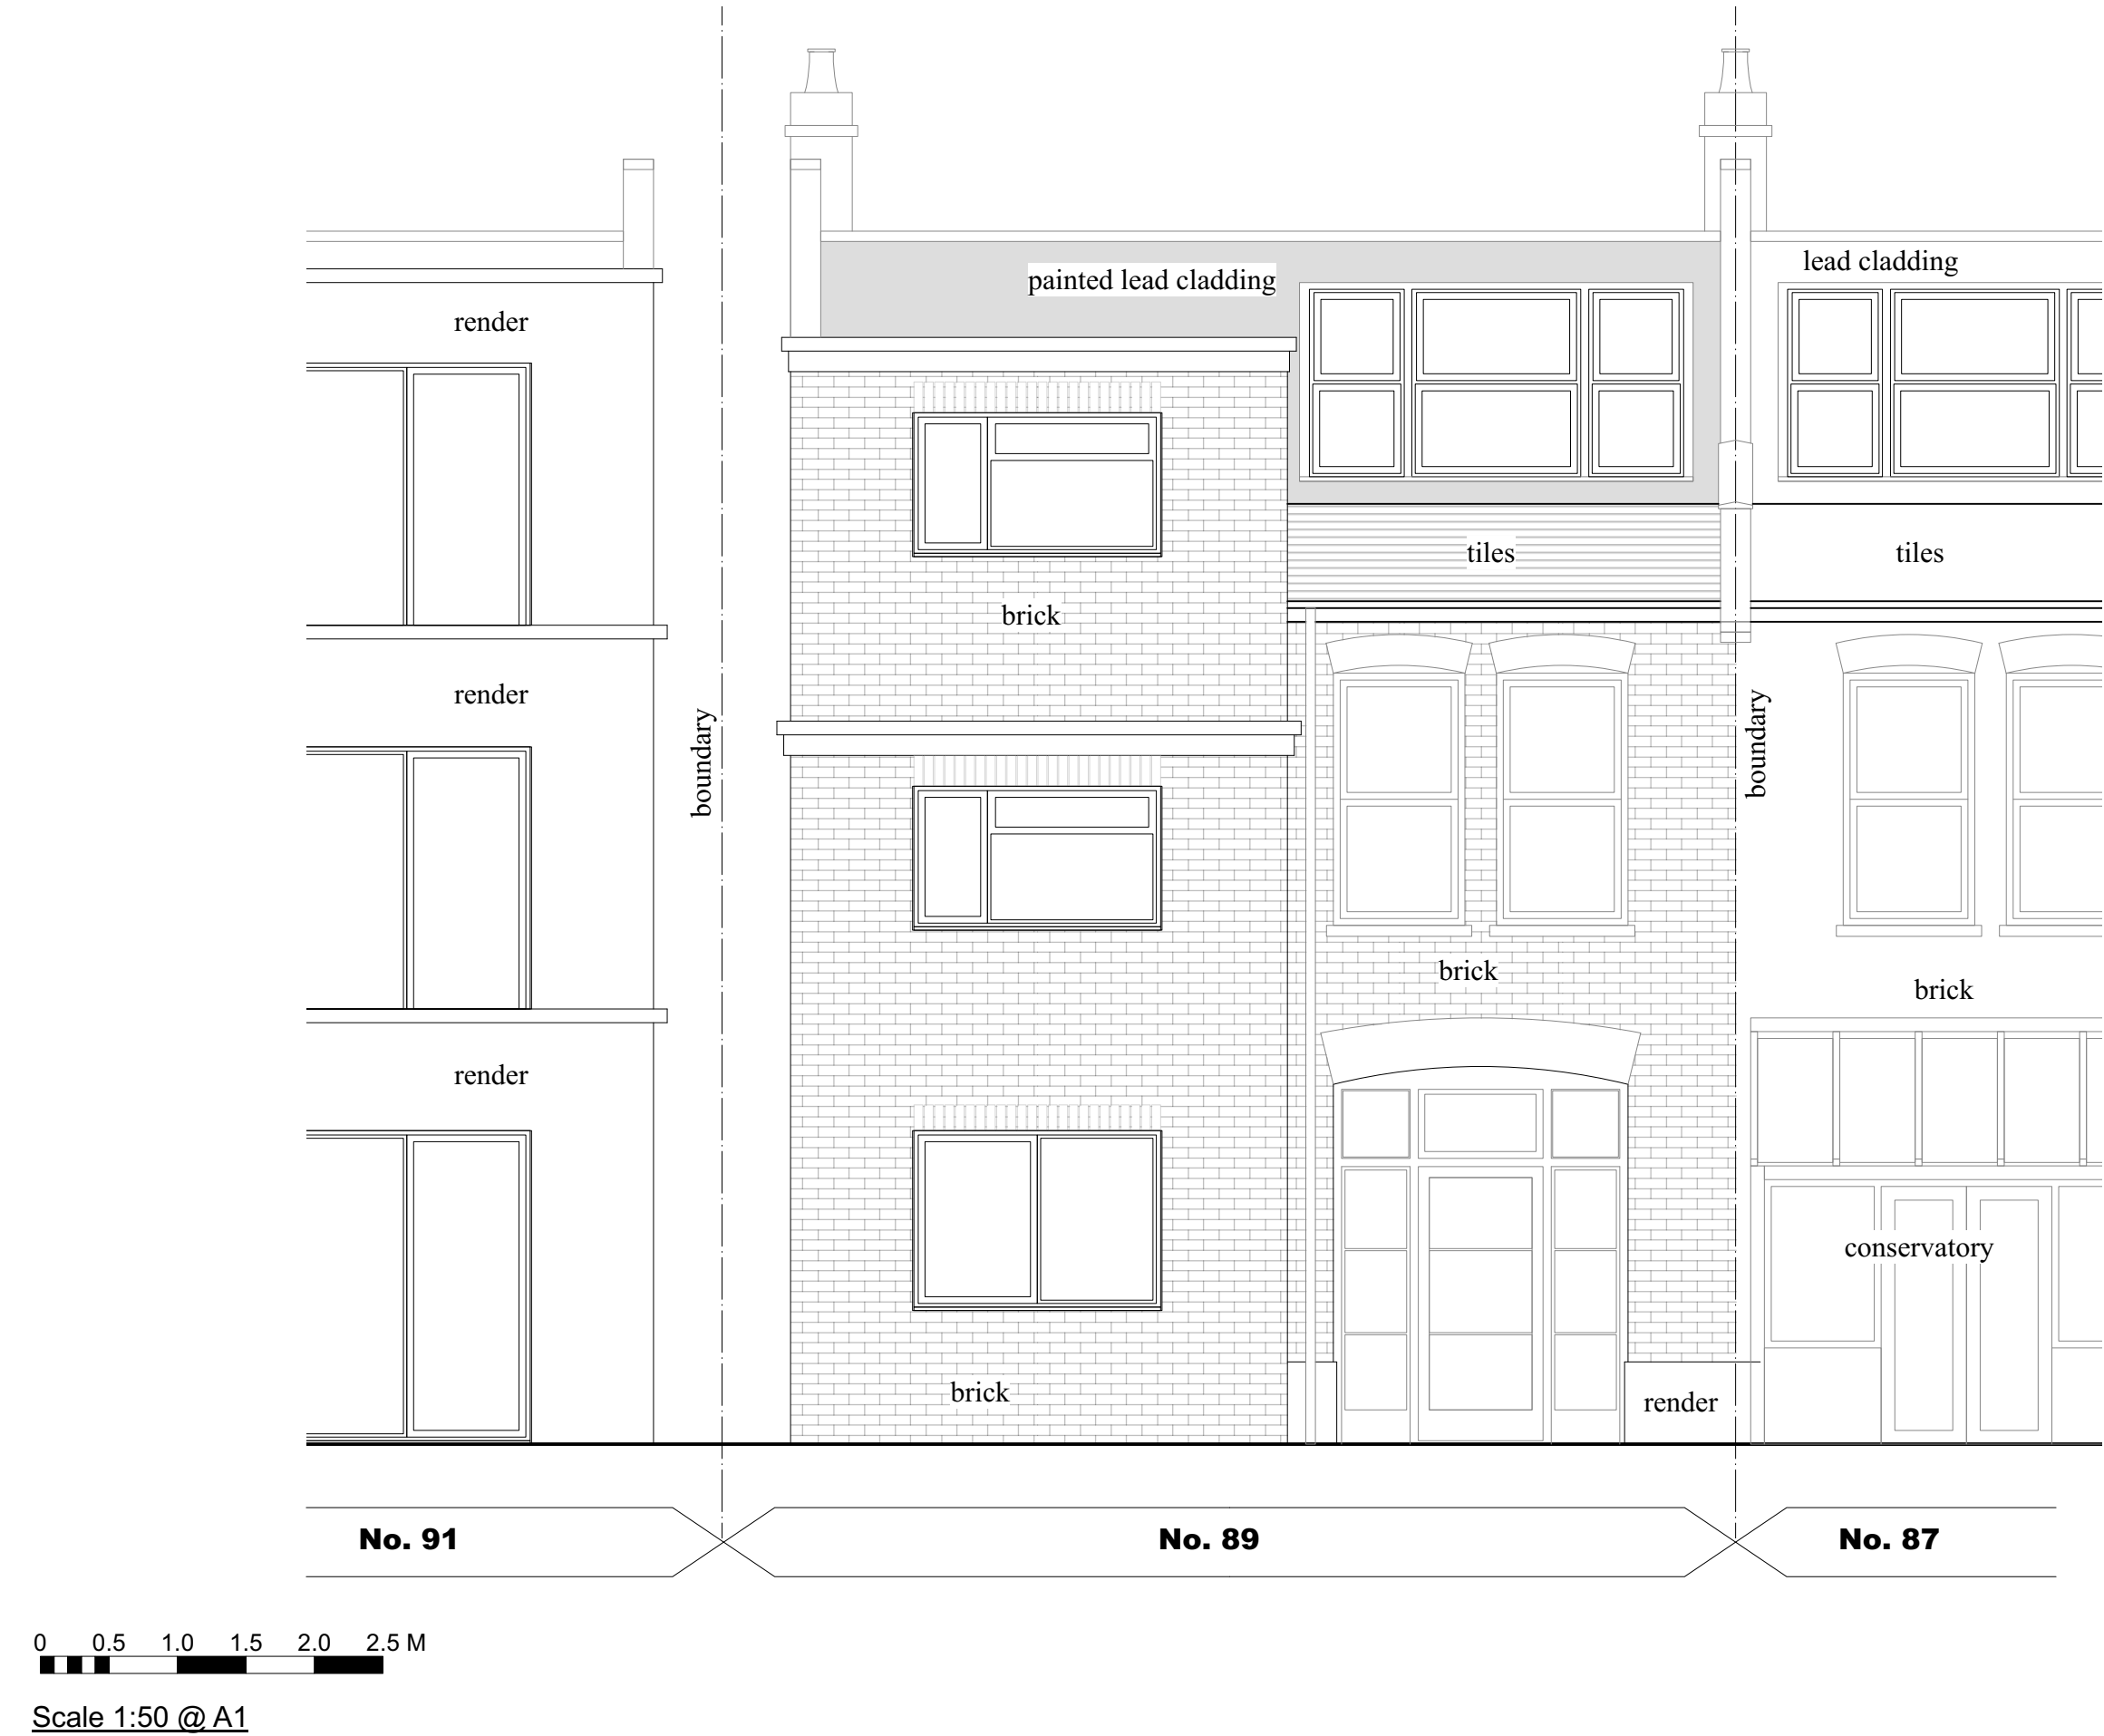

Proposed Rear Elevation - South

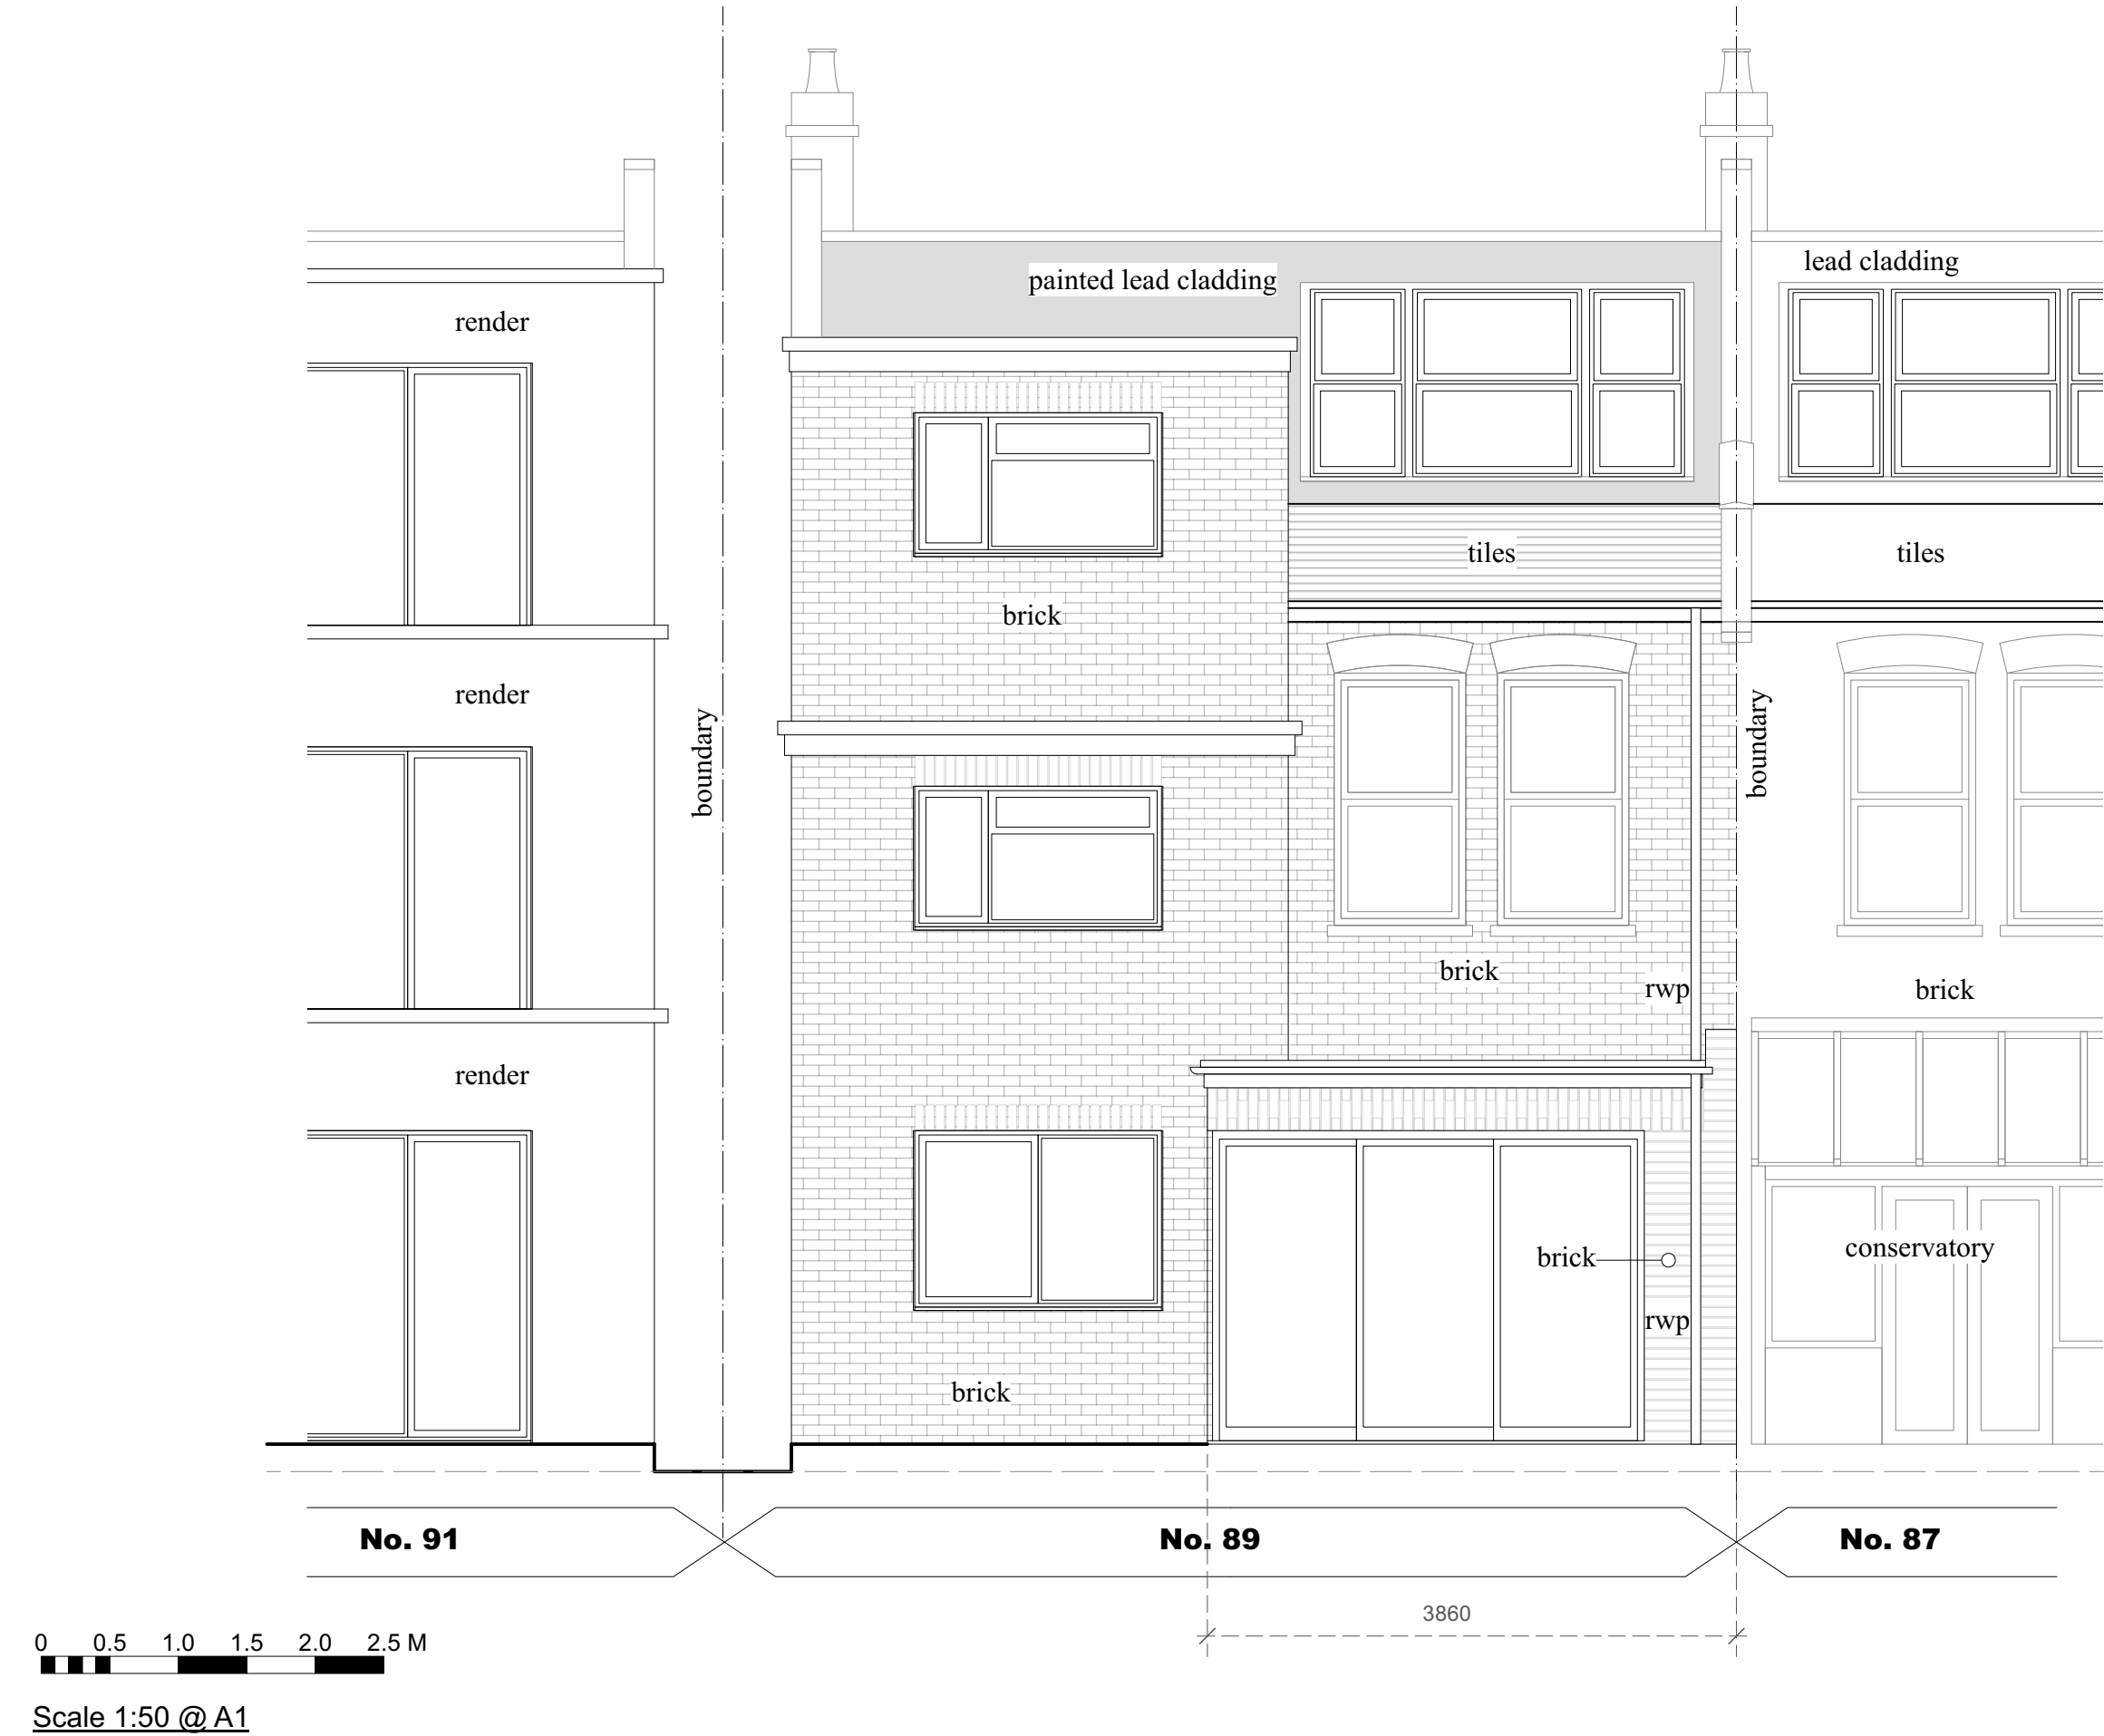

Dimensions and existing elevation added. 06/02/24 SWT A

details | date | by | rev

starctec

architecture • interiors • landscape


Flat 1, 89 Priory Road, London, N8 8LY
Existing and Proposed Elevations Drg. No. 592 AP 101-A

88 Netherlands Road London EN5 1BU
T: +44 (0)208 492 1433 E: office@starctec.co.uk
This drawing is copyright © 2022 Starctec Ltd.
Follow the drawings exactly. If you find errors or omissions ask for clarification. Do not proceed without revised instructions. No dimensions to be scaled

Proposed Materials Key:


Walls - Brickwork to match the existing.
Roof - Plain clay tiles to main house - no change.
New Flat roof - dark grey flat roof waterproofing.
Windows - white painted timber and white UPVC
- no change.
New rear sliding doors - grey aluminium.
Rainwater goods - Black half round profile and
circular down pipes to match the existing.
Rear Patio - sandstone, buff colour.
Timber Fascia - black painted timber to match
main house.

Existing Side Elevation - West

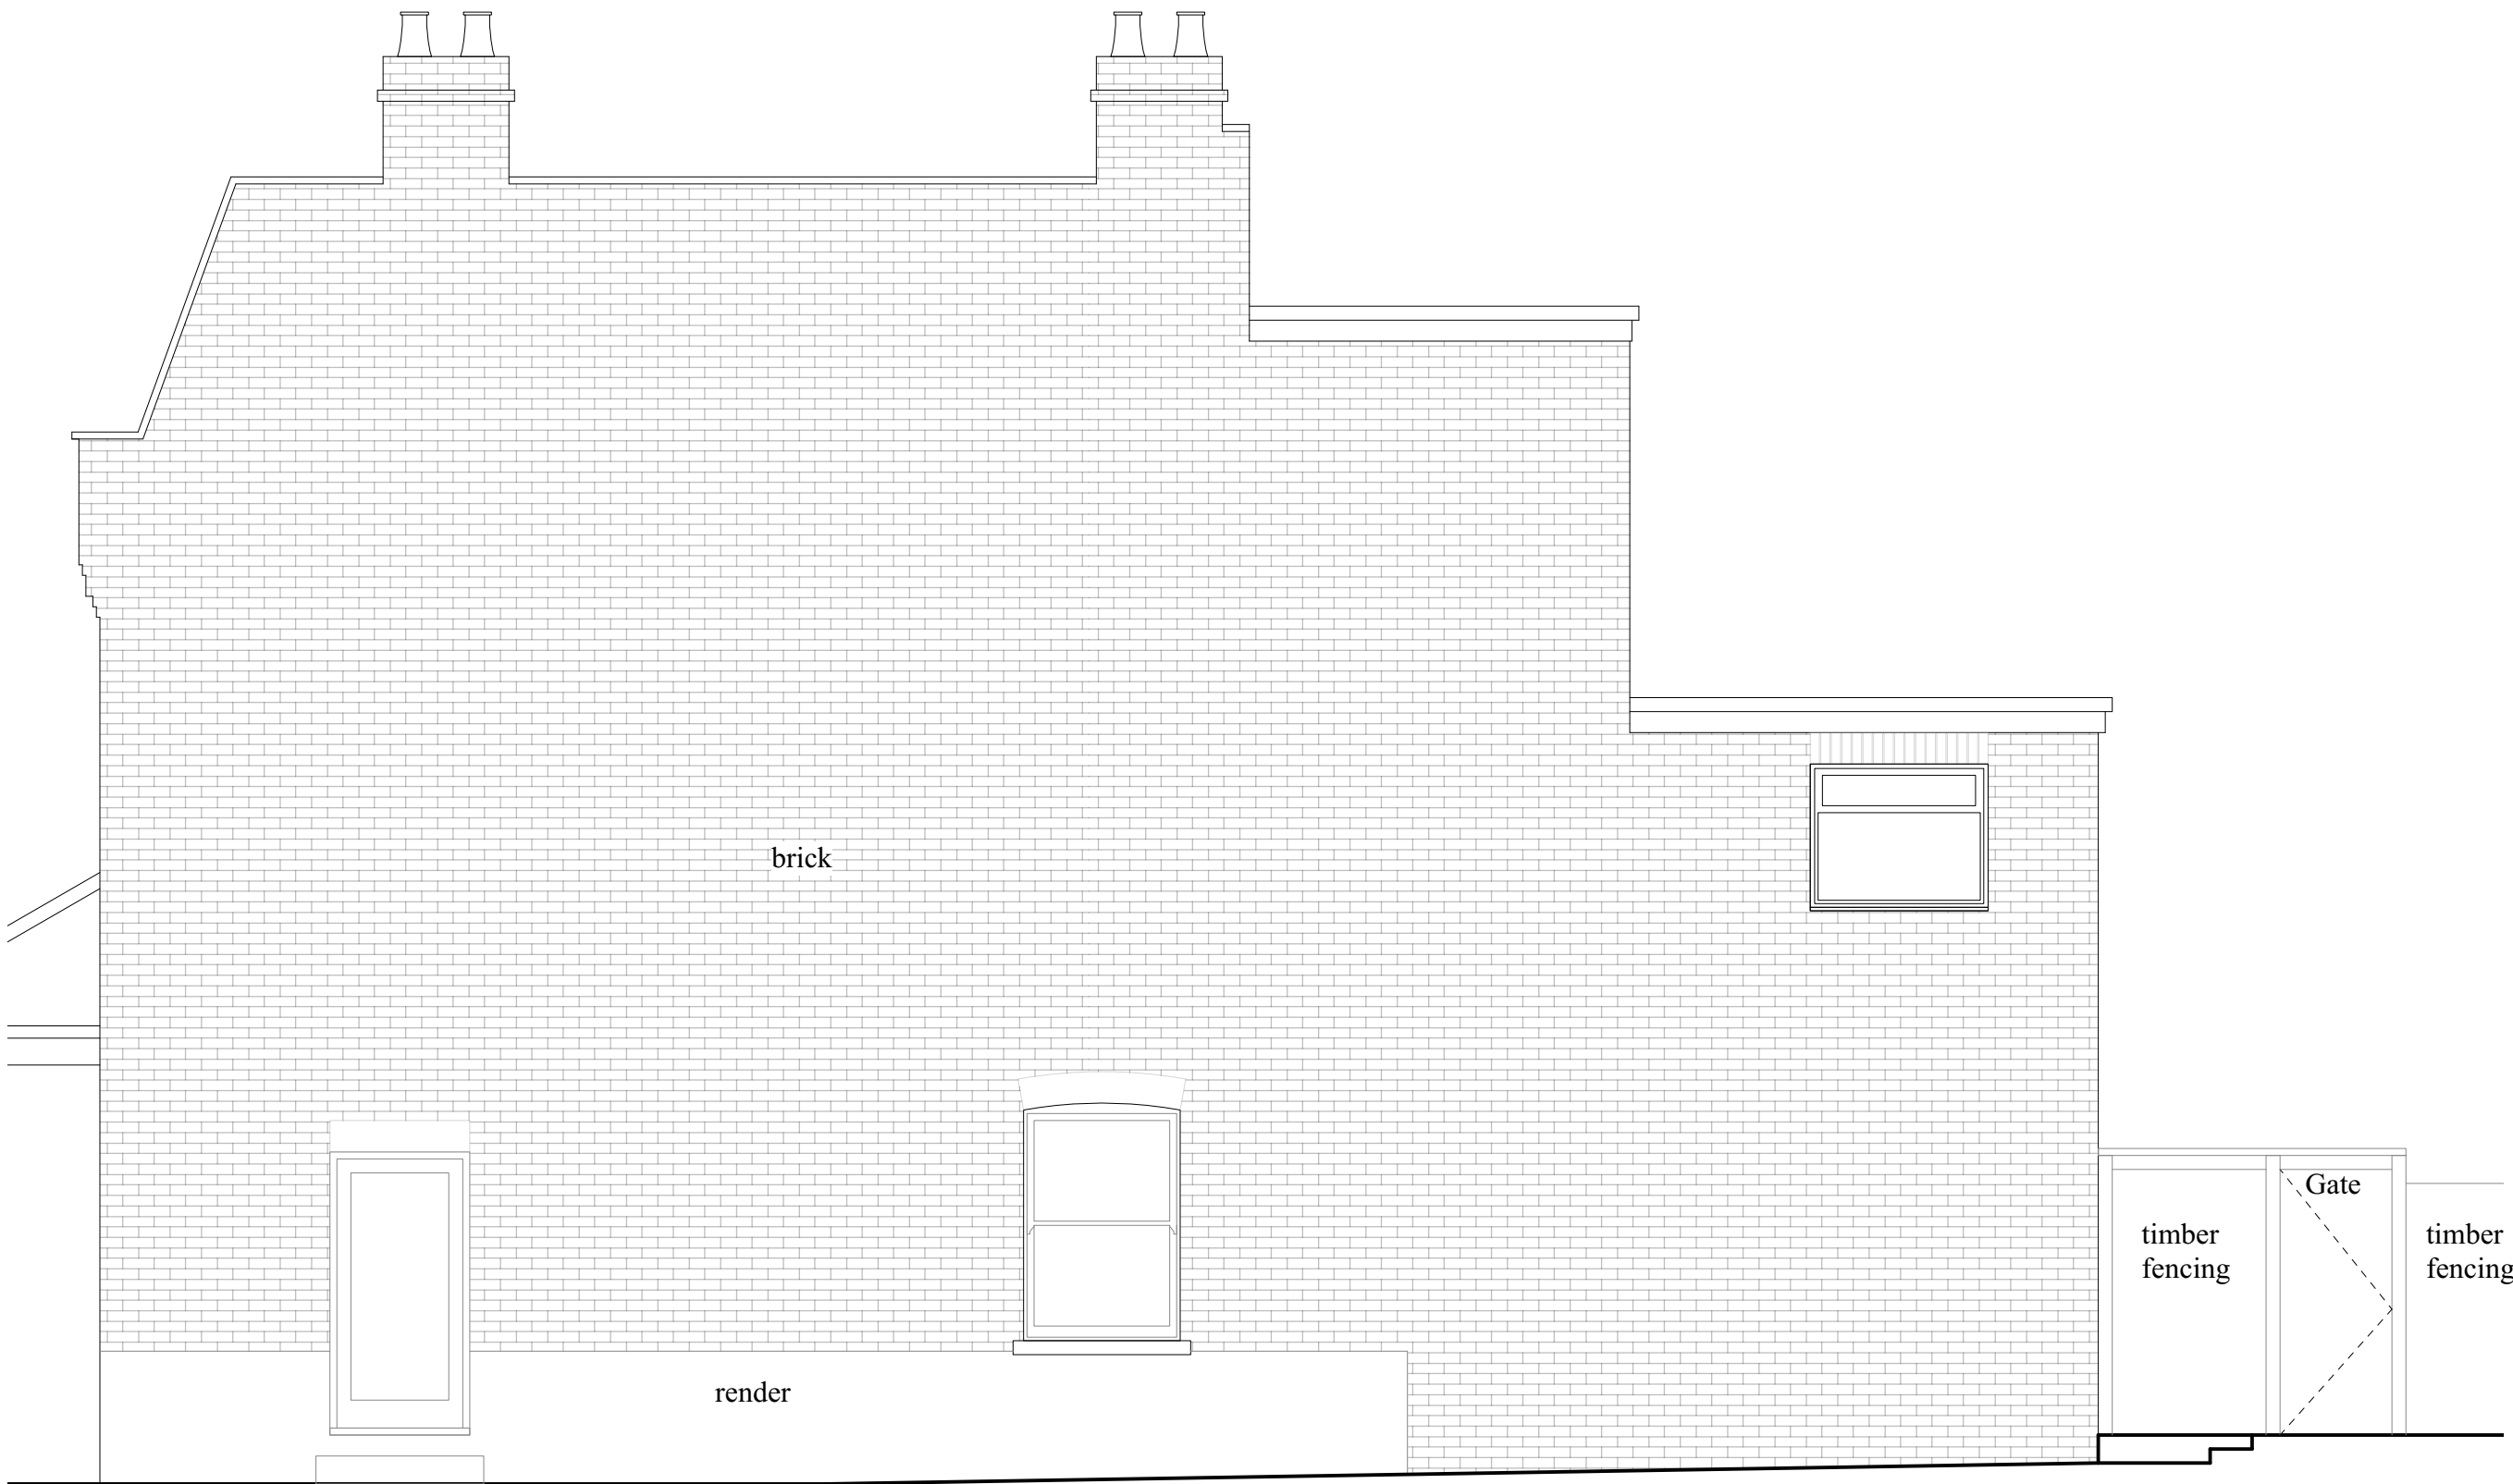

0 0.5 1.0 1.5 2.0 2.5 M
Scale 1:50 @ A1

Proposed Side Elevation - West

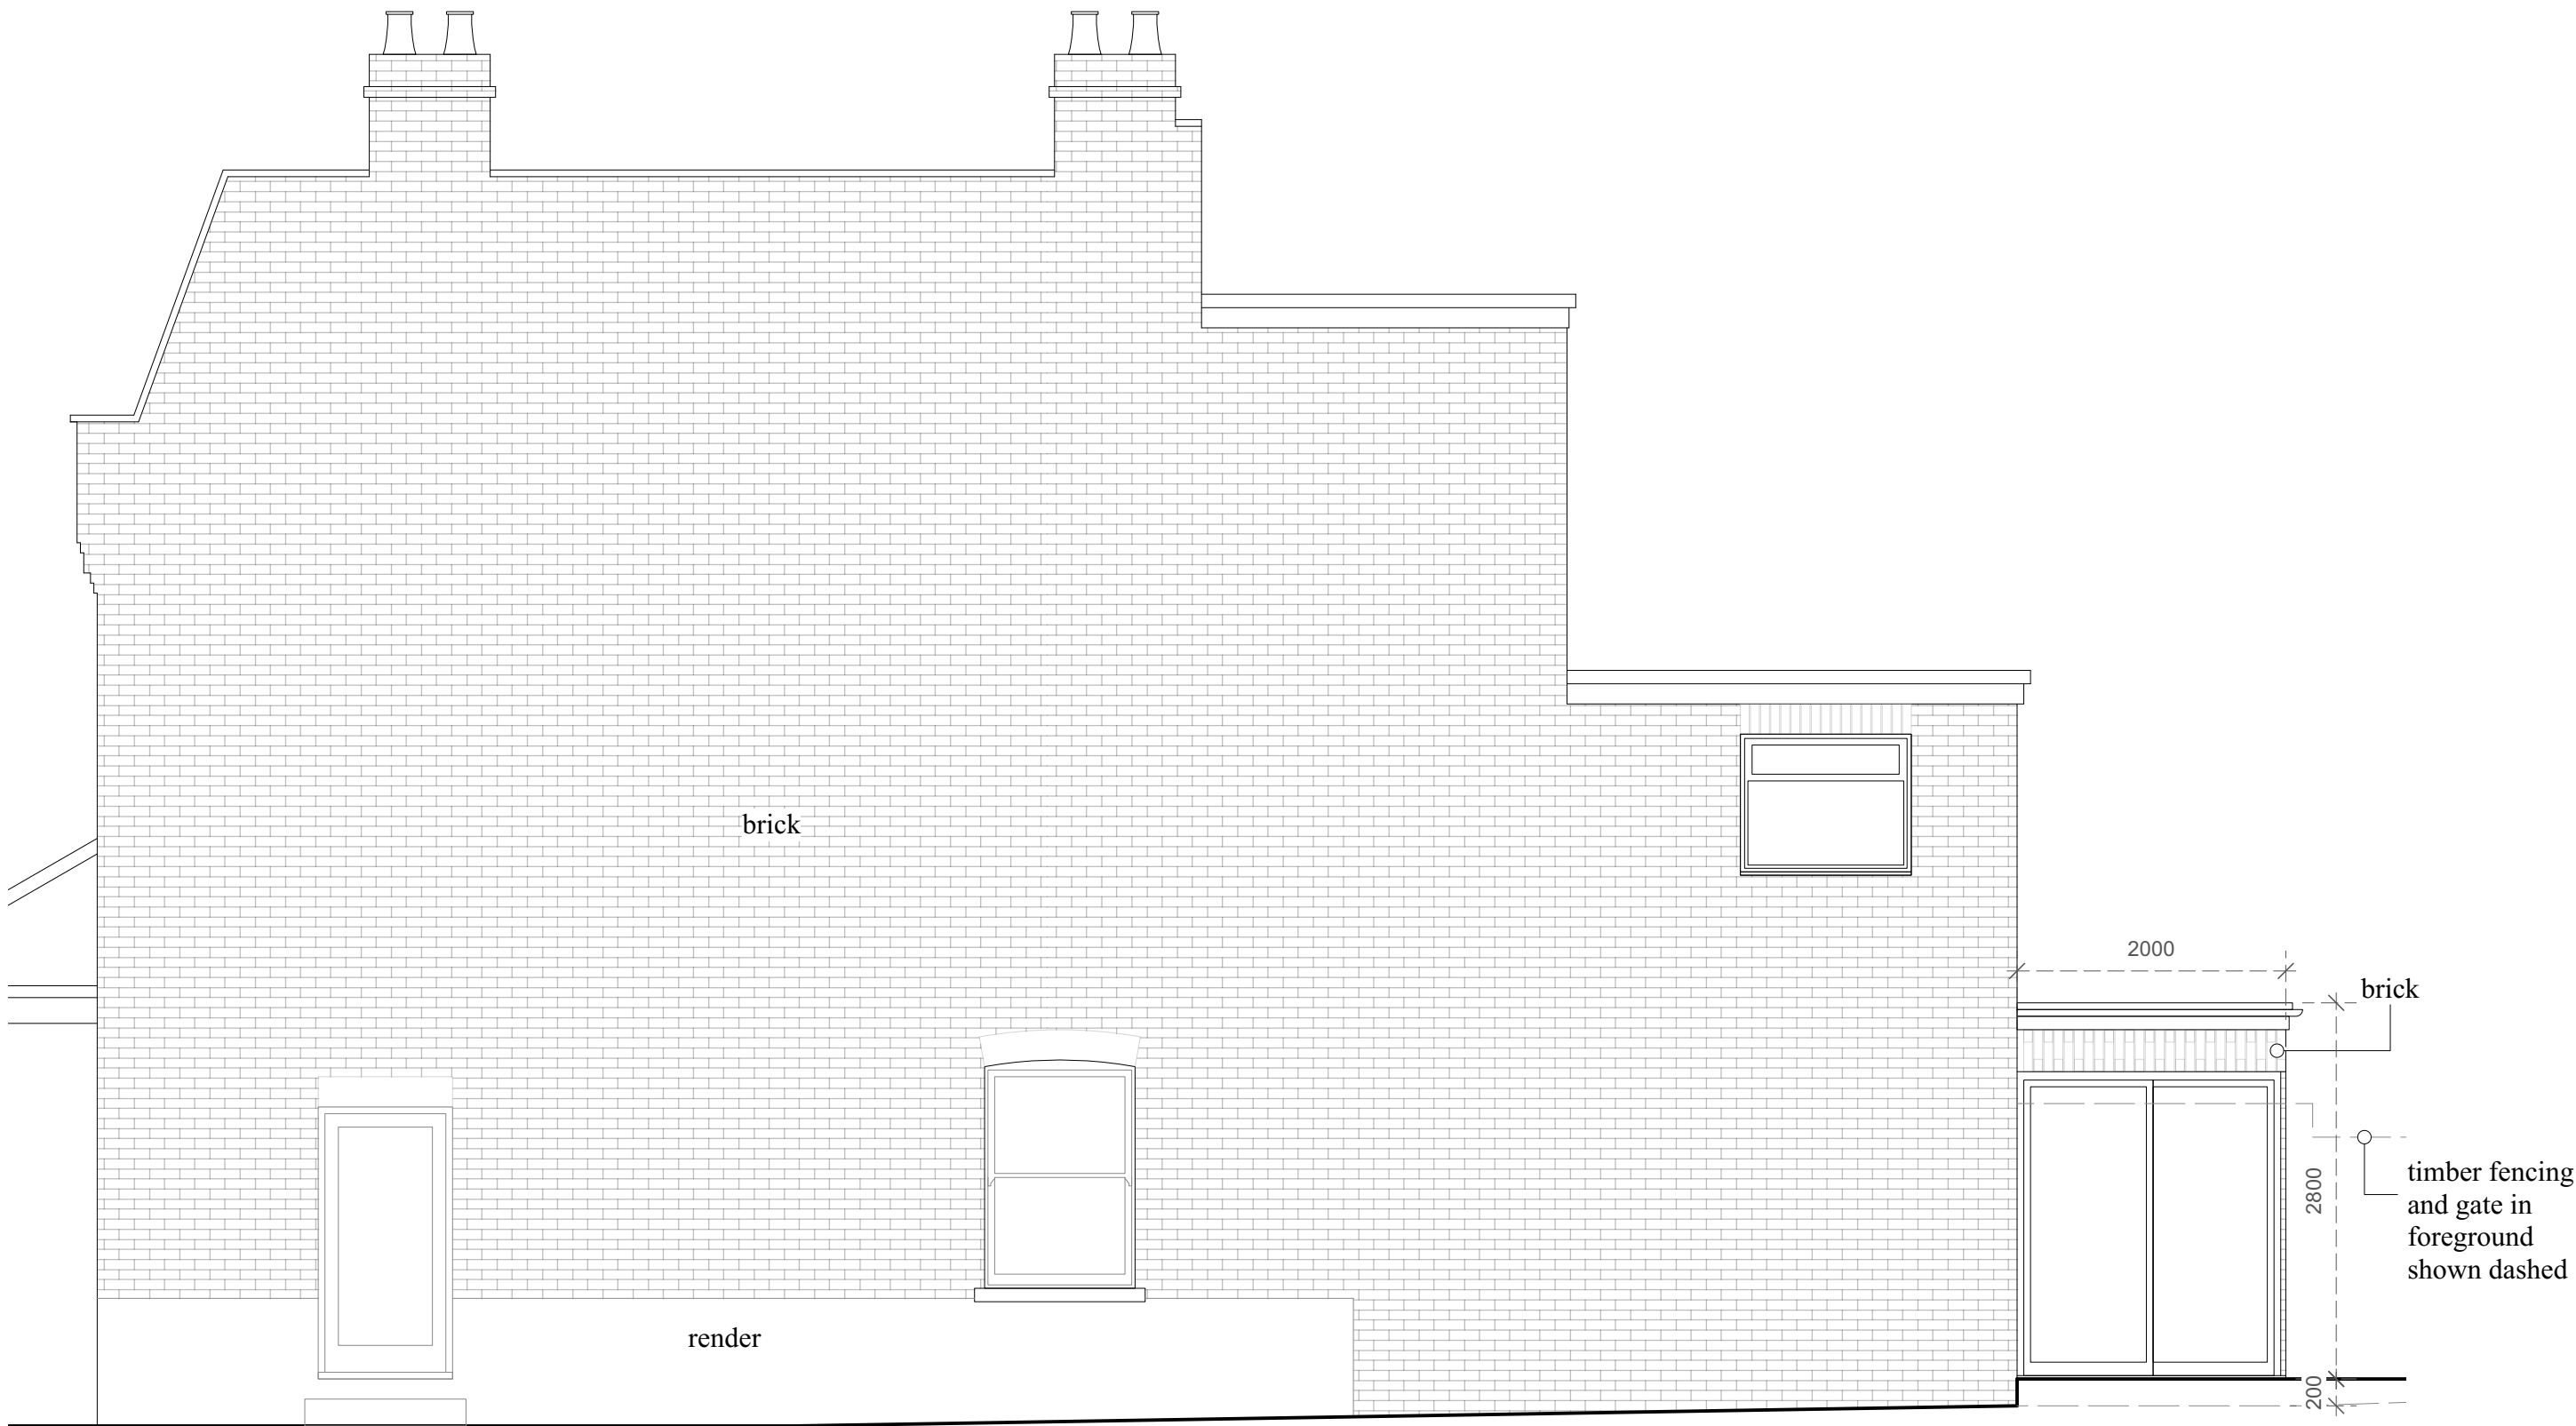

0 0.5 1.0 1.5 2.0 2.5 M
Scale 1:50 @ A1

Dimensions and existing elevation added. 06/02/24 SWT A

details | date | by | rev

starctec

architecture • interiors • landscape

Flat 1, 89 Priory Road, London, N8 8LY
Existing and Proposed Elevations Drg. No. 592 AP 102-A

88 Netherlands Road • London • EN5 1BU
T: +44 (0)208 492 1433 E: office@starctec.co.uk
This drawing is copyright © 2022 Starctec Ltd.
Follow the drawings exactly. If you find errors or omissions ask for clarification. Do not proceed without revised instructions. No dimensions to be scaled

Proposed Materials Key:

Walls - Brickwork to match the existing.
Roof - Plain clay tiles to main house - no change.
New Flat roof - dark grey flat roof waterproofing.
Windows - white painted timber and white UPVC - no change.
New rear sliding doors - grey aluminium.
Rainwater goods - Black half round profile and circular down pipes to match the existing.
Rear Patio - sandstone, buff colour.
Timber Fascia - black painted timber to match main house.

Existing Side Elevation - East



0 0.5 1.0 1.5 2.0 2.5 M
Scale 1:50 @ A1

Proposed Side Elevation - East



0 0.5 1.0 1.5 2.0 2.5 M
Scale 1:50 @ A1

Dimensions and existing elevation added. 06/02/24 SWT A

details | date | by | rev


starctec

architecture • interiors • landscape


Flat 1, 89 Priory Road, London, N8 8LY
Existing and Proposed Elevations Drg. No. 592 AP 103-A

88 Netherlands Road • London • EN5 1BU
T: +44 (0)208 492 1433 E: office@starctec.co.uk
This drawing is copyright © 2022 Starctec Ltd.
Follow the drawings exactly. If you find errors or omissions ask for clarification. Do not proceed without revised instructions. No dimensions to be scaled

Existing Section A-A

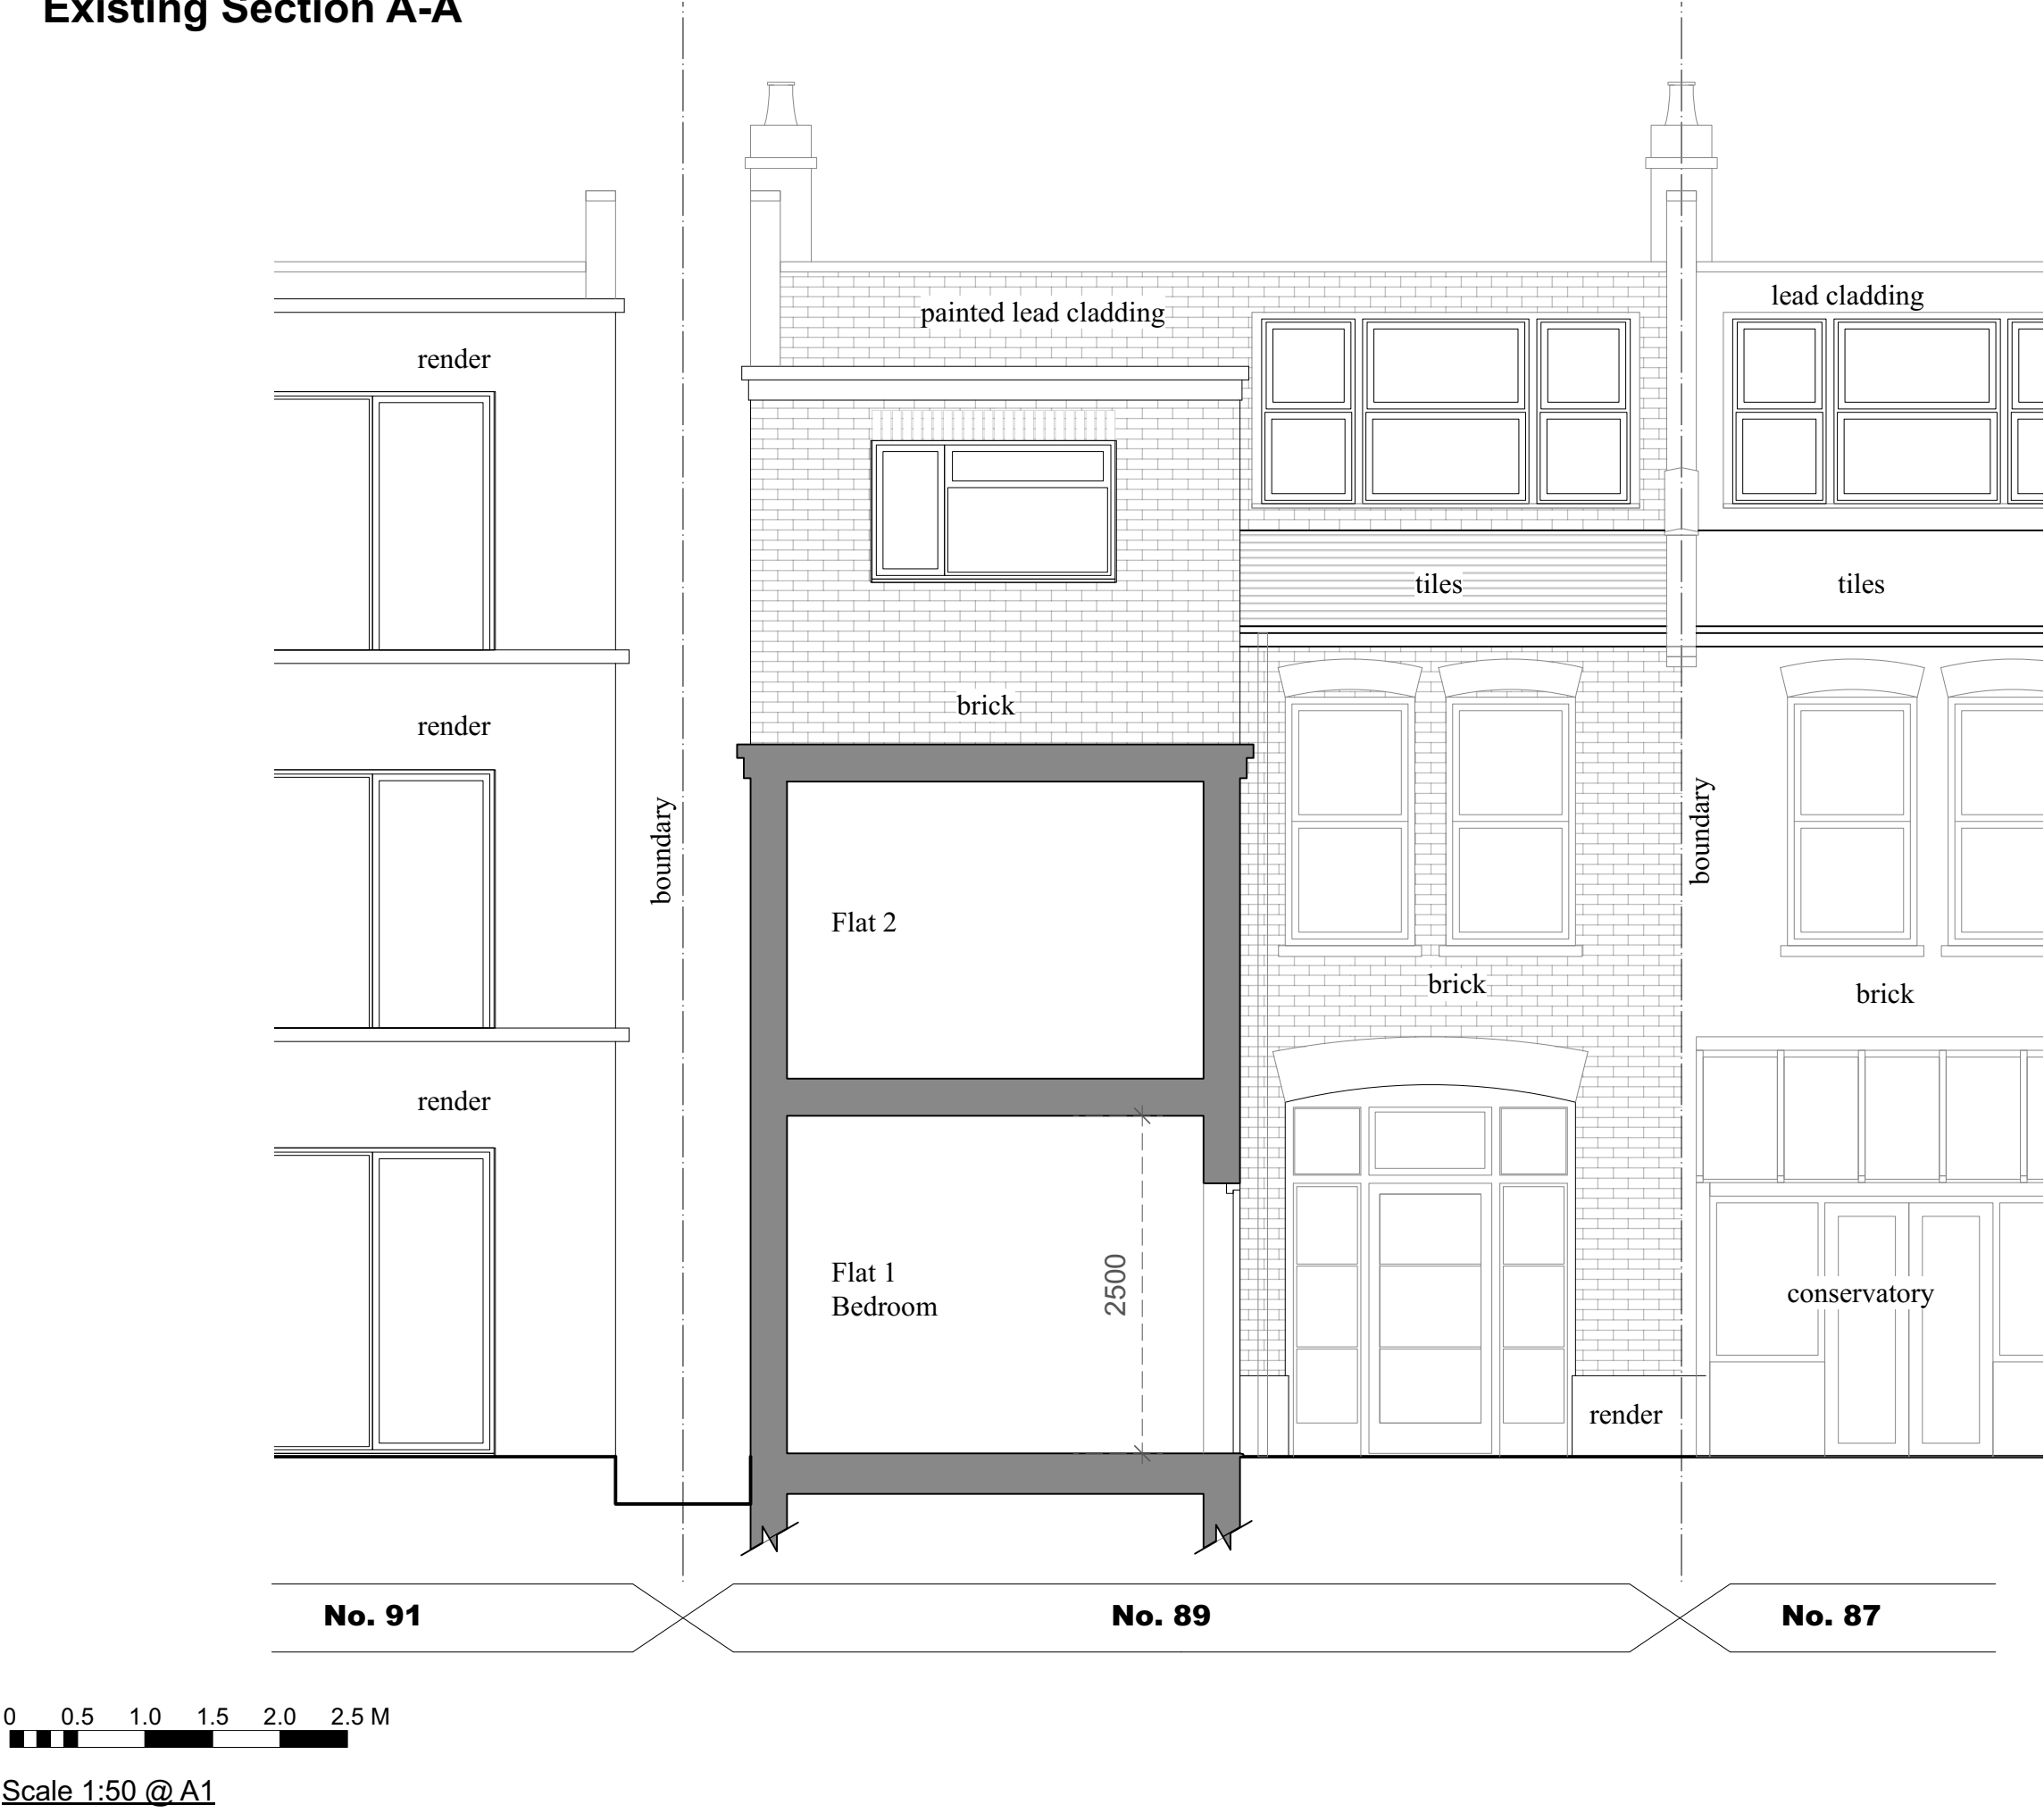

Proposed Section A-A

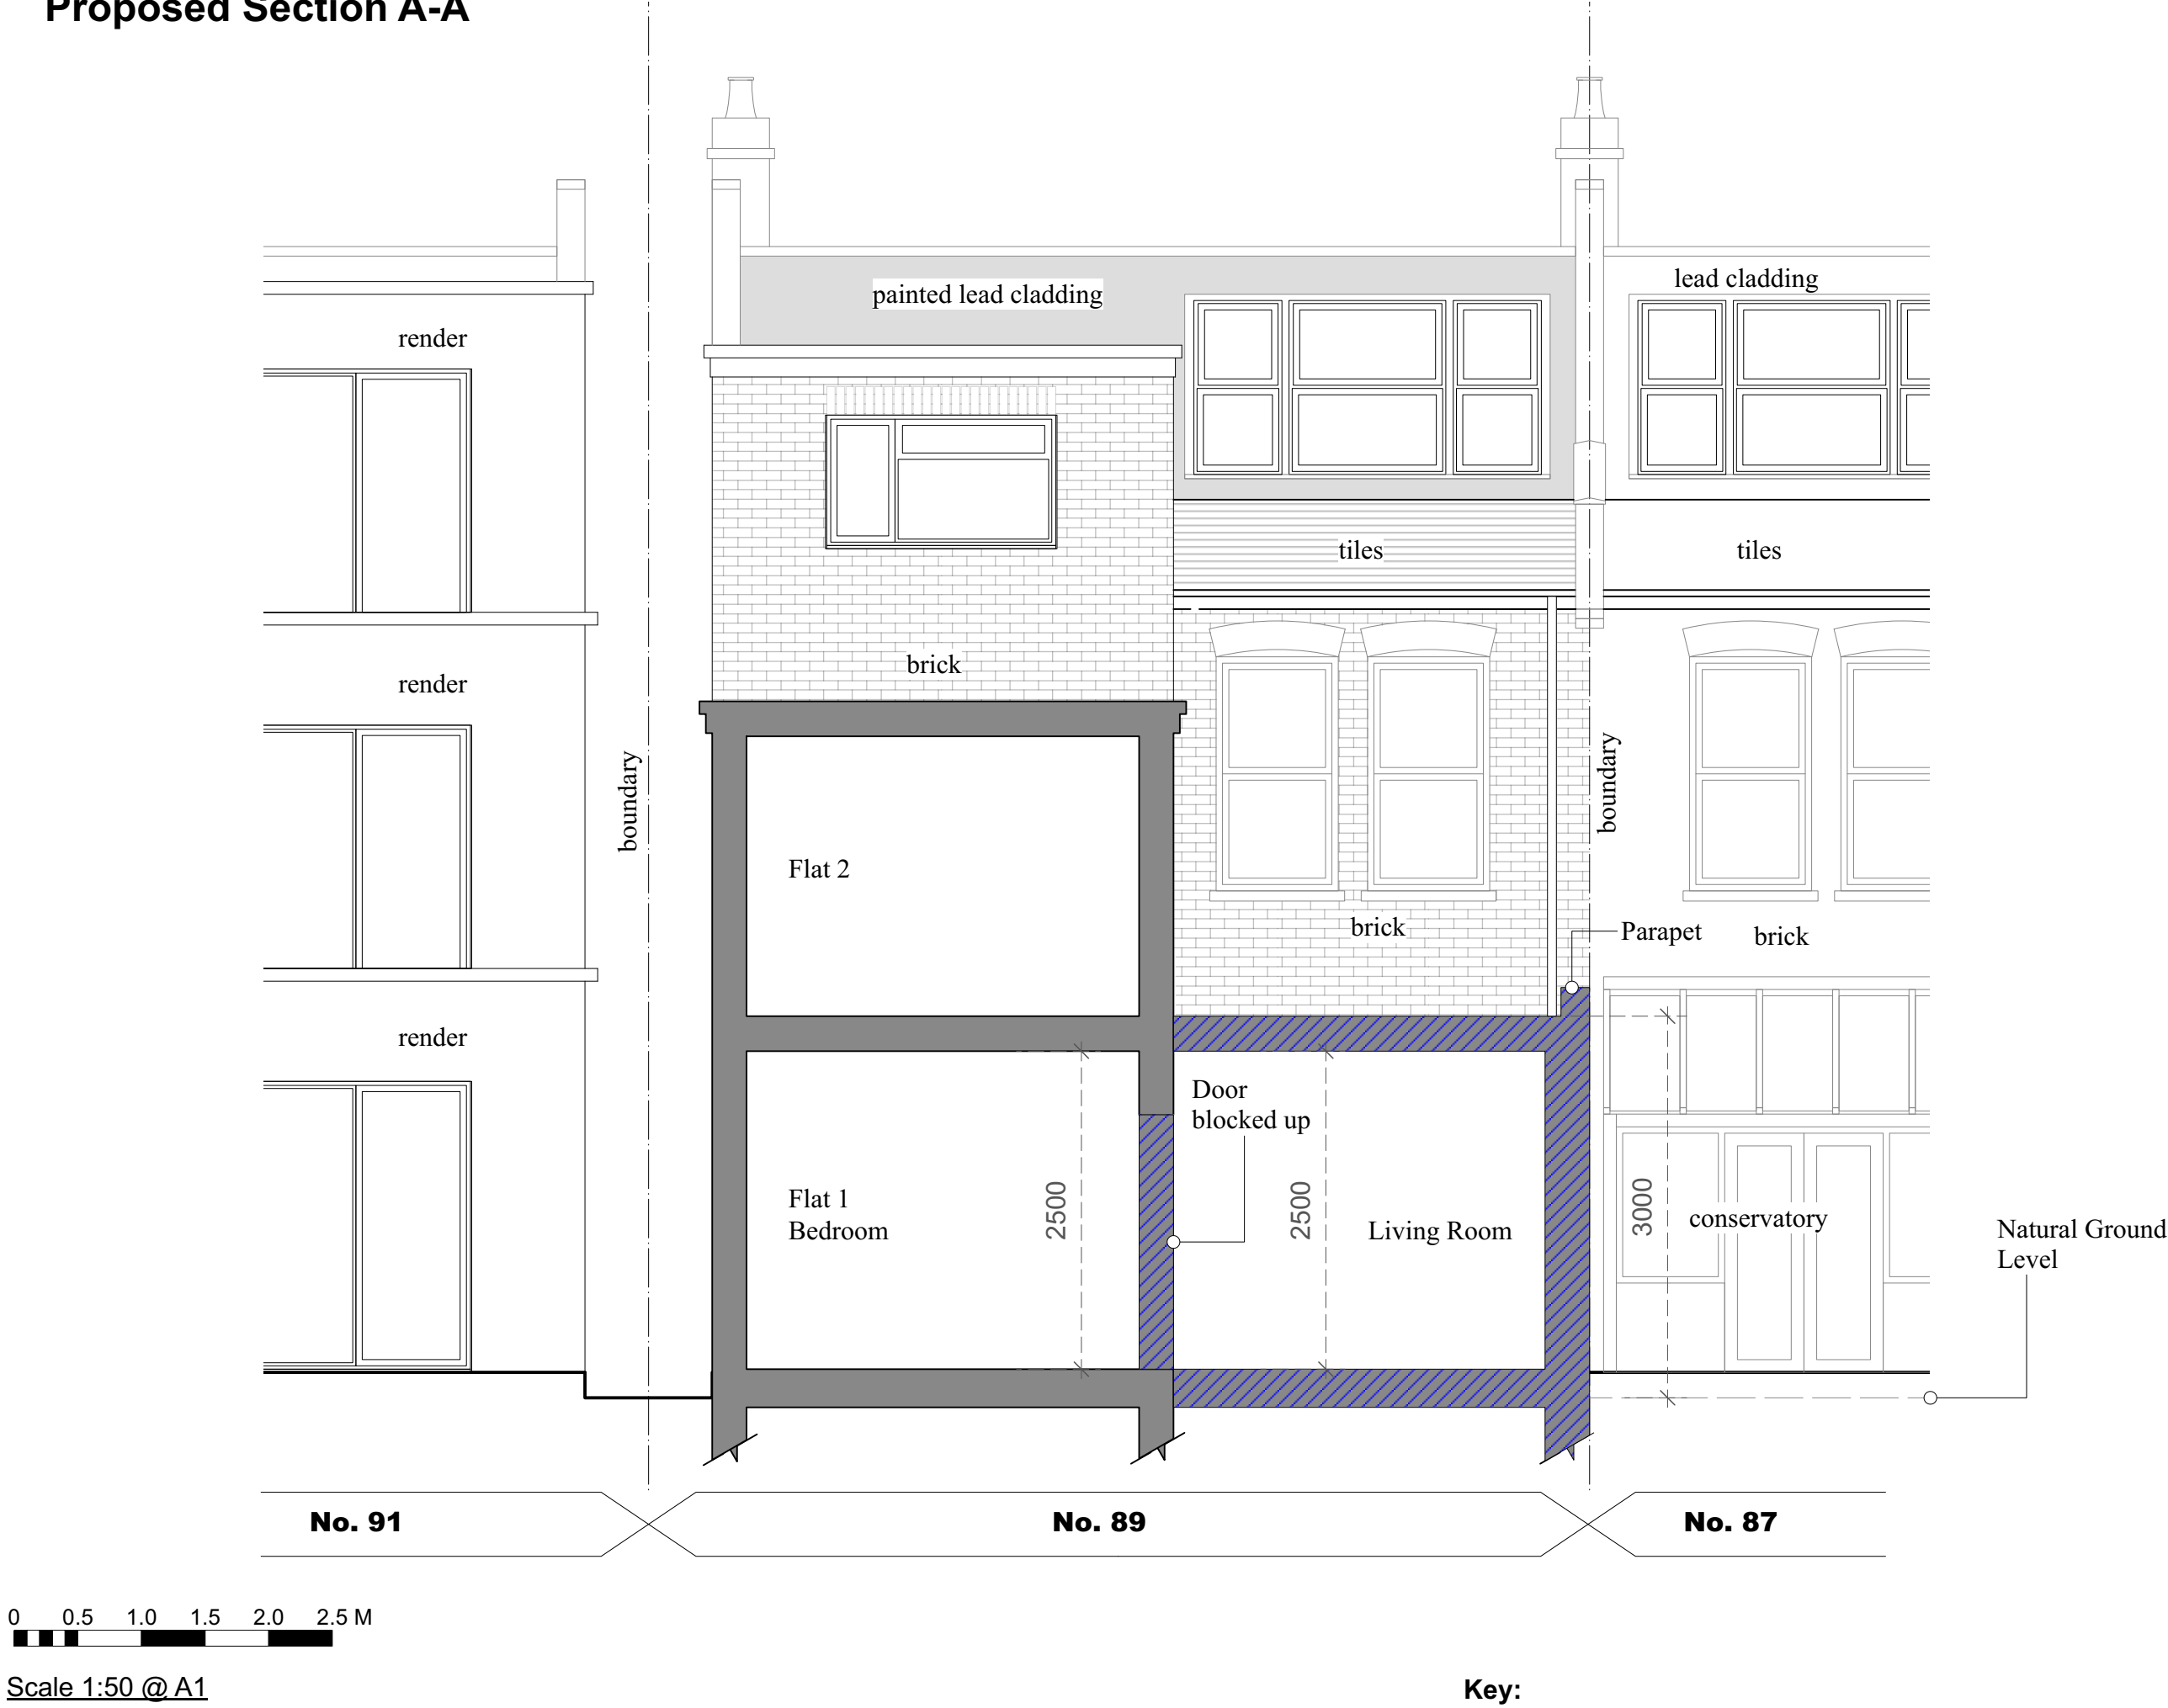

Key:

Existing Walls

Proposed Walls

Existing Section added: 06/02/24 SWT A

details | date | by | rev

starctec

architecture • interiors • landscape

Flat 1, 89 Priory Road, London, N8 8LY

Existing and Proposed Section A-A Drg. No. 592 AP 104-A

88 Netherlands Road London EN5 1BU

T: +44 (0)208 492 1433 E: office@starctec.co.uk

Scale 1:50@A1

This drawing is copyright © 2022 Starctec Ltd.

Follow the drawings exactly. If you find errors or omissions ask for clarification. Do not proceed without revised instructions. No dimensions to be scaled

