

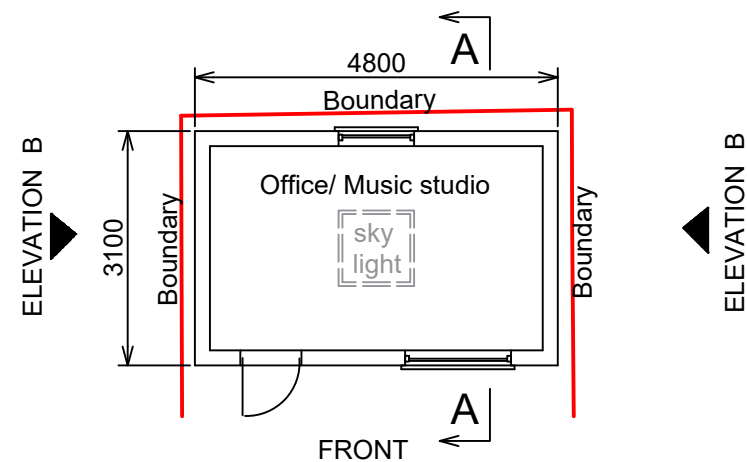


 

OUTBUILDING FLOOR PLAN

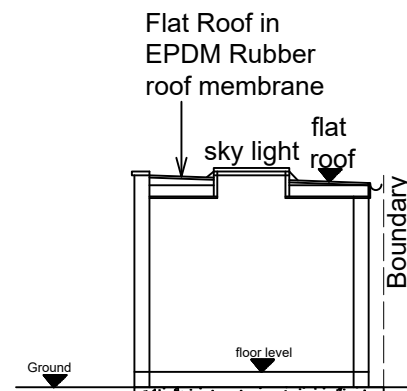


SECTION A - A

outbuilding constructed on existing concrete base already in place. With additional pads/supports if required.




PHOTOGRAPH OF REAR GARDEN

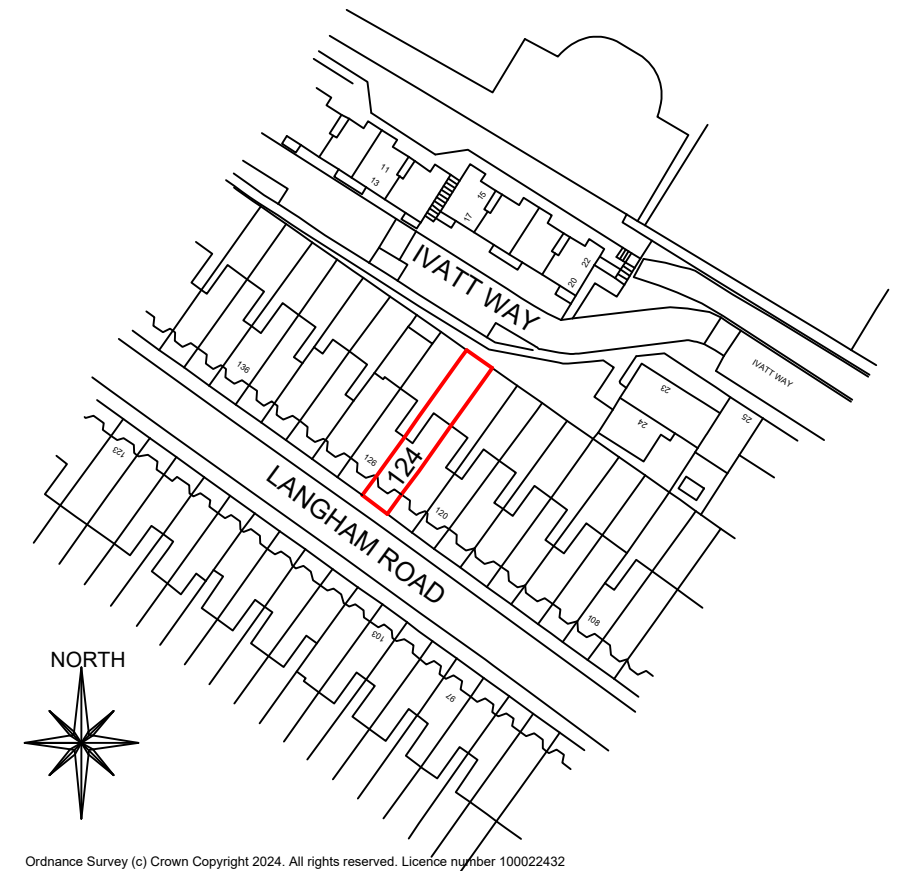


LOCATION PLAN


SCALE: 1:1250

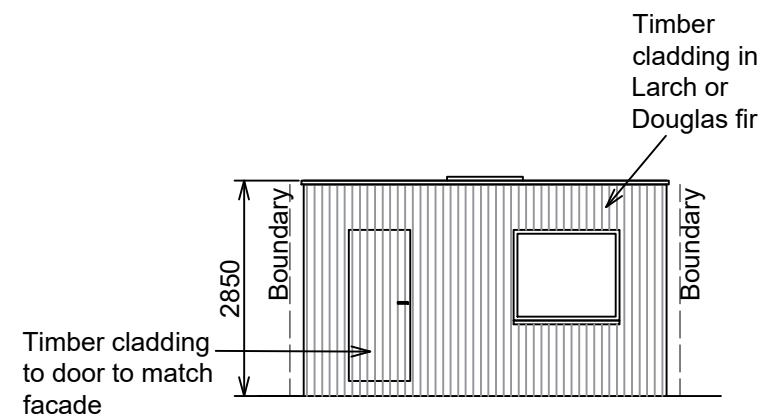


PROPOSED FRONT ELEVATION

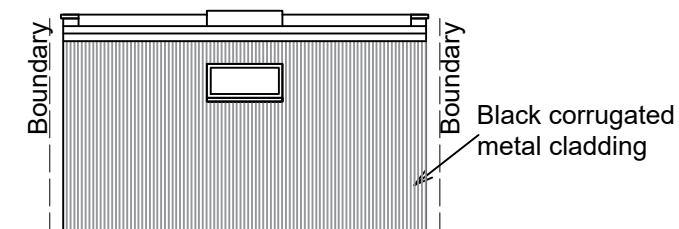


PROPOSED REAR ELEVATION

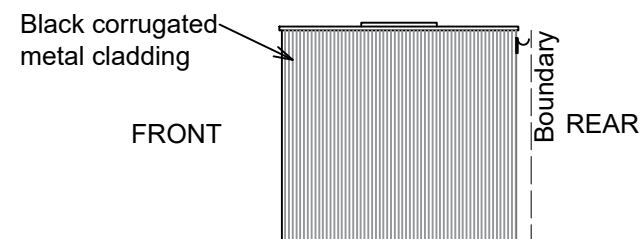

PROPOSED ELEVATION A

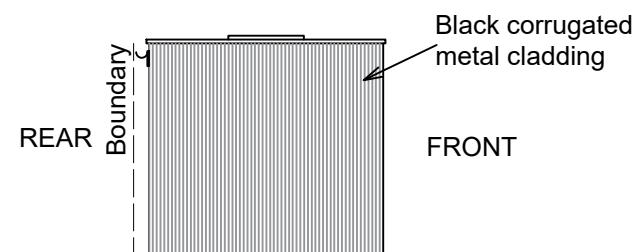

PROPOSED ELEVATION B

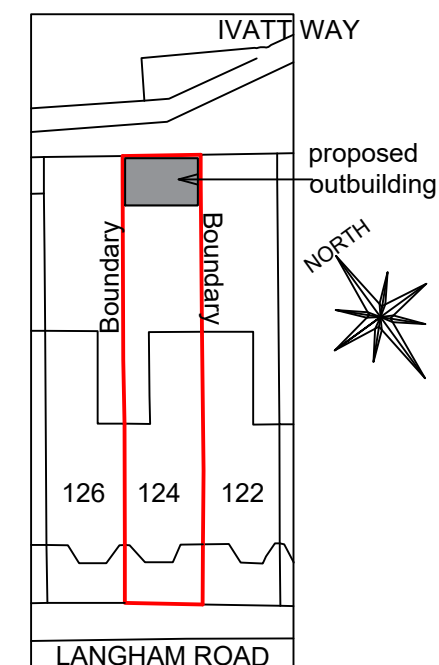

BLOCK PLAN

SCALE : 1:500

PROJECT: PROPOSED OUTBUILDING AT THE REAR OF THE GARDEN	
TITLE: PROPOSED PLANS AND ELEVATIONS, LOCATION PLAN AND BLOCK PLAN	
ADDRESS: 124 LANGHAM ROAD, LONDON. N15 3LX	
 MISTRY DESIGN	
Drawn: P S Mistry	SCALE: 1:100
Tel: 07984 066662	Page A3
Date: Feb. 2024	
DRAWING NO: 2410/01	