



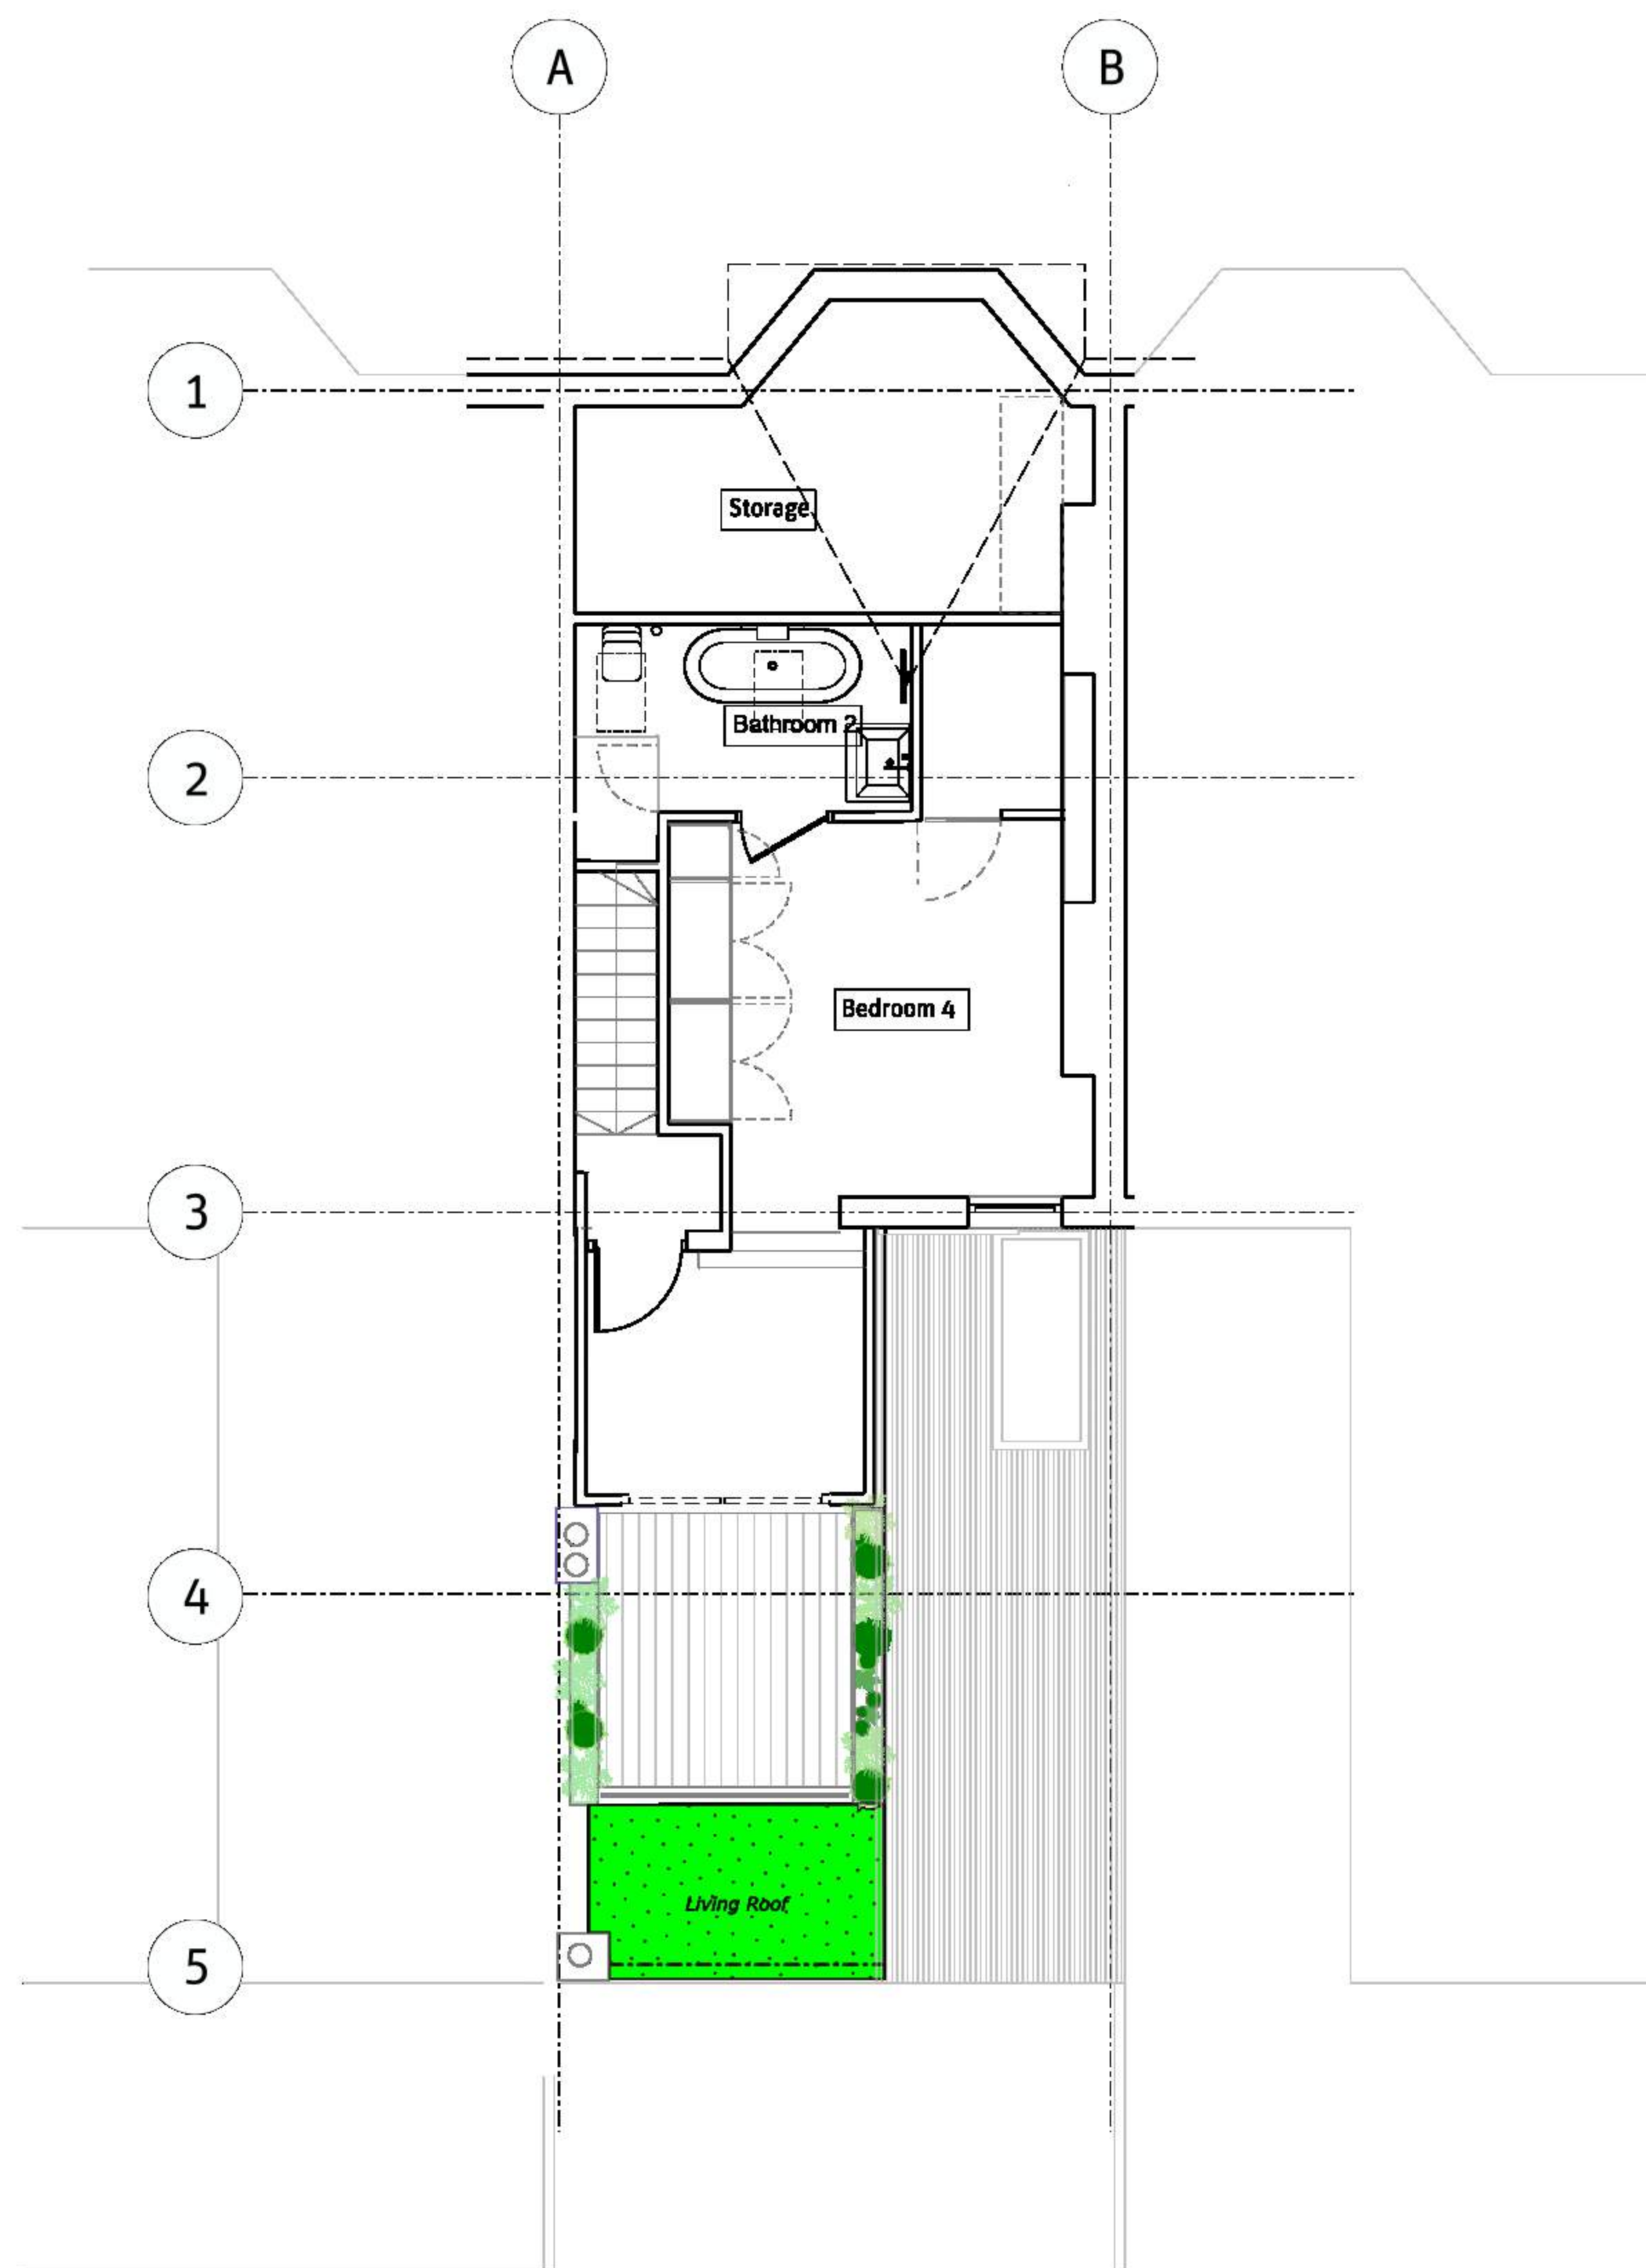


B PROPOSED SECOND FLOOR PLAN
02.2004 Plan 1:50

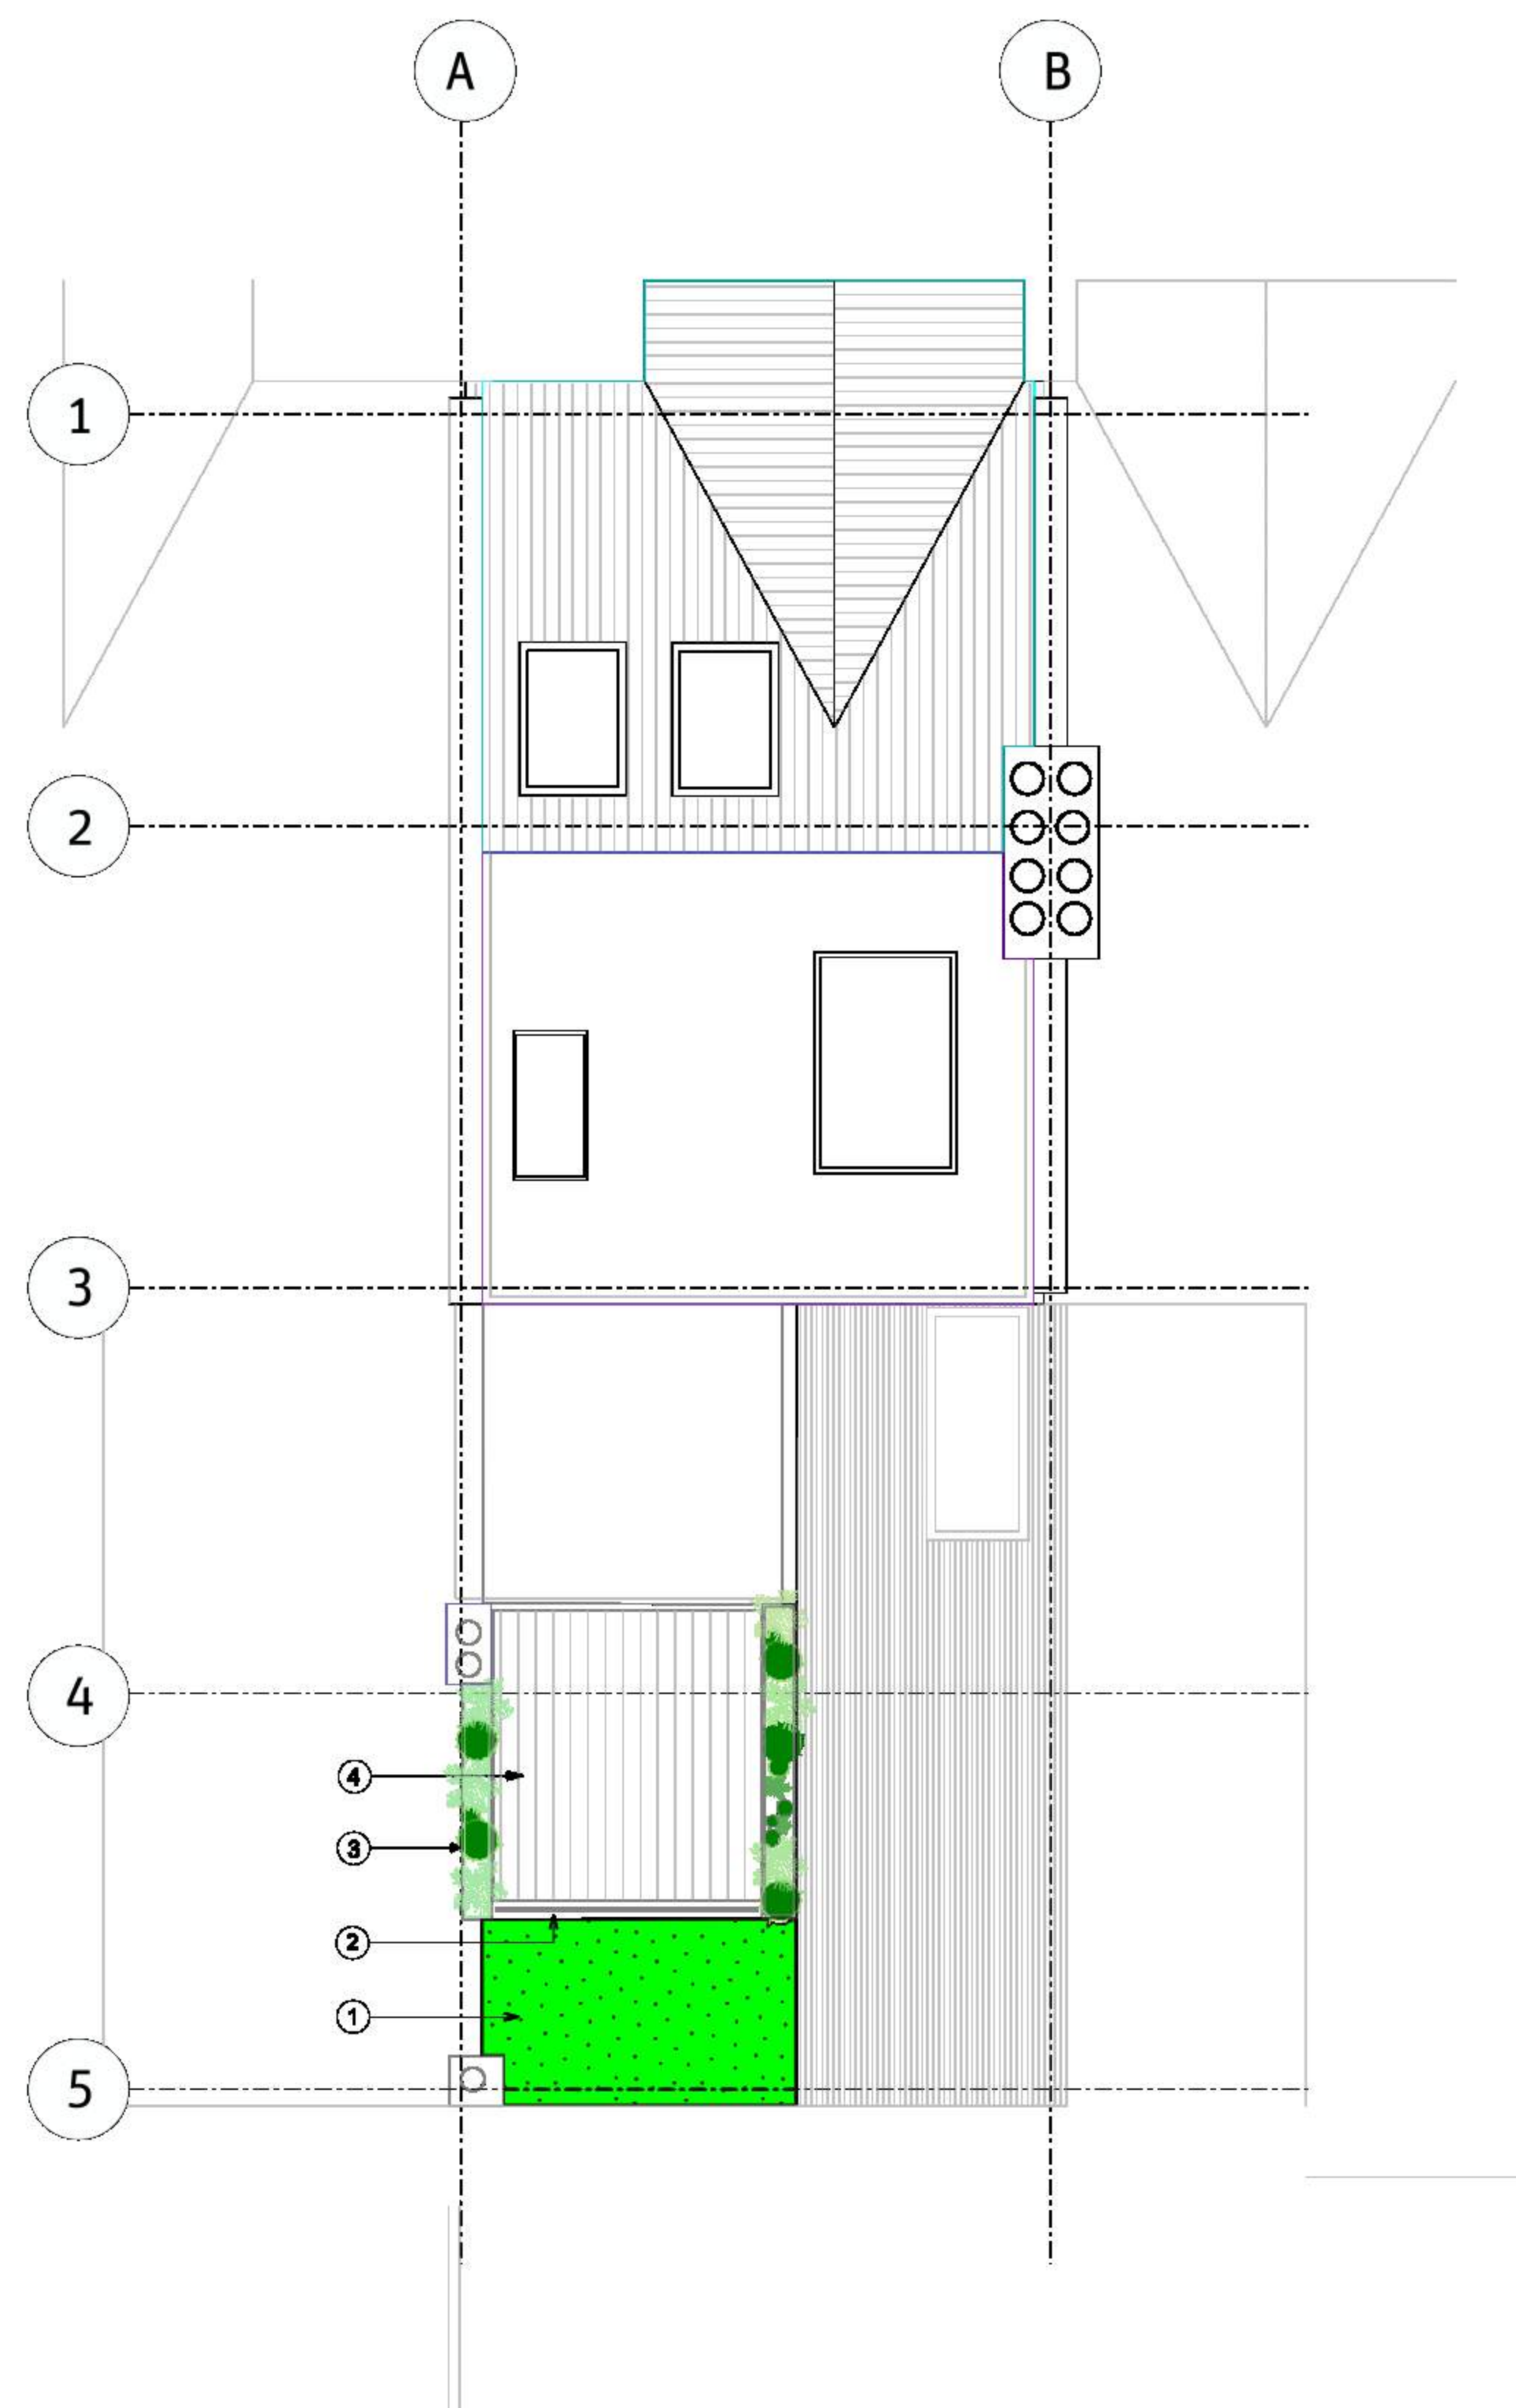

A PROPOSED ROOF PLAN
02.2004 Plan 1:50

Key

- ① Sedum and Wildflower
- ② Toughened glass Frameless
- ③ Mature Bamboo Screening
- ④ Composite Decking -Charcoal Grey

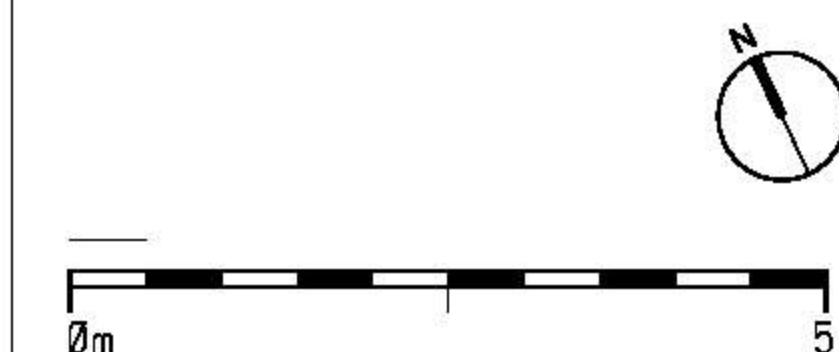

Rev	Notes	BY	Check	Date
-----	-------	----	-------	------

REVISIONS

- General Notes:**
- 1. All dimensions to be checked on site.
 - 2. Do not scale from this drawing.
 - 3. Drawing to be read in conjunction with all other relevant information.
 - 4. Do not measure dimensions directly from electronic drawings.

Drawing Status: **PLANNING**

Project:
Wightman Road
Drawing Title:
Proposed Second Floor and Roof Plan

drawing no.	revision	stage
3 / 1000	-	1
scale	size	drawn
1:50	A1	GMT
date	January 2024	