



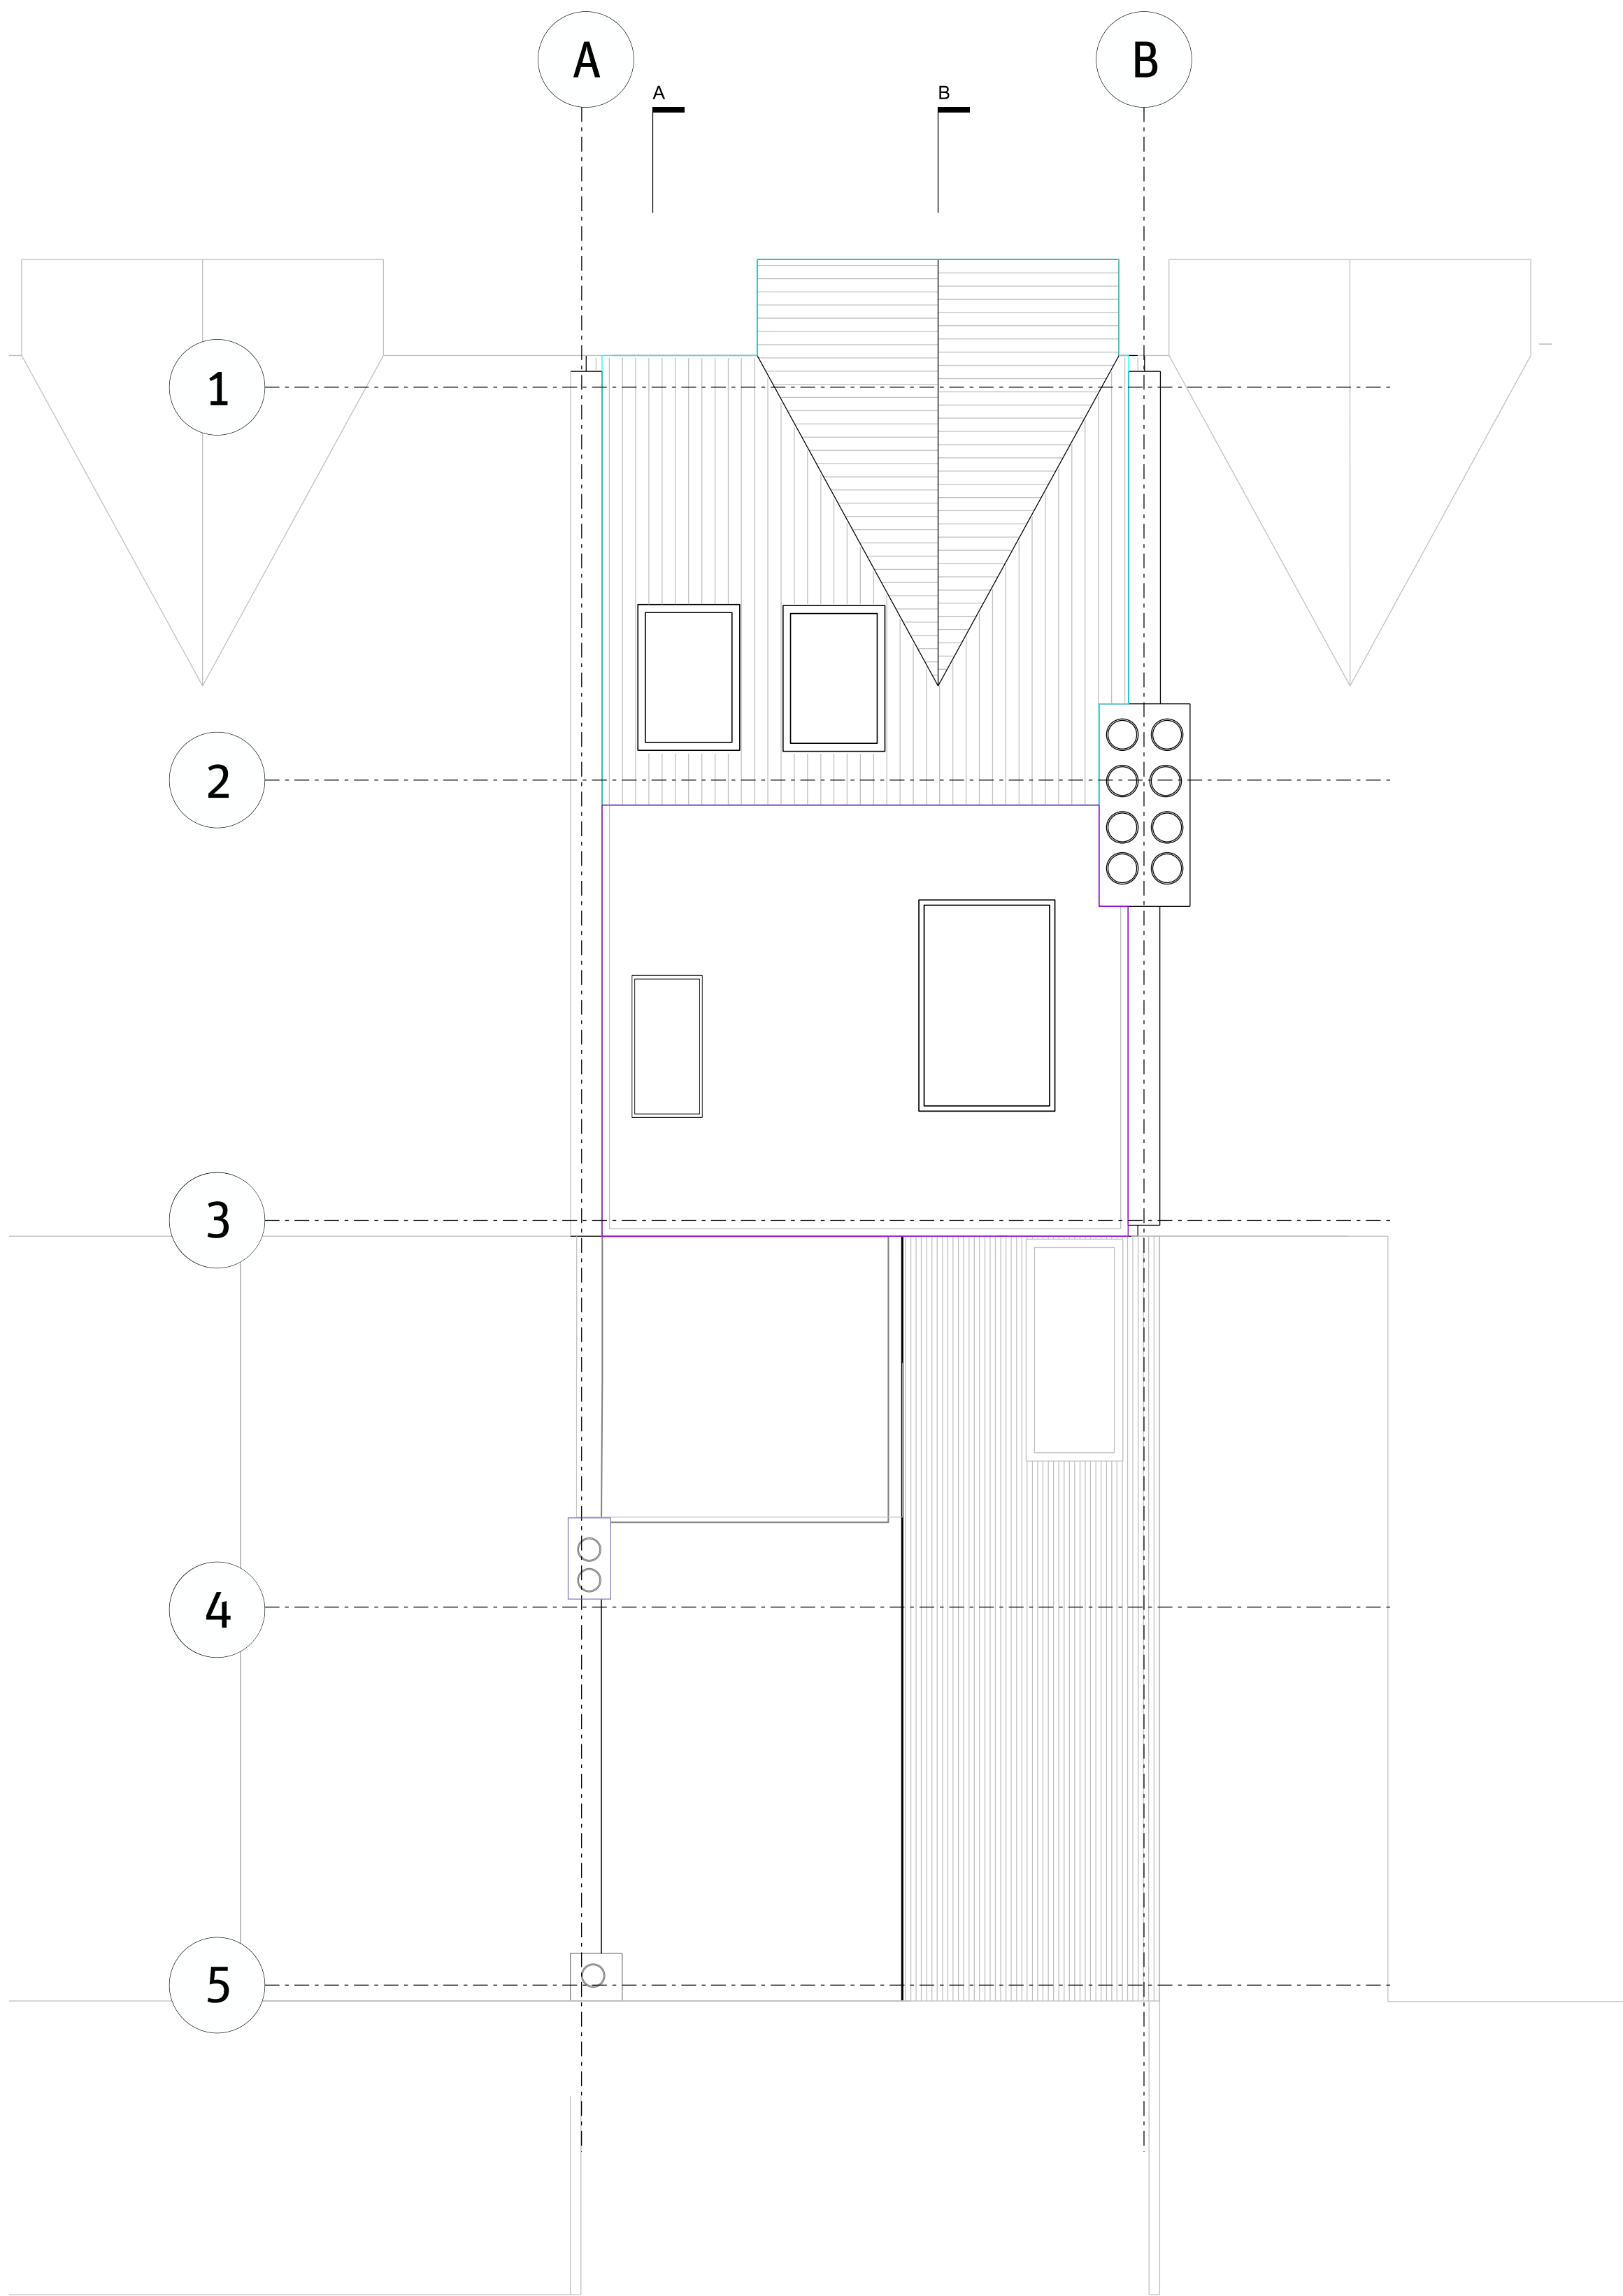

Key

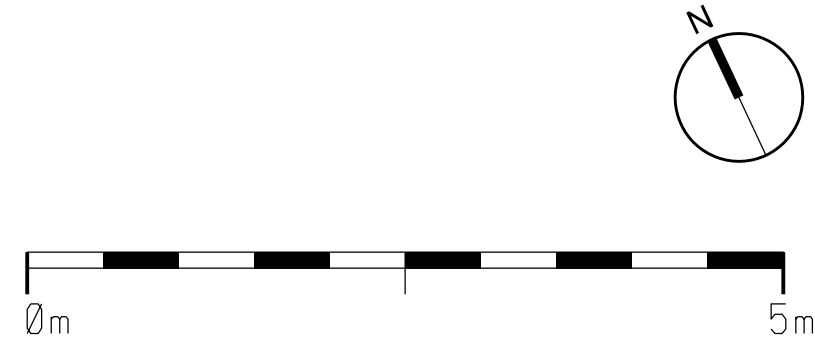

A	-	-	-	-
Rev	Notes	BY	Check	Date

REVISIONS

General Notes:
1. All dimensions to be checked on site.
2. Do not scale from this drawing.
3. Drawing to be read in conjunction with all other relevant information.
4. Do not measure dimensions directly from electronic drawings.

Drawing Status: **PLANNING**

Project: 249 Wightman Rd Drawing Title: Existing Roof Plan				
drawing no.		revision		stage
2 / 2000		-		1
scale	size	drawn	date	
1:50	A1	GMT	January 2024	