



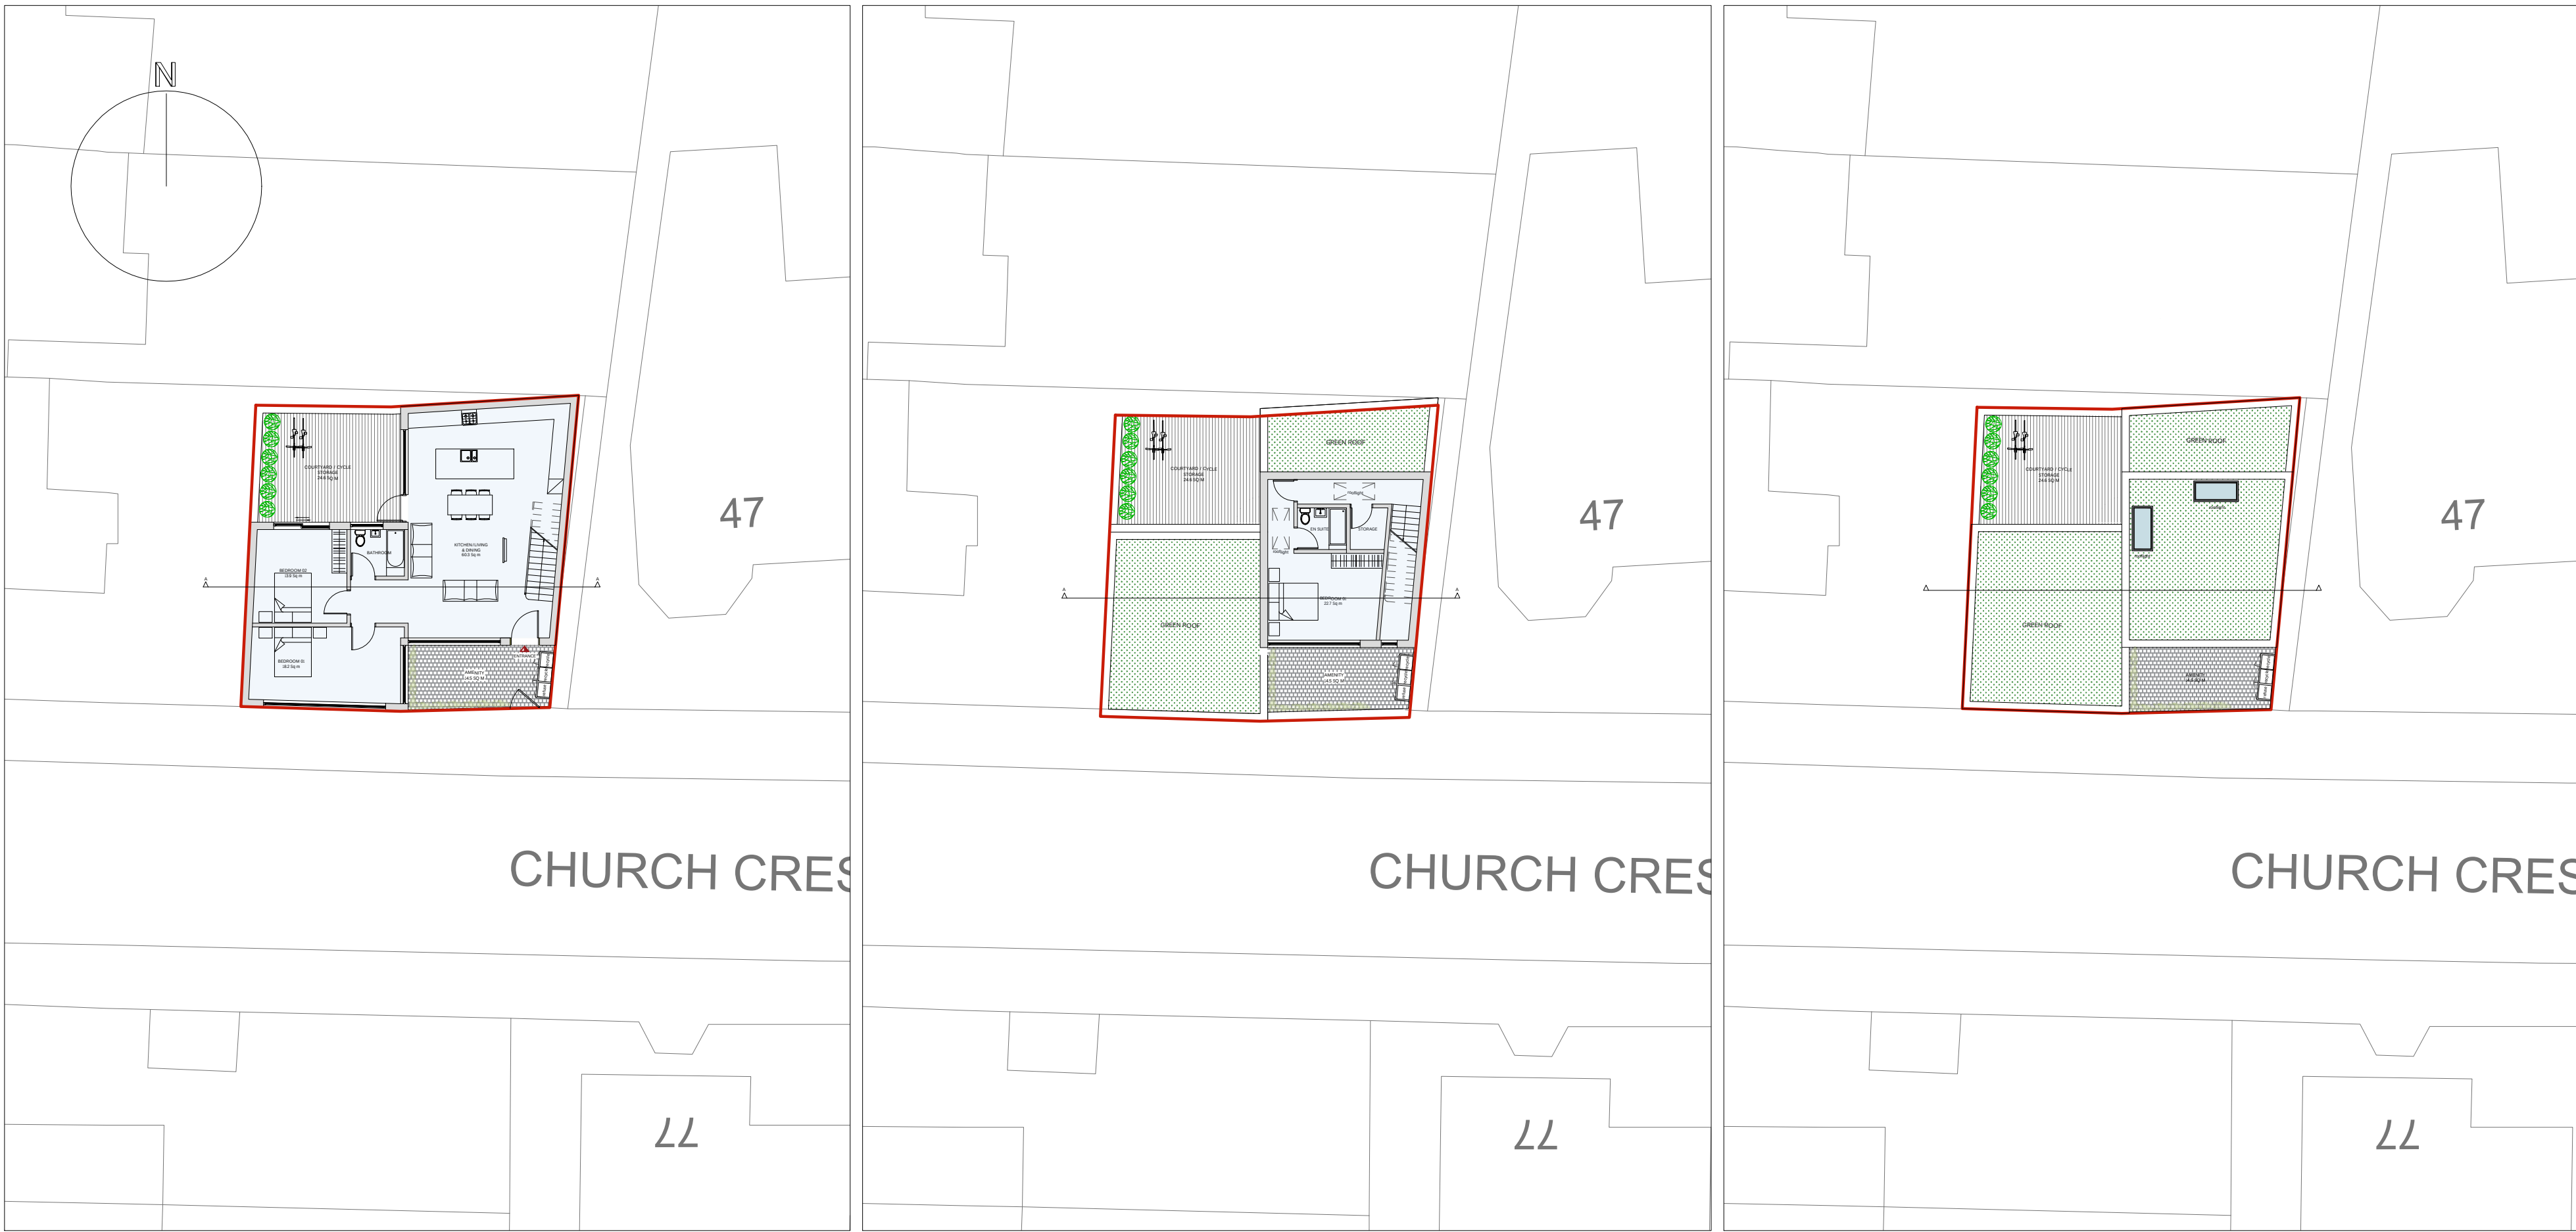

1 Key Plan - Proposed GF Plan Scale 1 : 200

2 Key Plan - Proposed FF Plan Scale 1 : 200

3 Key Plan - Proposed Roof Plan Scale 1 : 200

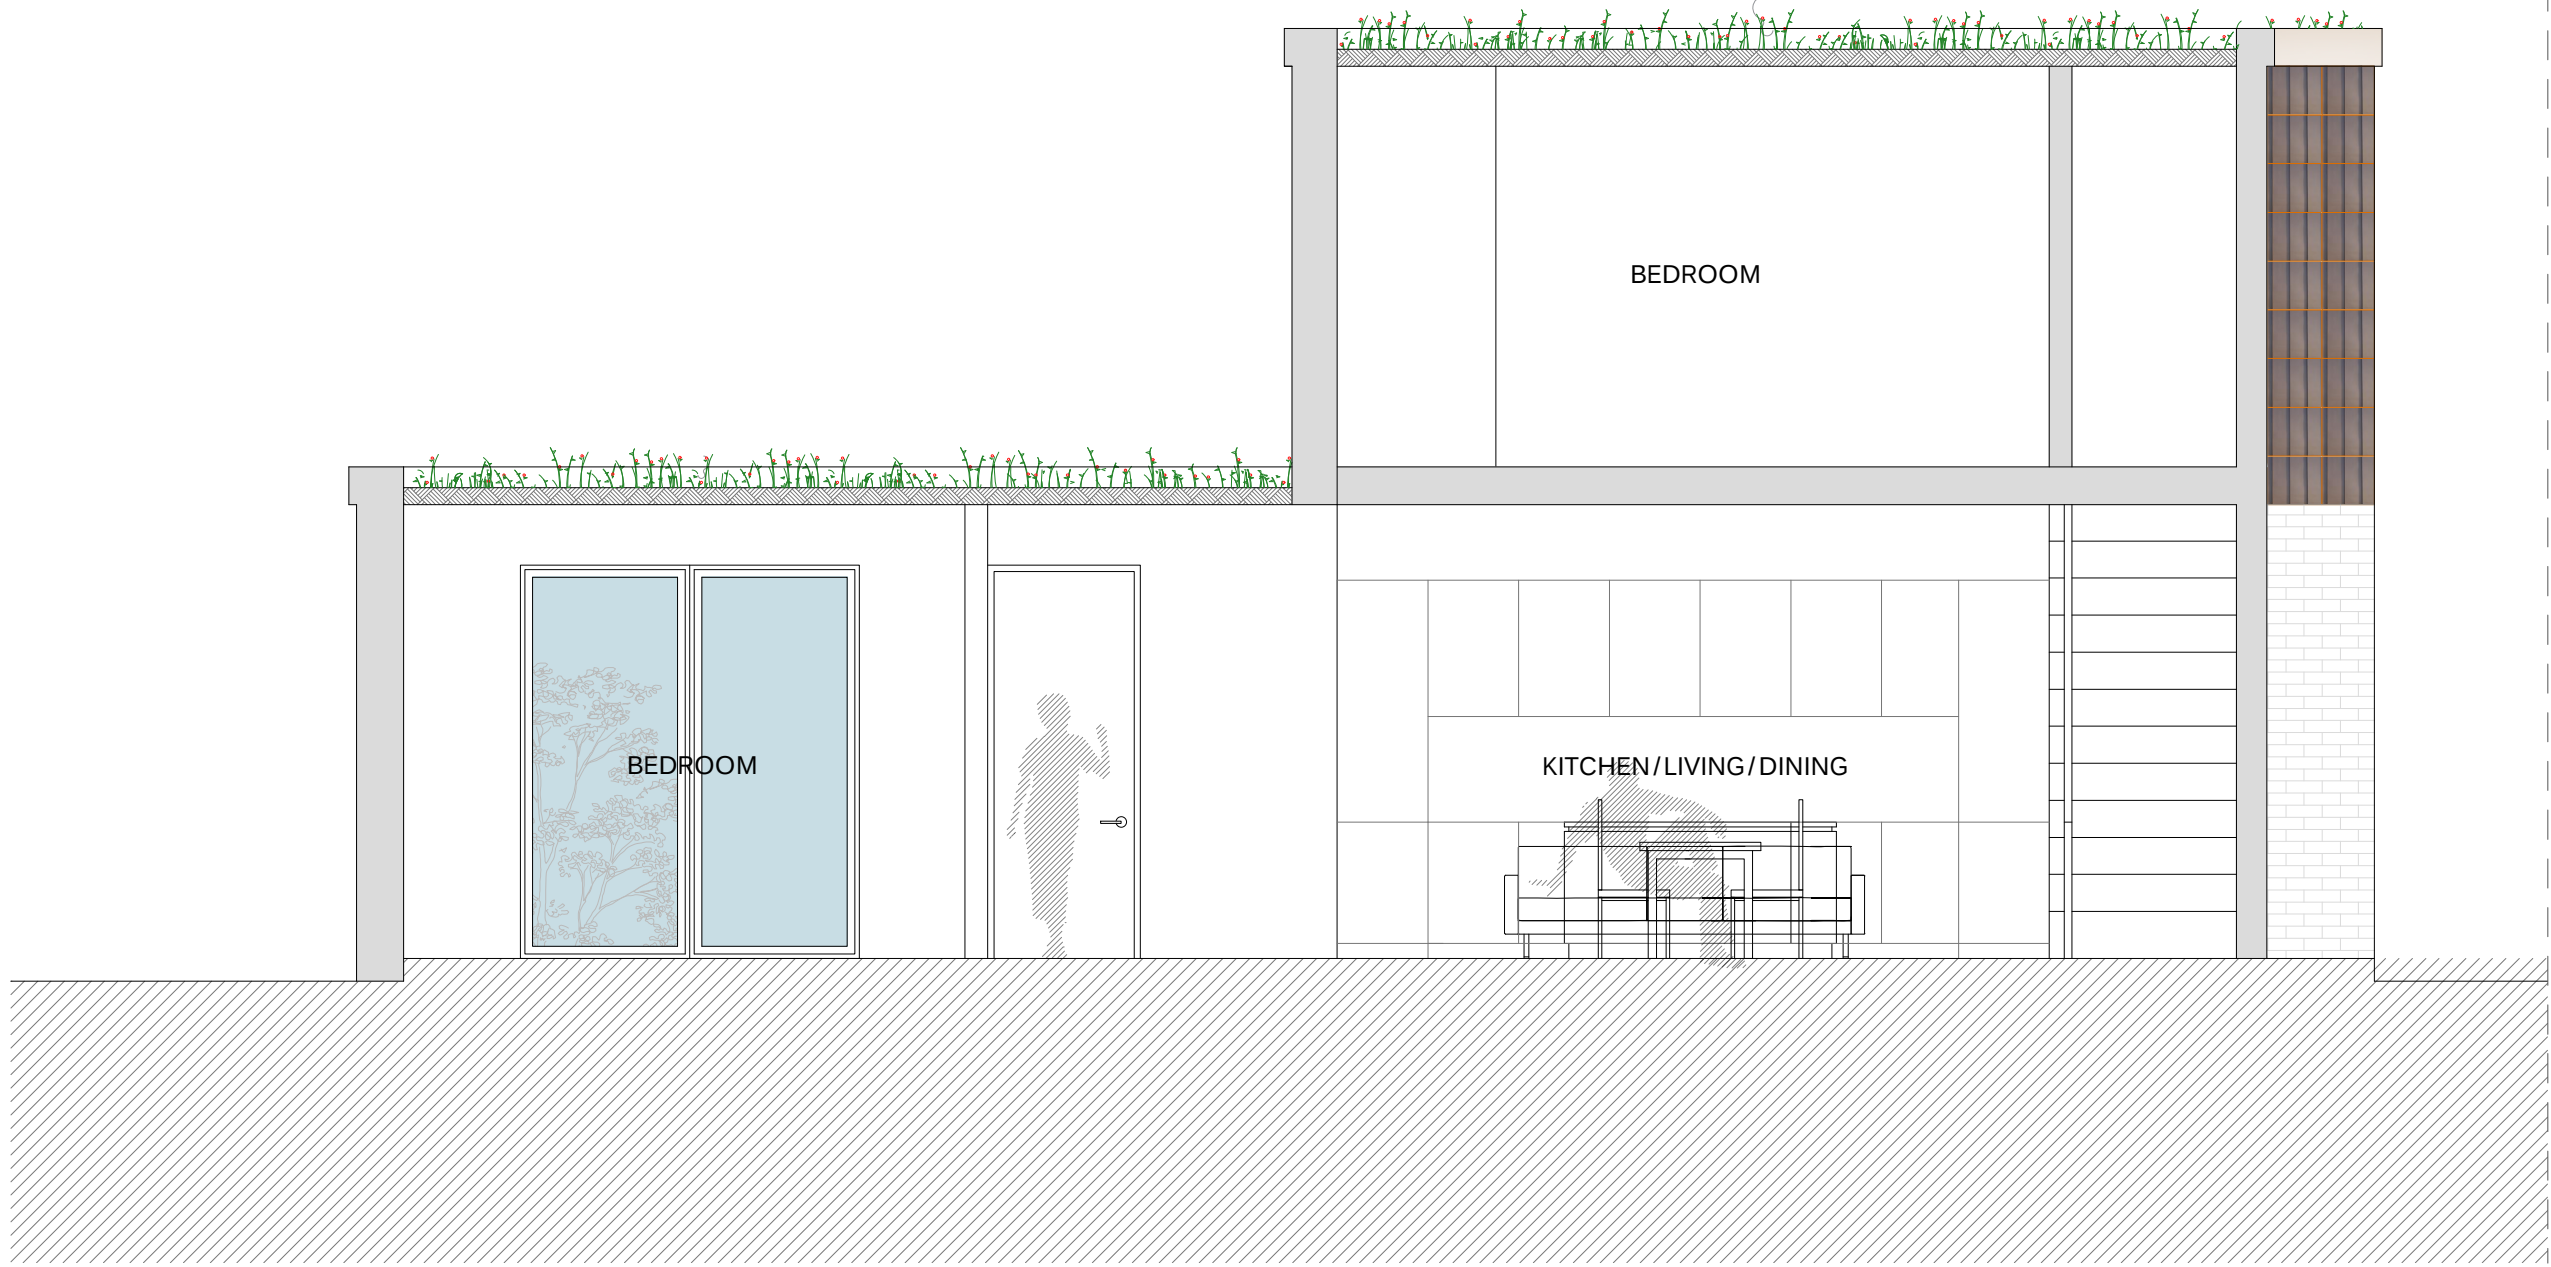

4 Proposed Section A - A Scale 1 : 50

KEY

SITE BOUNDARY

Schedule of Accommodation

3 bedroom, 6 person - 137.2 sq m



Notes:

1. Drawing must be used solely for the status indicated only


2. All dimensions and setting out shall be checked and confirmed and any discrepancies to be reported to the Architect prior to commencement of any work.

3. This is a CAD Drawing. Under no circumstances shall manual alterations be made. Figured dimensions take preference to scale.

4. All work and materials to be in accordance with current statutory legislation, relevant codes of practice and British Standards.

5. Drawing to be read in accordance with relevant consultants and sub-contractors drawings and specifications.

Disclaimer:
The hard copy accompanying the electronic date is the legal. Copyright is Reserved.

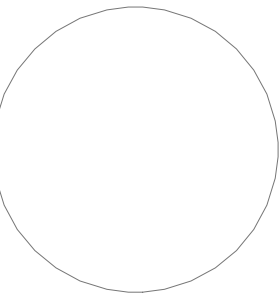

Rev:	Description:	Date:

Seesaw Studios

Client:

Project:
Land rear of 168, Muswell Hill Road, N10 3NG

Drawing Title:
Proposed Section A - A

Date:	Drawing Status:
February 2024	Planning
Drawing Number:	Revision
SE1826 - 10/P	
Scale:	Drawn By:
1:50 @ A1	SK