




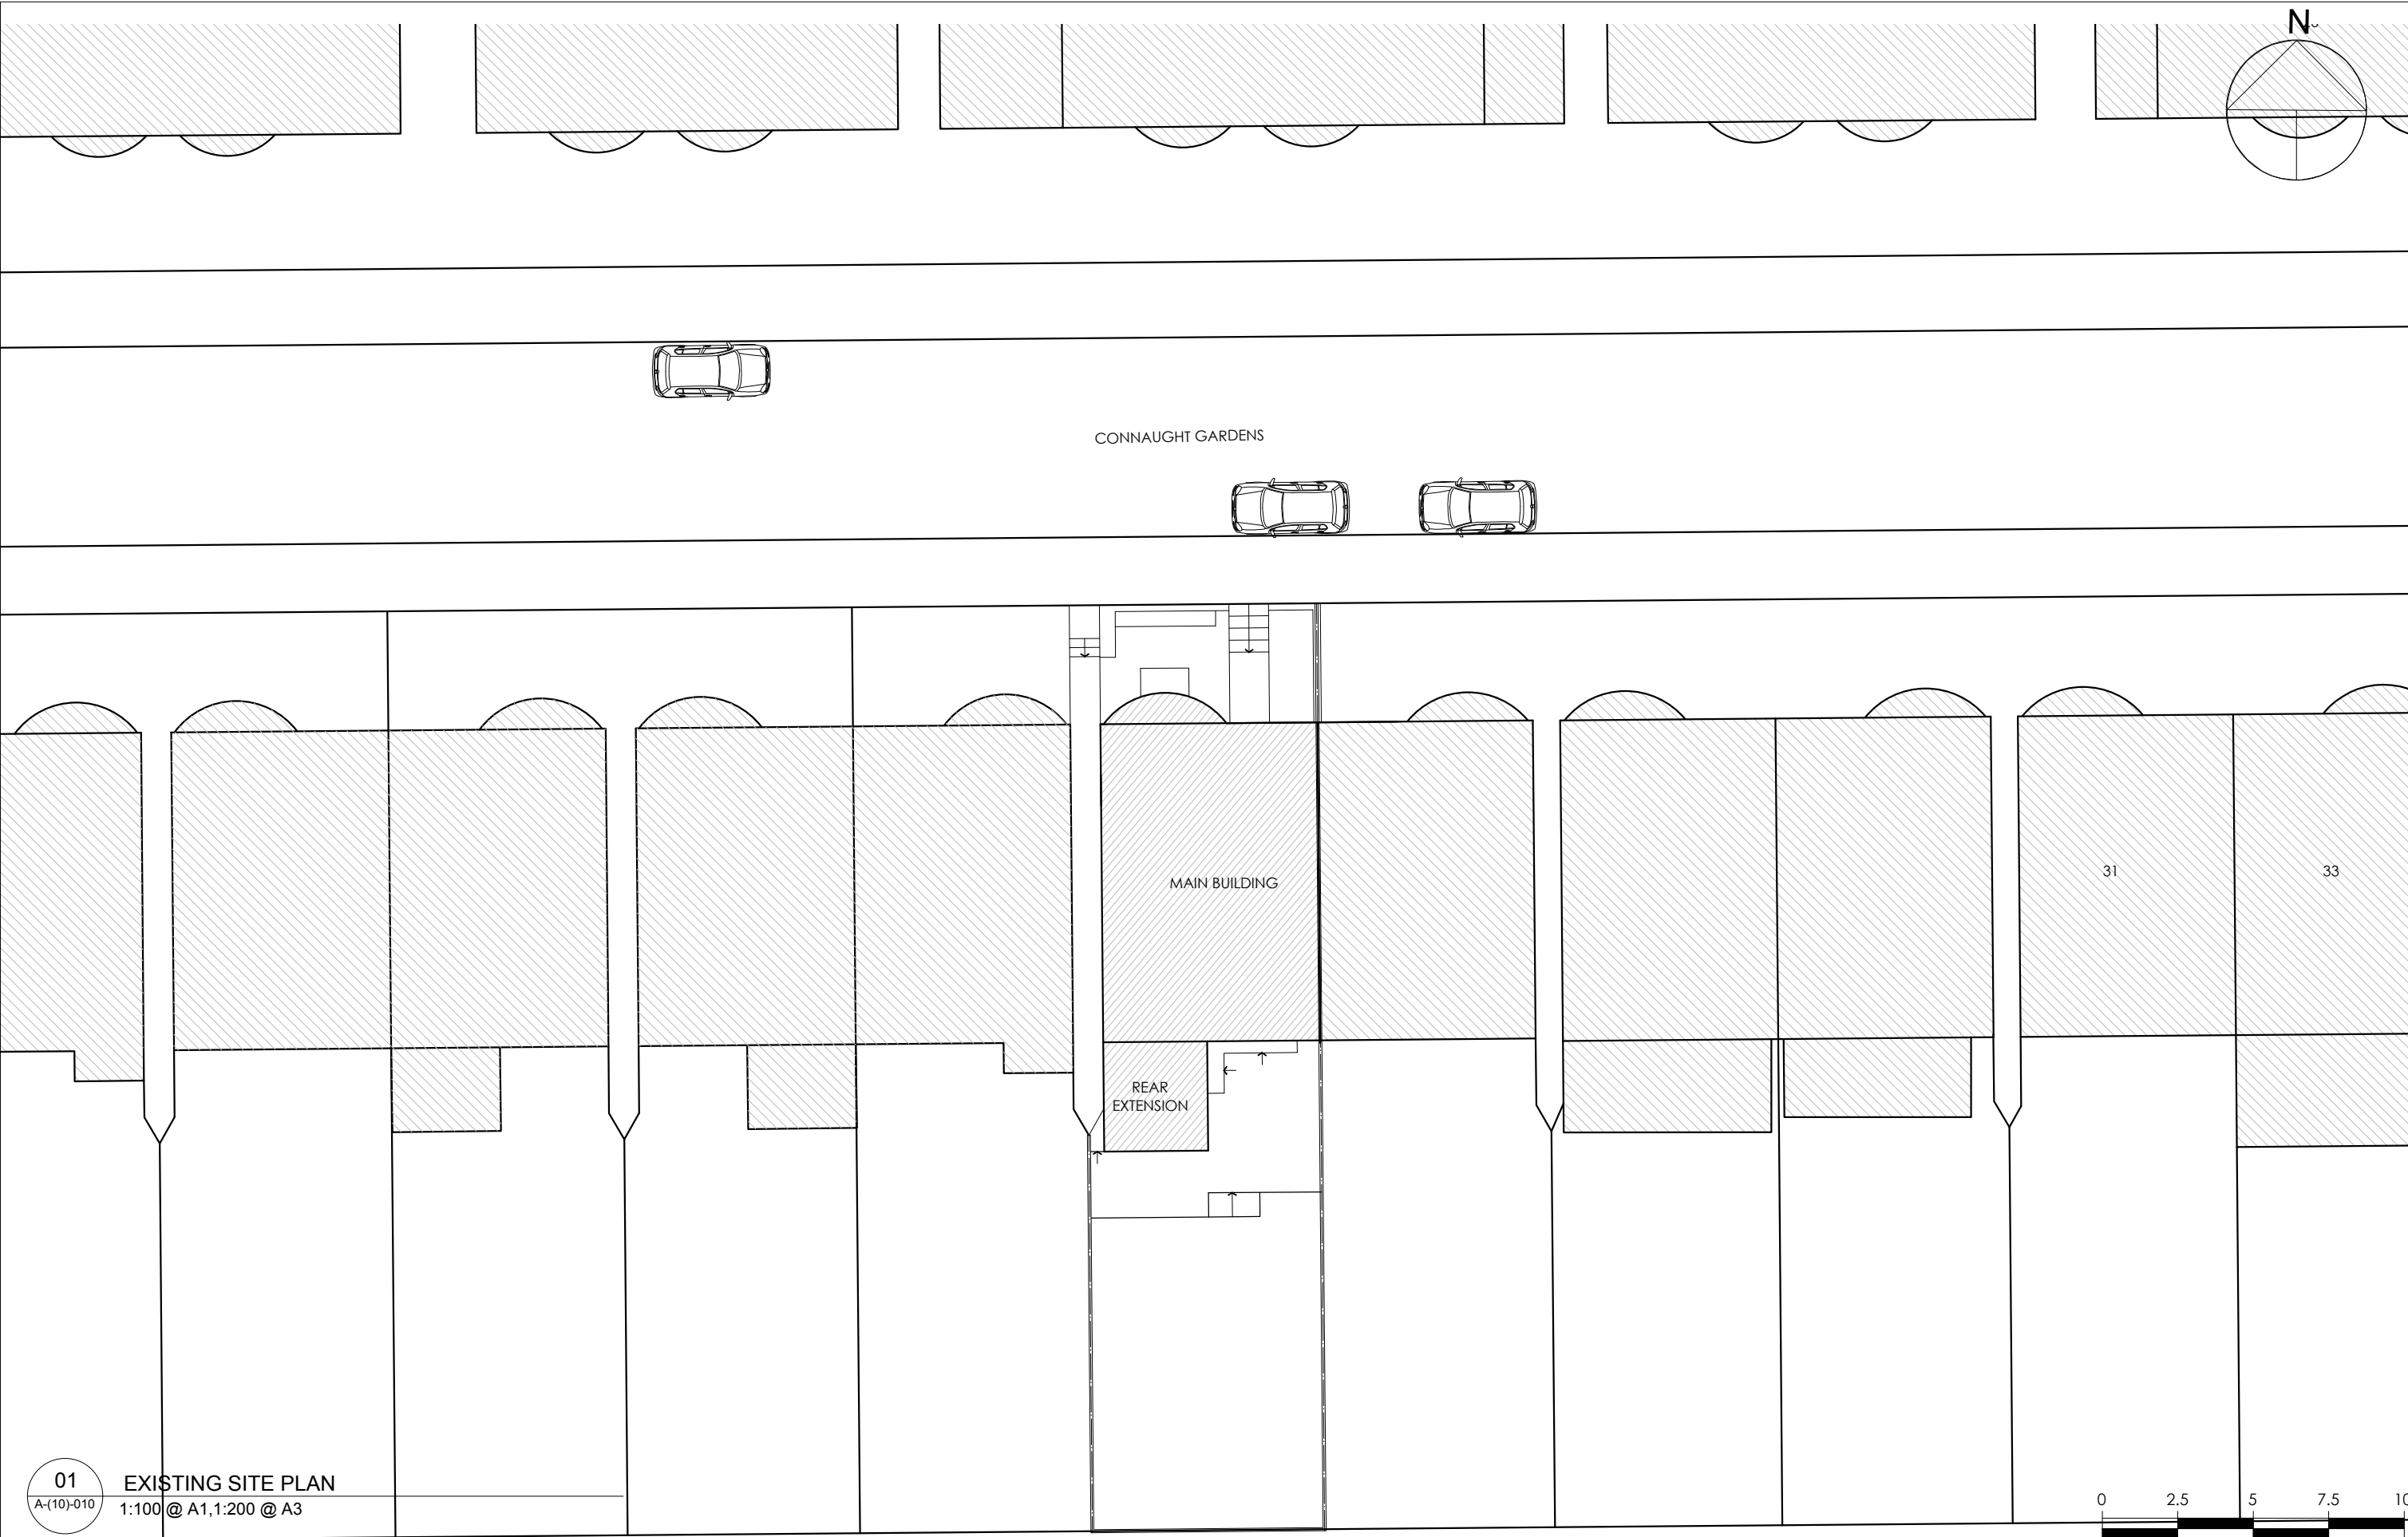


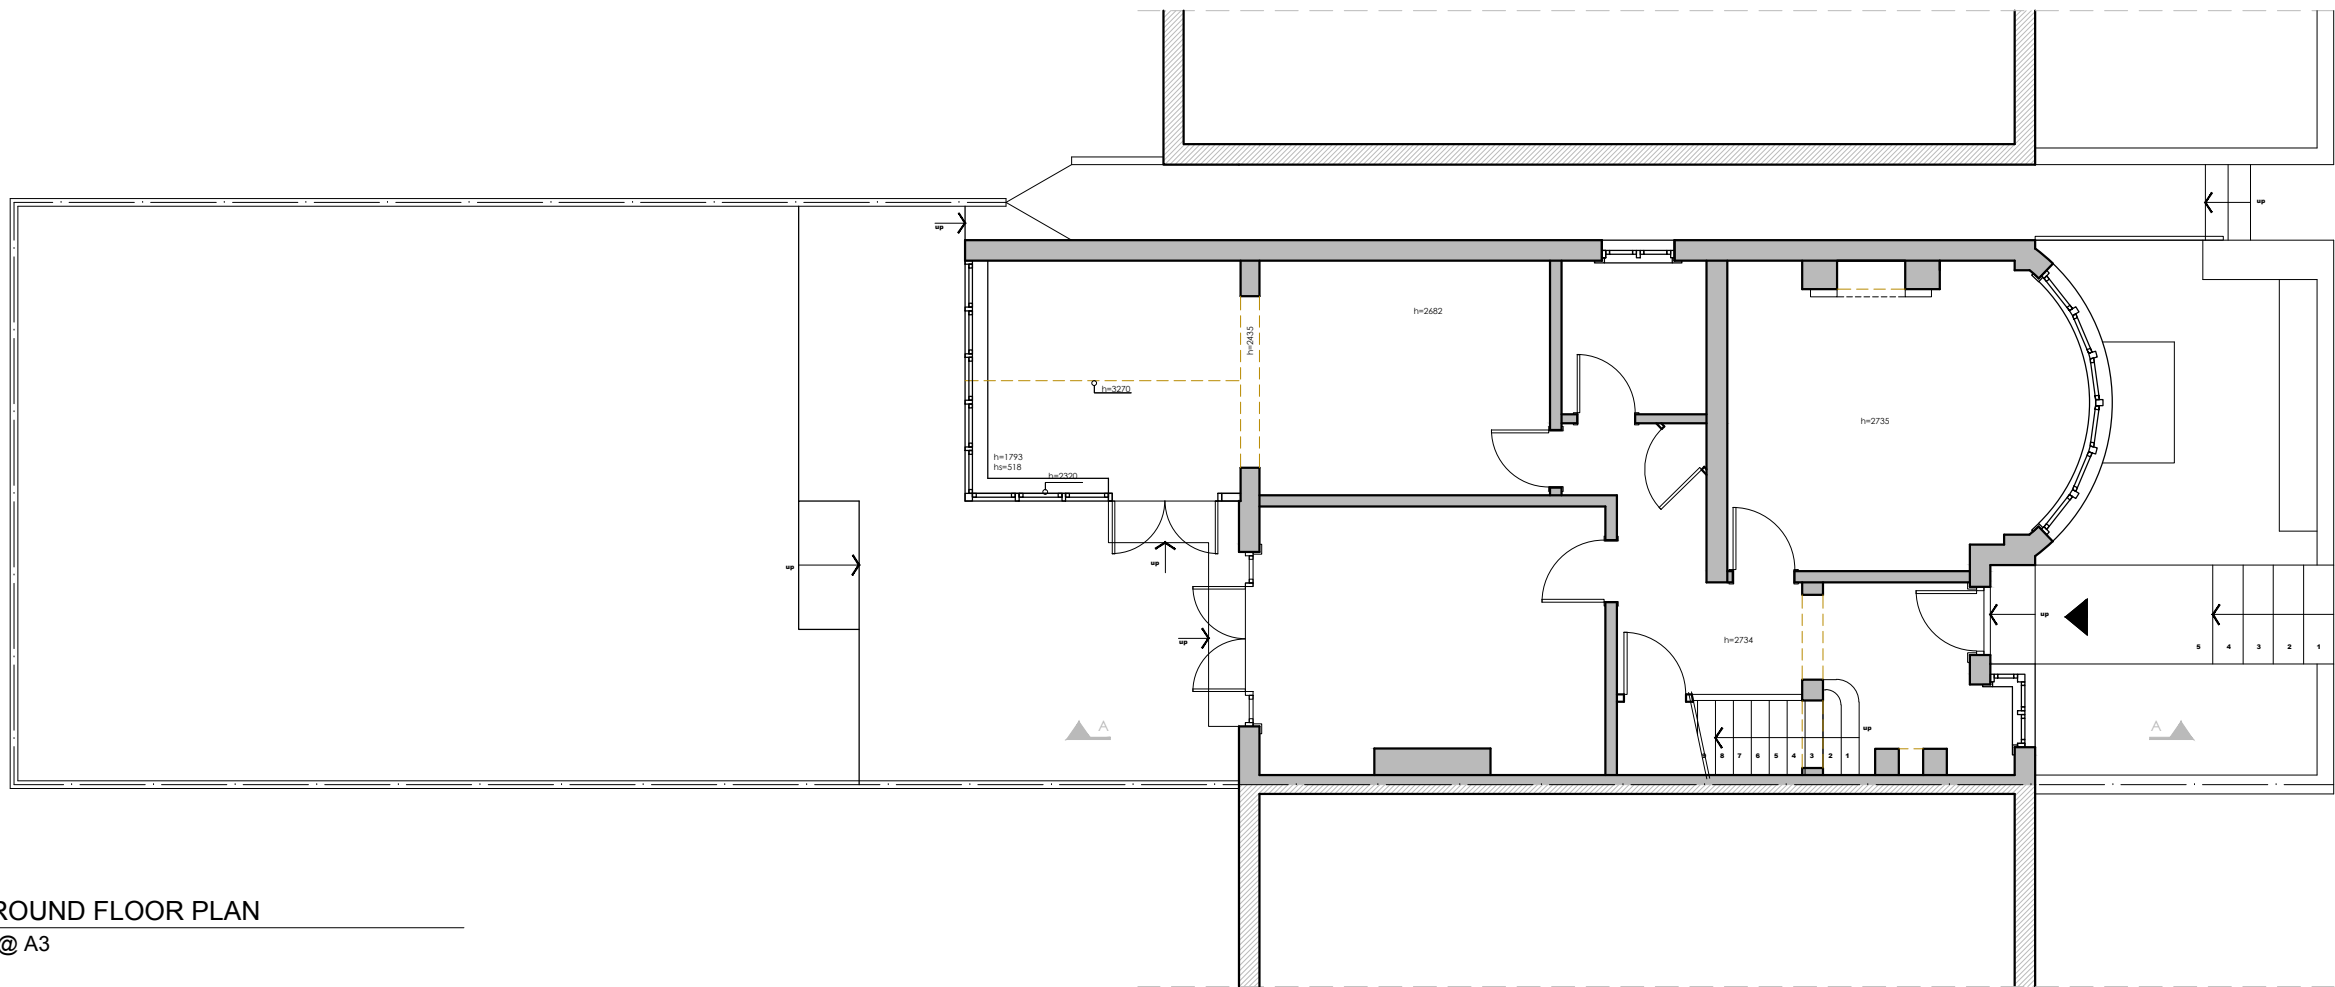


02 EXISTING GROUND FLOOR PLAN
A-(10)-011 1:50 @ A1, 1:100 @ A3

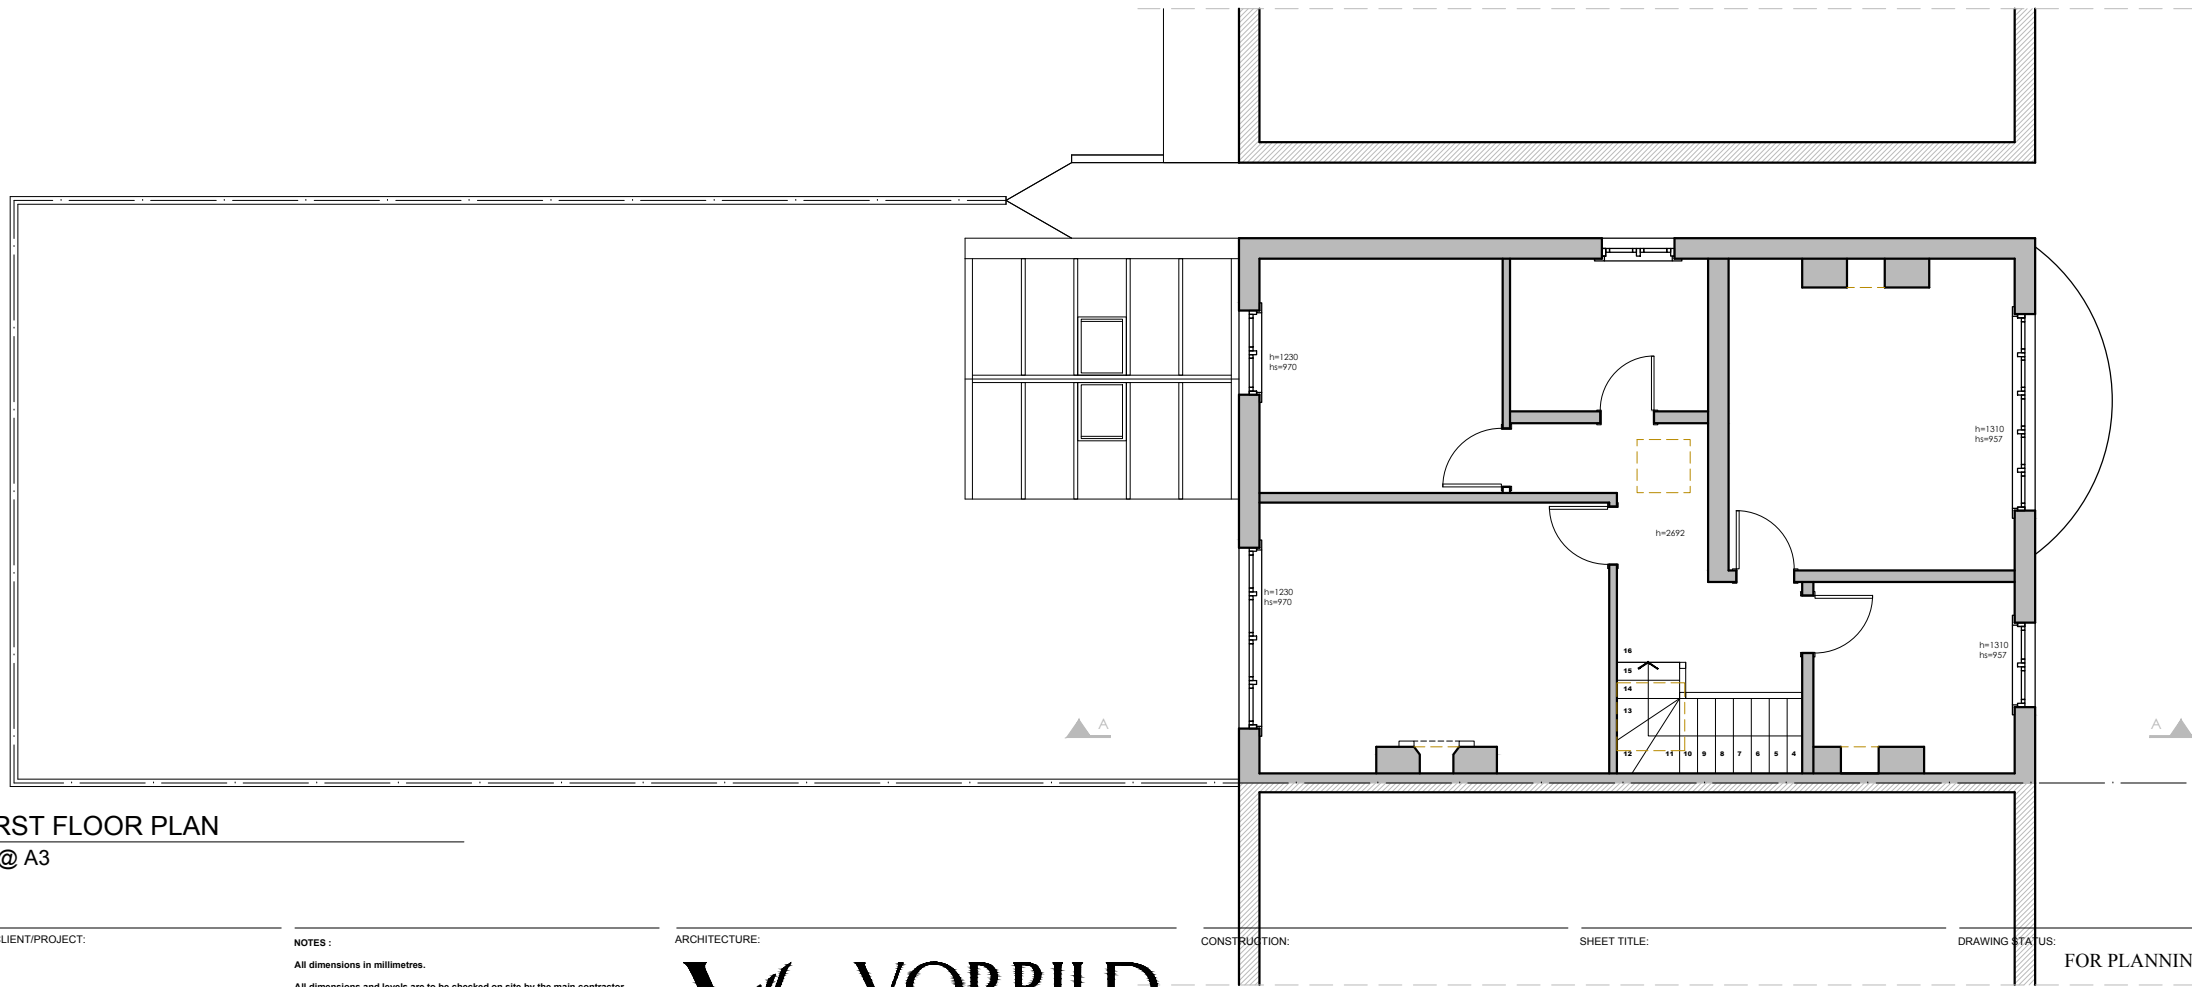


03 EXISTING FIRST FLOOR PLAN
A-(10)-011 1:50 @ A1, 1:100 @ A3




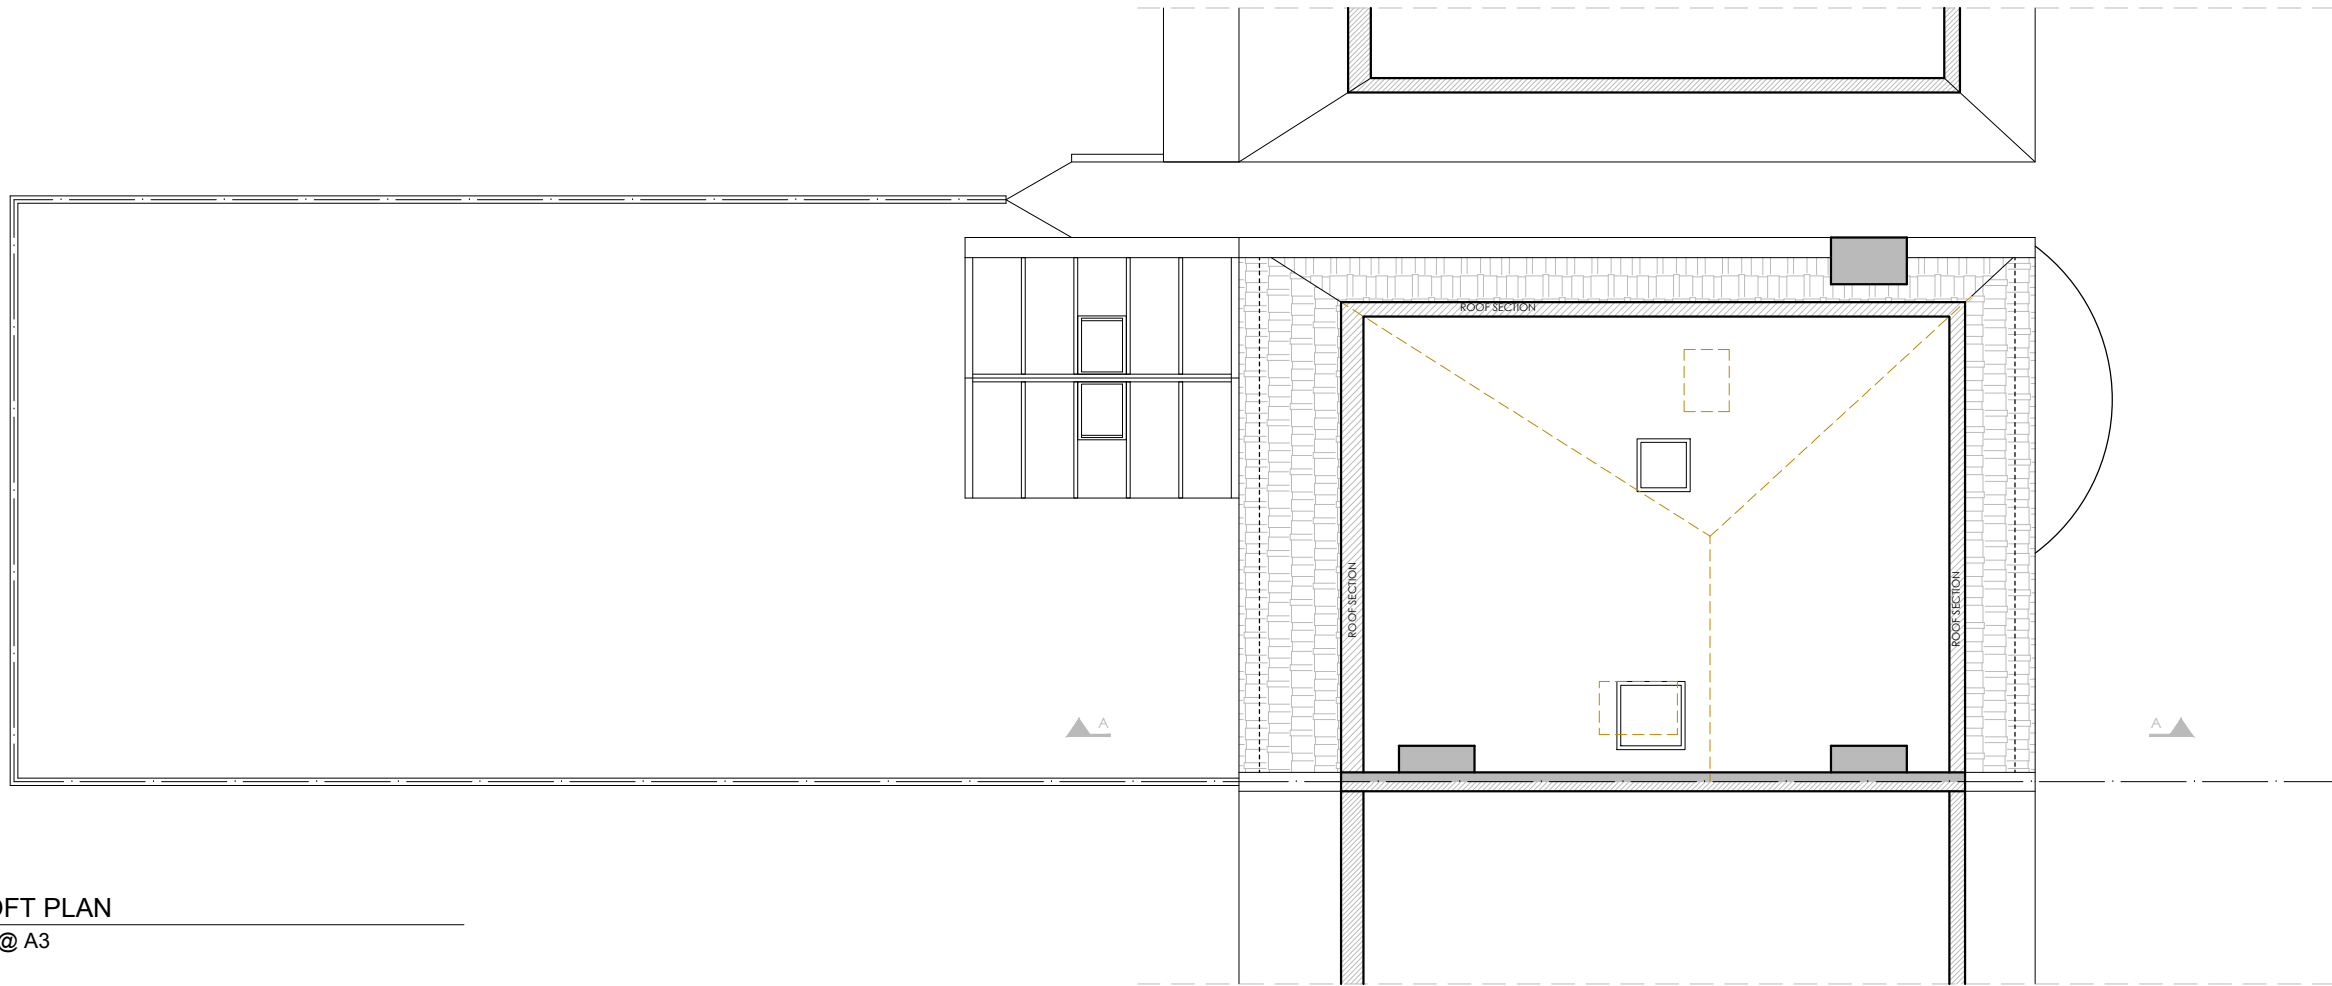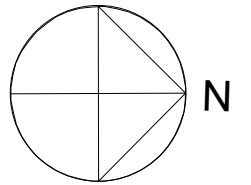


04
A-(10)-012
EXISTING LOFT PLAN
1:50 @ A1, 1:100 @ A3

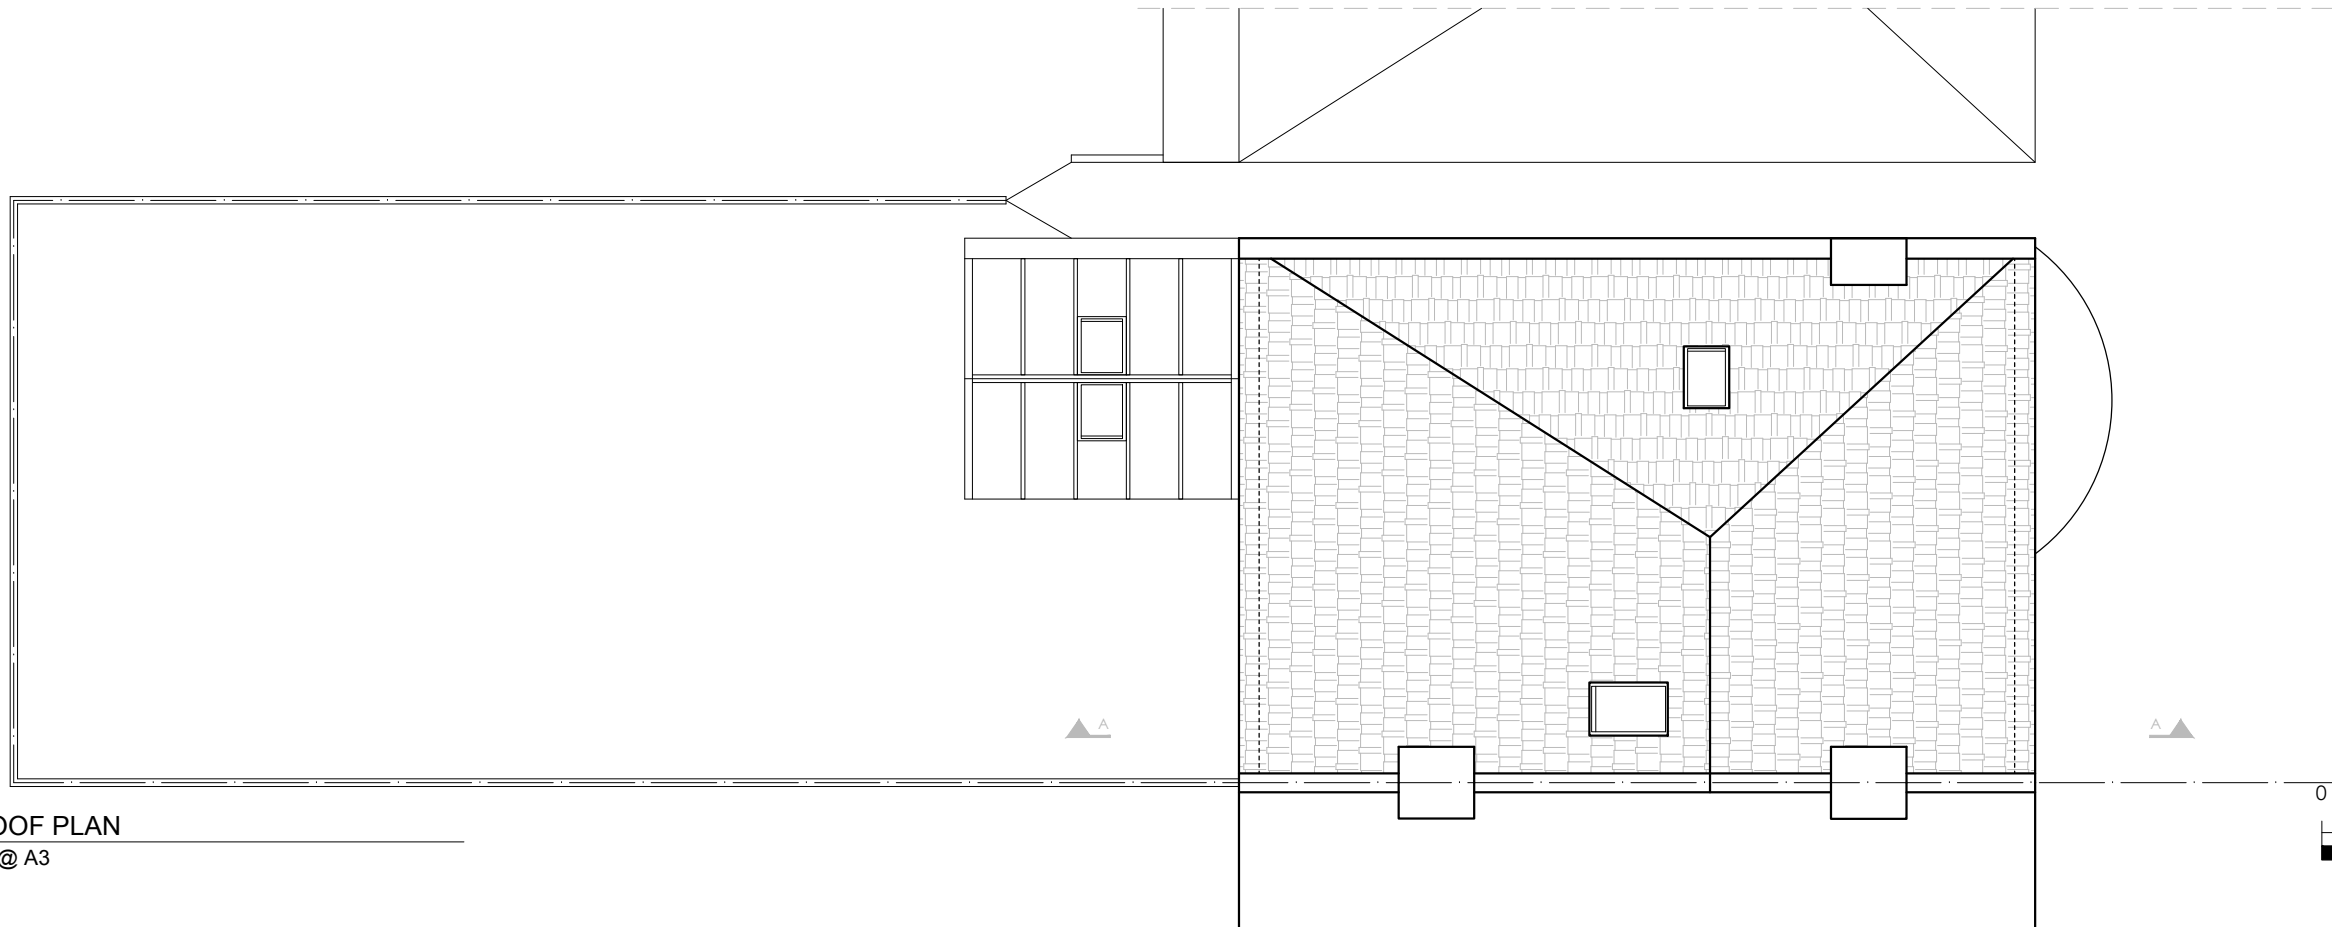


05
A-(10)-012
EXISTING ROOF PLAN
1:50 @ A1, 1:100 @ A3

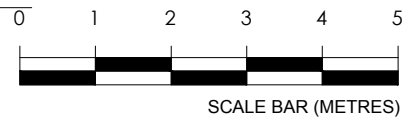

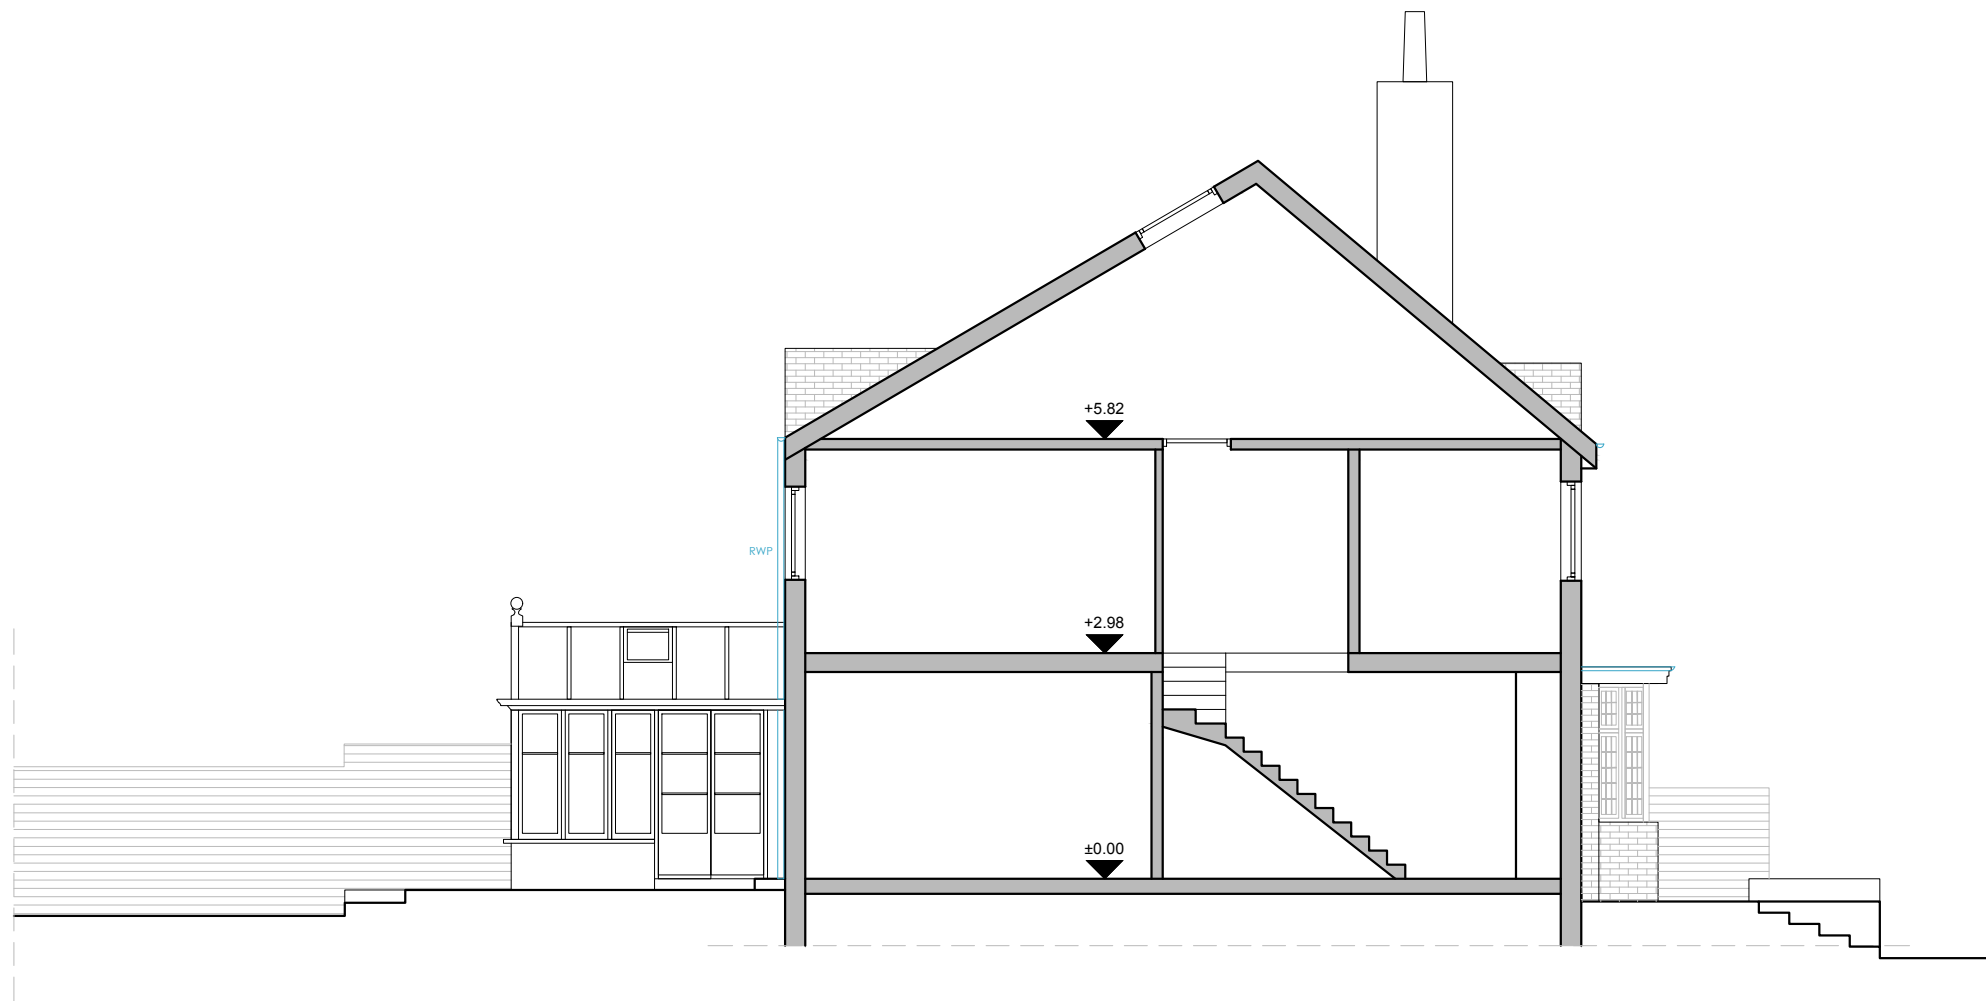


06
A-(11)-010

EXISTING SECTION A-A
1:50 @ A1, 1:100 @ A3

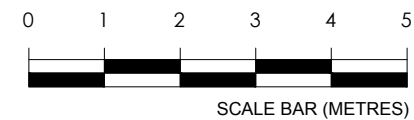

PROJECT NAME:	CLIENT/PROJECT:	NOTES :	ARCHITECTURE:	CONSTRUCTION:	SHEET TITLE:	DRAWING STATUS:	JOB NUMBER:
1340	23 CONNAUGHT GARDENS	All dimensions in millimetres. All dimensions and levels are to be checked on site by the main contractor prior to commencing excavation works. Any discrepancy is to be reported back to the designer for instruction. This drawing is the property of VORBILD ARCHITECTURE LIMITED and may not be reproduced or disclosed to a third party in any form without written permission	 www.vorbild.co.uk info@vorbild.co.uk		EXISTING SECTION A-A	FOR PLANNING	1340
				INSTALLATIONS:		DRAWN BY: TP	DRAWING No: A-(11)-010
				INSTALLATIONS:		APPROVED: MS	SCALE: 1:100 DATE: 07.02.2024 Rev. No.:

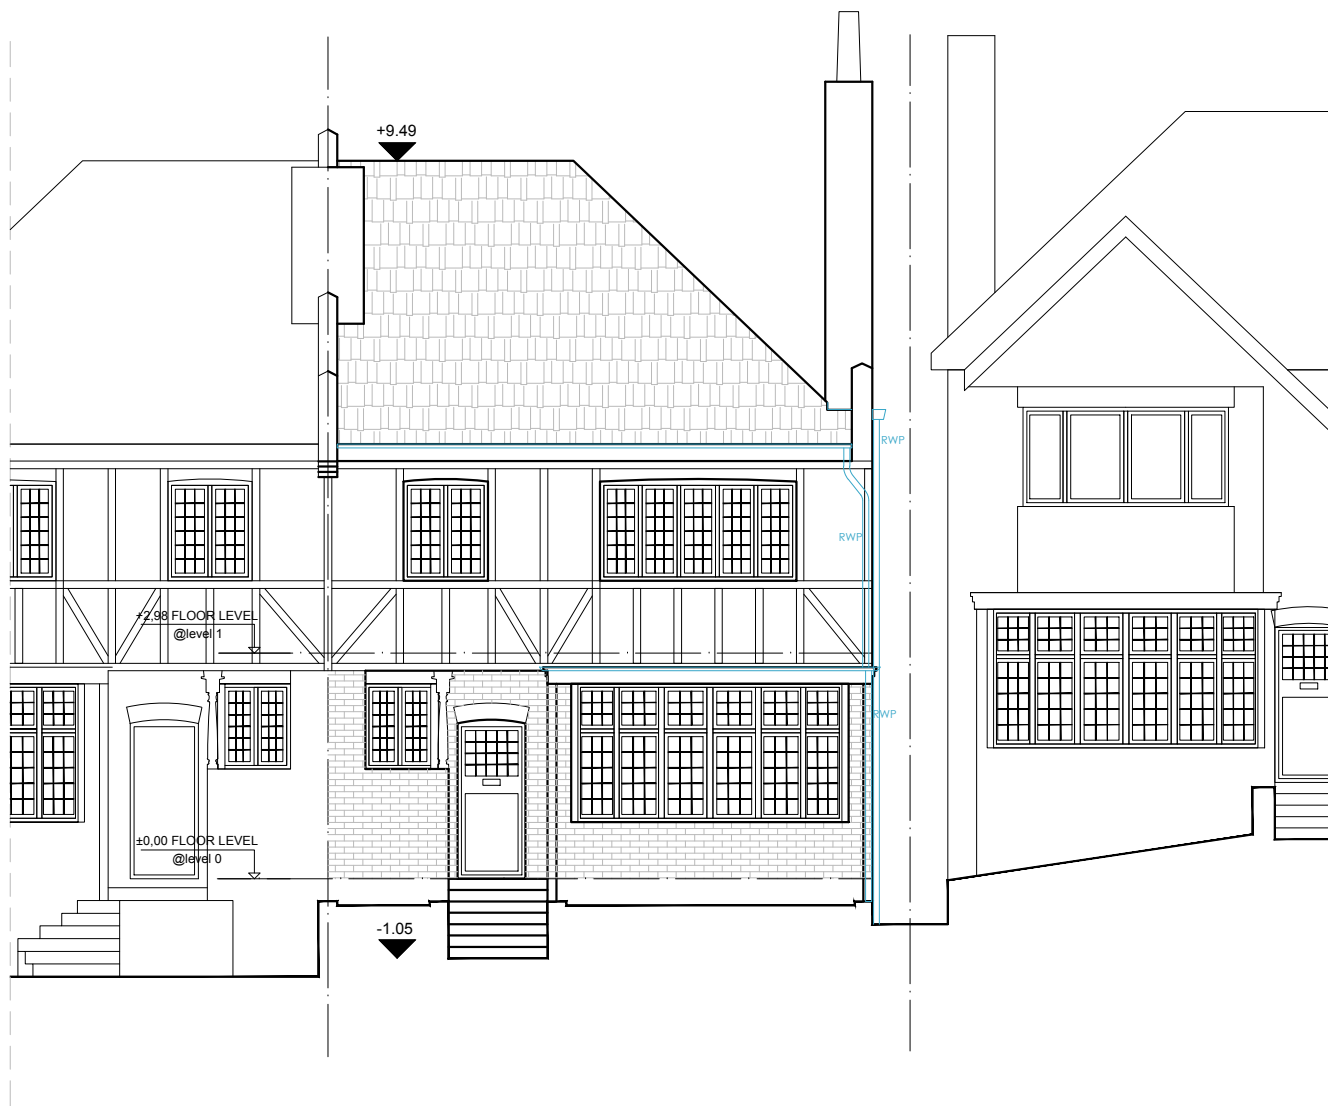


07
A-(12)-010

EXISTING FRONT ELEVATION
1:50 @ A1, 1:100 @ A3



08
A-(12)-010

EXISTING REAR ELEVATION
1:50 @ A1, 1:100 @ A3

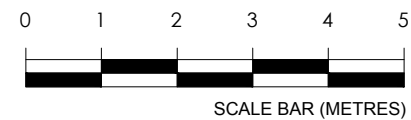

PROJECT NAME:

1340

CLIENT/PROJECT:

23 CONNAUGHT GARDENS

NOTES:

All dimensions in millimetres.

All dimensions and levels are to be checked on site by the main contractor prior to commencing excavation works. Any discrepancy is to be reported back to the designer for instruction.

This drawing is the property of VORBILD ARCHITECTURE LIMITED and may not be reproduced or disclosed to a third party in any form without written permission.

ARCHITECTURE:



www.vorbild.co.uk

info@vorbild.co.uk

CONSTRUCTION:

INSTALLATIONS:

INSTALLATIONS:

SHEET TITLE:

EXISTING
FRONT & REAR ELEVATION

DRAWING STATUS:

FOR PLANNING

DRAWN BY:

TP

APPROVED:

MS

SIGNATURE:

SIGNATURE:

JOB NUMBER:

1340

DRAWING No:

A-(12)-010


SCALE:

1:100

DATE:

07.02.2024

Rev. No.:

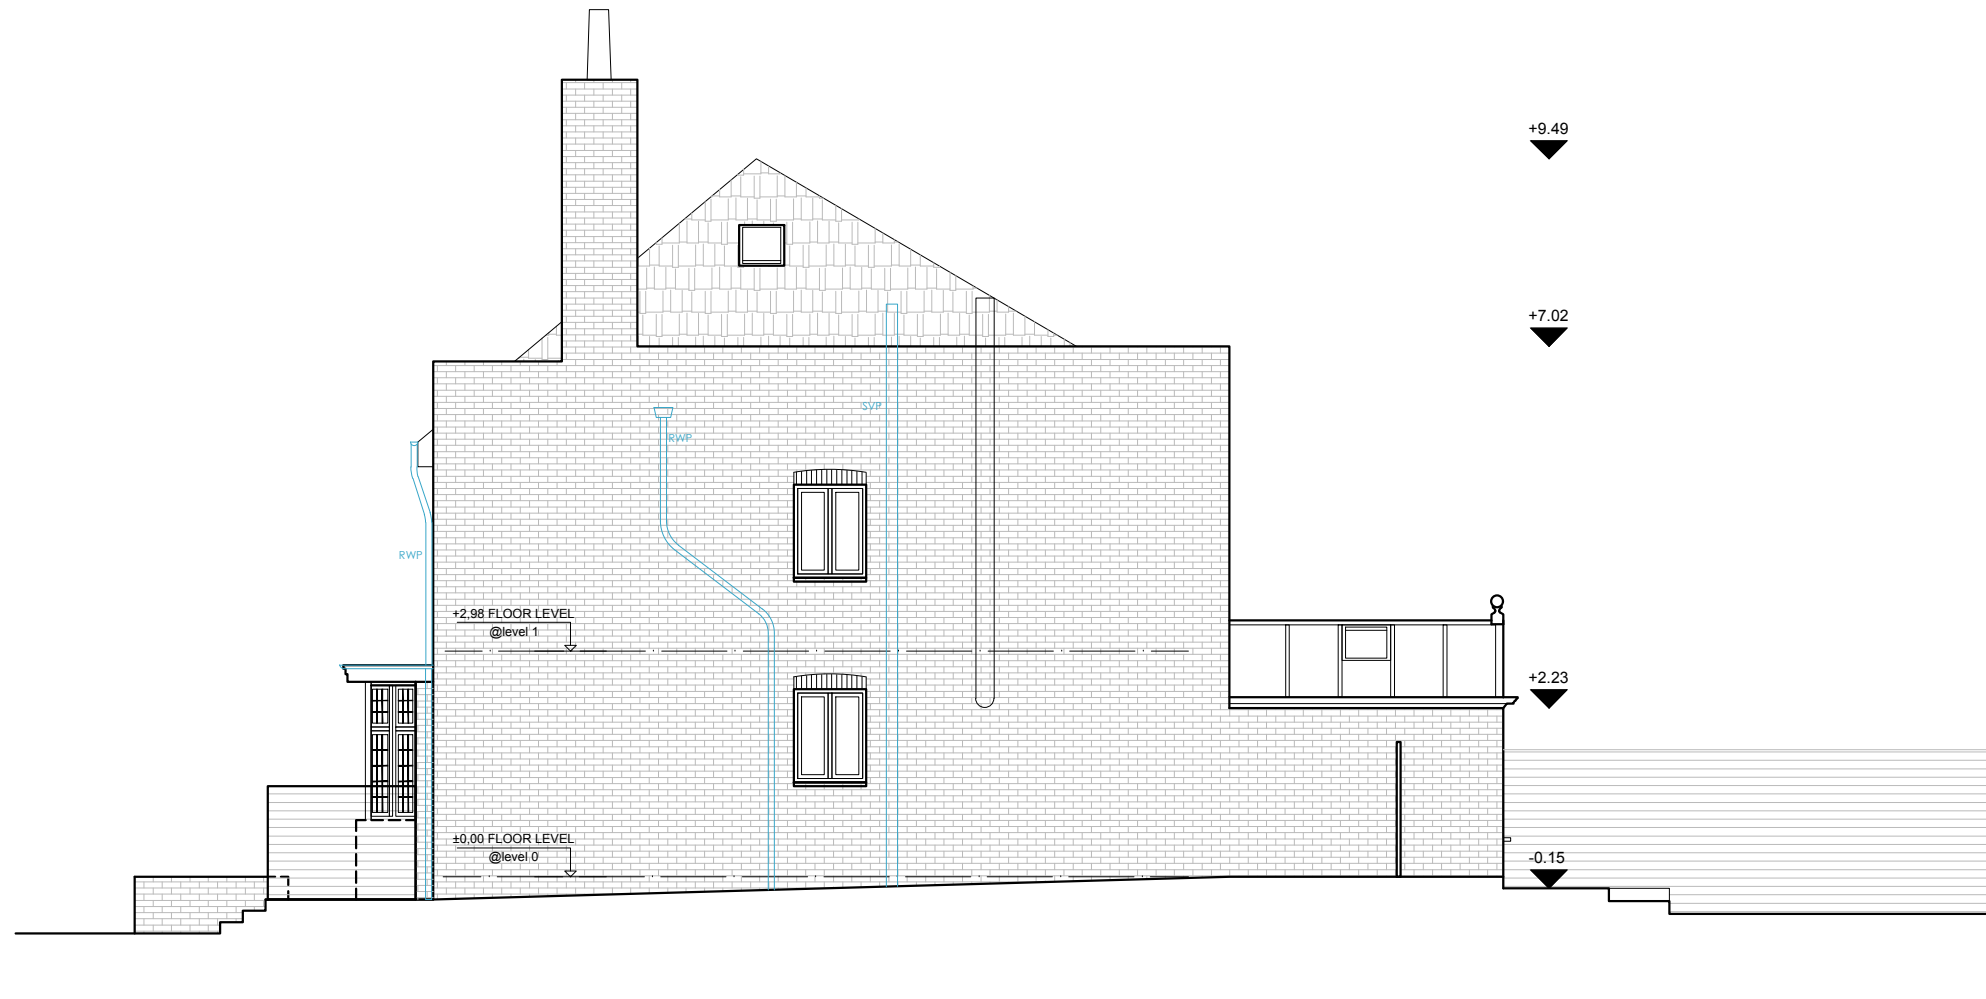




09
A-(12)-011

EXISTING SIDE ELEVATION
1:50 @ A1, 1:100 @ A3




PROJECT NAME:	CLIENT/PROJECT:	NOTES :	ARCHITECTURE:	CONSTRUCTION:	SHEET TITLE:	DRAWING STATUS:	JOB NUMBER:
1340	23 CONNAUGHT GARDENS	All dimensions in millimetres. All dimensions and levels are to be checked on site by the main contractor prior to commencing excavation works. Any discrepancy is to be reported back to the designer for instruction. This drawing is the property of VORBILD ARCHITECTURE LIMITED and may not be reproduced or disclosed to a third party in any form without written permission	 www.vorbild.co.uk info@vorbild.co.uk		EXISTING SIDE ELEVATION	FOR PLANNING	1340
				INSTALLATIONS:		DRAWN BY:	DRAWING No:
				INSTALLATIONS:		TP	A-(12)-011
						APPROVED:	SCALE: DATE: Rev. No.:
						MS	1:100 07.02.2024


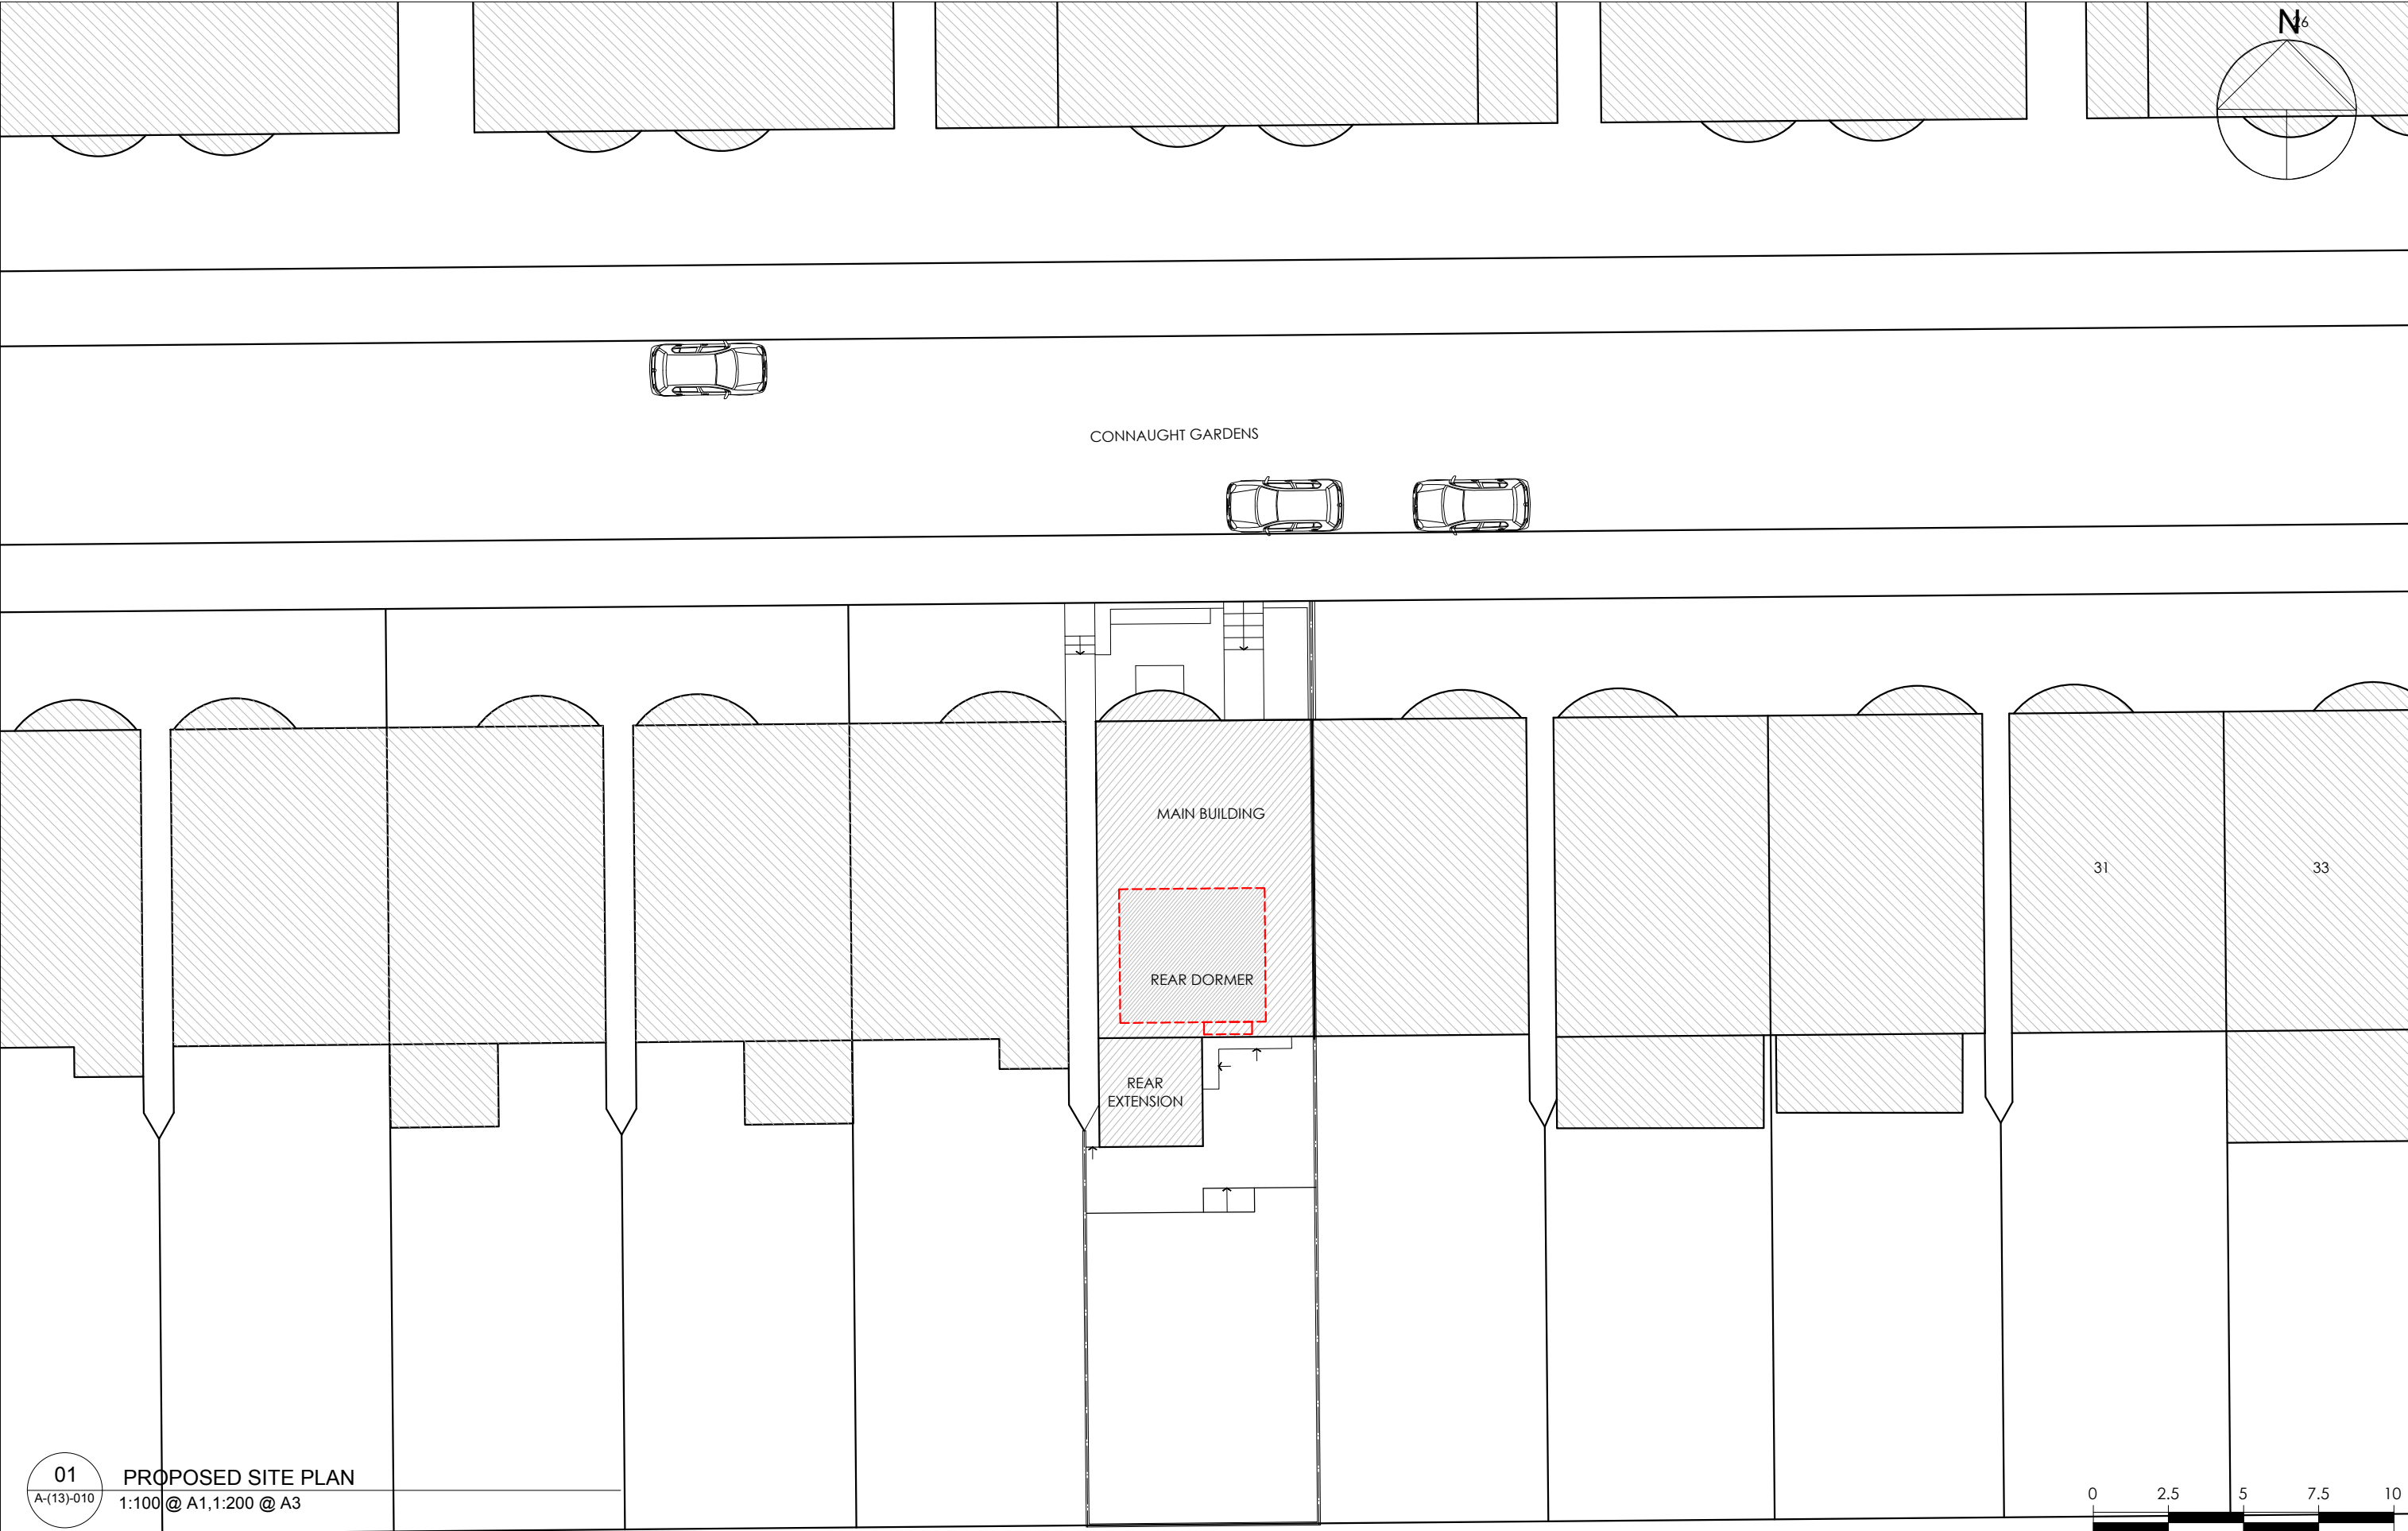


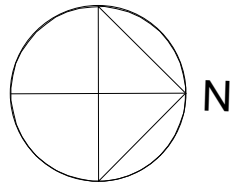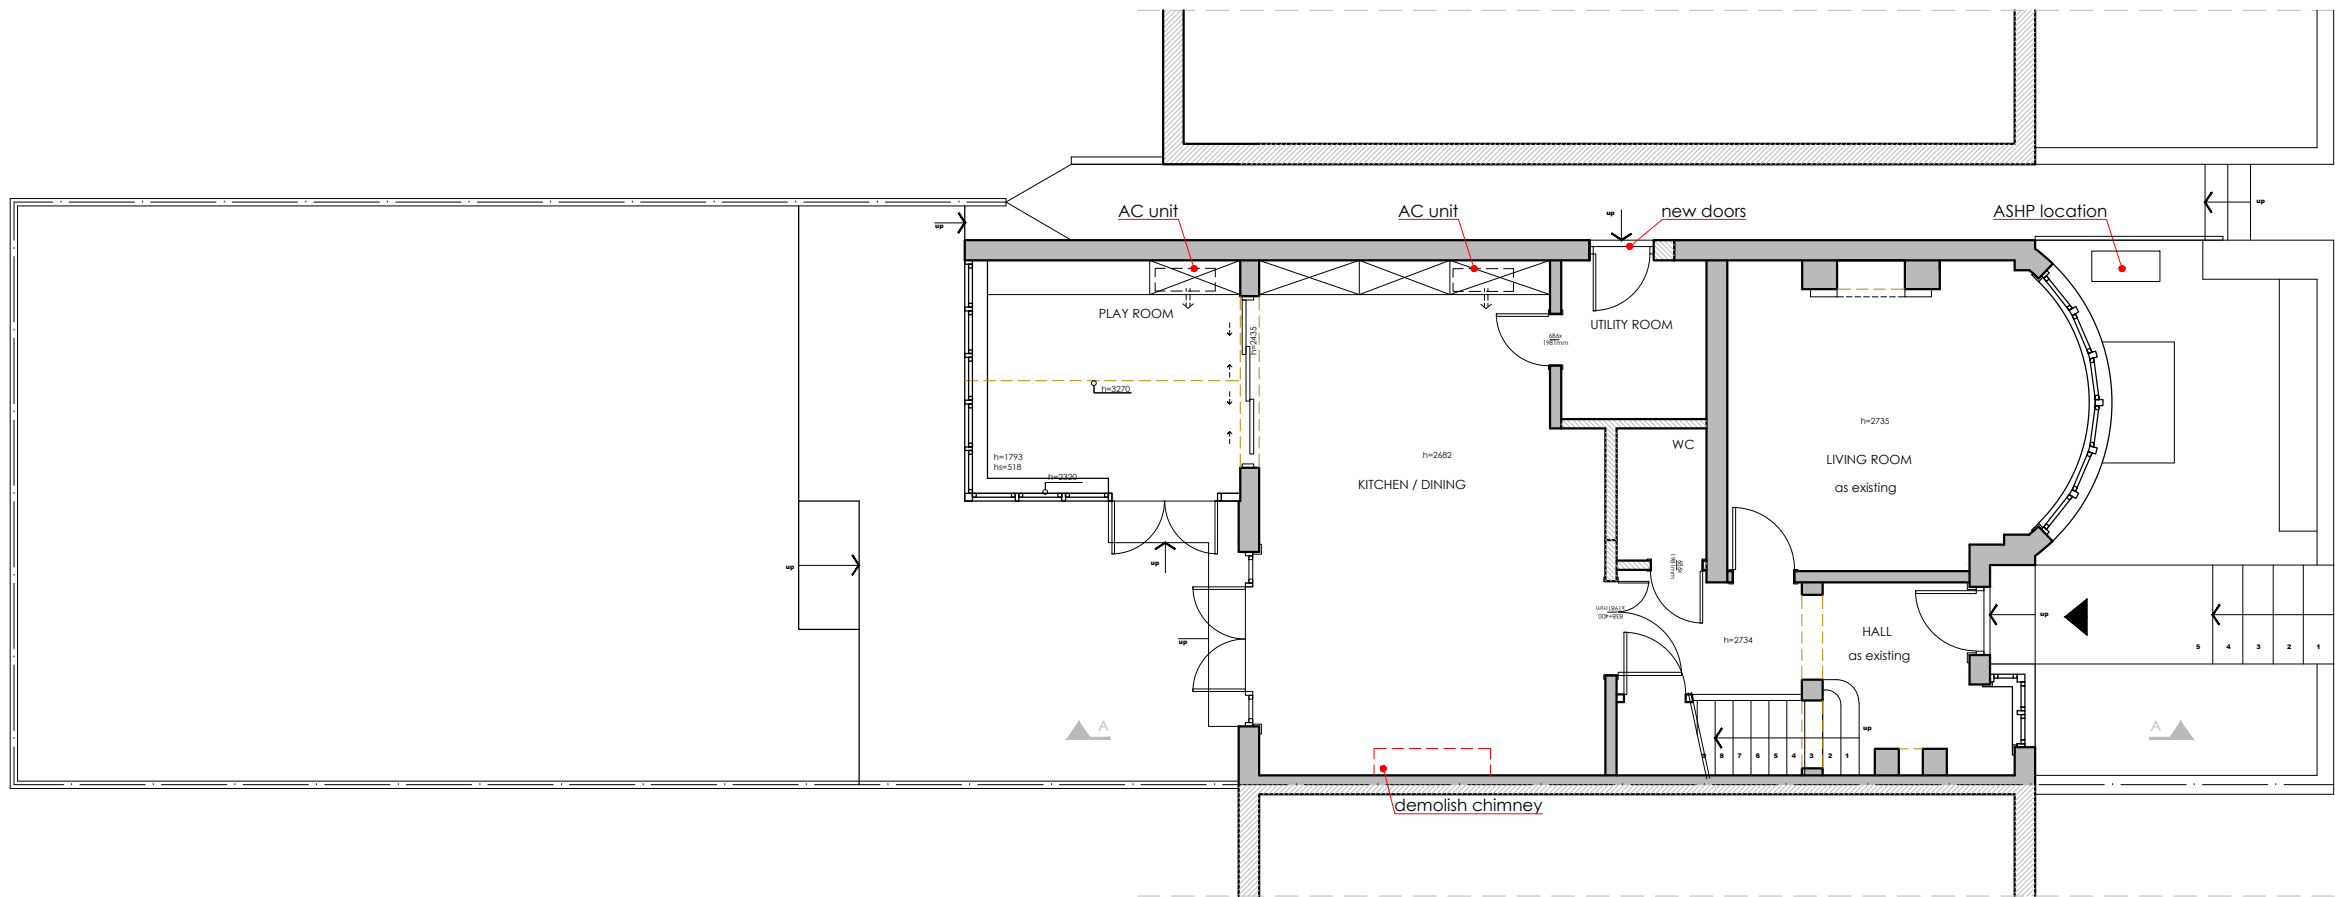


02 PROPOSED GROUND FLOOR PLAN
A-(13)-011 1:50 @ A1, 1:100 @ A3

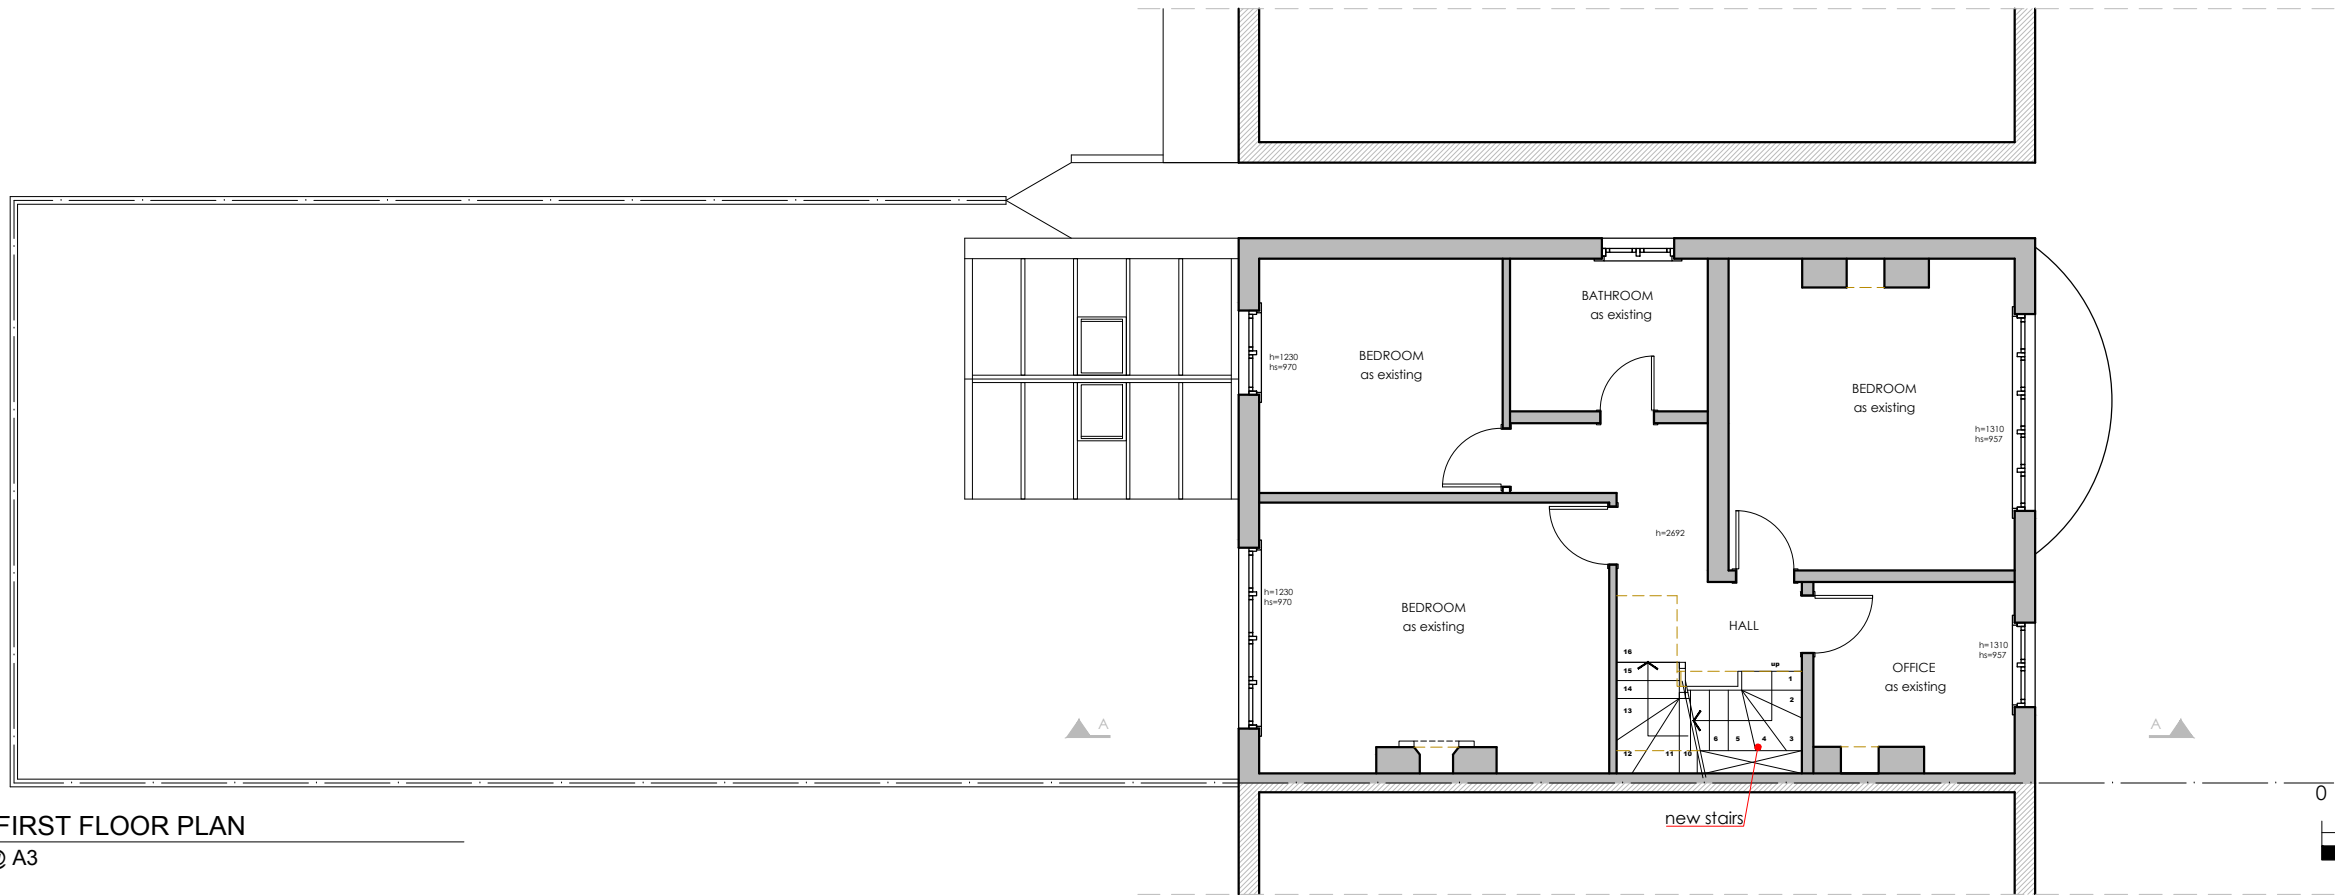


03 PROPOSED FIRST FLOOR PLAN
A-(13)-011 1:25 @ A1, 1:50 @ A3

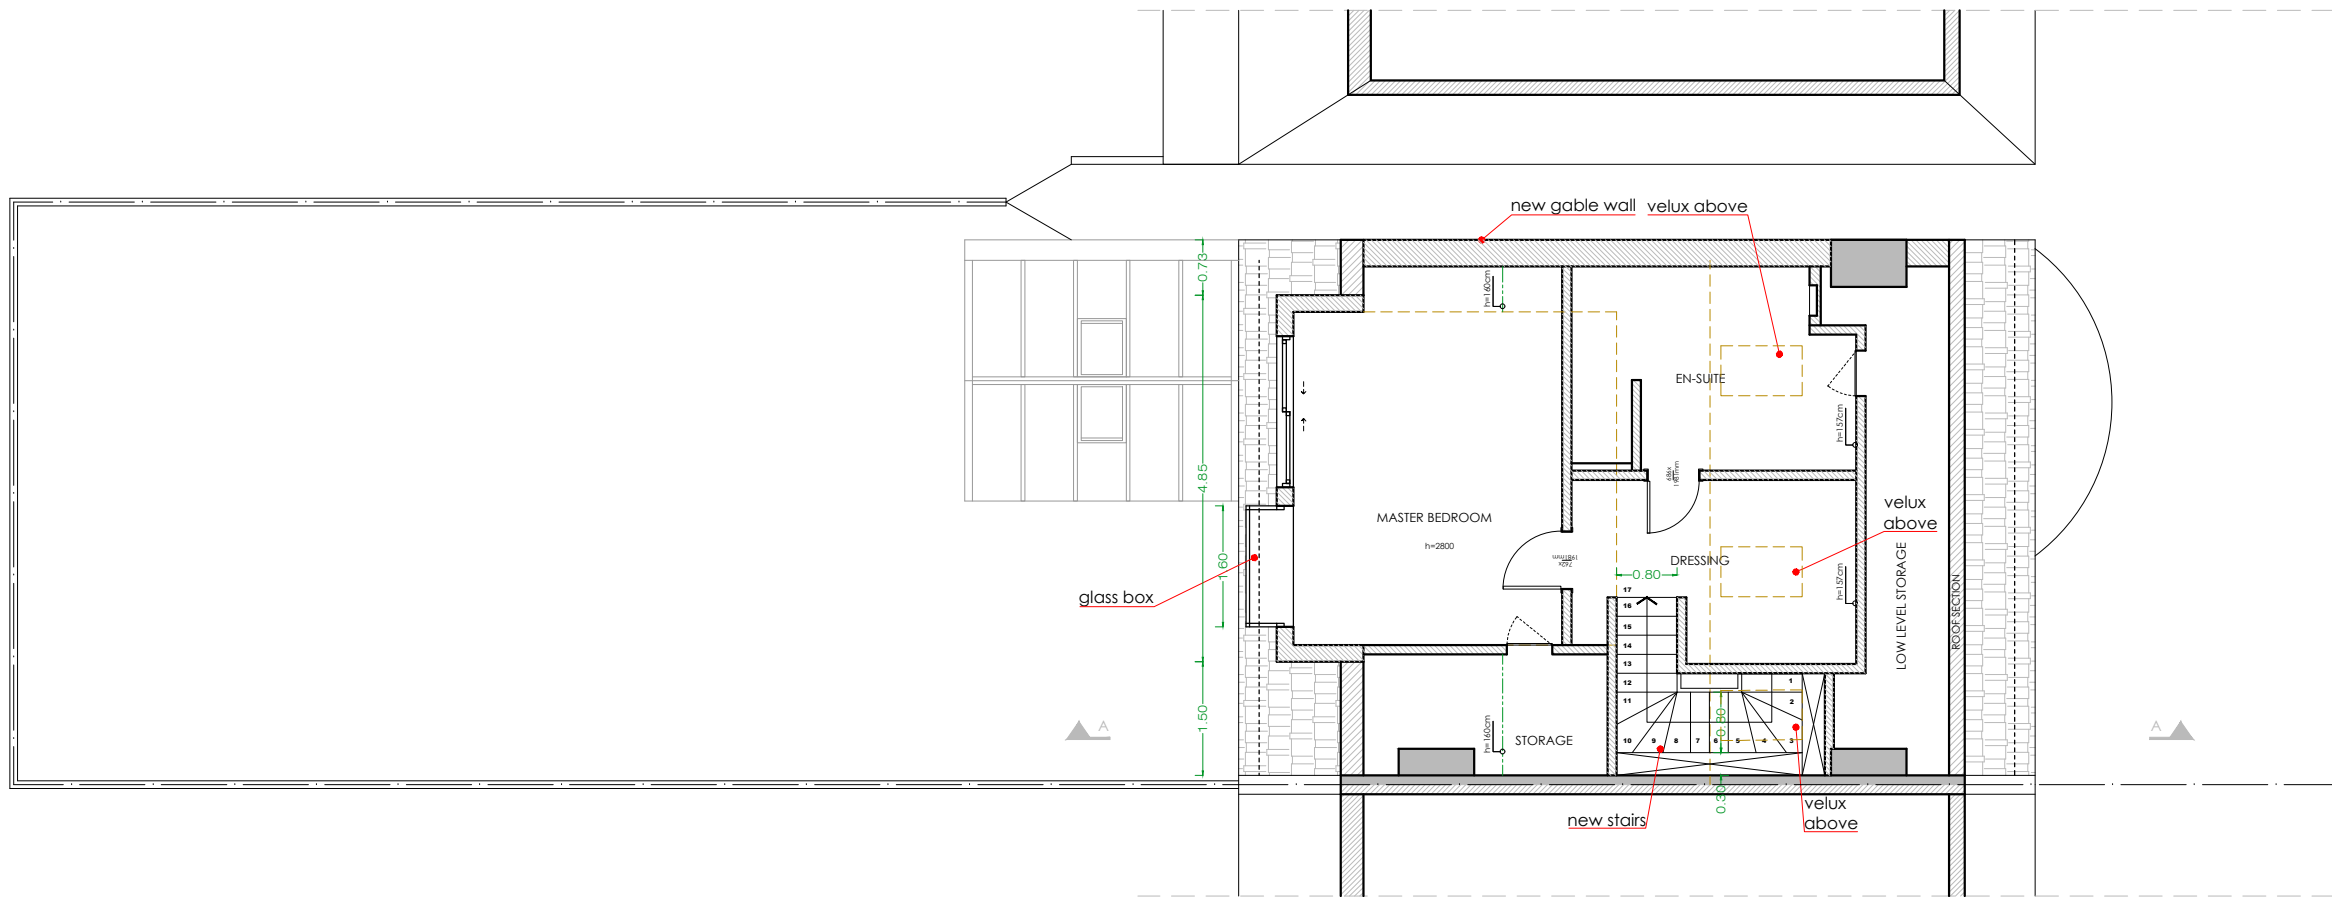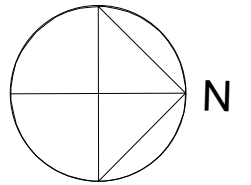


04 PROPOSED LOFT PLAN
A-(13)-012 1:50 @ A1, 1:100 @ A3

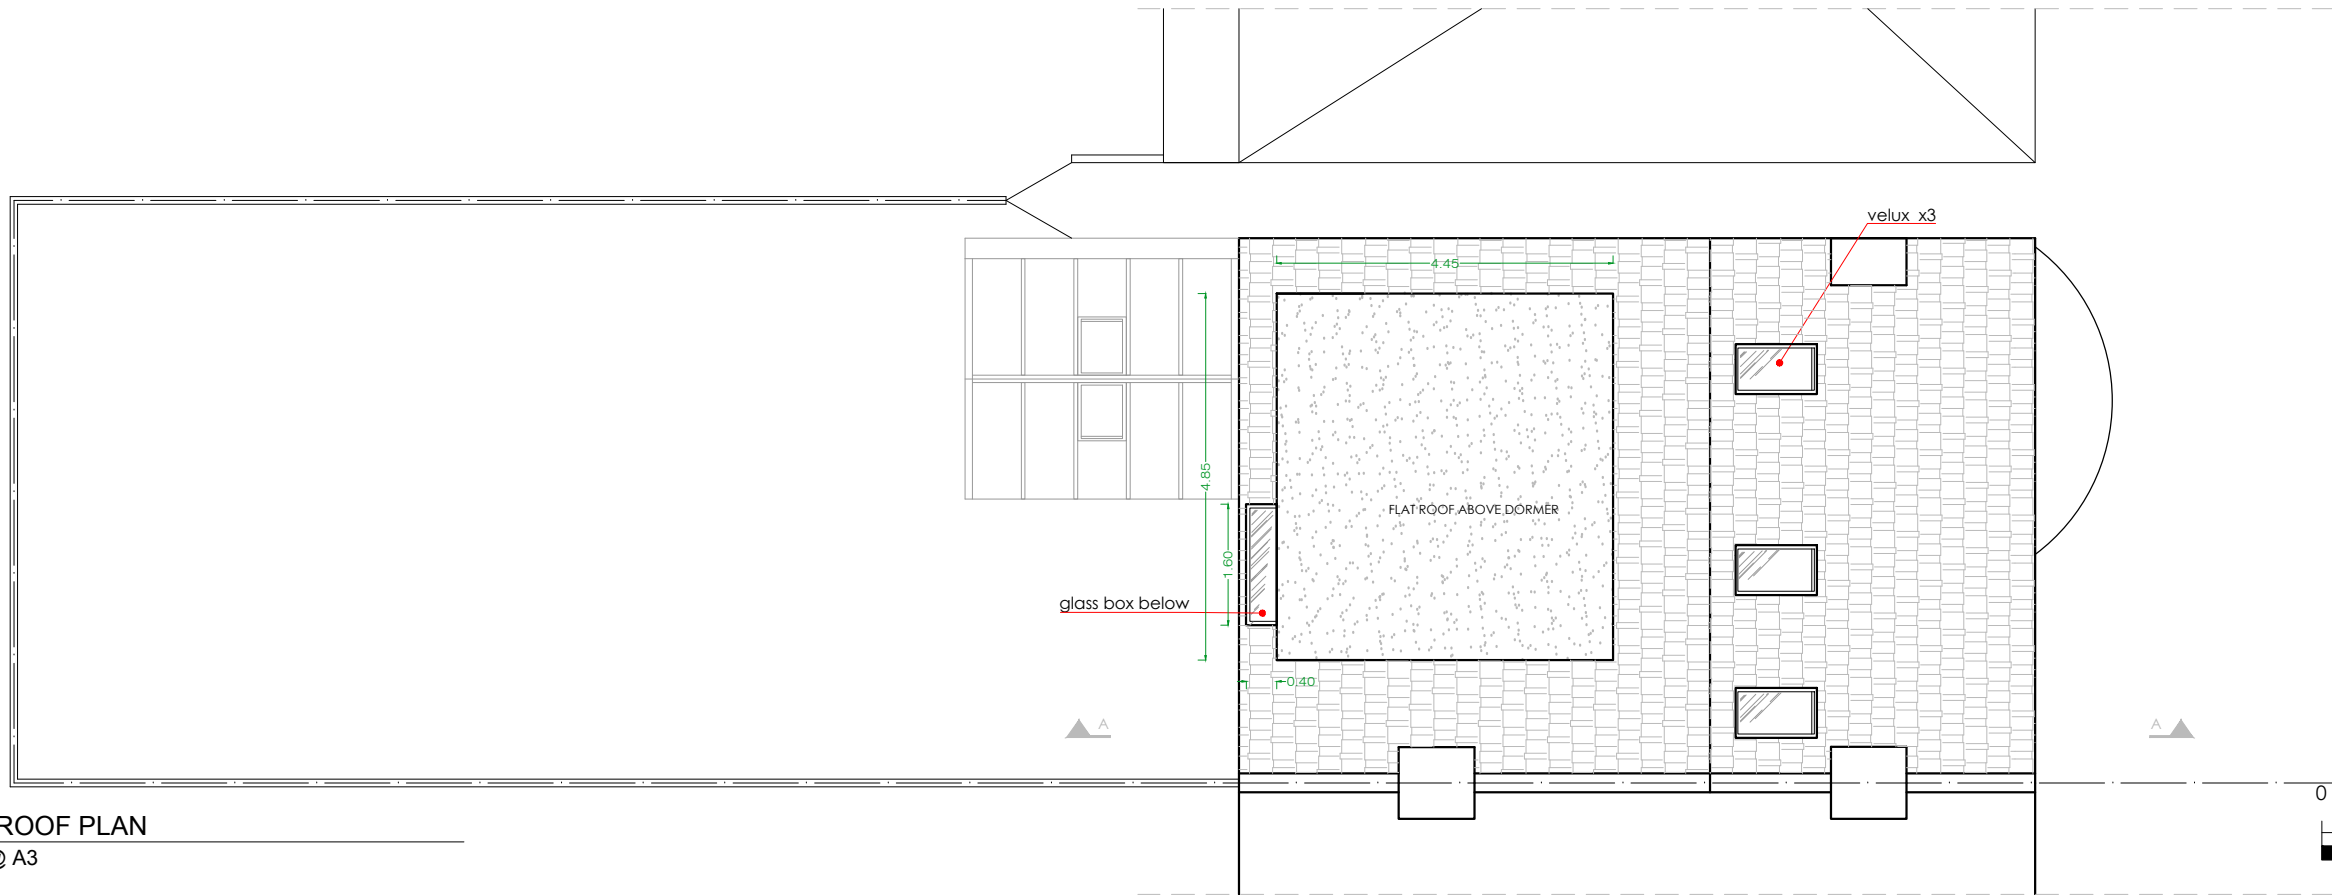

05 PROPOSED ROOF PLAN
A-(13)-012 1:25 @ A1, 1:50 @ A3

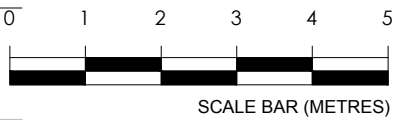

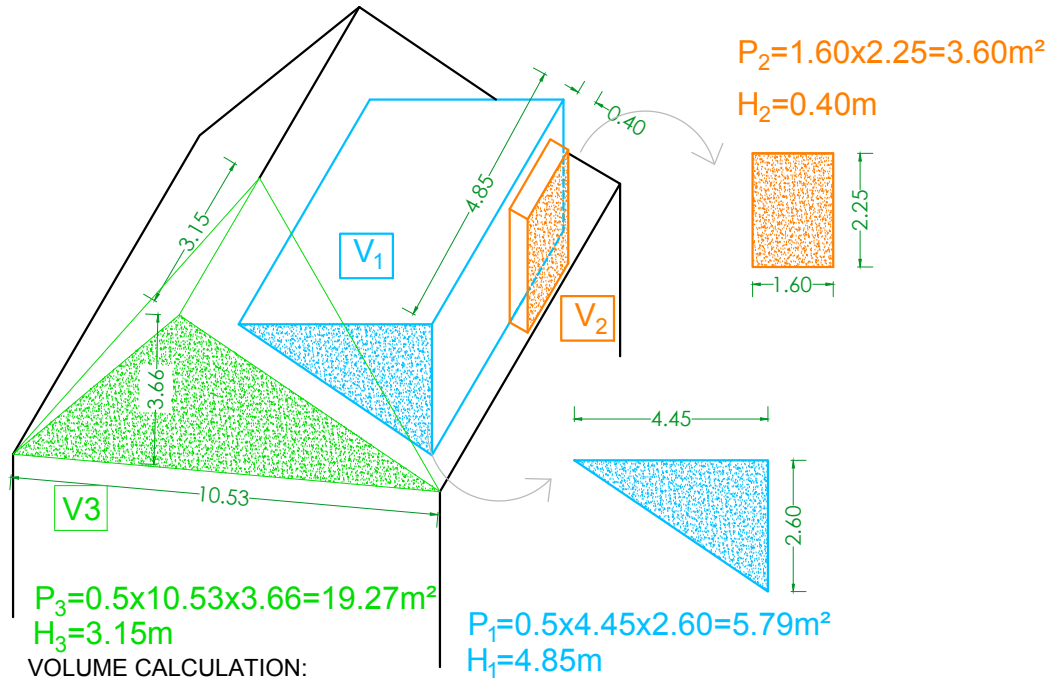


$V_1 = P_1 \times H_1$
 $V_1 = 5.79\text{m}^2 \times 4.85\text{m} = 28.08\text{m}^3$

$V_2 = P_2 \times H_2$
 $V_2 = 3.60\text{m}^2 \times 0.40\text{m} = 1.44\text{m}^3$

$V_3 = P_3 \times H_3 : 3$
 $V_3 = 19.27\text{m}^2 \times 3.15\text{m} : 3 = 20.23\text{m}^3$

$V_{add} = V_1 + V_2 + V_3$
 $V_{add} = 28.08\text{m}^3 + 1.44\text{m}^3 + 20.23\text{m}^3 = 49.75\text{m}^3$

ADDITIONAL CUBIC SPACE
 $V = 49.75\text{m}^3$

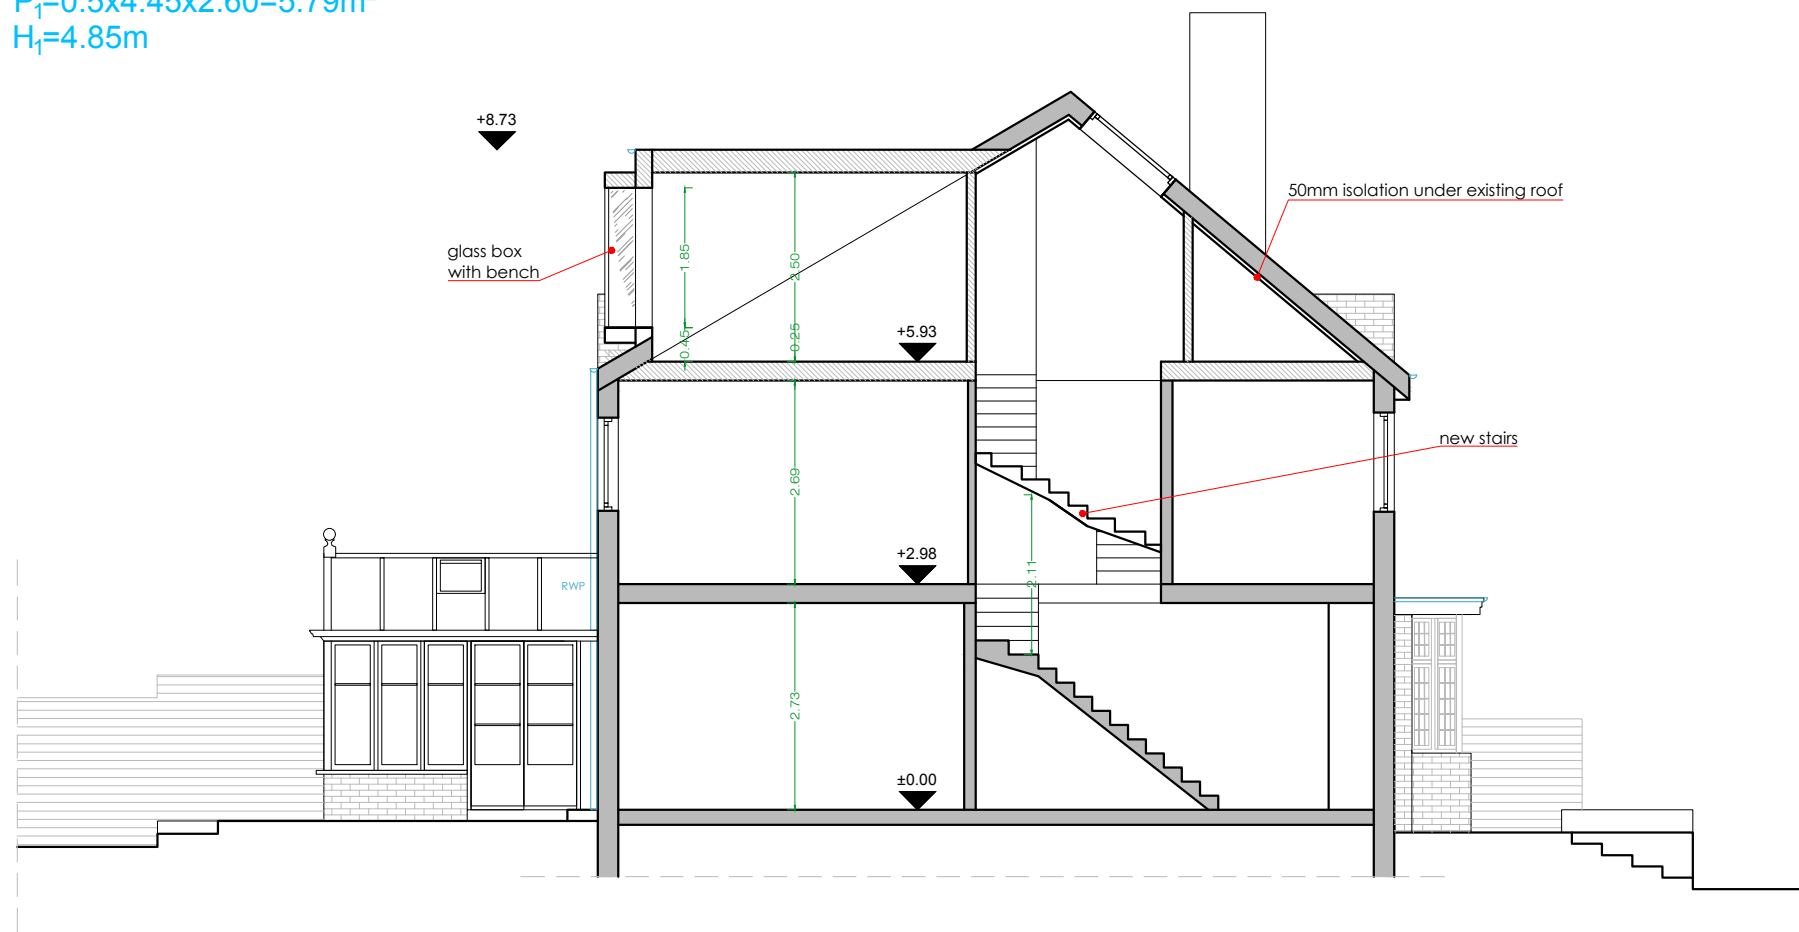

06
A-(14)-010

PROPOSED SECTION A-A
1:50 @ A1, 1:100 @ A3



PROJECT NAME:

1340

CLIENT/PROJECT:

23 CONNAUGHT GARDENS

NOTES:

All dimensions in millimetres.

All dimensions and levels are to be checked on site by the main contractor prior to commencing excavation works. Any discrepancy is to be reported back to the designer for instruction.

This drawing is the property of VORBILD ARCHITECTURE LIMITED and may not be reproduced or disclosed to a third party in any form without written permission.

ARCHITECTURE:



VORBILD
ARCHITECTURE

www.vorbild.co.uk

info@vorbild.co.uk

CONSTRUCTION:

INSTALLATIONS:

INSTALLATIONS:

SHEET TITLE:

PROPOSED
SECTION A-A

DRAWING STATUS:

FOR PLANNING

DRAWN BY:

TP

APPROVED:

MS

SIGNATURE:

SIGNATURE:

JOB NUMBER:

1340

DRAWING No:

A-(14)-010


SCALE:

1:100


DATE:

07.02.2024

Rev. No.:

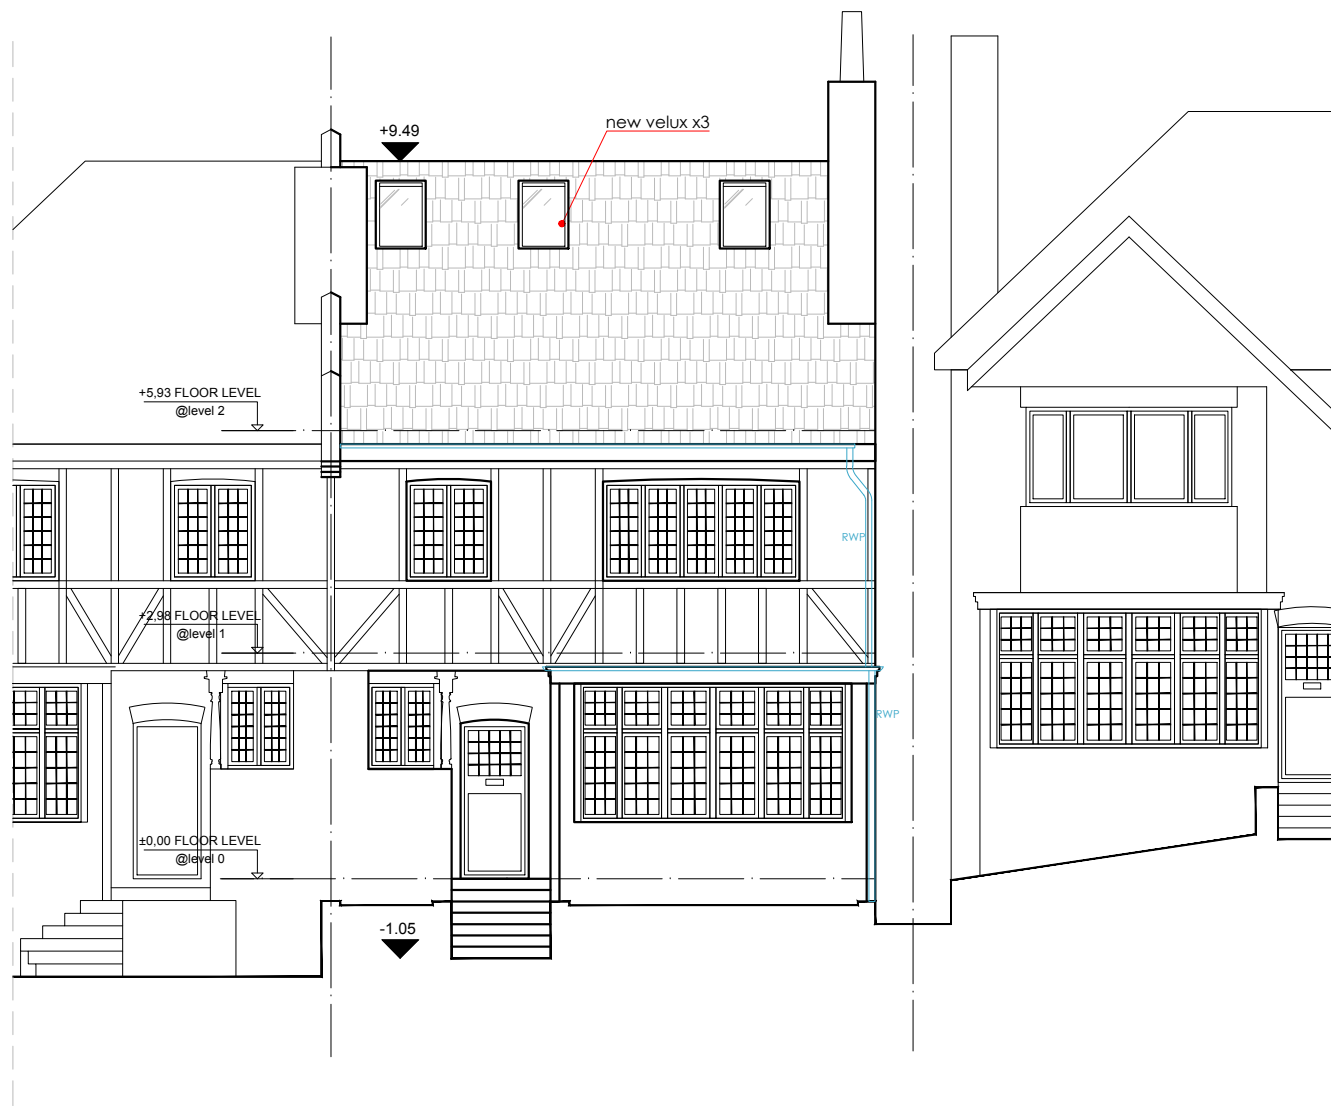

07
A-(15)-010
PROPOSED FRONT ELEVATION
1:50 @ A1, 1:100 @ A3

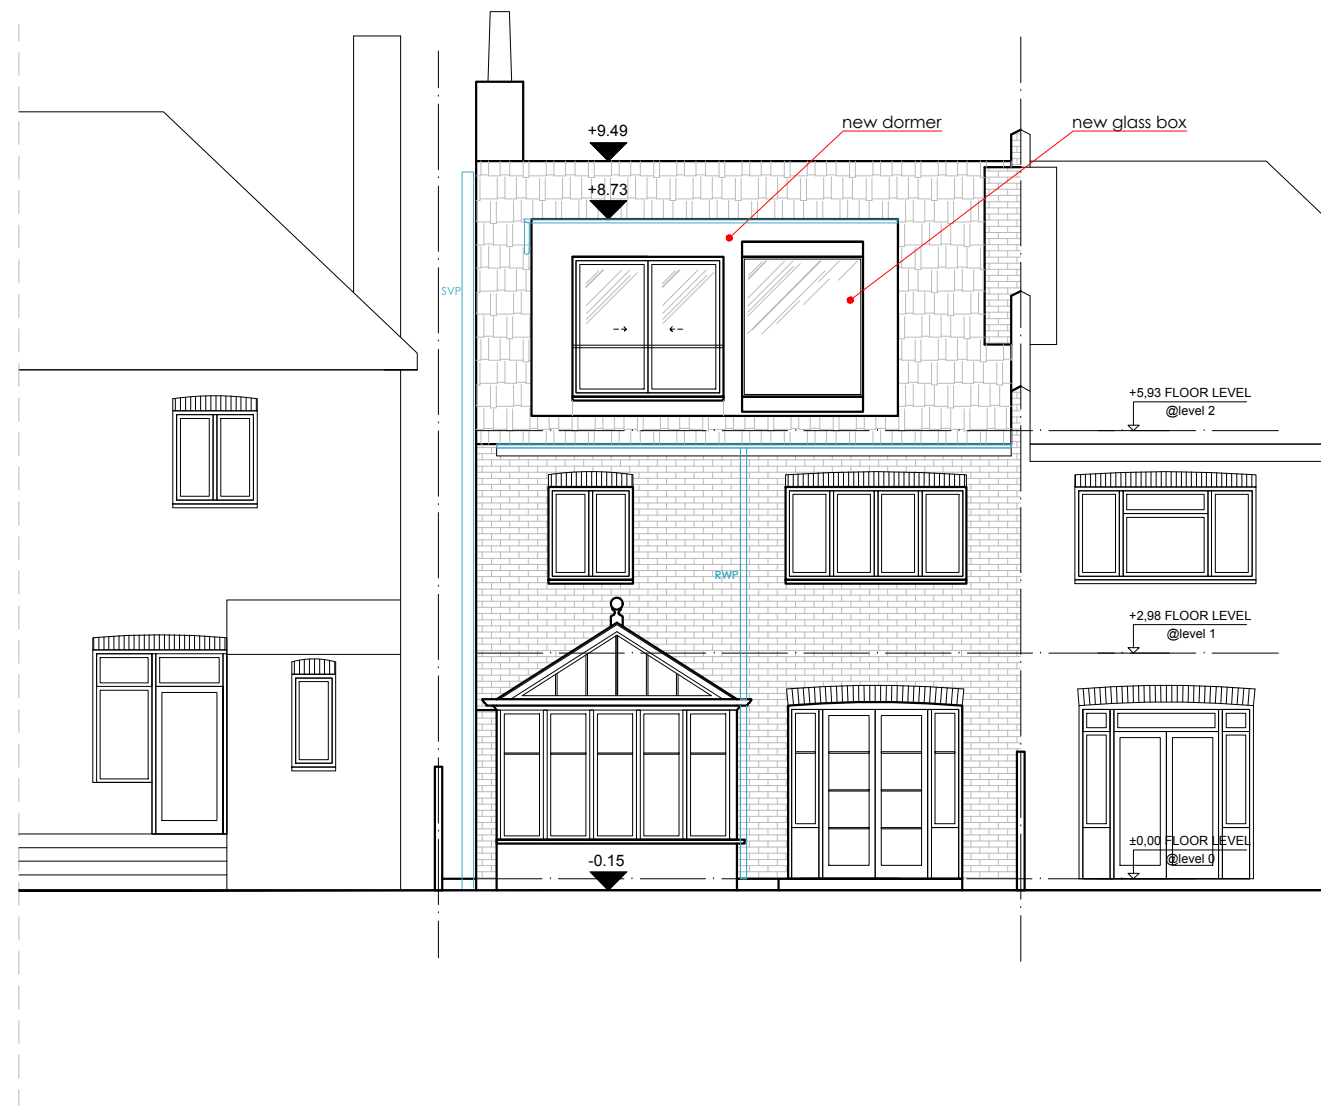

08
A-(15)-010
PROPOSED REAR ELEVATION
1:50 @ A1, 1:100 @ A3



PROJECT NAME:

1340

CLIENT/PROJECT:

23 CONNAUGHT GARDENS

NOTES:

All dimensions in millimetres.

All dimensions and levels are to be checked on site by the main contractor prior to commencing excavation works. Any discrepancy is to be reported back to the designer for instruction.

This drawing is the property of VORBILD ARCHITECTURE LIMITED and may not be reproduced or disclosed to a third party in any form without written permission.

ARCHITECTURE:



CONSTRUCTION:

INSTALLATIONS:

INSTALLATIONS:

SHEET TITLE:

PROPOSED
FRONT & REAR ELEVATION

DRAWING STATUS:

FOR PLANNING

DRAWN BY:

TP

APPROVED:

MS

SIGNATURE:

SIGNATURE:

JOB NUMBER:

1340

DRAWING No:

A-(15)-010


SCALE:

1:100

DATE:

07.02.2024

Rev. No.:

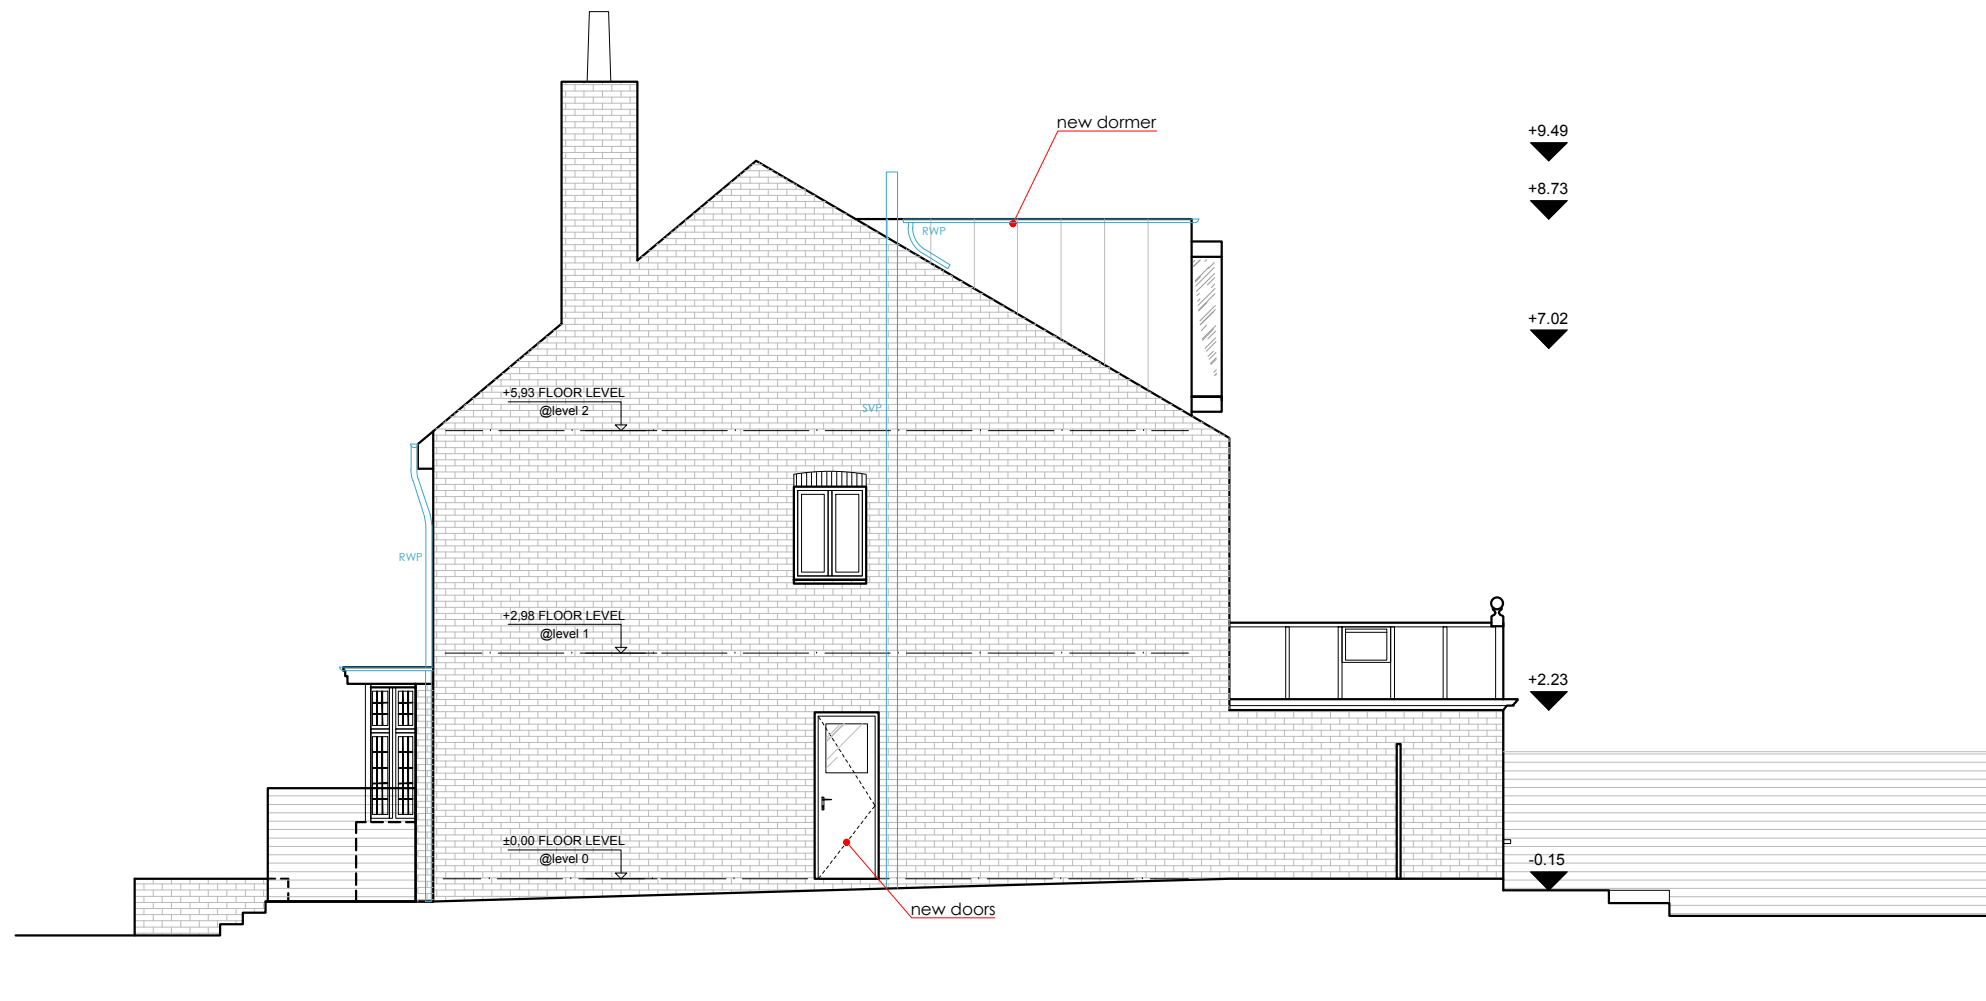

09
A-(15)-011

PROPOSED SIDE ELEVATION
1:50 @ A1, 1:100 @ A3



PROJECT NAME:

1340

CLIENT/PROJECT:

23 CONNAUGHT GARDENS

NOTES:

All dimensions in millimetres.

All dimensions and levels are to be checked on site by the main contractor prior to commencing excavation works. Any discrepancy is to be reported back to the designer for instruction.

This drawing is the property of VORBILD ARCHITECTURE LIMITED and may not be reproduced or disclosed to a third party in any form without written permission.

ARCHITECTURE:



VORBILD
ARCHITECTURE

www.vorbild.co.uk

info@vorbild.co.uk

CONSTRUCTION:

INSTALLATIONS:

INSTALLATIONS:

SHEET TITLE:

PROPOSED
SIDE ELEVATION

DRAWING STATUS:

FOR PLANNING

DRAWN BY:

TP

APPROVED:

MS

SIGNATURE:

SIGNATURE:

JOB NUMBER:

1340

DRAWING No:

A-(15)-011

SCALE:

1:100

DATE:

07.02.2024

Rev. No.: