



TECHNICAL DRAWING


MODEL 0

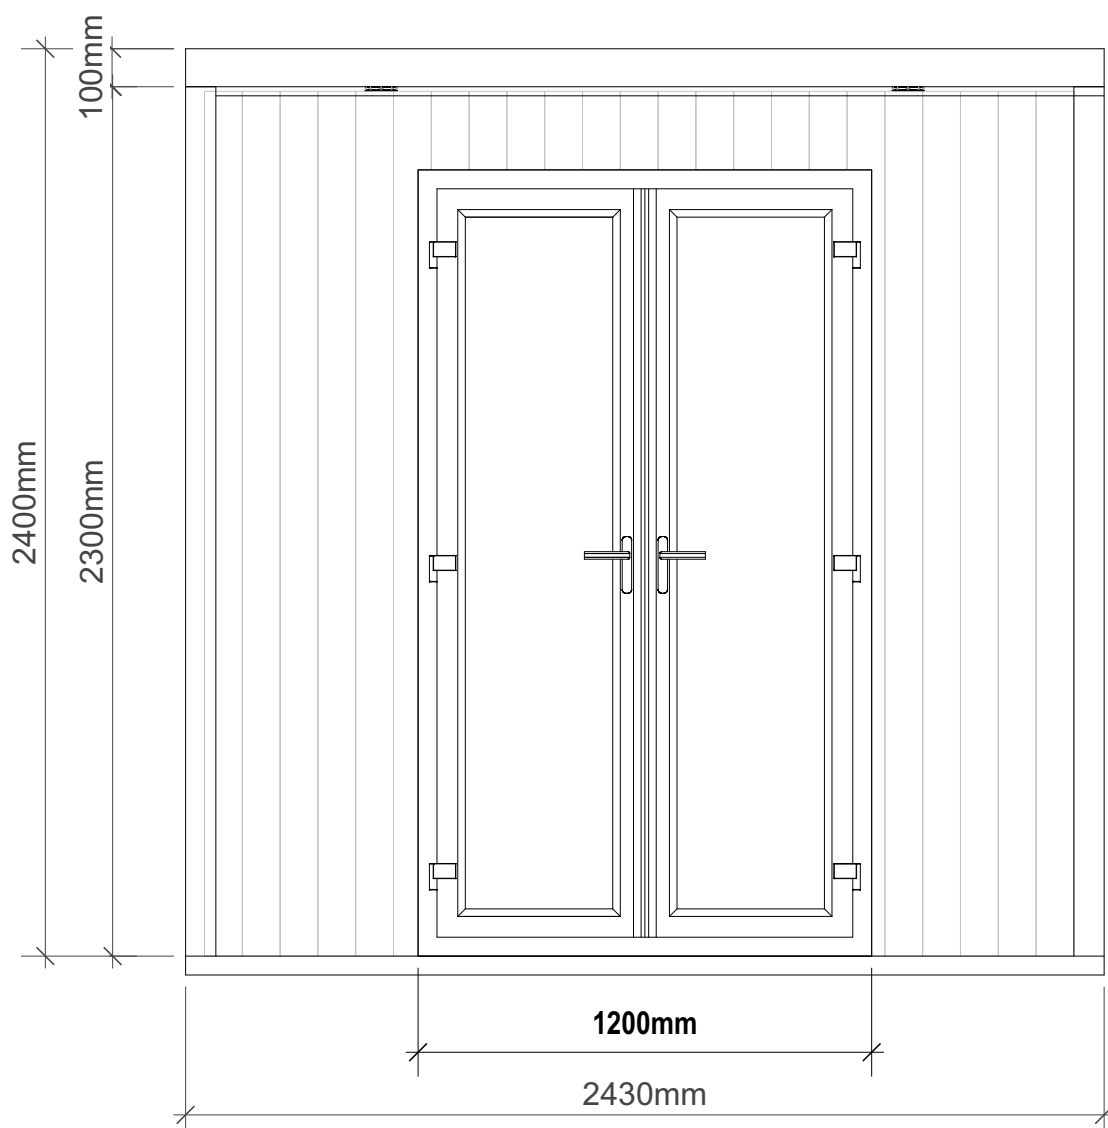


FRONT ELEVATION Scale 1:20 @ A1

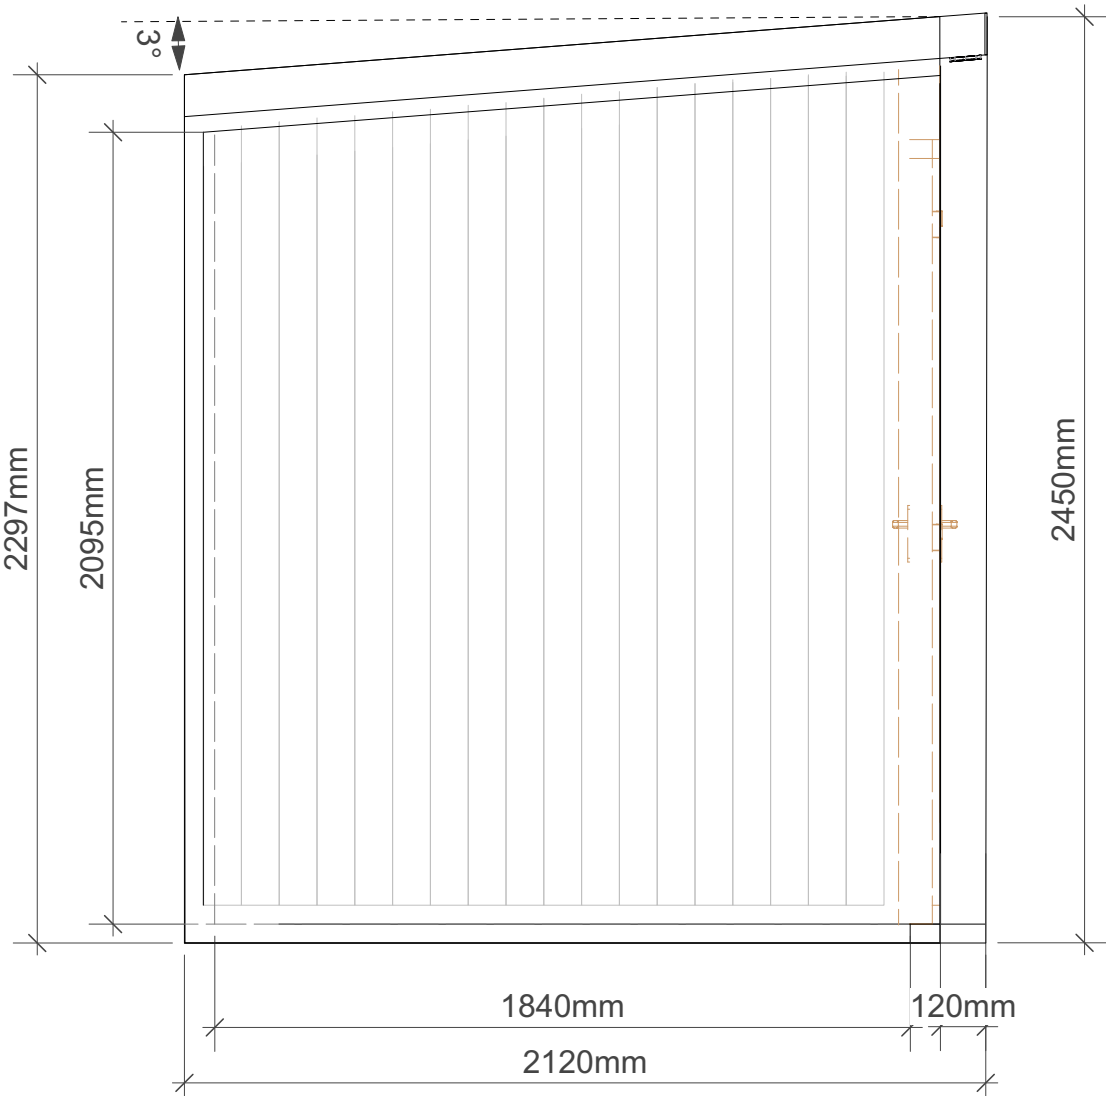


LEFT ELEVATION Scale 1:20 @ A1

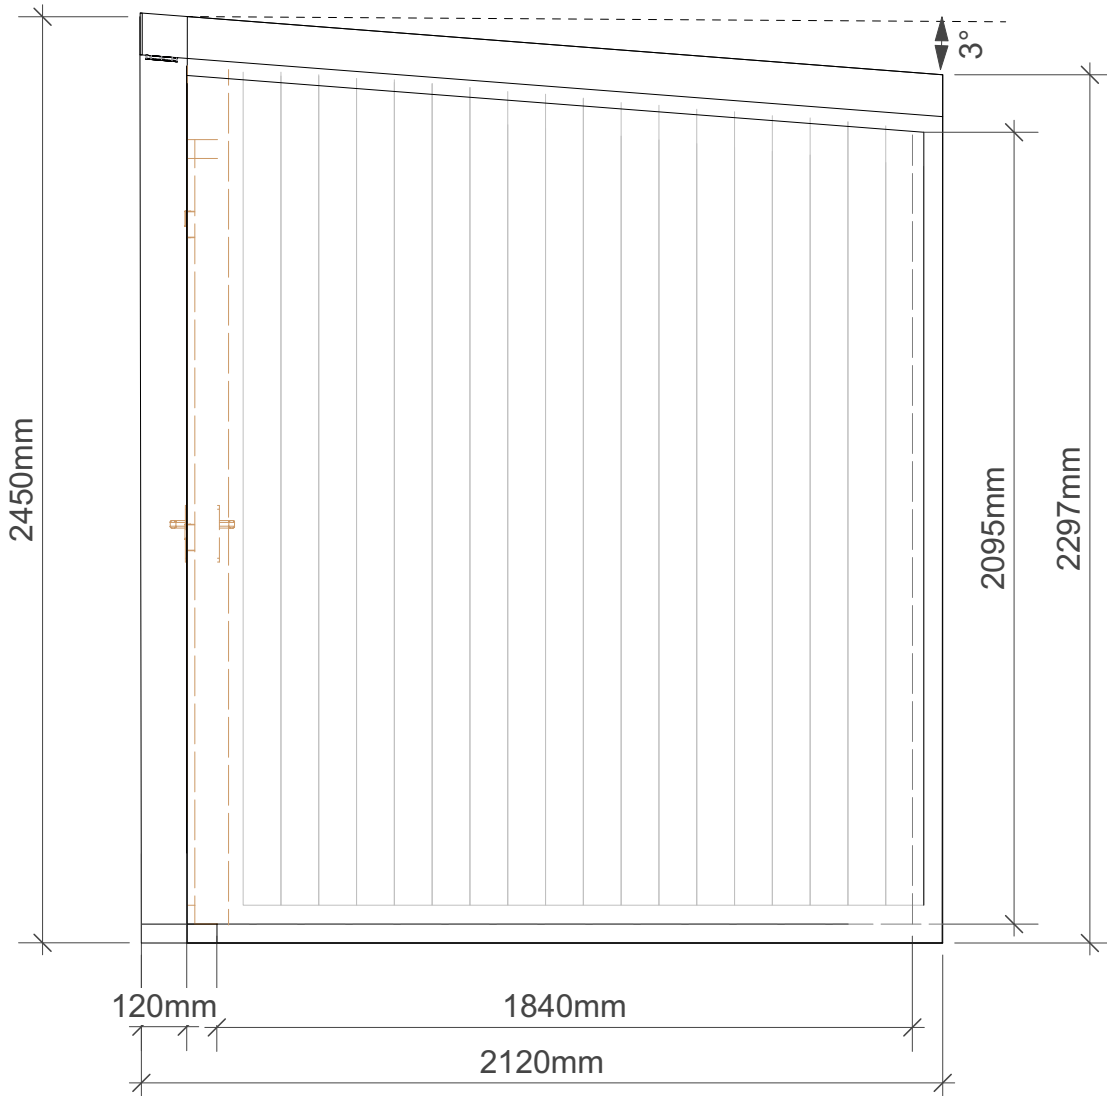

RIGHT ELEVATION Scale 1:20 @ A1

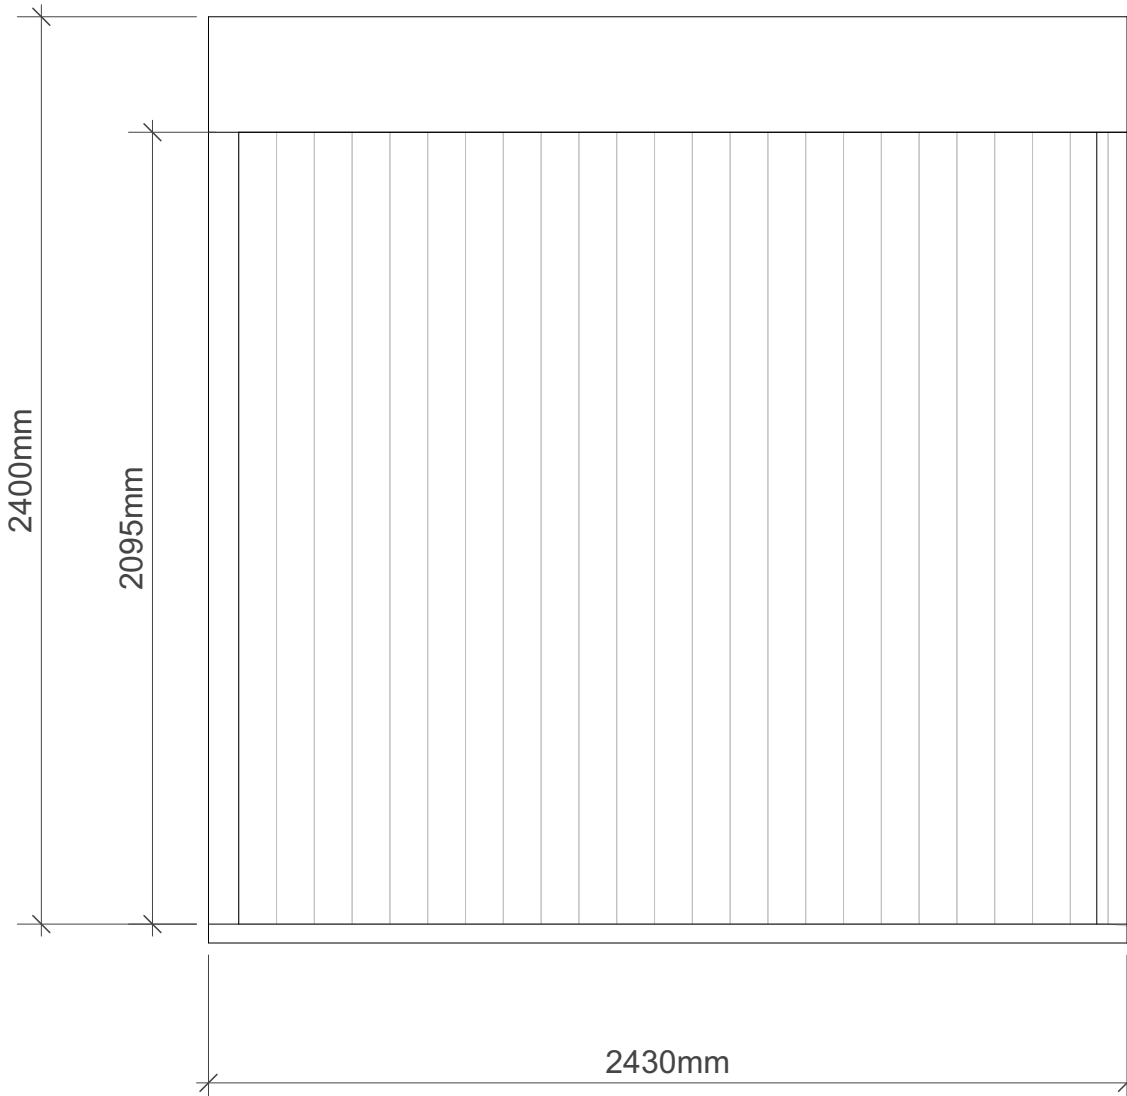

REAR ELEVATION Scale 1:20 @ A1

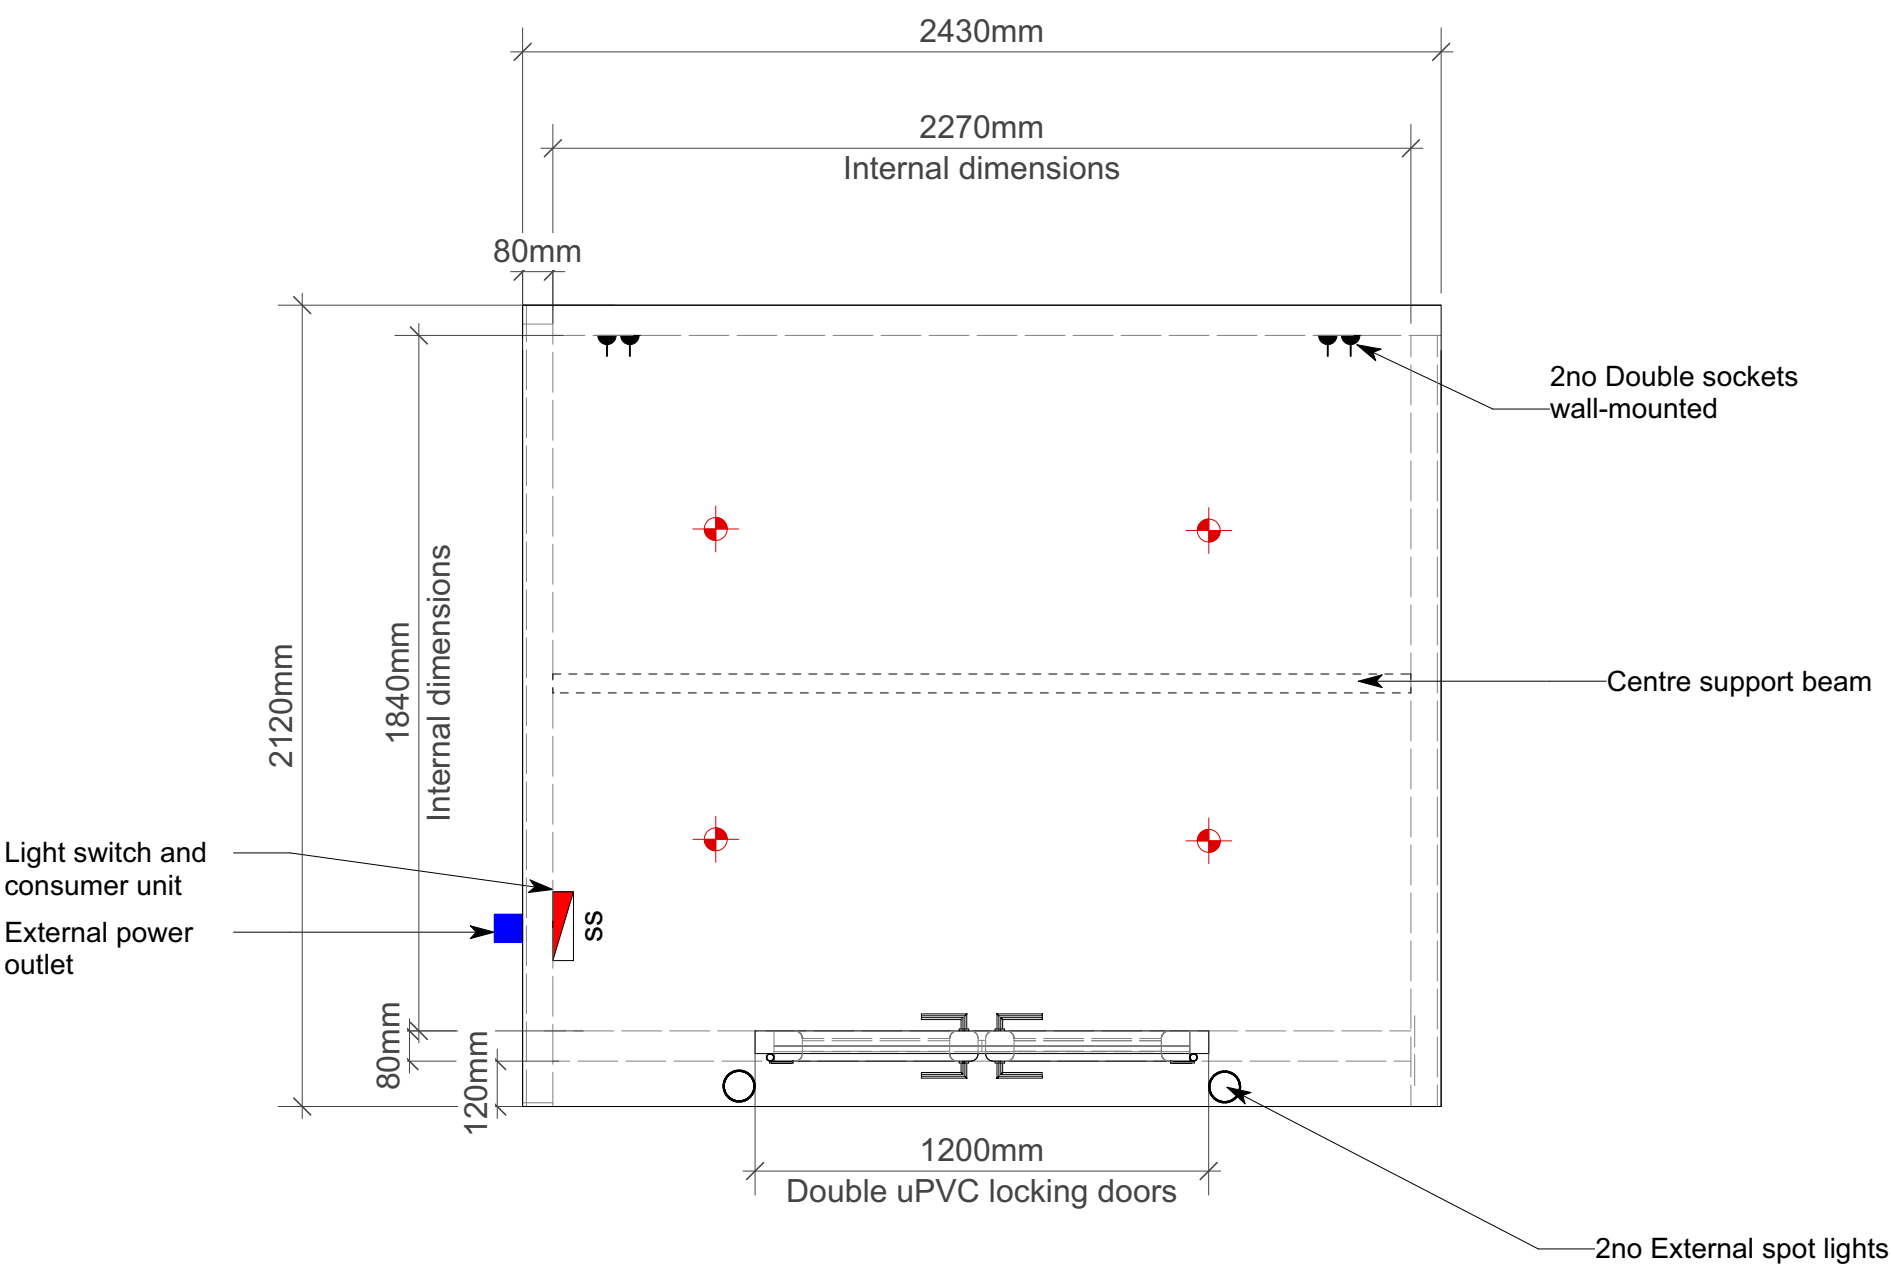

TOP VIEW Scale 1:20 @ A1

Fora.	Name: Zeynep Order Ref: 1449 Address: 1A Coningsby Road, N4 1EG Drawing No: D1A
Product Details - Room Size & Type:	2.43m x 2.12m, model 0, bespoke size 0 - 5.5sqm
Product Details - Floor Finishes:	Oak wood effect vinyl floor covering provided FOC
Product Details - Exterior Wall Finish: Product Details - Interior Finishes:	Exterior: Black outdoor long-life wood stain Interior: Internal OSB finish
Electrical Details	Electrical package 5 - 12.5sqm: 2 x double sockets, 4 spotlights throughout, 2 outdoor lights, fuse board, integrated wiring and external hook up.
Roof finish	Insulated roof, OSB internal skin, black rubber vinyl waterproof exterior
Window/ door detail	Double Anthracite uPVC locking doors. Colour: Anthracite externally, white internally.
Product Details - Base:	Concrete base pads by: <u>Client</u>
Key Information:  External Lights  Consumer (Fuse Box) Unit - Installed at <u>1800mm</u> high.  Double Socket - Wall Mounted at <u>450mm</u> high  Light Switch - Installed at <u>1200mm</u> high.  Recessed Downlights	Revisions: Date: 01/12/2023

Drawing is indicative for size and specification reference only. It is not a structural drawing and manufacture must ensure suitable construction method accordingly.