



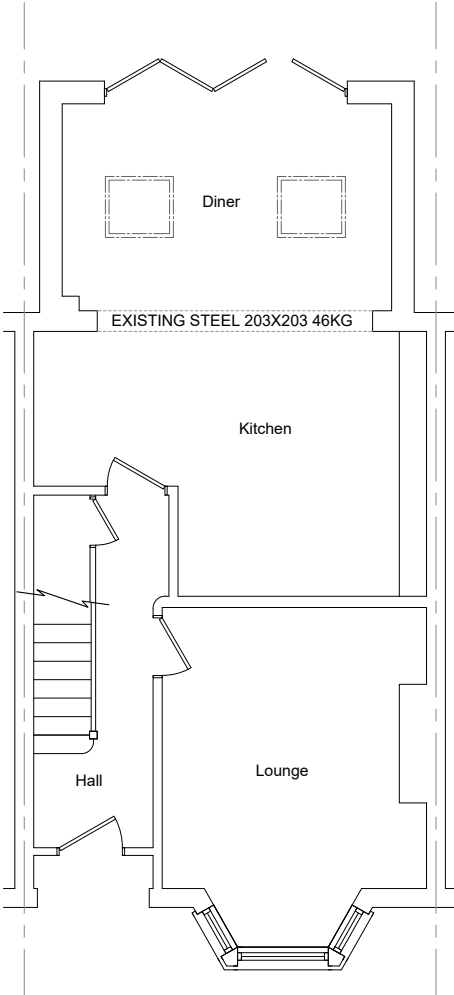


Existing ground floor layout

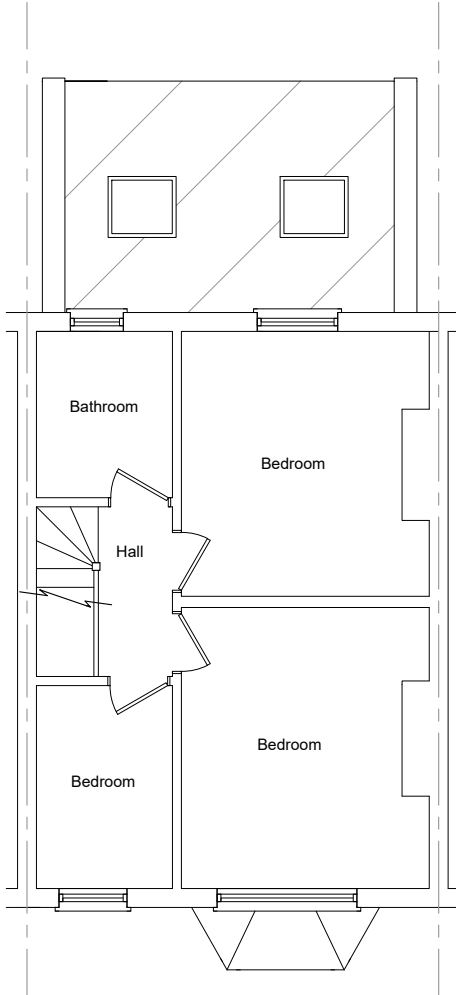

Existing first floor layout

Notes:
All drawings to be signed off by building control before the commencement of any works. If works commence on a Building Notice, the Builder/property owner commences works at their own risk and Loft Plans (or its Officer's) cannot accept and liability whatsoever for these works carried out.

 

Rev	Date	Details	By

Project:
Loft Conversion with Rear Dormer & 2x Rooflights

Address:
22 Sidney Road, London, N22 8LS

Drawing title:
Existing Floor Layouts


Drawing No:
LP/1

Scale: 1:100 @ A3	Drawn by: JS	Job No: LP411	Date: 23/1/24
----------------------	-----------------	------------------	------------------




CONCEPT LOFTS
Loft Conversion Specialists


Concept Loft Rooms Ltd 124 Church Hill, Loughton IG10 1LH
Tel: 0203 674 5284

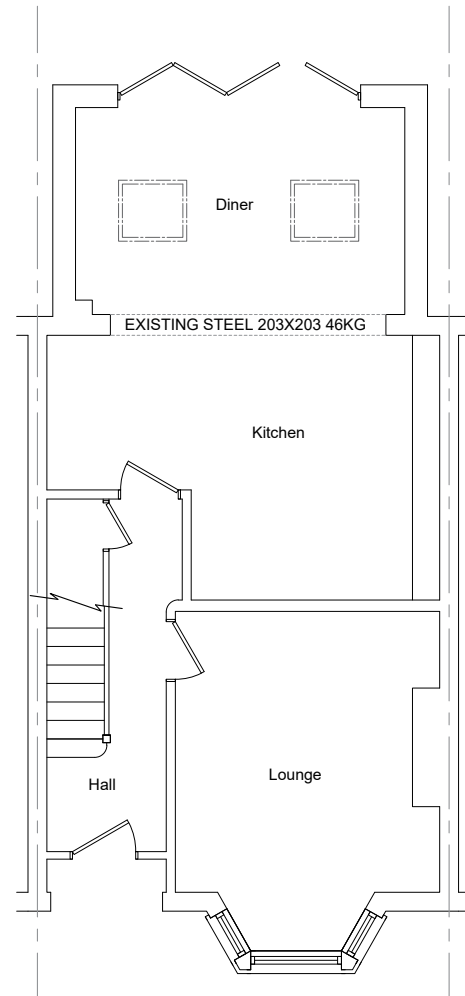

Proposed ground floor layout

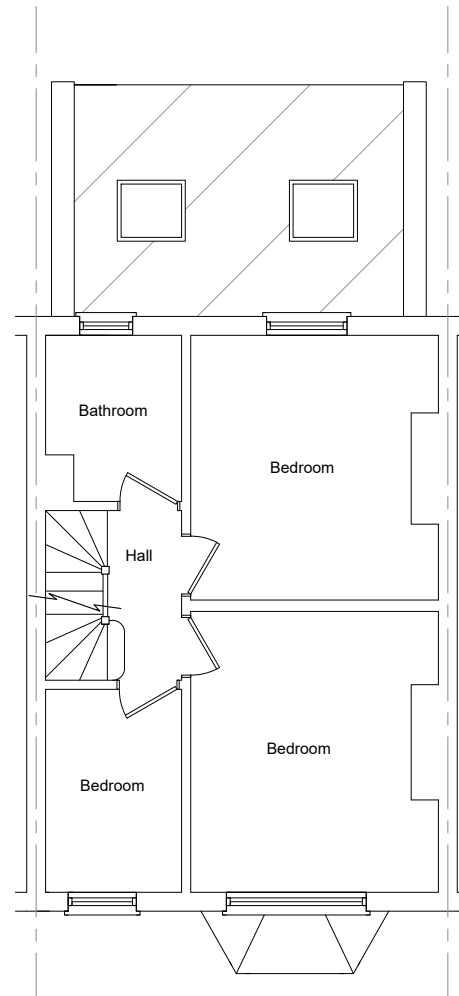


Proposed first floor layout

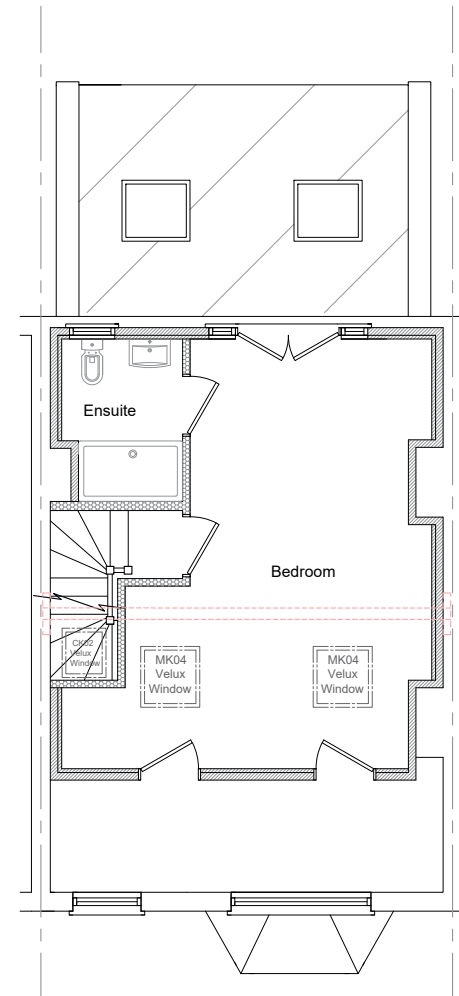

Proposed second floor layout

Notes:
All drawings to be signed off by building control before the commencement of any works. If works commence on a Building Notice, the Builder/property owner commences works at their own risk and Loft Plans (or its Officer's) cannot accept and liability whatsoever for these works carried out.

 

Rev	Date	Details	By

Project:
Loft Conversion with Rear Dormer & 2x Rooflights

Address:
22 Sidney Road, London, N22 8LS

Drawing title:
Proposed Floor Layouts


Drawing No:
LP/2

Scale: 1:100 @ A3	Drawn by: JS	Job No: LP411	Date: 23/1/24
----------------------	-----------------	------------------	------------------




CONCEPT LOFTS
Loft Conversion Specialists


Concept Loft Rooms Ltd 124 Church Hill, Loughton IG10 1LH
Tel: 0203 674 5284

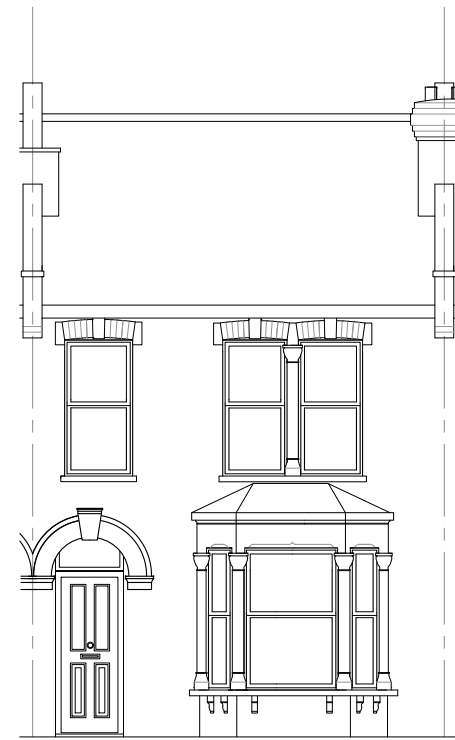


Existing front elevation

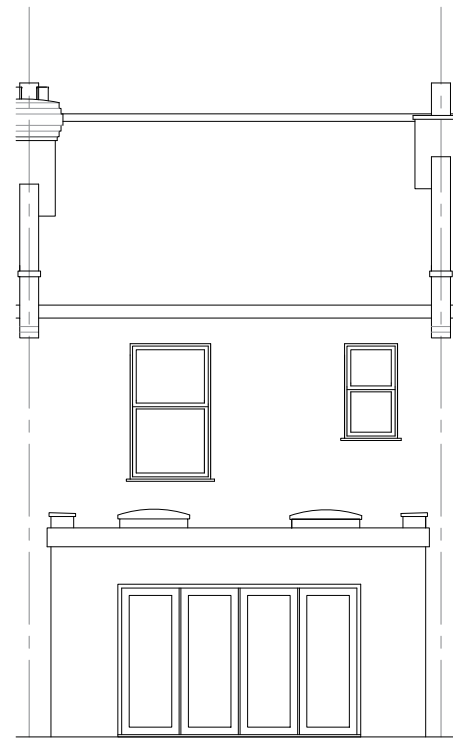

Existing rear elevation

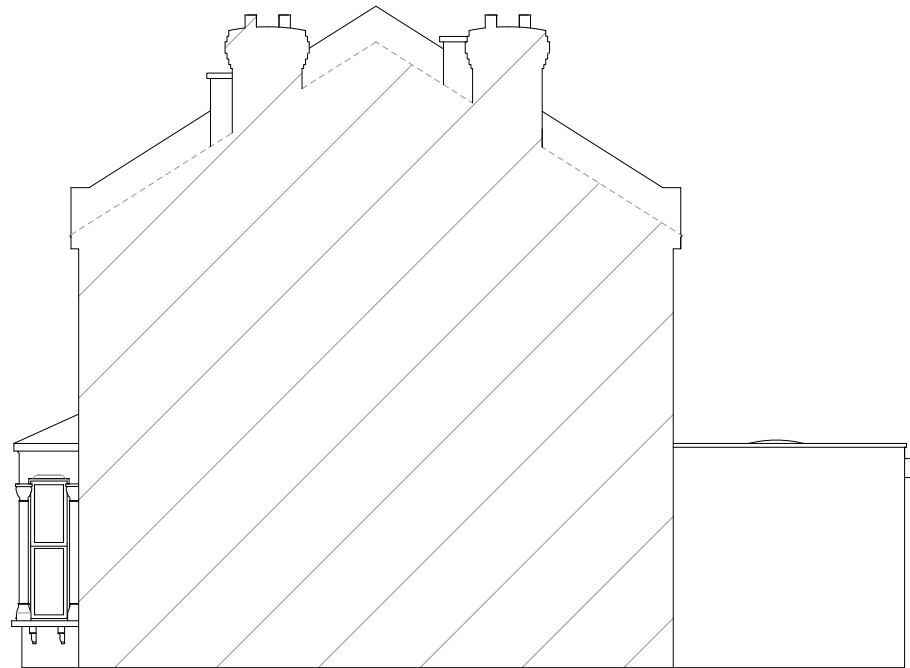


Existing side elevation

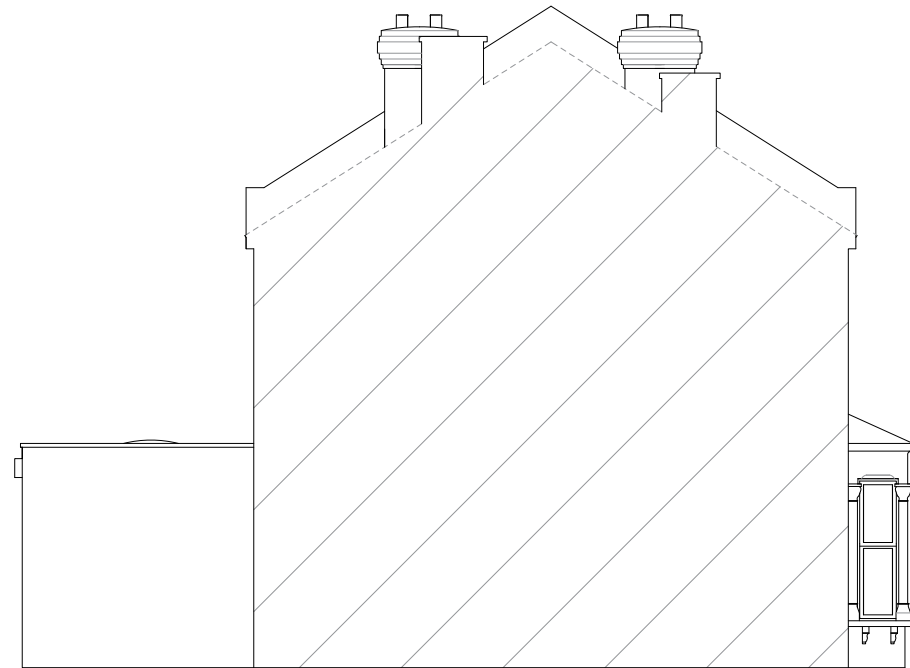

Existing side elevation

Notes:
All drawings to be signed off by building control before the commencement of any works. If works commence on a Building Notice, the Builder/property owner commences works at their own risk and Loft Plans (or its Officer's) cannot accept and liability whatsoever for these works carried out.

 

Rev	Date	Details	By

Project:
Loft Conversion with Rear Dormer & 2x Rooflights

Address:
22 Sidney Road, London, N22 8LS

Drawing title:
Existing Elevations

Drawing No:
LP/3

Scale: 1:100 @ A3	Drawn by: JS	Job No: LP411	Date: 23/1/24
----------------------	-----------------	------------------	------------------



CONCEPT LOFTS
Loft Conversion Specialists

Concept Loft Rooms Ltd 124 Church Hill, Loughton IG10 1LH
Tel: 0203 674 5284




Proposed front elevation




Proposed rear elevation

Dormer volumes
 Cross section area x width =
 $4.24\text{m}^2 \times 5.345 = 22.7\text{m}^3$
 Total volume = 22.7m³
 Therefore permitted development

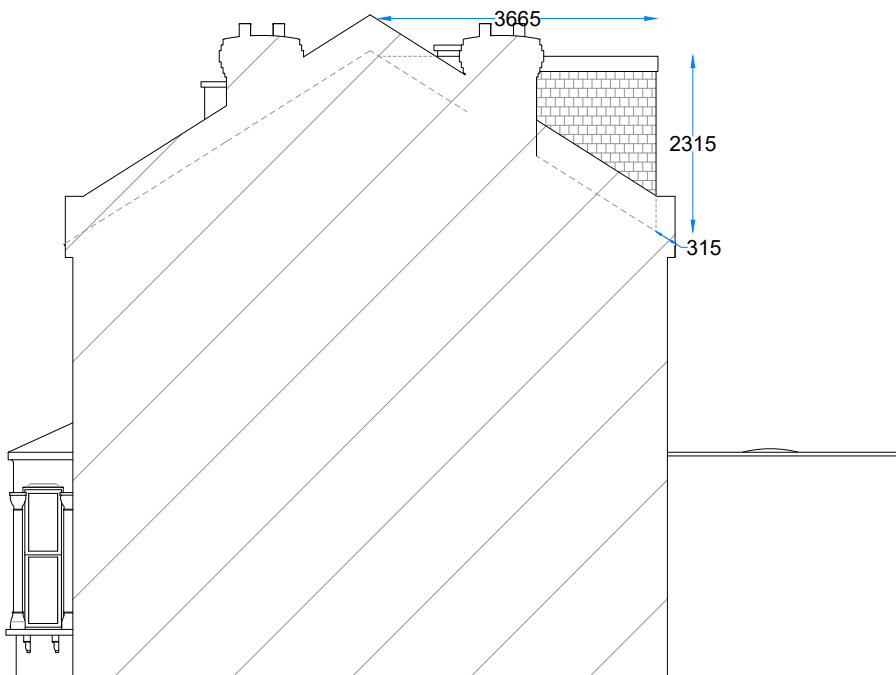


Proposed side elevation

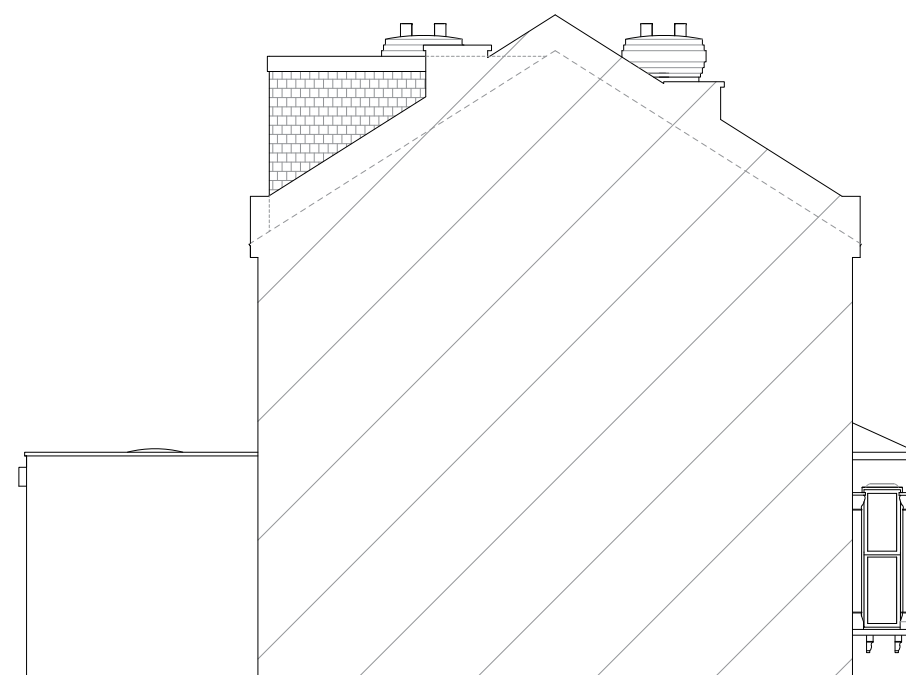

Proposed side elevation

Notes:

All drawings to be signed off by building control before the commencement of any works. If works commence on a Building Notice, the Builder/property owner commences works at their own risk and Loft Plans (or its Officer's) cannot accept and liability whatsoever for these works carried out.

 

Rev	Date	Details	By


Project:
 Loft Conversion with Rear Dormer & 2x
 Rooflights

Address:
 22 Sidney Road, London, N22 8LS


Drawing title:
 Proposed Elevations

Drawing No:
 LP/6

Scale: 1:100 @ A3	Drawn by: JS	Job No: LP411	Date: 23/1/24
----------------------	-----------------	------------------	------------------

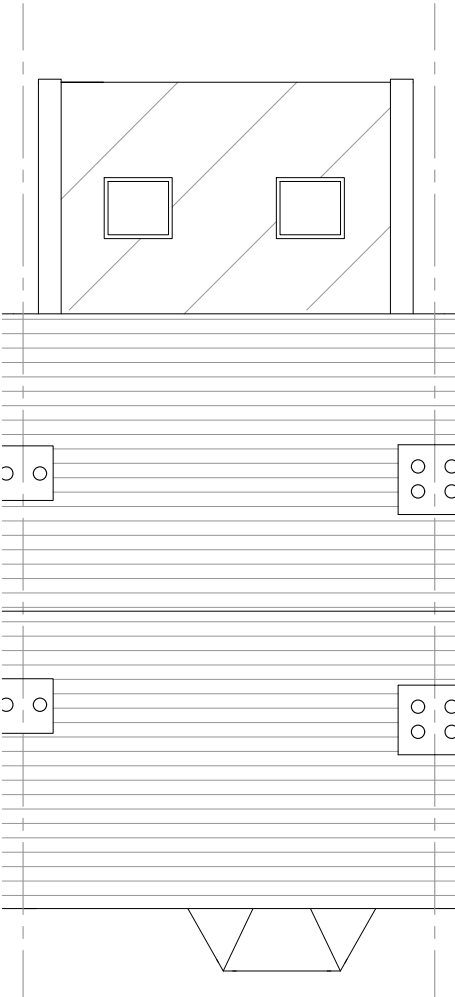


Existing roof layout

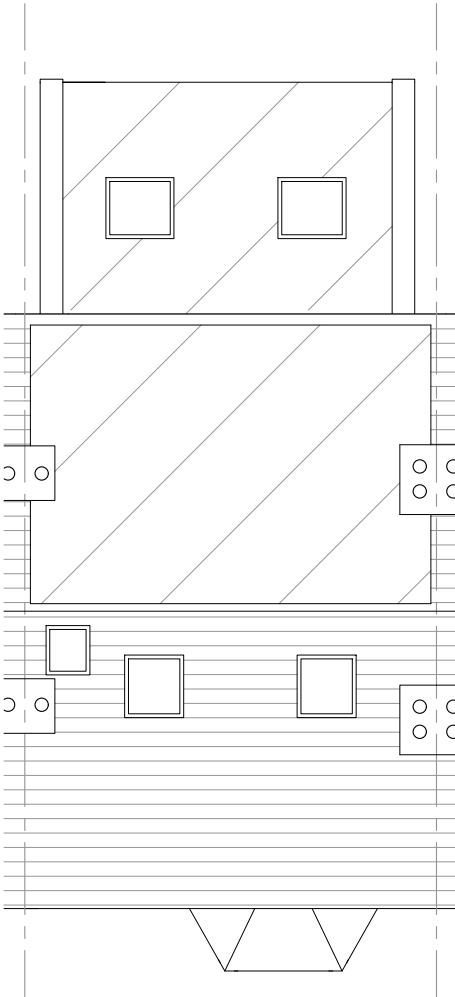

Proposed roof layout

Notes:
All drawings to be signed off by building control before the commencement of any works. If works commence on a Building Notice, the Builder/property owner commences works at their own risk and Loft Plans (or its Officer's) cannot accept and liability whatsoever for these works carried out.

 

Rev	Date	Details	By

Project:
Loft Conversion with Rear Dormer & 2x Rooflights

Address:
22 Sidney Road, London, N22 8LS

Drawing title:
Roof Layouts


Drawing No:
LP/7

Scale: 1:100 @ A3	Drawn by: JS	Job No: LP411	Date: 23/1/24
----------------------	-----------------	------------------	------------------





CONCEPT LOFTS
Loft Conversion Specialists

Concept Loft Rooms Ltd 124 Church Hill, Loughton IG10 1LH
Tel: 0203 674 5284

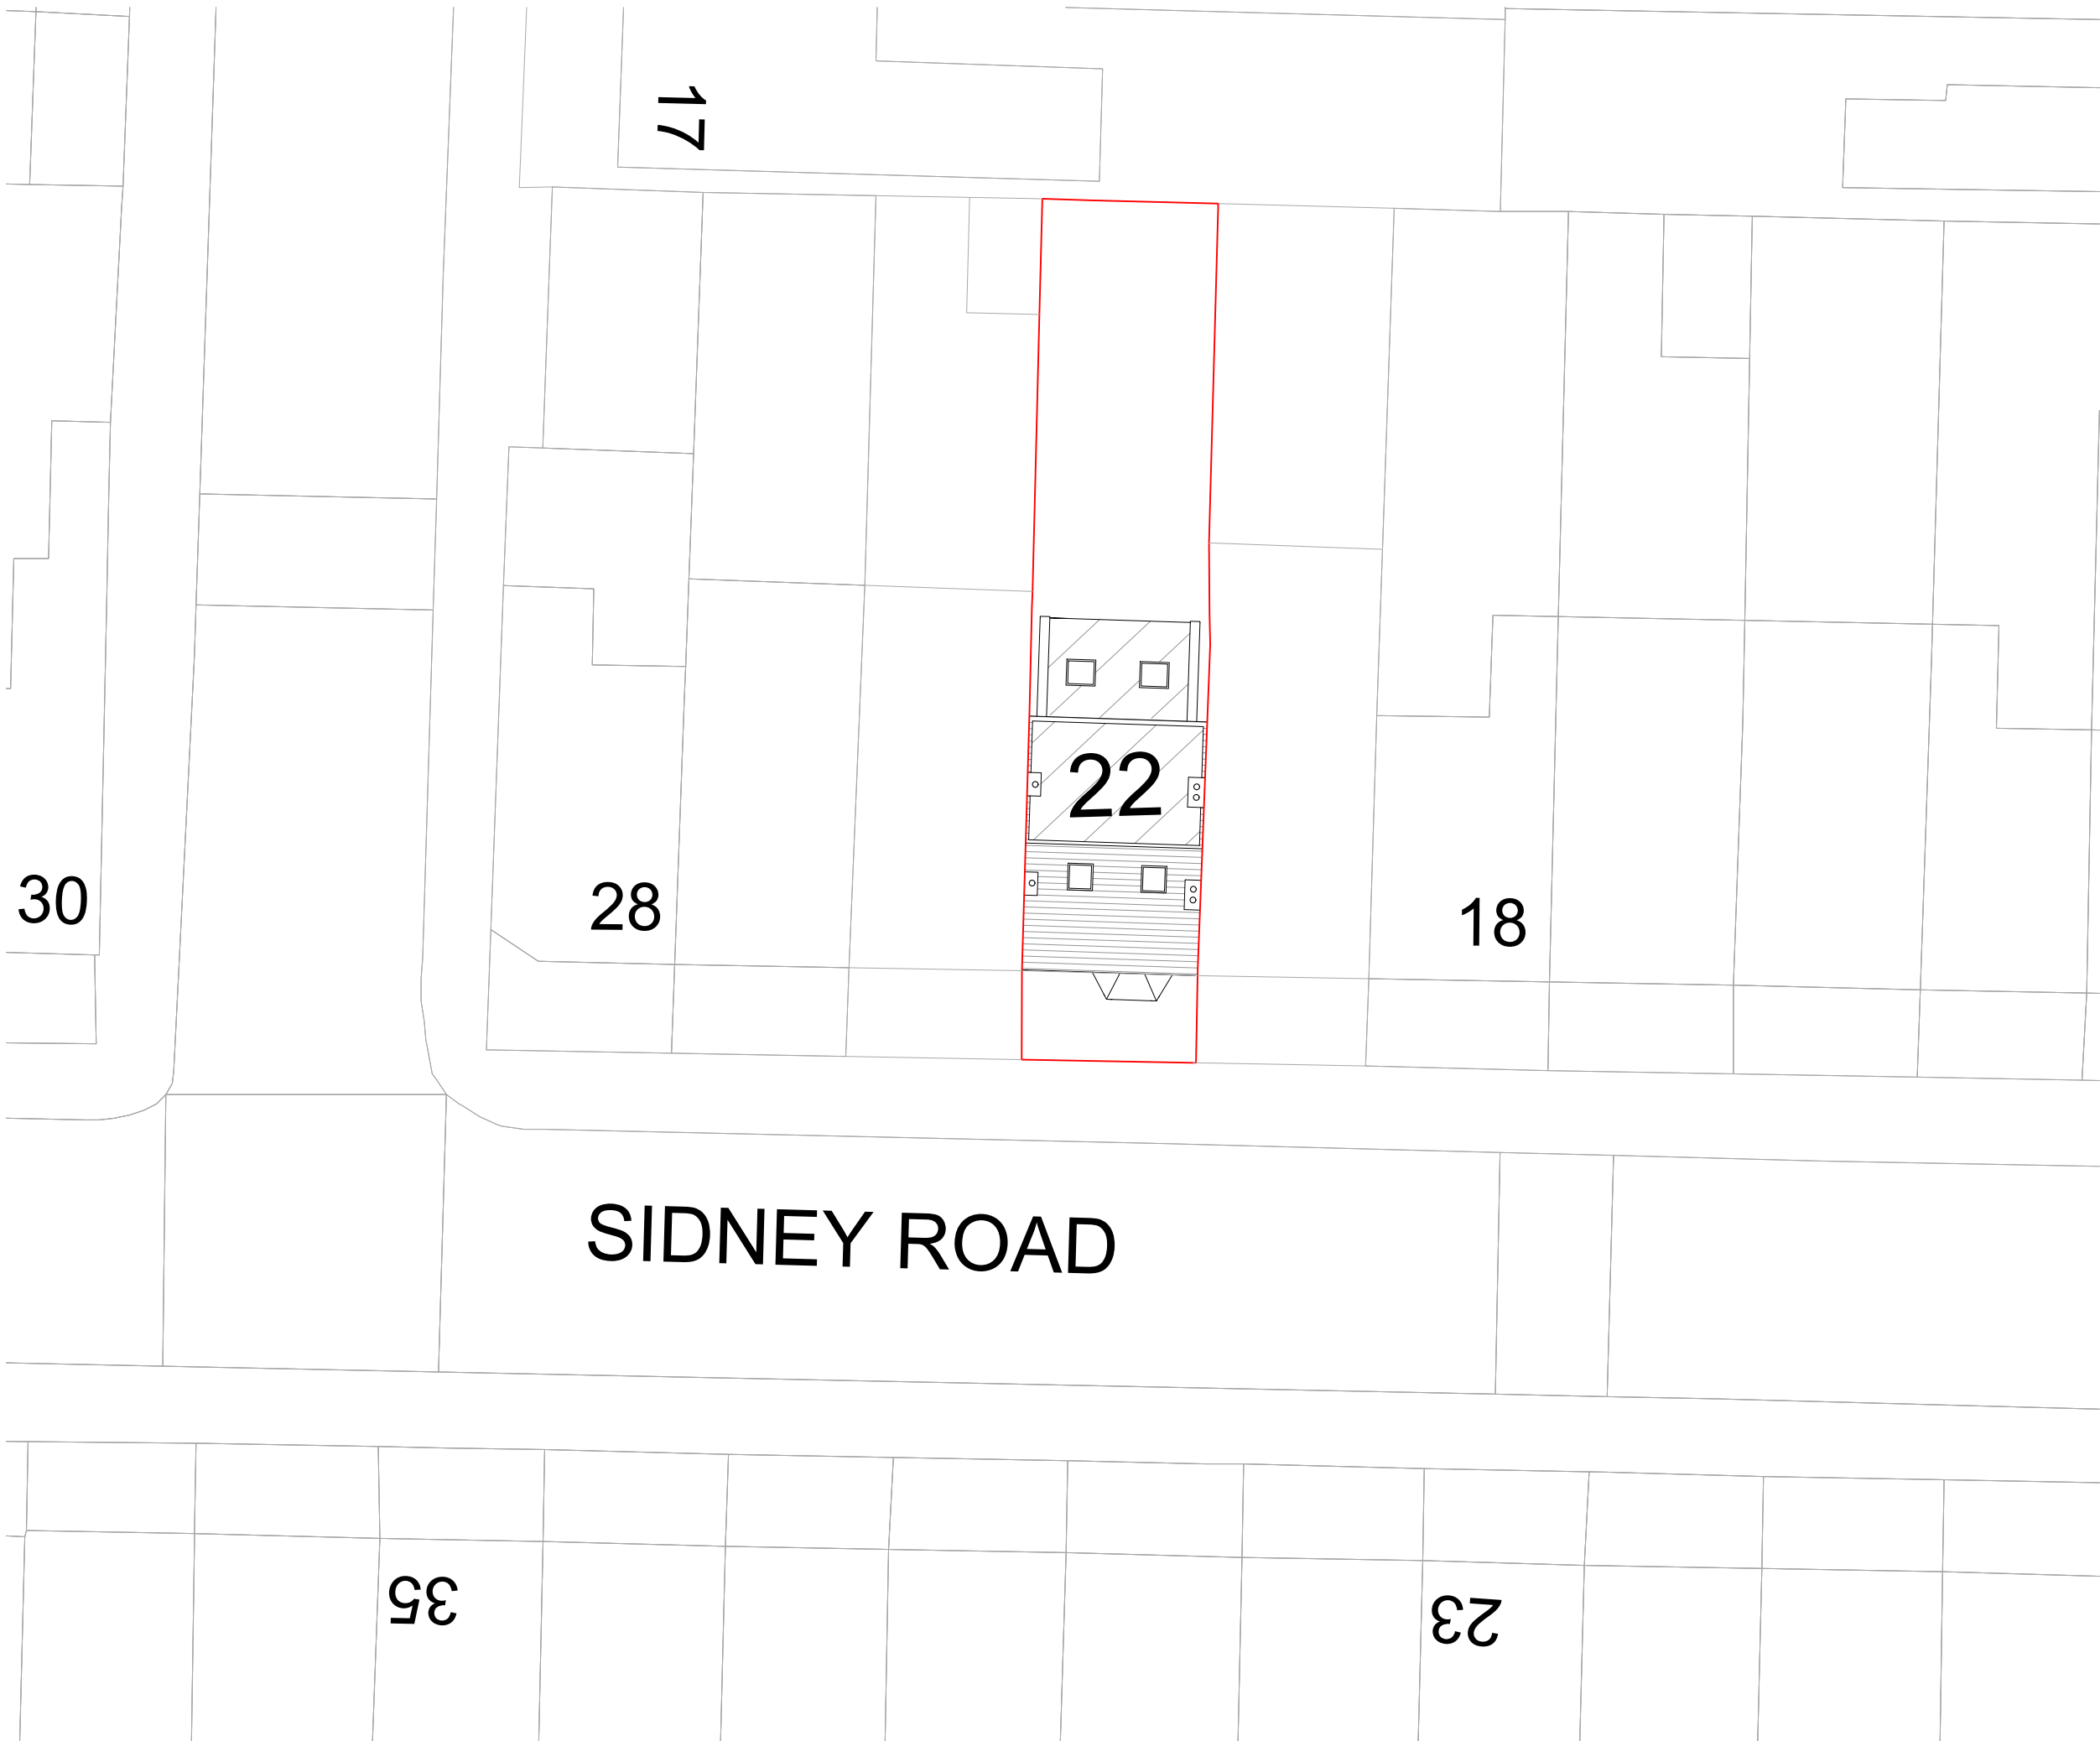

Notes:
All drawings to be signed off by building control before the commencement of any works. If works commence on a Building Notice, the Builder/property owner commences works at their own risk and Loft Plans (or its Officer's) cannot accept and liability whatsoever for these works carried out.

 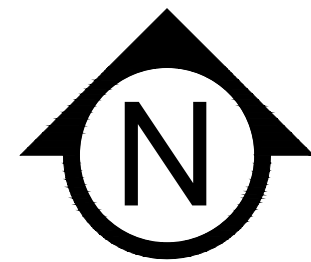

Rev	Date	Details	By

Project:
Loft Conversion with Rear Dormer & 2x Rooflights



Address:
22 Sidney Road, London, N22 8LS

Drawing title:
Block Plan

Drawing No:
LP/11

Scale: 1:200 @ A3	Drawn by: JS	Job No: LP411	Date: 23/1/24
----------------------	-----------------	------------------	------------------



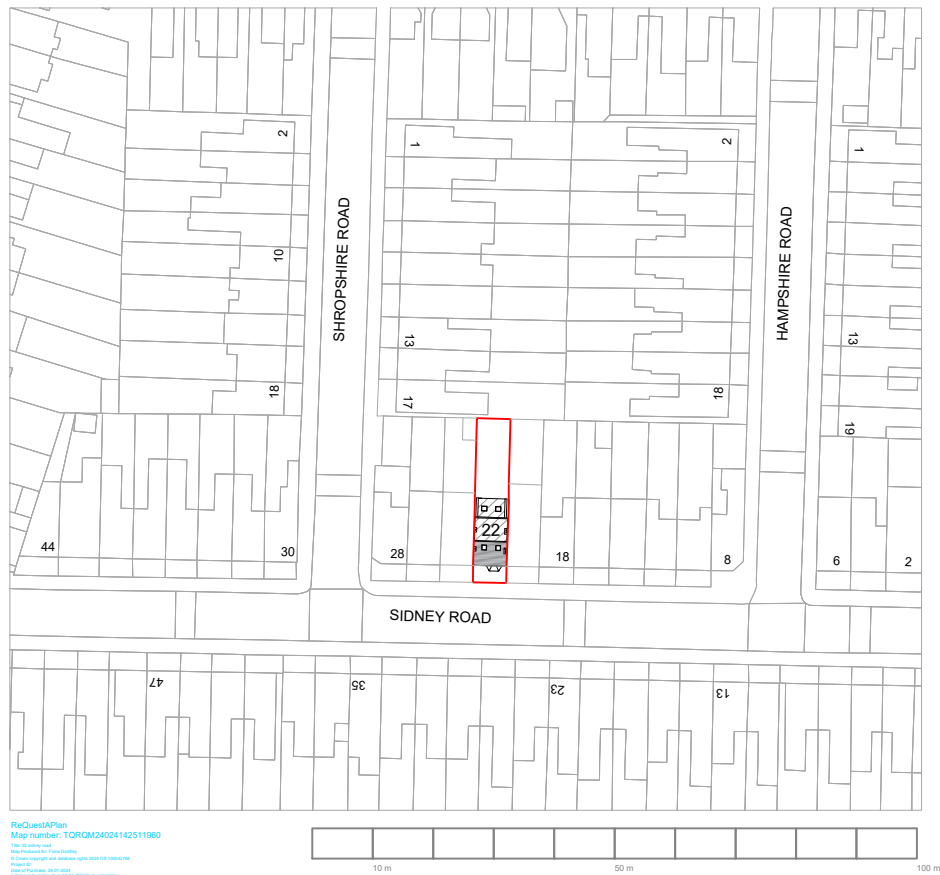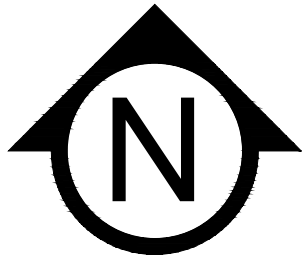

Notes:
All drawings to be signed off by building control before the commencement of any works. If works commence on a Building Notice, the Builder/property owner commences works at their own risk and Loft Plans (or its Officer's) cannot accept and liability whatsoever for these works carried out.



Rev	Date	Details	By

Project:
Loft Conversion with Rear Dormer & 2x Rooflights

Address:
22 Sidney Road, London, N22 8LS

Drawing title:
Site Location Plan

Drawing No:
LP/12

Scale: 1:1250 @ A3	Drawn by: JS	Job No: LP411	Date: 23/1/24
--------------------------	-----------------	------------------	------------------



CONCEPT LOFTS
Loft Conversion Specialists

Concept Loft Rooms Ltd 124 Church Hill, Loughton IG10 1LH
Tel: 0203 674 5284