

GENERAL NOTES
All drawings remain the copyright of Simmons Taylor Hall and must not be reproduced without prior consent.

All drawings to be read in conjunction with associated consultant information.

Figured dimensions only to be taken, drawings not to be scaled.

Any discrepancies between information shown and condition on site to be reported to Simmons Taylor Hall and any appropriate consultants.

D	06.02.24	Layout update
C	30.01.24	Annotations updated
B	24.10.23	Layout update
A	02.06.23	Layout update
	Date	Revisions



CHARTERED BUILDING SURVEYORS
ARCHITECTURAL DESIGN CONSULTANTS


48 Richmond Road
Kingston upon Thames
Surrey KT2 5EE

Telephone: 020 8541 4111
Fax: 020 8547 0847
email: team@simmonstaylorhall.co.uk

Client
MR & MRS MICHAEL


Project Title

FLAT B, 46 TETHERDOWN
MUSWELL HILL
LONDON
N10 1NG

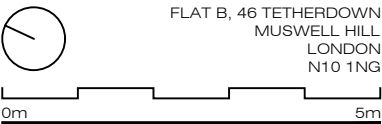


Drawing title
FLOOR PLANS
PROPOSED

Scale	Client/Project No.	Rev.
1:100@A3	2302	D
Date	Drawing No.	
January 24	TP 10 01	
Drawn		
SAH		

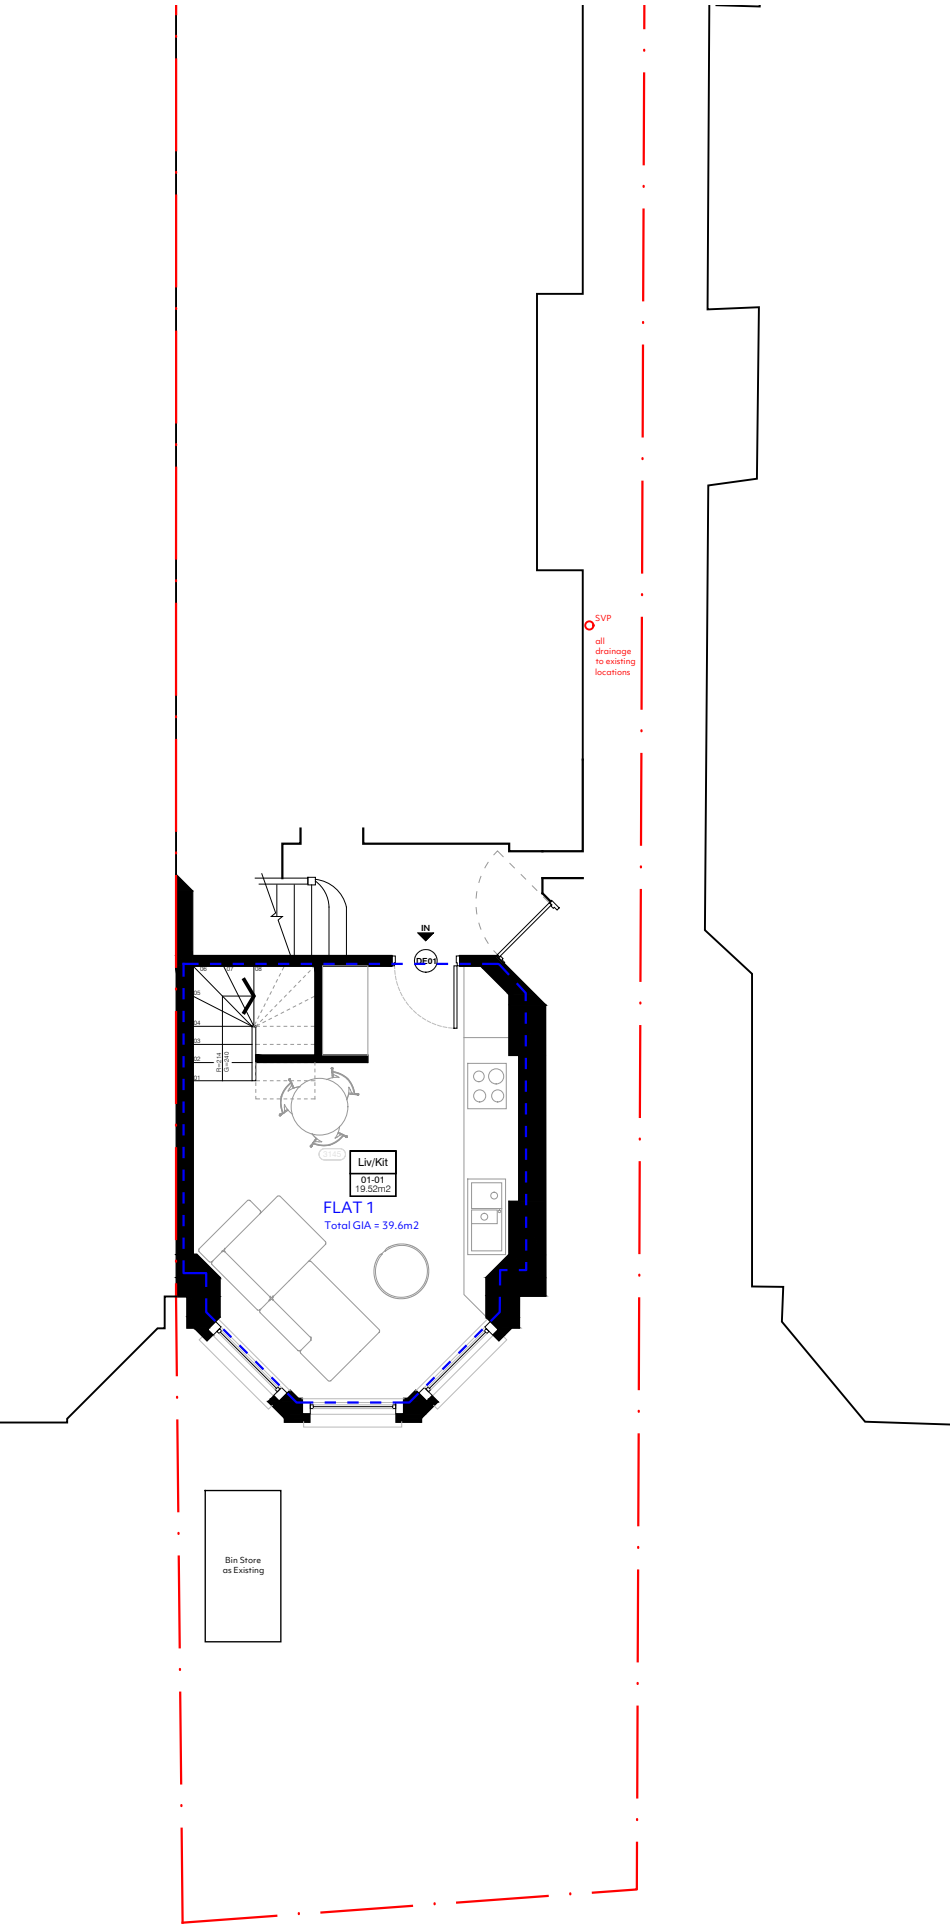

GROUND FLOOR PLAN

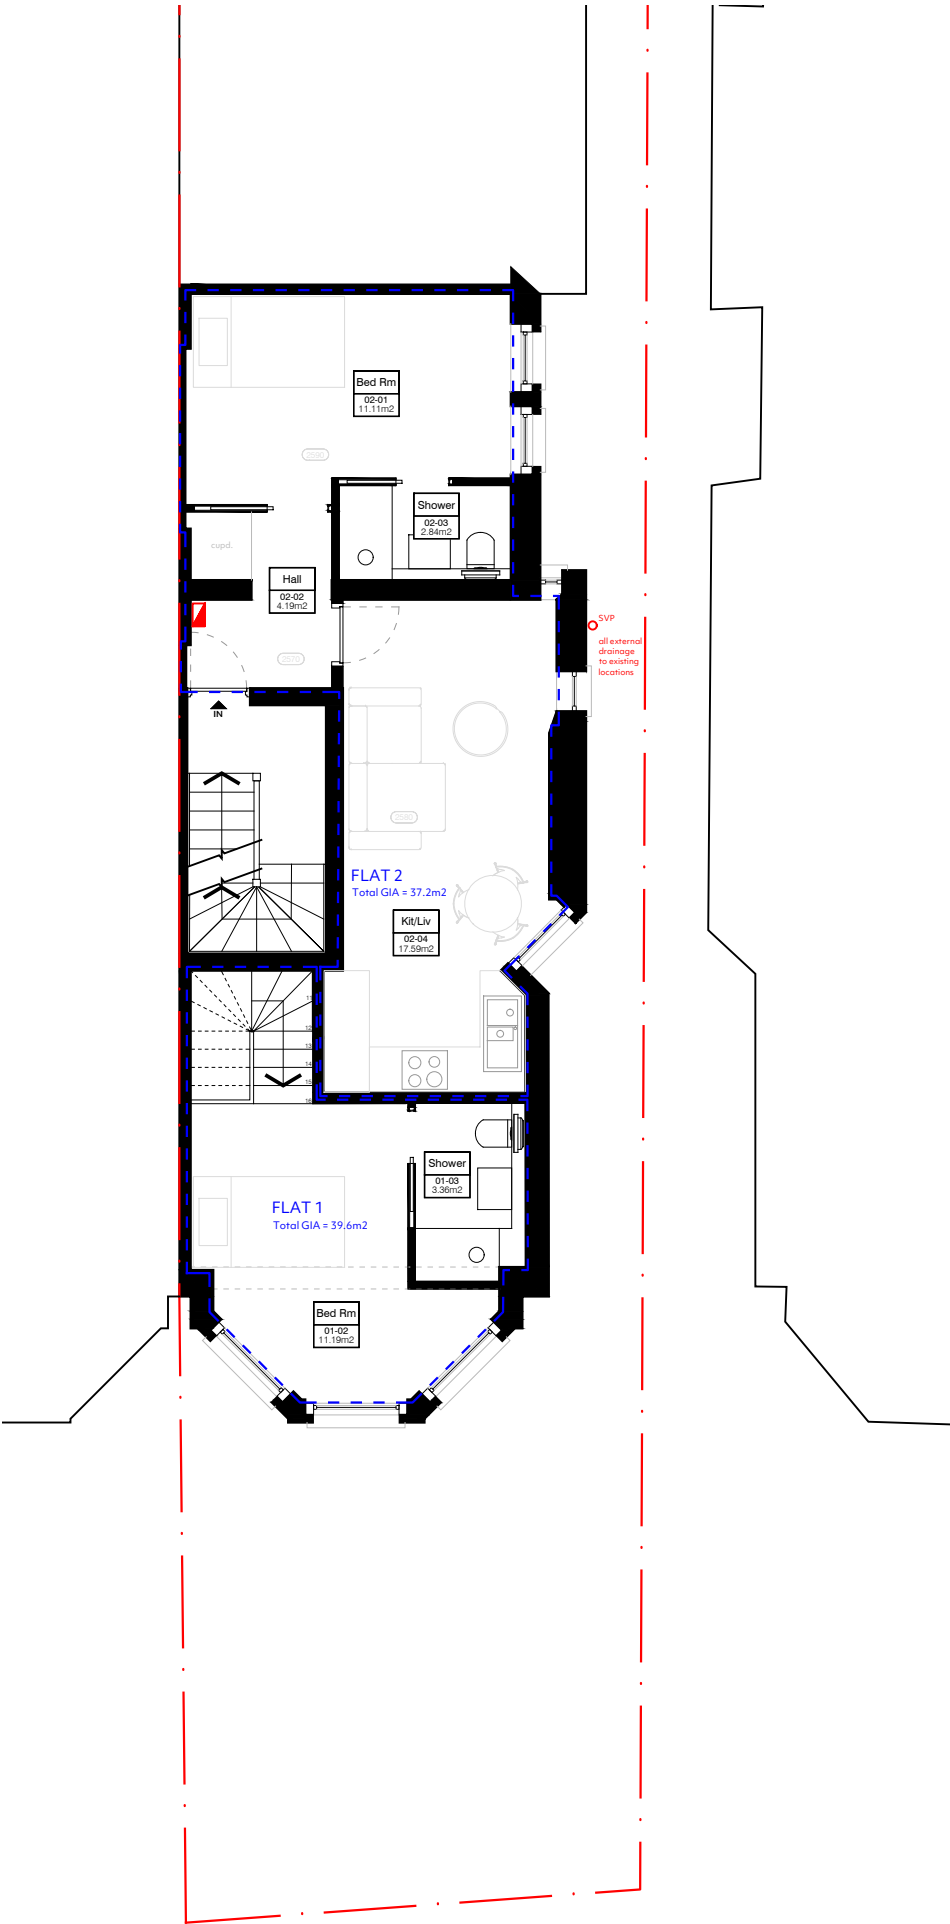

FIRST FLOOR PLAN