


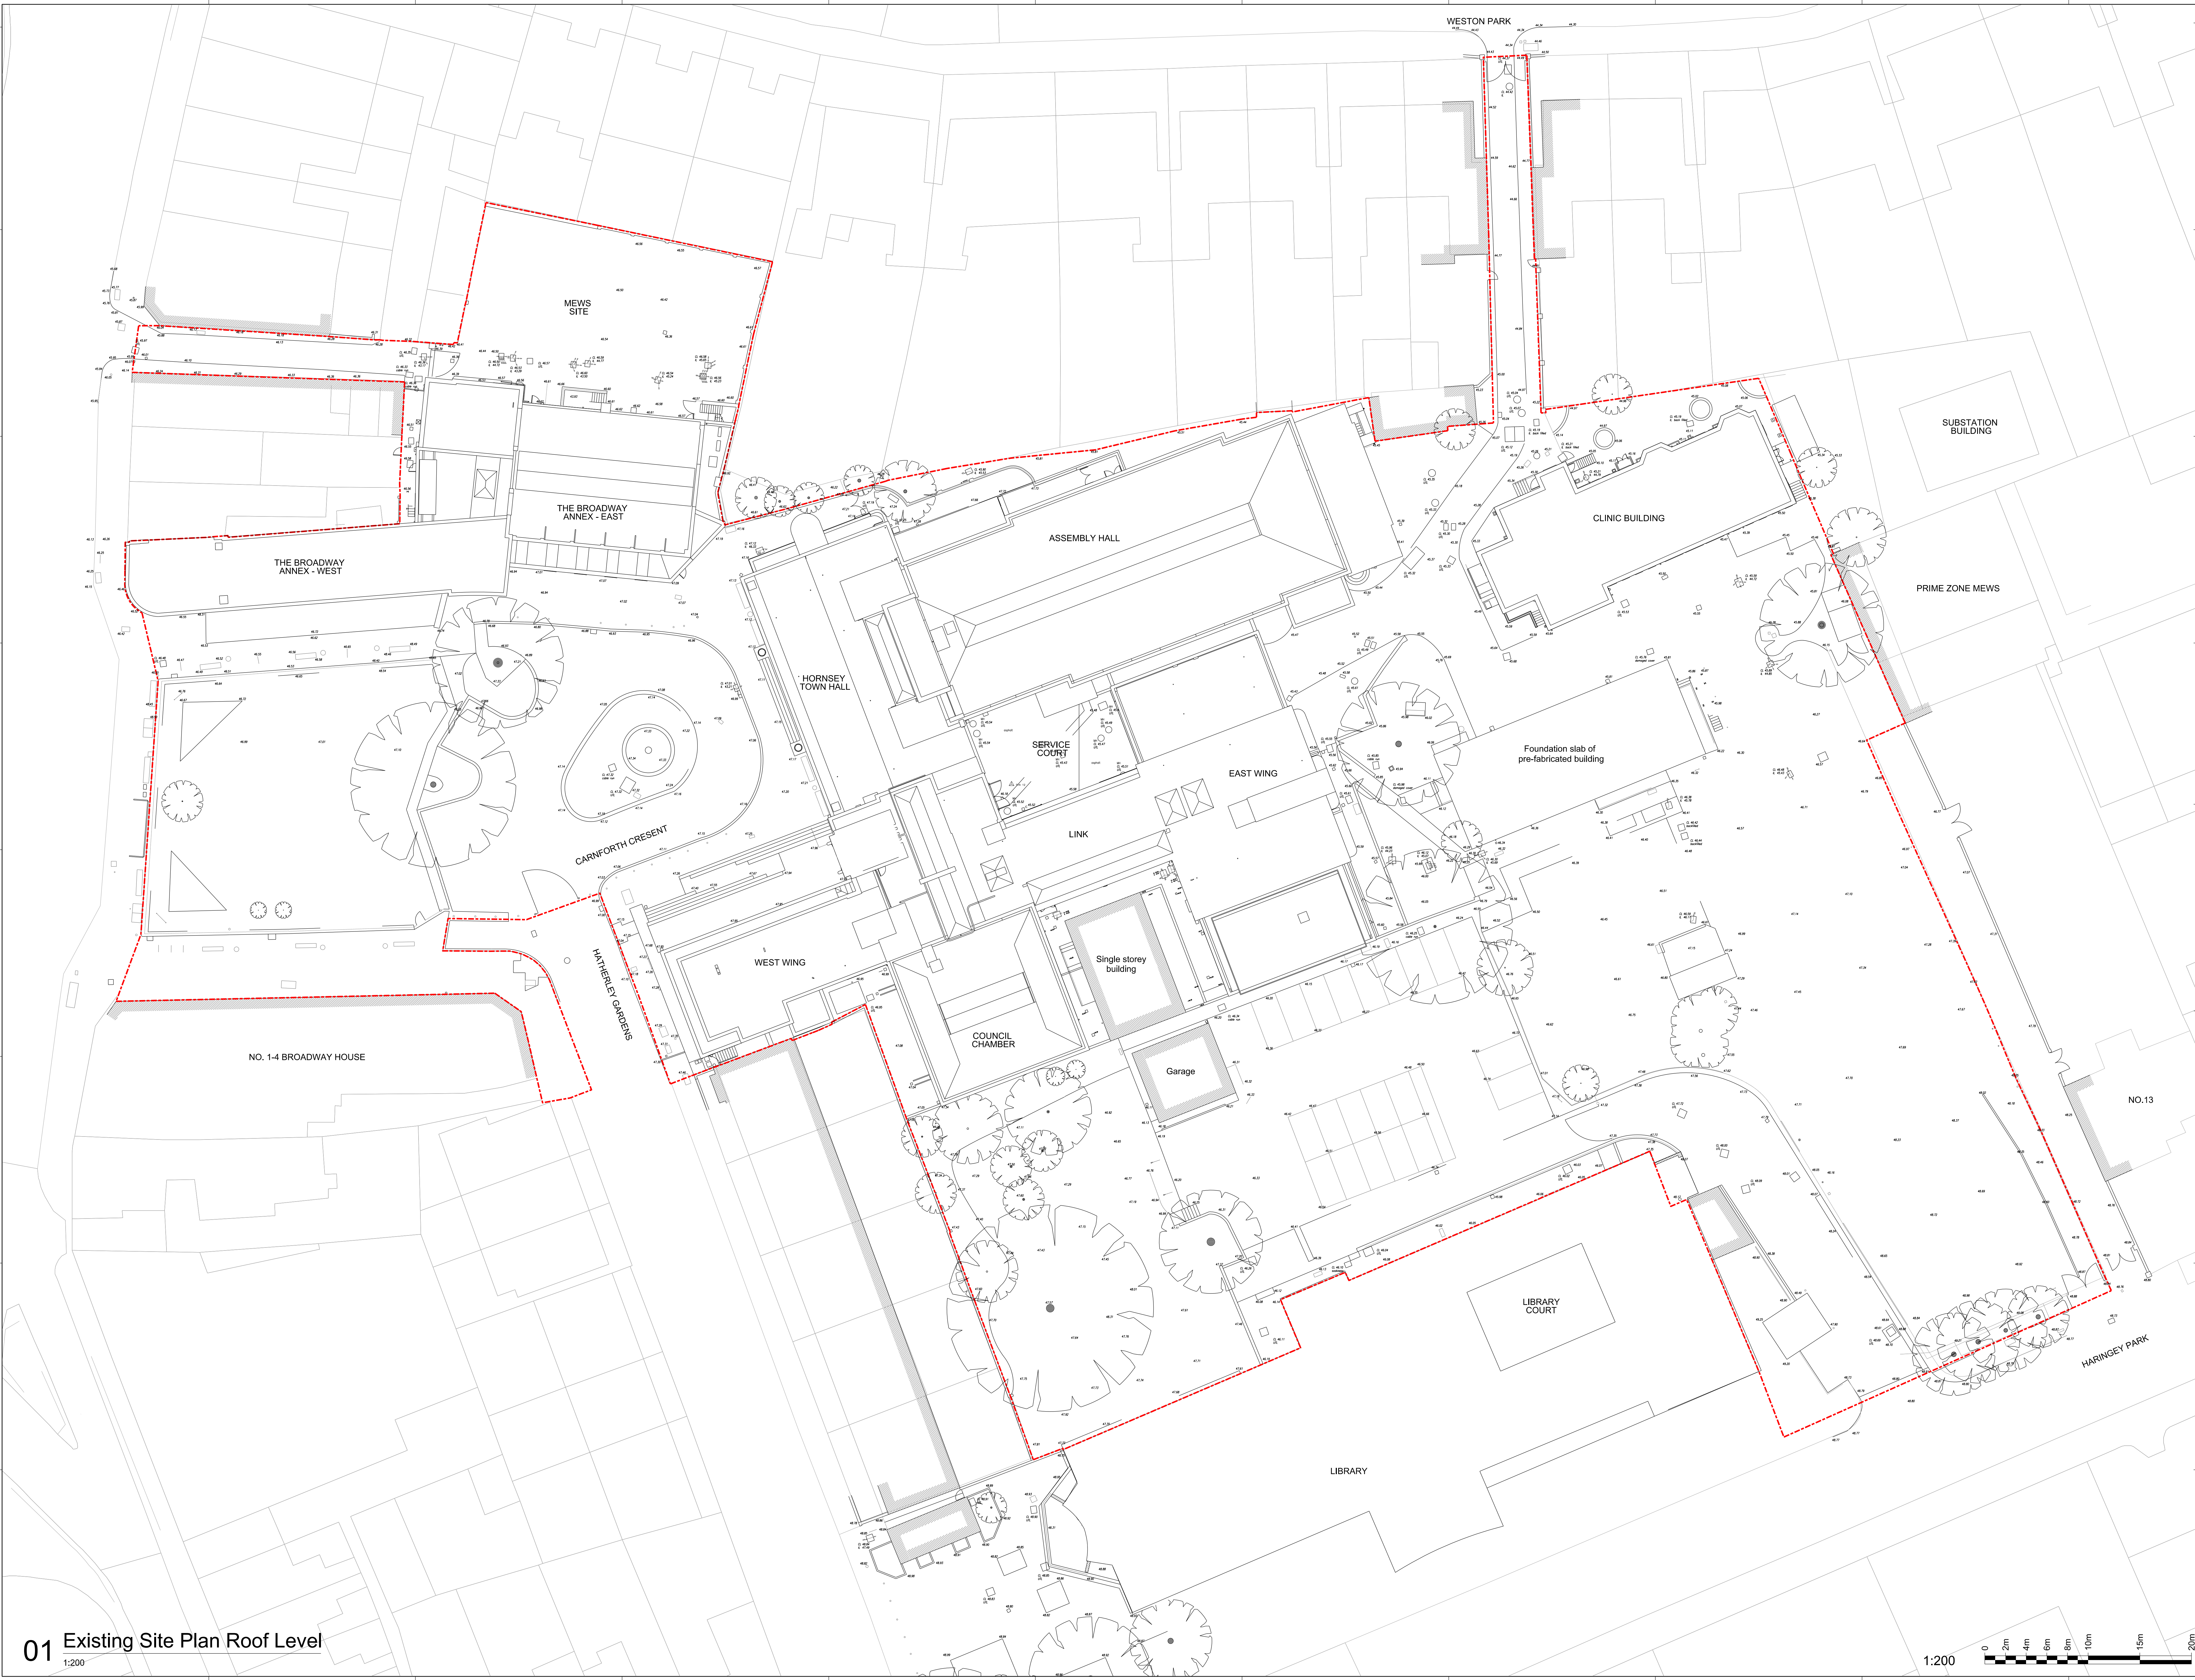

General Notes

1. Dimensions are in millimetres unless stated otherwise.
2. Levels are in metres AOD unless stated otherwise.
3. Dimensions govern. Do not scale off drawing.
4. All dimensions to be verified on site before proceeding.
5. All discrepancies to be notified in writing to Make Limited.

© Make Limited 2015

KEY

--- Development boundary

00	21/07/17	For Planning	EB
Rev	Date	Reason For Issue	Chk

FOR PLANNING

DRAWING STATUS

make

32 Cleveland Street,
London, W1T 4JY

Tel +44 (0) 20 7636 5151

info@makearchitects.com
www.makearchitects.com

Client
Far East Consortium International Limited
Ground Floor, 12 Stanhope Gate
London
W1K 1AW

Keyplan

North

Project
Hornsey Town Hall

Drawing Title
**Existing
Site Plan
Roof Level**

Scale 1: 200	Paper Size @A0	Date 21.07.17
Project No. 1360	Draw No. PX300	Rev No. 00

