

THE
ARCHITECTS
PRACTICE

JOB BLS Hornsey
TITLE Elevation Requirements
DRAWING NO. BLSHo/P/006j
DATE March 2022
SCALE 1:125
THIS DRAWING IS COPYRIGHT
DO NOT SCALE


23 BEACON HILL
LONDON N7 9LY
0207 607 3333
post@architectspractice.com

Revisions:
b. 7/10/22 Fence and notes modified
c. 19/10/22 Fence & gates modified
d. 9/11/22 Revised entrance fencing
e. 6/1/23 Coloured inserts in fencing etc.
f. 3/5/23 Fence updated to match revised plan
g. 5/5/23 Minor revisions
h. 15/5/23 'Wave' to top of fence & constellation design added
i. 7/11/23 Updated to revised layout
j. 2.2.24 Updated to Cadent requirements

Nursery Unit at Clarendon, London N8 0ER
for Bright Little Stars Nurseries



North Elevation

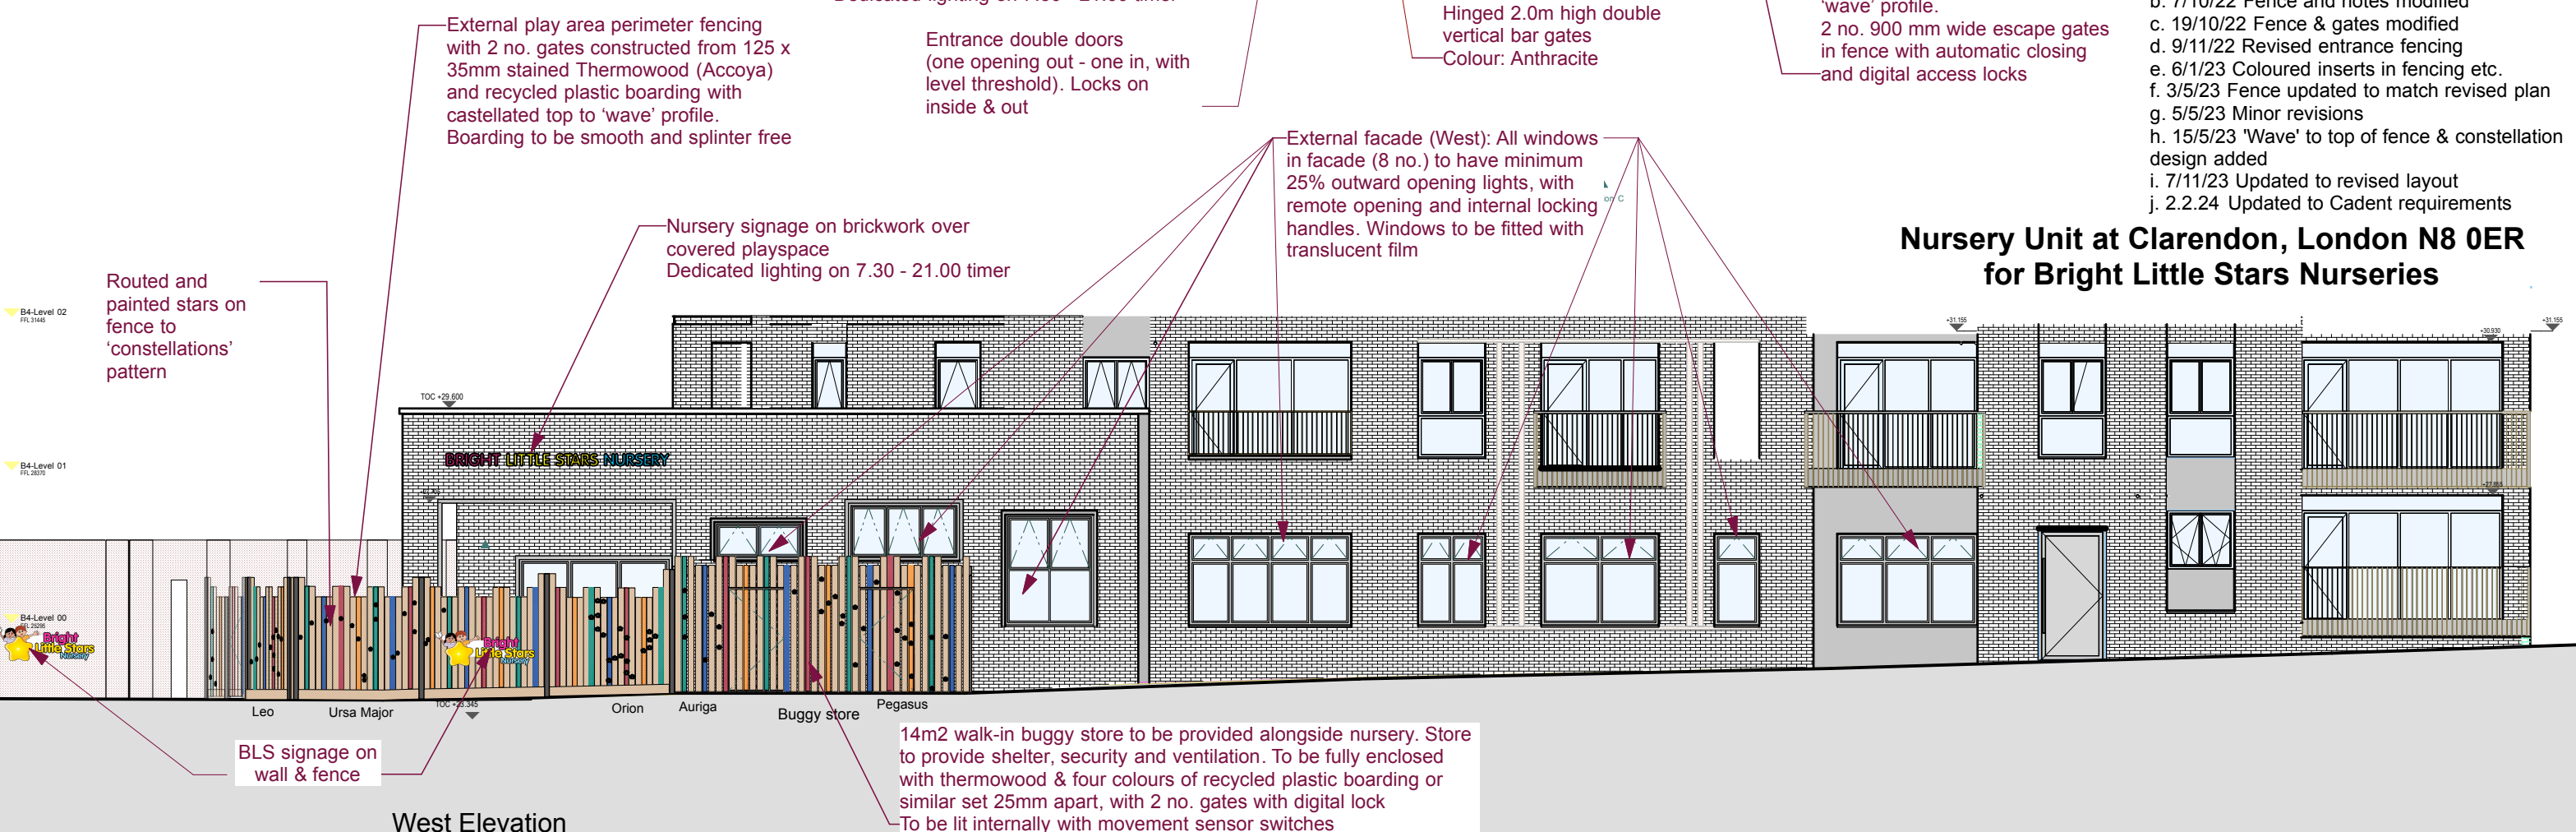

West Elevation