
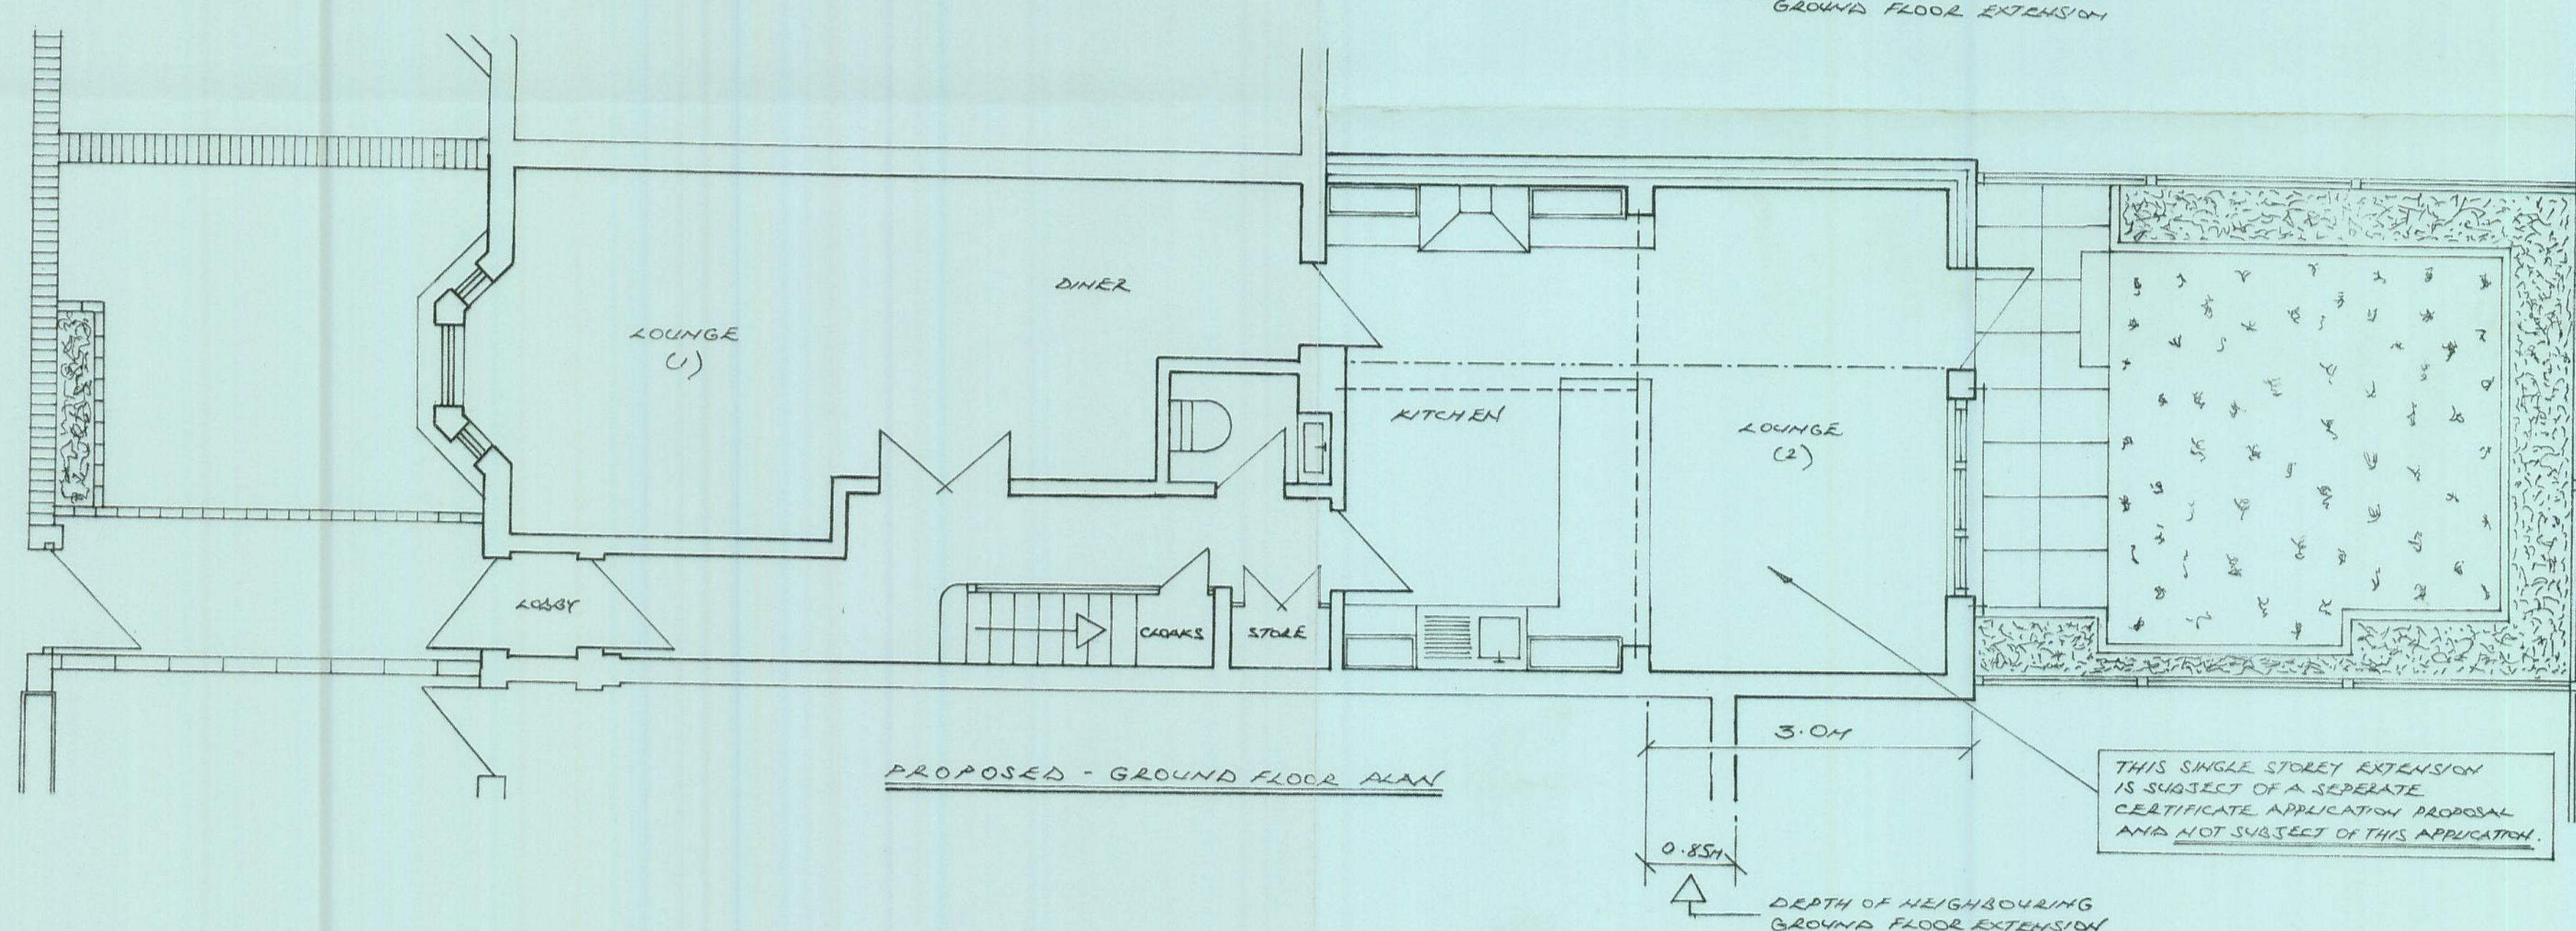


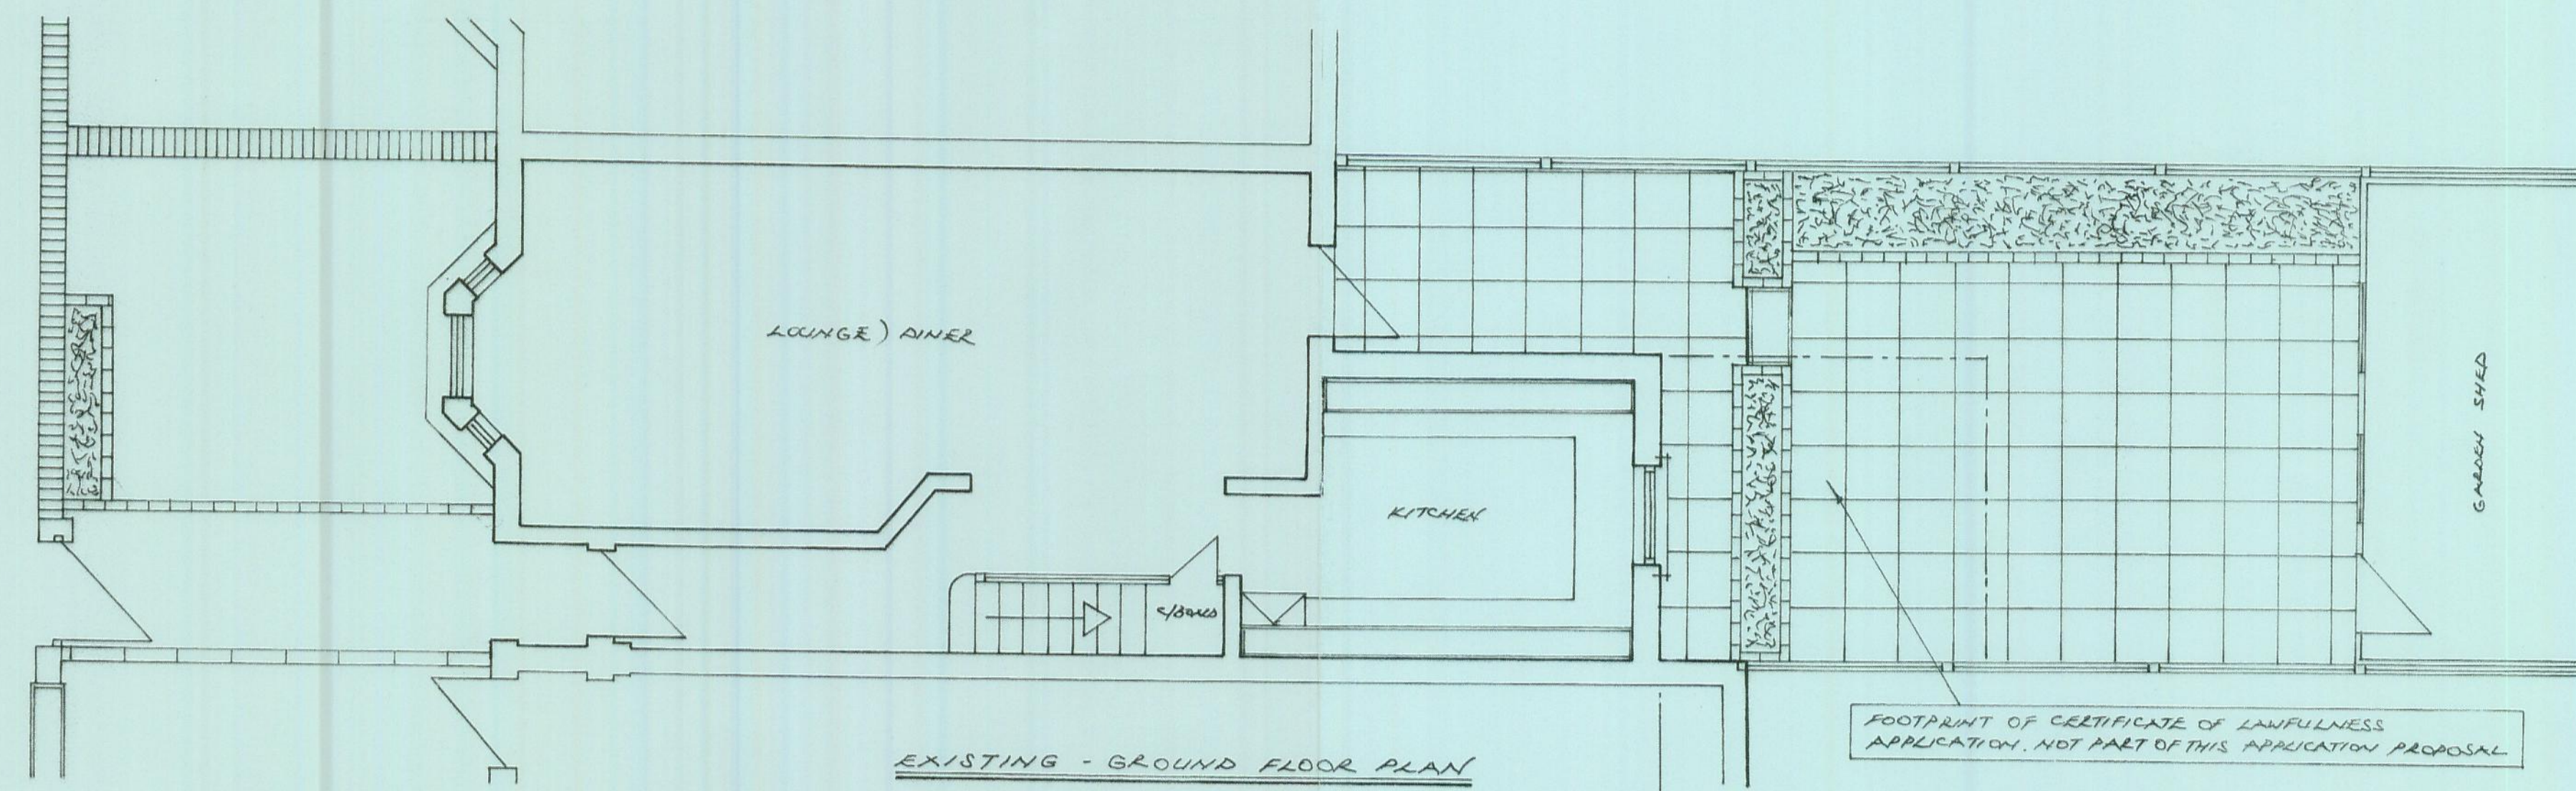

LPA/COUNCIL
LA HARINGEY

PLAN
EXISTING & PROPOSED - GROUND FLOOR PLAN

APPLICANT
MR JON JUDAH

KEY
--- LINE OF APPLICATION PROPOSAL
--- STEEL BEAMS

SCALE 1:50
0 1 2

← NORTH

SITE
36 ROSAYN ROAD, TOTTENHAM, LONDON. N15 5ET

DATE
AUGUST 20/16

AMENDED

DRG N°
36/R2/006