


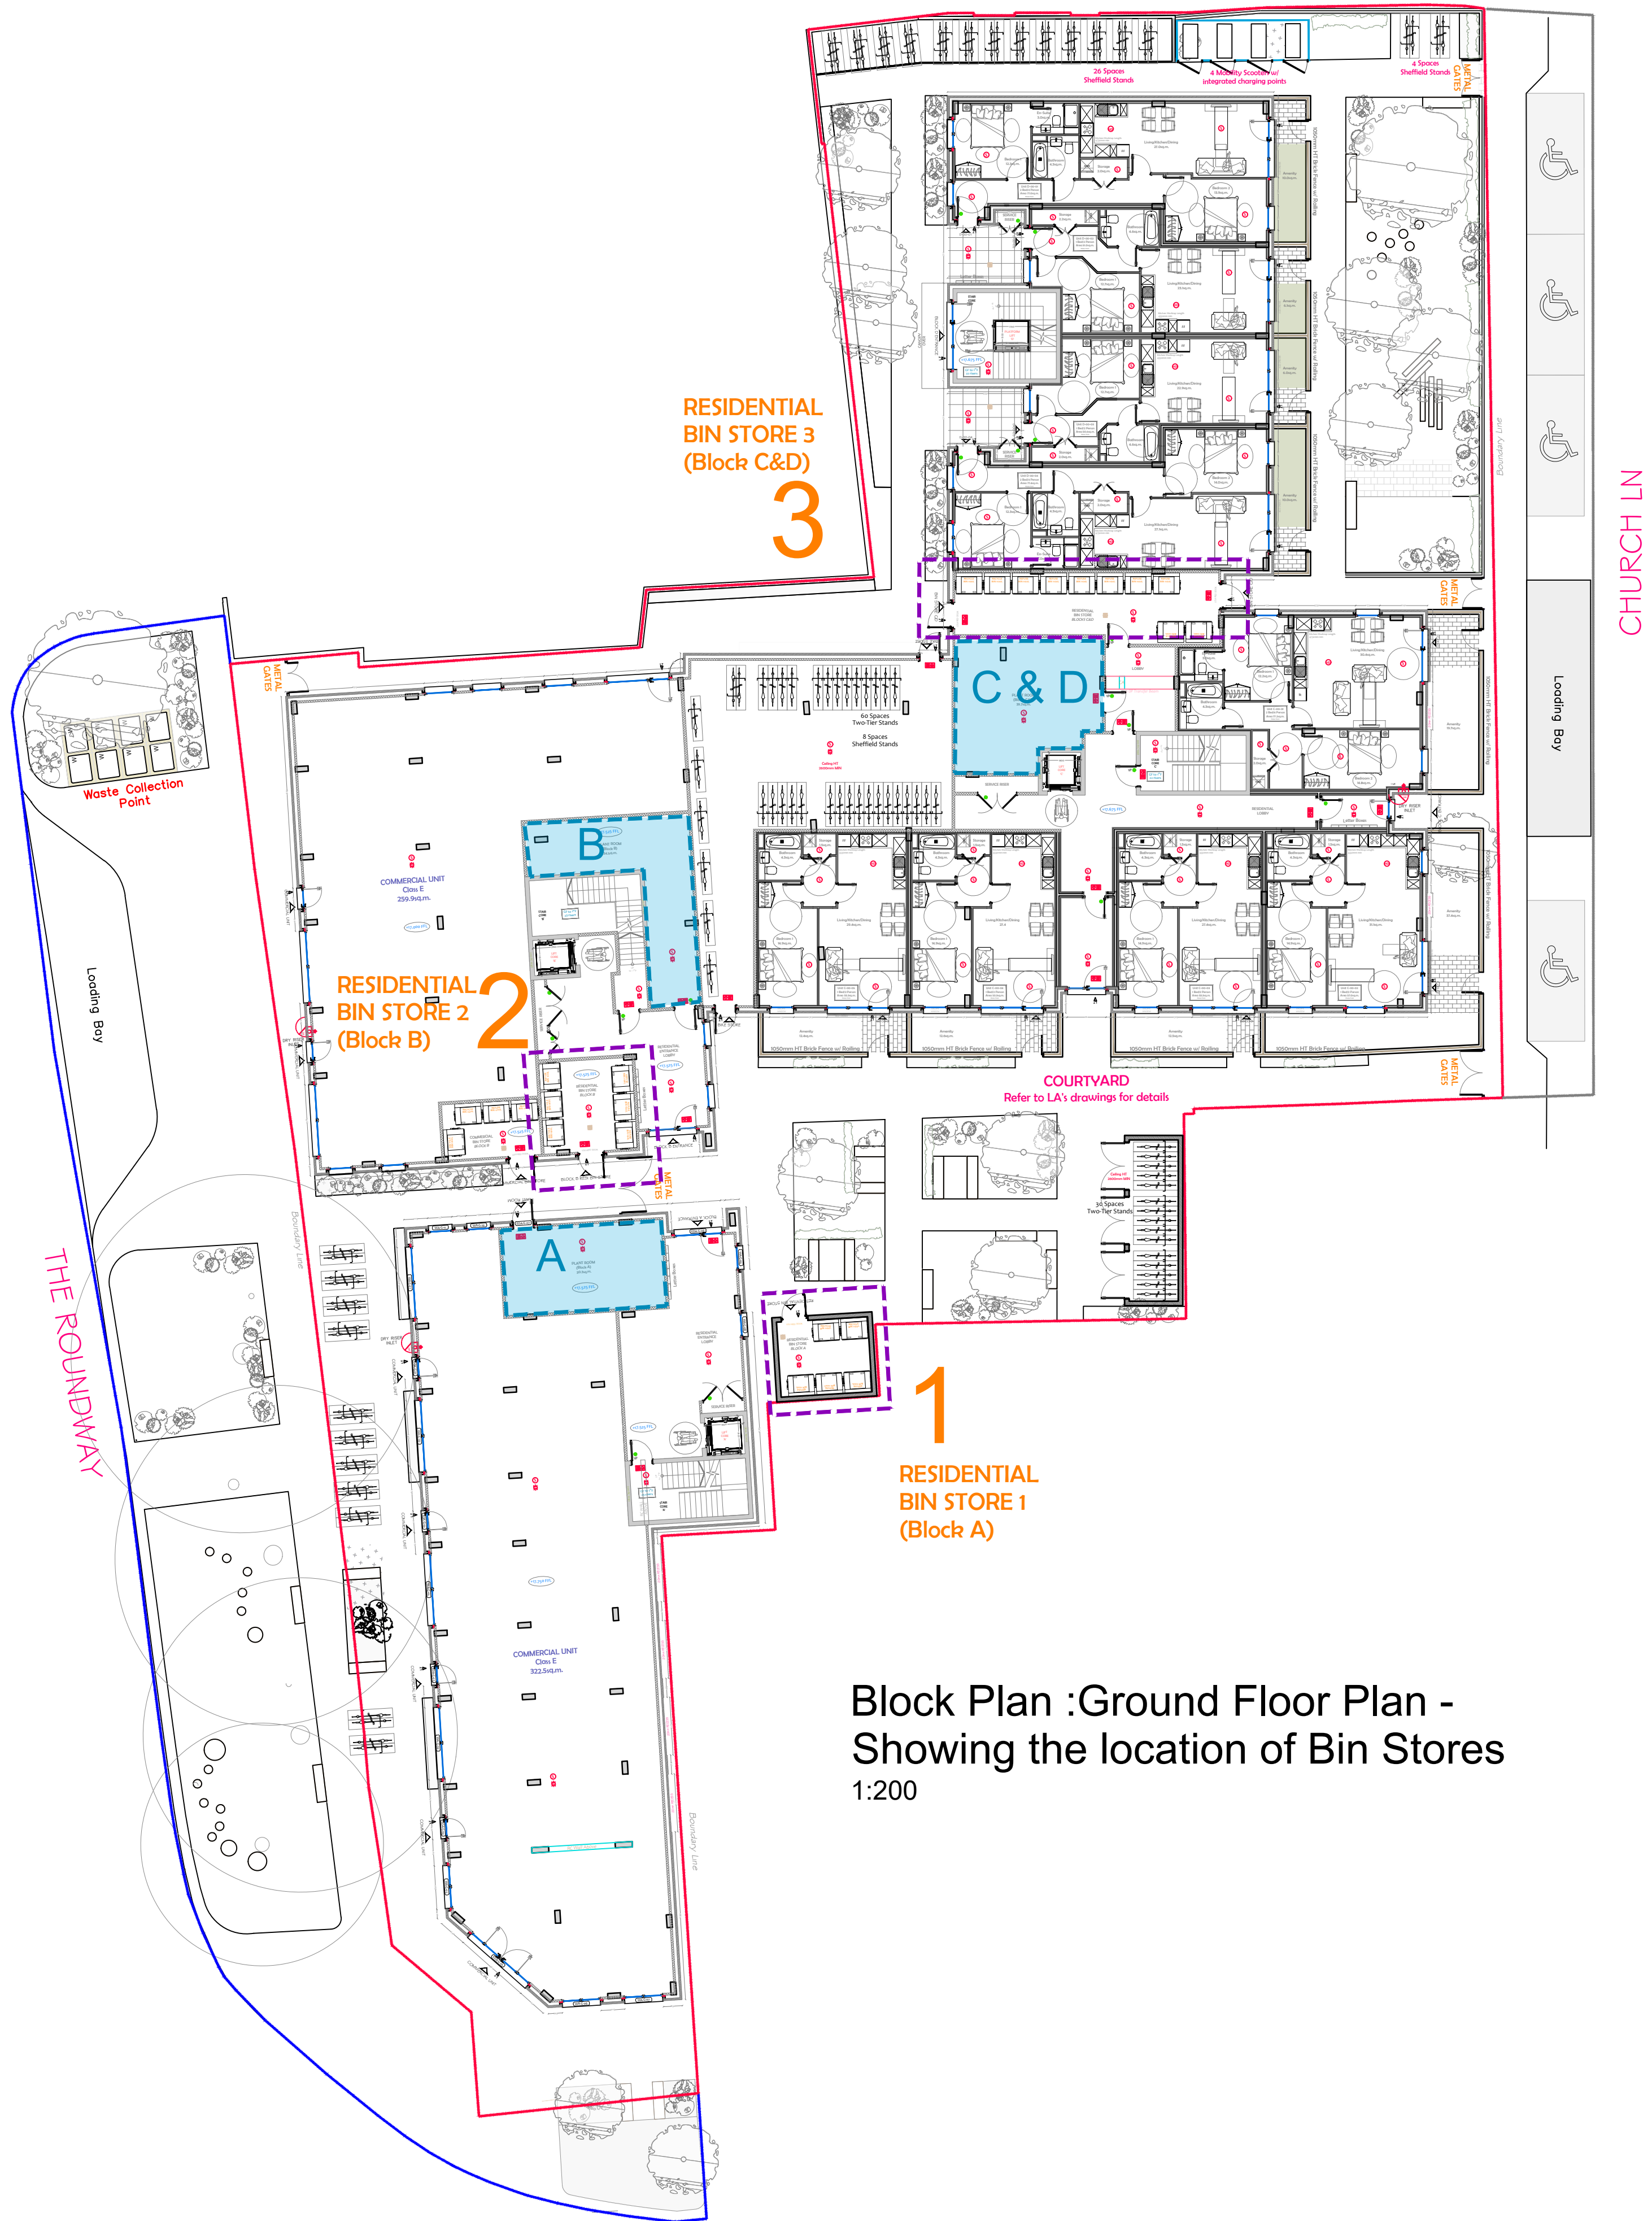

Block Plan :Ground Floor Plan -
Showing the location of Bin Stores
1:200

Residential Bin Provision		
	1100l Refuse Bins	1100l Recycling Bins
1 : External Communal Bin Store for BLOCK A (20 Flats)	3	2
2 : Internal Communal Bin Store for BLOCK B (20 Flats)	4	2
3 : Internal Communal Bin Store for BLOCK C & D (36 Flats)	6	4

Haringey waste provision guidelines for Block of Flats
1100l Refuse for every 6 Flat Units
1100l Recycling for every 10 Flat units

Plant Rooms for Block A, Block B and Combined Block C&D

Planning Issue

Rev.	Date	Revision	Intls	Chkd
John Farquharson Partnership Consulting Engineers 6 Hare Hall Lane, Gidea Park, Essex, RM2 6BD Tel: 01708 75 00 11 E.Mail: admin@jfpengineers.co.uk				
Client JIM Construction Ltd.				
Job Title 313 The Roundway/ 8-12 Church Lane N17 7AB				
Drawing Title Bin Stores and Plant Rooms Condition 4h				
Job/Drawing No. 9500 - C4H- 01				Revision Suffix
© John Farquharson Partnership				
Scale As shown @A1	Date Feb 2024	Drawn PKR	Checked RSS	