



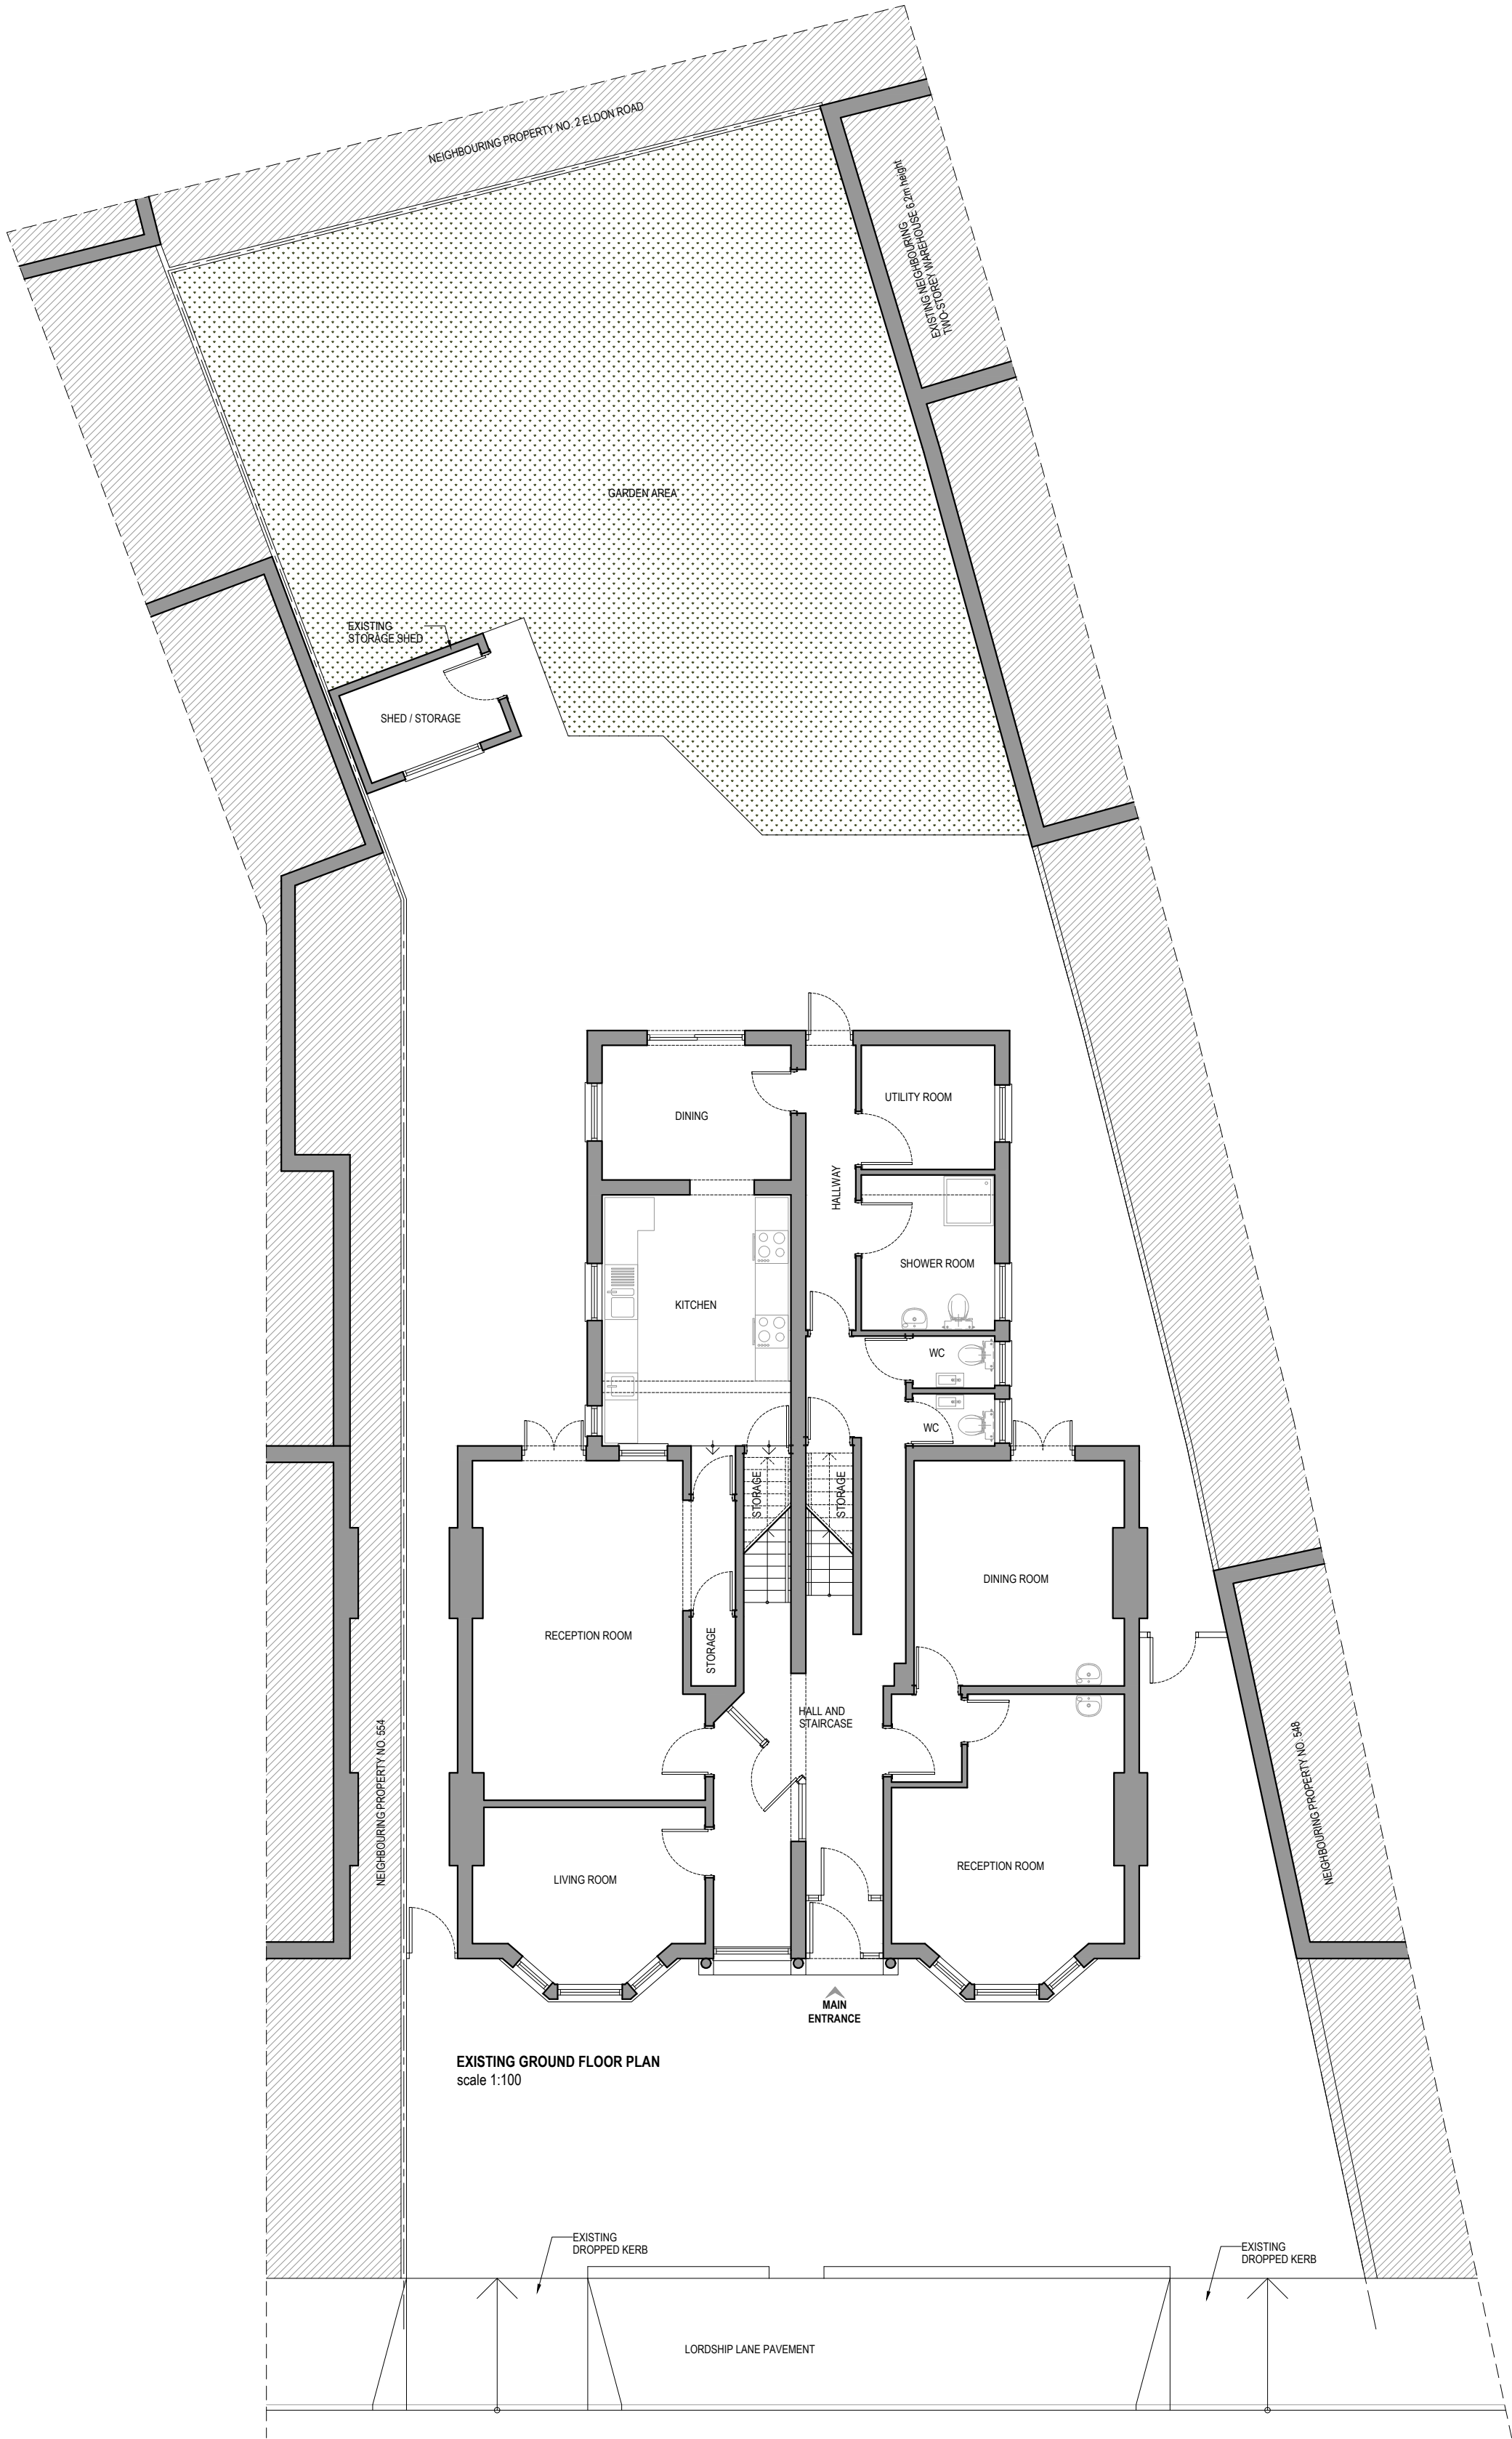


- WALLS / CEILINGS LEGEND:**
- EXISTING WALLS / CEILINGS
 - PROPOSED WALLS / CEILINGS
 - WALLS / PARTITION TO BE REMOVED
- LINES / HATCHES LEGEND:**
- REMOVING INTERVENTIONS
 - PROPOSED INTERVENTIONS
 - NEIGHBOURING PROPERTIES

 

- Notes
- 1- This drawing is prepared solely for design and planning submission purposes. It is not intended or suitable for either Building Regulations or Construction purposes and should not be used for such.
 - 2- All Dimensions are in millimeters.
 - 3- Dimensions are not to be scaled directly from drawings other than for Planning Purposes.
 - 4- All dimensions are to be checked on site and the Architect is to be informed of any discrepancies before construction commences.
 - 5- All references to drawings refer to current revision of that drawing.
 - 6- The Copyright of this drawing belongs to Archpl Ltd.

Rev.	Date	Revisions
PLANNING		
 ARCH ARCHITECTURAL DESIGN STUDIO 400 West Green Road, West Green, London, N15 3PX Tel: 07842410527 Web: www.archpl.co.uk		
Client BIRCHTREE CARE GROUP LTD Project 550-552 Lordship Lane N22 5BY		
Scale 1/100@A3	Date 12/2023	
Drawn By AEC	Checked By AEC	
Project No. 23011	Drawing No. A101	Revision -
Drawing title Existing Ground Floor Plan of Existing Main Building		

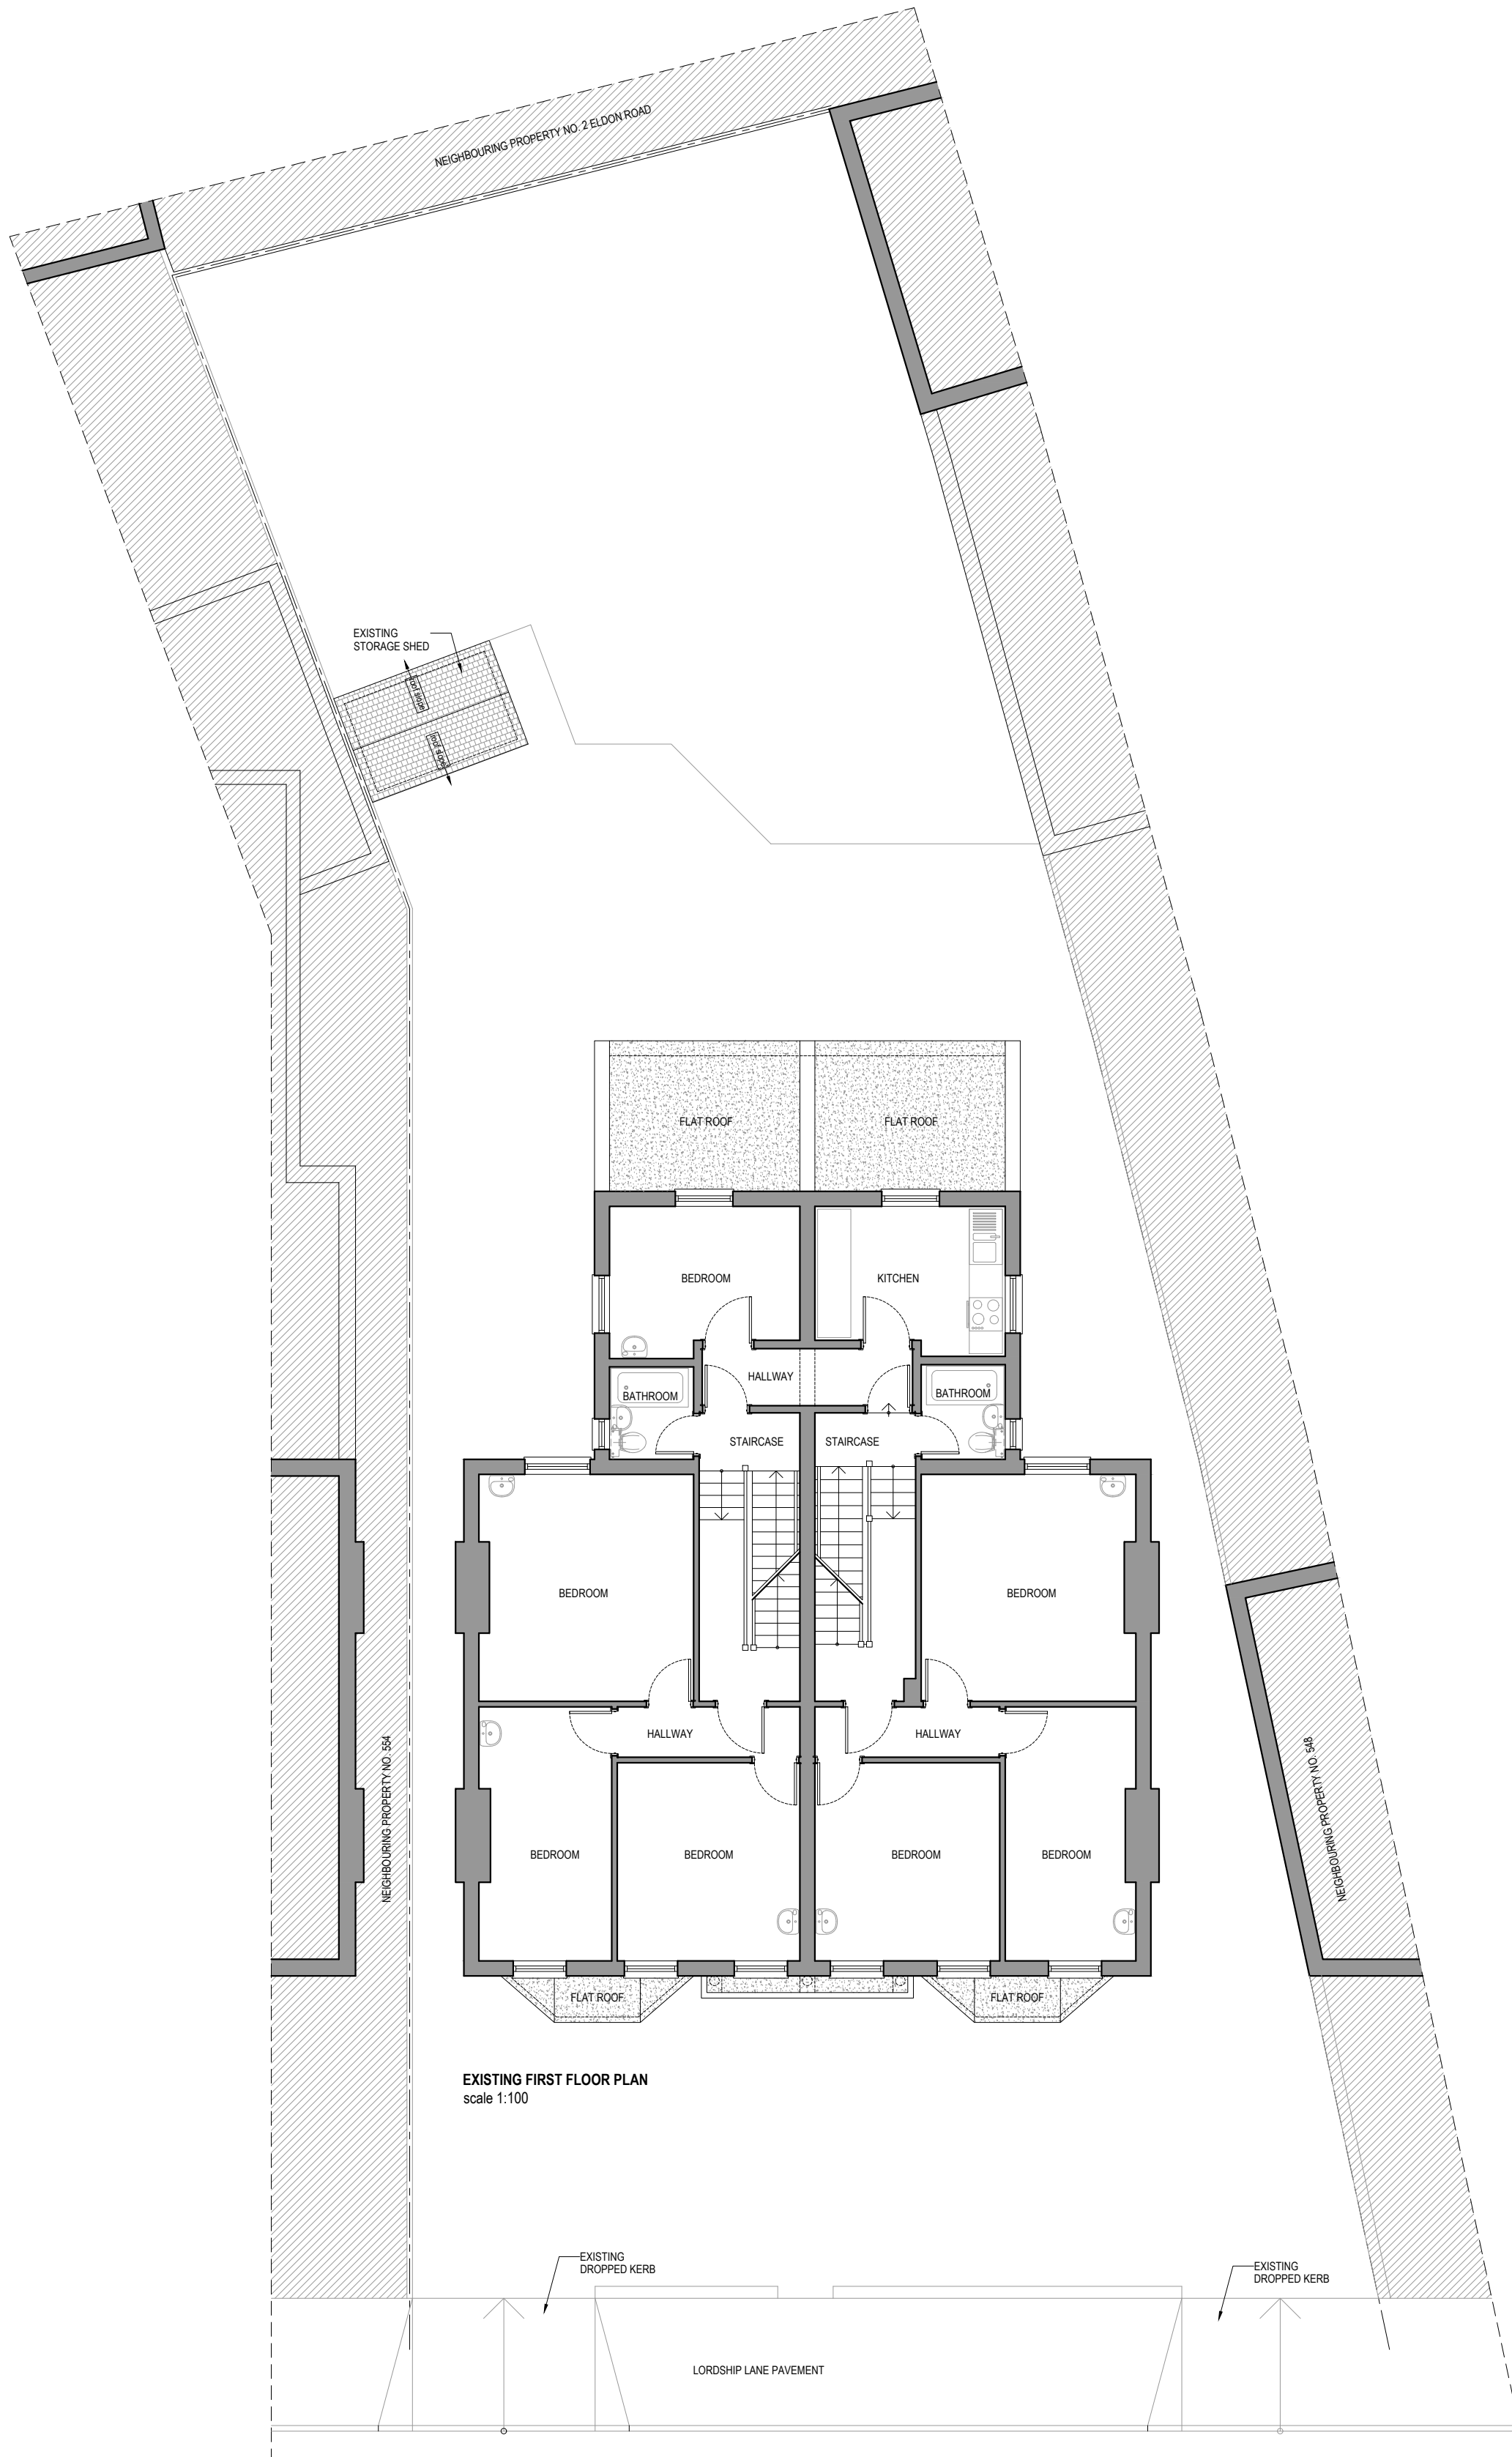


WALLS / CEILINGS LEGEND:

- EXISTING WALLS / CEILINGS
- PROPOSED WALLS / CEILINGS
- WALLS / PARTITION TO BE REMOVED

LINES / HATCHES LEGEND:


- REMOVING INTERVENTIONS
- PROPOSED INTERVENTIONS
- NEIGHBOURING PROPERTIES

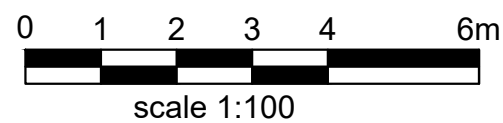

Notes

- 1- This drawing is prepared solely for design and planning submission purposes. It is not intended or suitable for either Building Regulations or Construction purposes and should not be used for such.
- 2- All Dimensions are in millimeters.
- 3- Dimensions are not to be scaled directly from drawings other than for Planning Purposes.
- 4- All dimensions are to be checked on site and the Architect is to be informed of any discrepancies before construction commences.
- 5- All references to drawings refer to current revision of that drawing.
- 6- The Copyright of this drawing belongs to Archpi Ltd.


Rev.	Date	Revisions
PLANNING		
 ARCH ARCHITECTURAL DESIGN STUDIO 400 West Green Road, West Green, London, N15 3PX Tel: 07842410527 Web: www.archpi.co.uk		
Client BIRCHTREE CARE GROUP LTD Project 550-552 Lordship Lane N22 5BY		
Scale 1/100@A3	Date 12/2023	
Drawn By AEC	Checked By AEC	
Project No. 23011	Drawing No. A102	Revision -
Drawing title Exiting First Floor Plan of Existing Main Building		

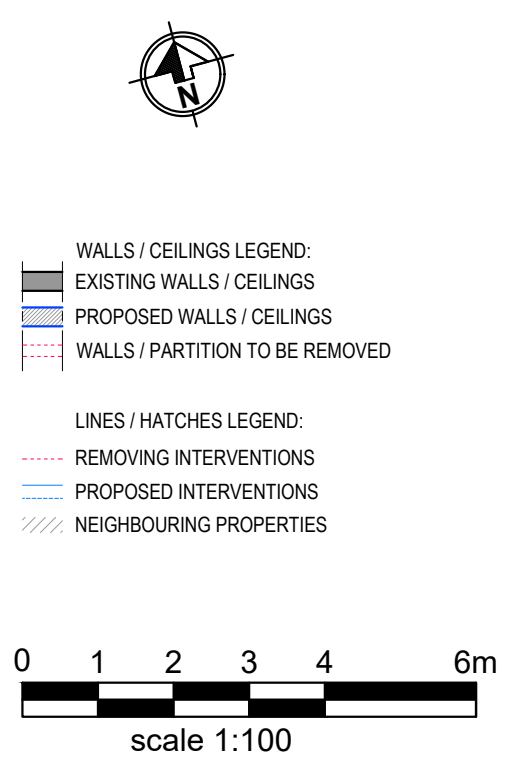

Notes


- 1- This drawing is prepared solely for design and planning submission purposes. It is not intended or suitable for either Building Regulations or Construction purposes and should not be used for such.
- 2- All Dimensions are in millimeters.
- 3- Dimensions are not to be scaled directly from drawings other than for Planning Purposes.
- 4- All dimensions are to be checked on site and the Architect is to be informed of any discrepancies before construction commences.
- 5- All references to drawings refer to current version of that drawing.
- 6- The Copyright of this drawing belongs to Archpl Ltd.

A	13/02/2024	Amendments
Rev.	Date	Revisions
PLANNING		
 ARCH ARCHITECTURAL DESIGN STUDIO 400 West Green Road, West Green, London, N15 3PX Tel: 07842410527 Web: www.archpi.co.uk		
Client	BIRCHTREE CARE GROUP LTD	
Project	550-552 Lordship Lane N22 5BY	
Scale	1/100@A3	Date 12/2023
Drawn By	AEC	Checked By AEC
Project No. 23011		Revision A
Drawing title		Proposed Second Floor Plan of New Outbuilding

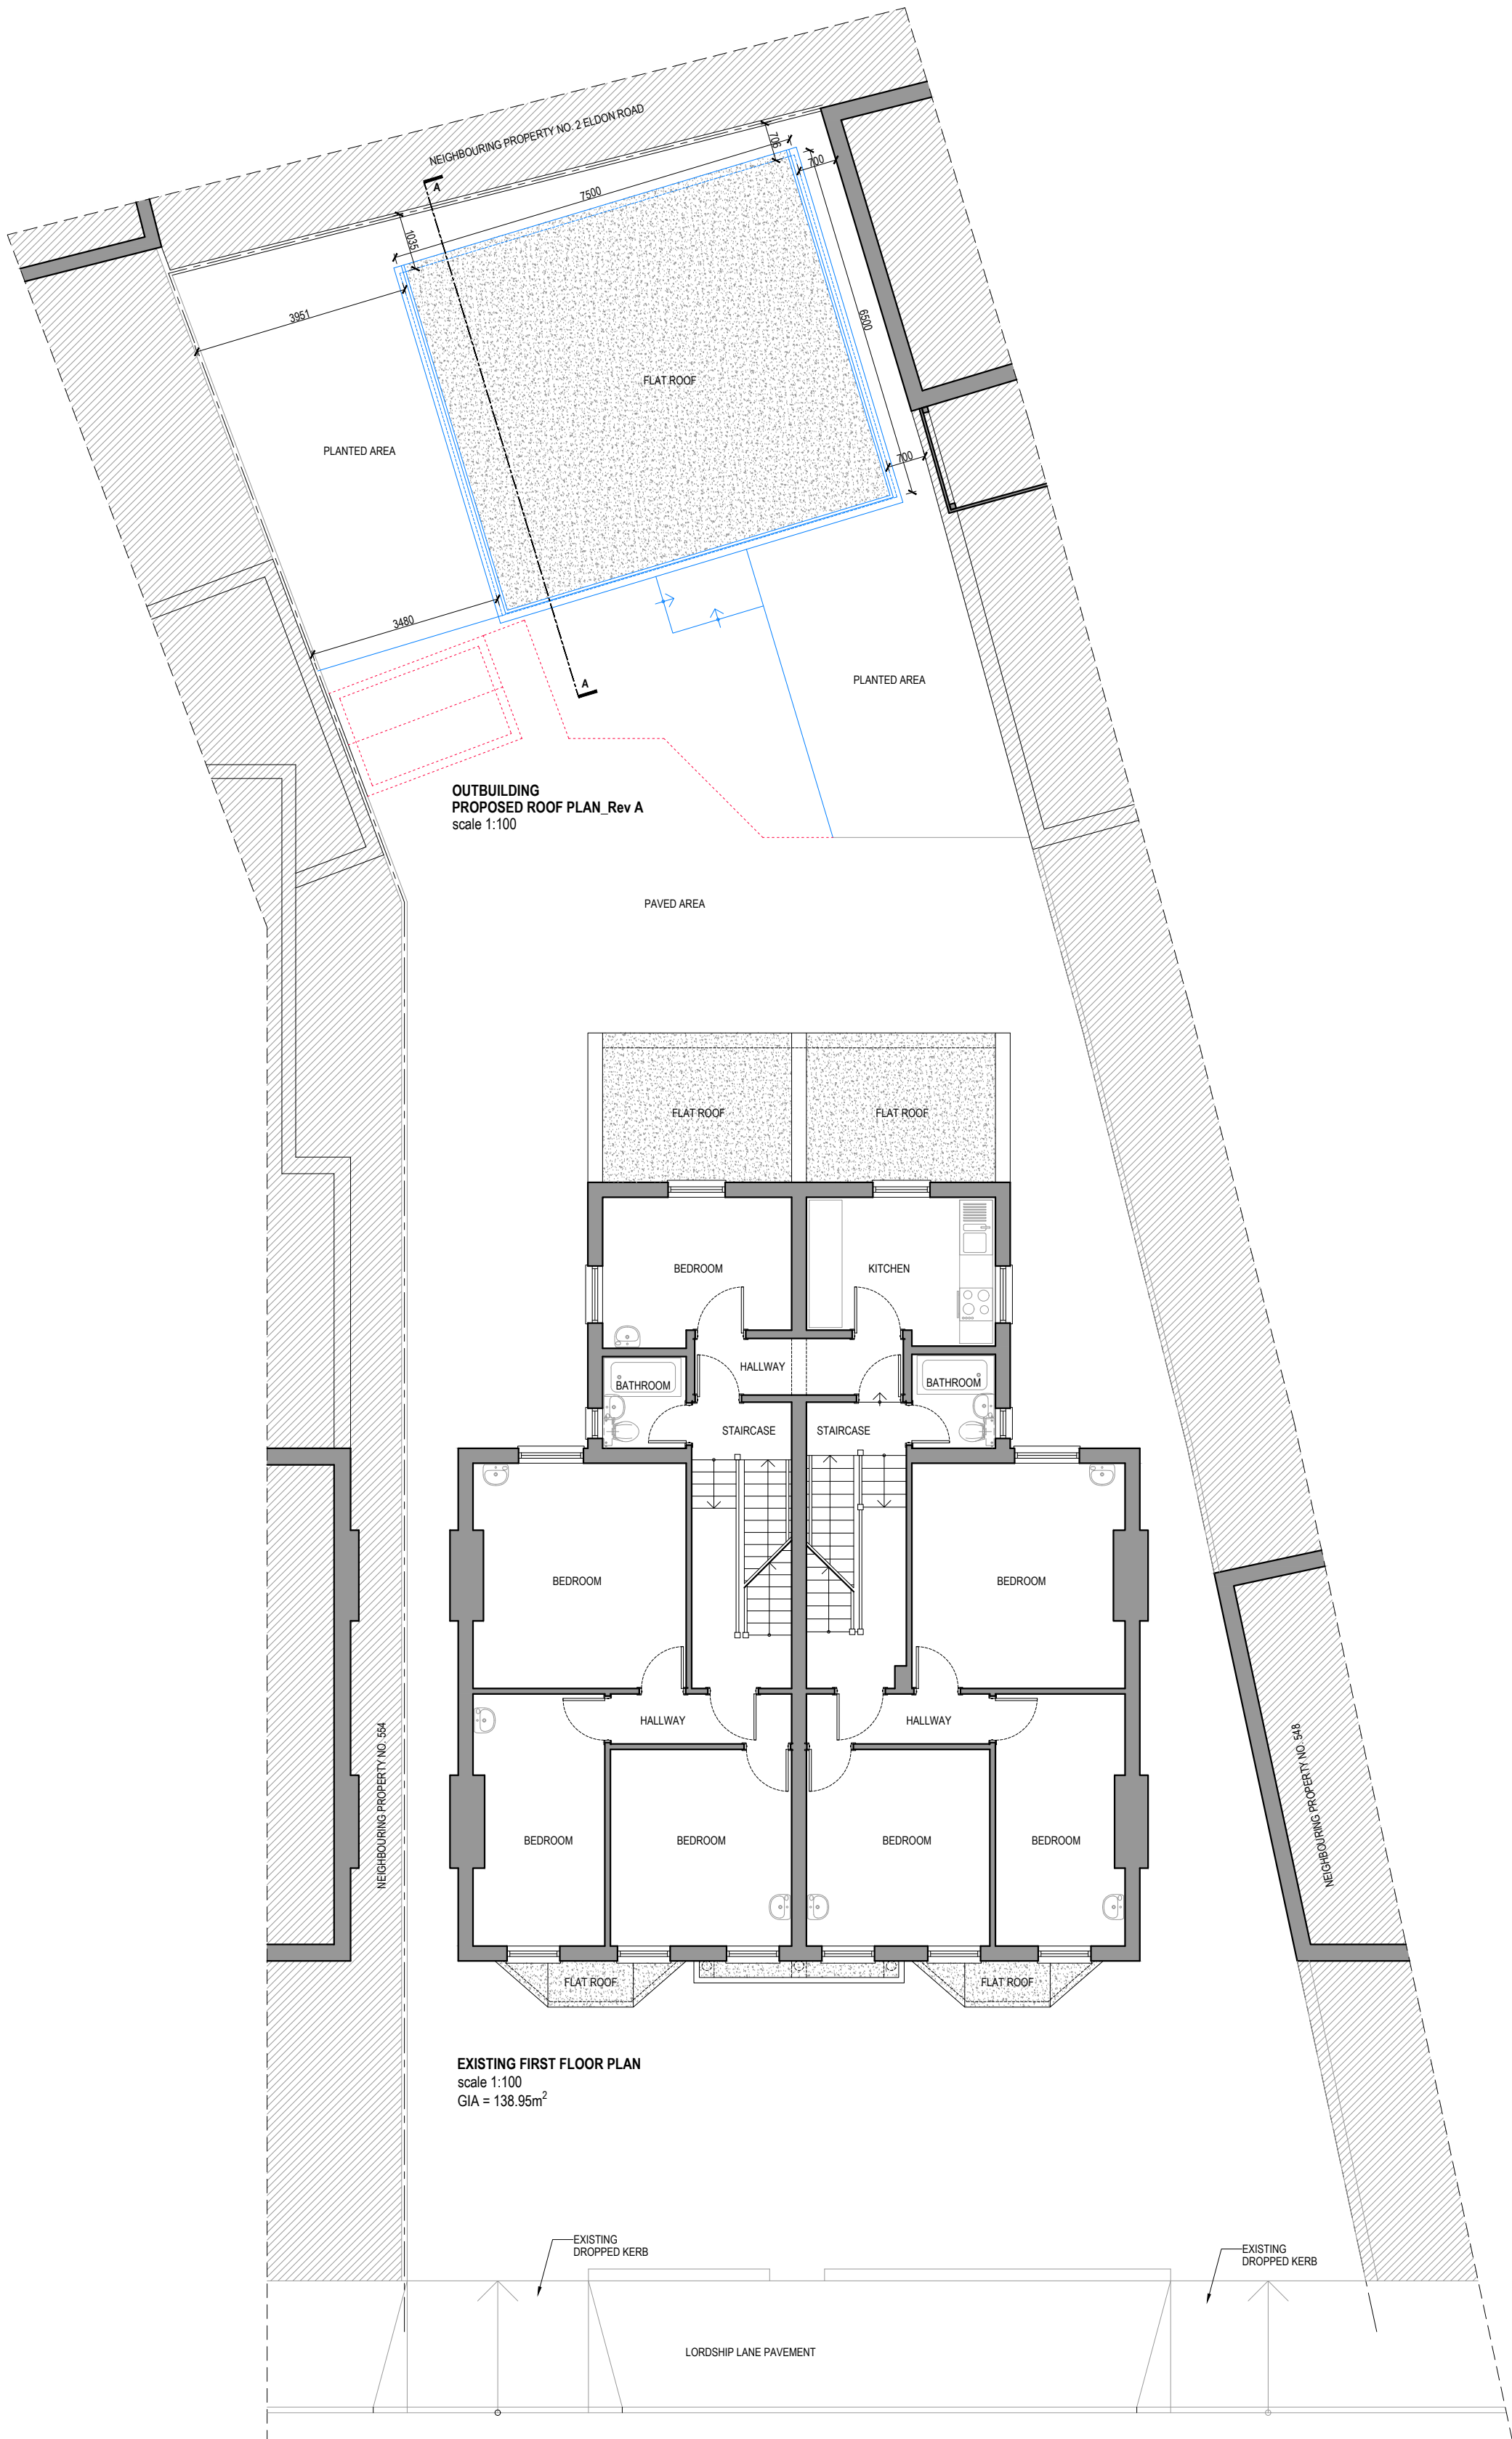


WALLS / CEILINGS LEGEND:
EXISTING WALLS / CEILINGS
PROPOSED WALLS / CEILINGS
WALLS / PARTITION TO BE REMOVED

LINES / HATCHES LEGEND:
REMOVING INTERVENTIONS
PROPOSED INTERVENTIONS
NEIGHBOURING PROPERTIES

 


Notes
1- This drawing is prepared solely for design and planning submission purposes. It is not intended or suitable for either Building Regulations or Construction purposes and should not be used for such.
2- All Dimensions are in millimeters.
3- Dimensions are not to be scaled directly from drawings other than for Planning Purposes.
4- All dimensions are to be checked on site and the Architect is to be informed of any discrepancies before construction commences.
5- All references to drawings refer to current revision of that drawing.
6- The Copyright of this drawing belongs to Archpi Ltd.


A		Revisions	
Rev.	Date	Revisions	
PLANNING			
 ARCH ARCHITECTURAL DESIGN STUDIO 400 West Green Road, West Green, London, N15 3PX Tel: 07842410527 Web: www.archpi.co.uk			
Client BIRCHTREE CARE GROUP LTD Project 550-552 Lordship Lane N22 5BY			
Scale 1/100@A3		Date 12/2023	
Drawn By AEC		Checked By AEC	
Project No. 23011		Drawing No. A104	
		Revision A	
Drawing title		Proposed Roof Plan of New Outbuilding	

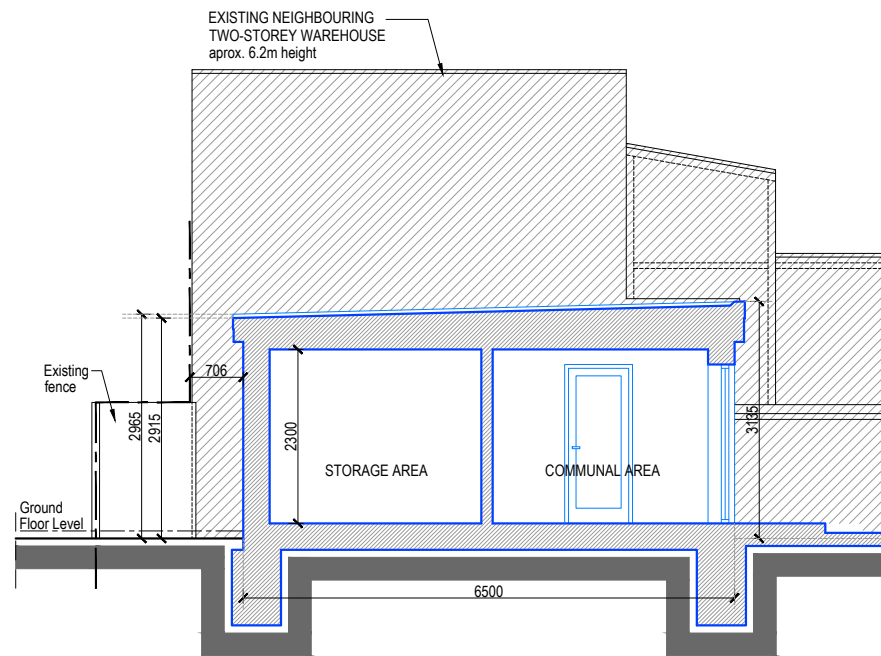


OUTBUILDING - PROPOSED SECTION A-A_Rev A
scale 1:100

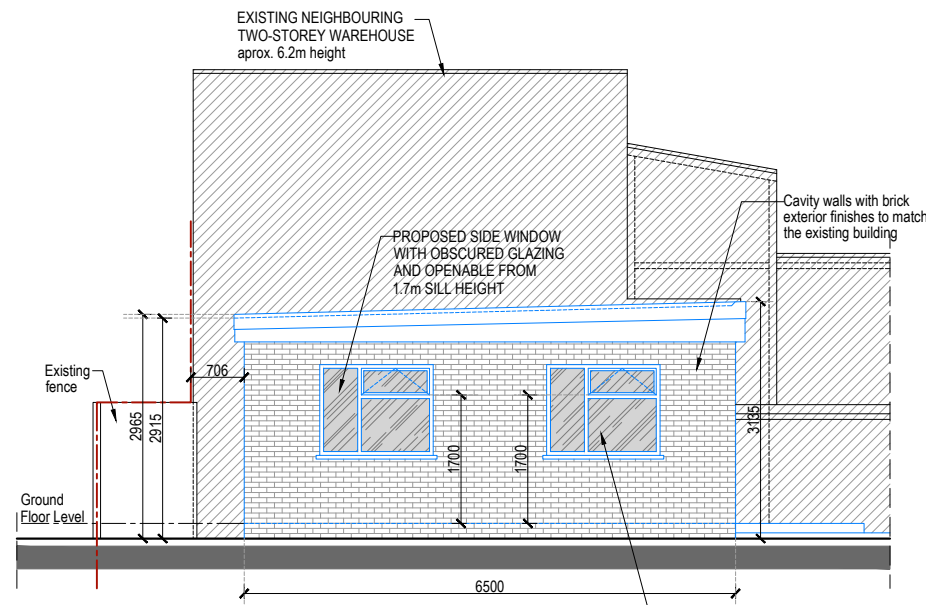


OUTBUILDING
PROPOSED LEFT SIDE ELEVATION_Rev A
scale 1:100

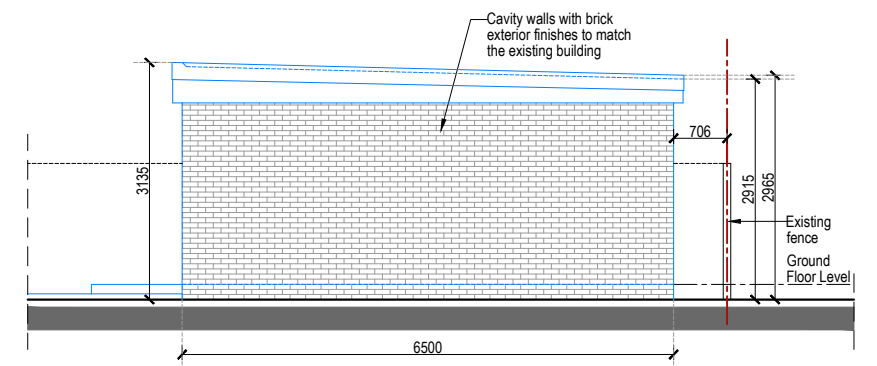

OUTBUILDING
PROPOSED RIGHT SIDE ELEVATION_Rev A
scale 1:100

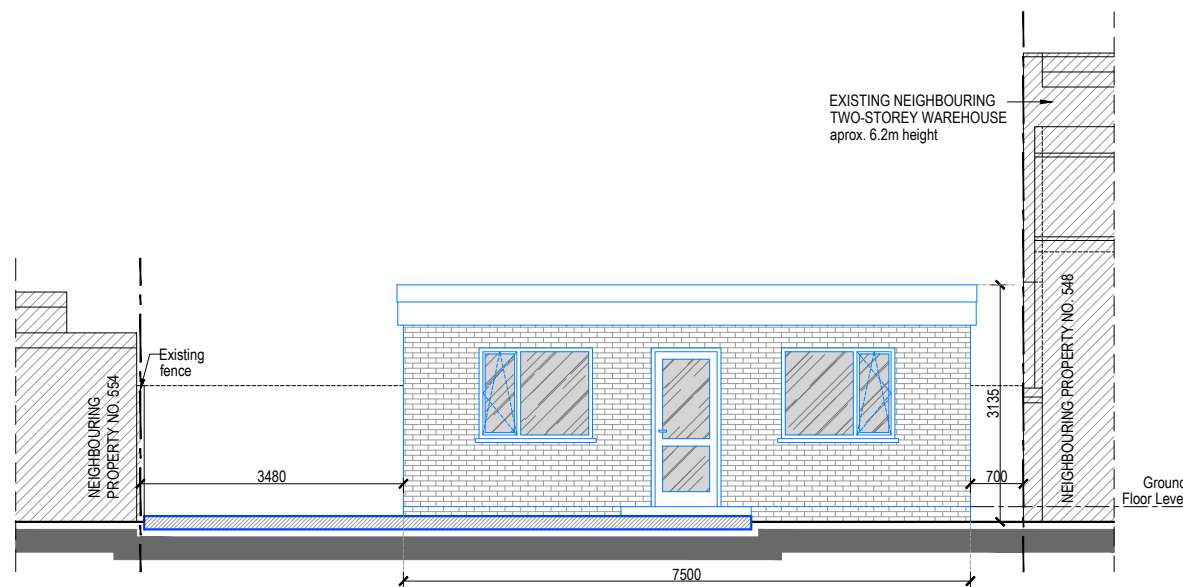


OUTBUILDING
PROPOSED FRONT ELEVATION_Rev A
scale 1:100

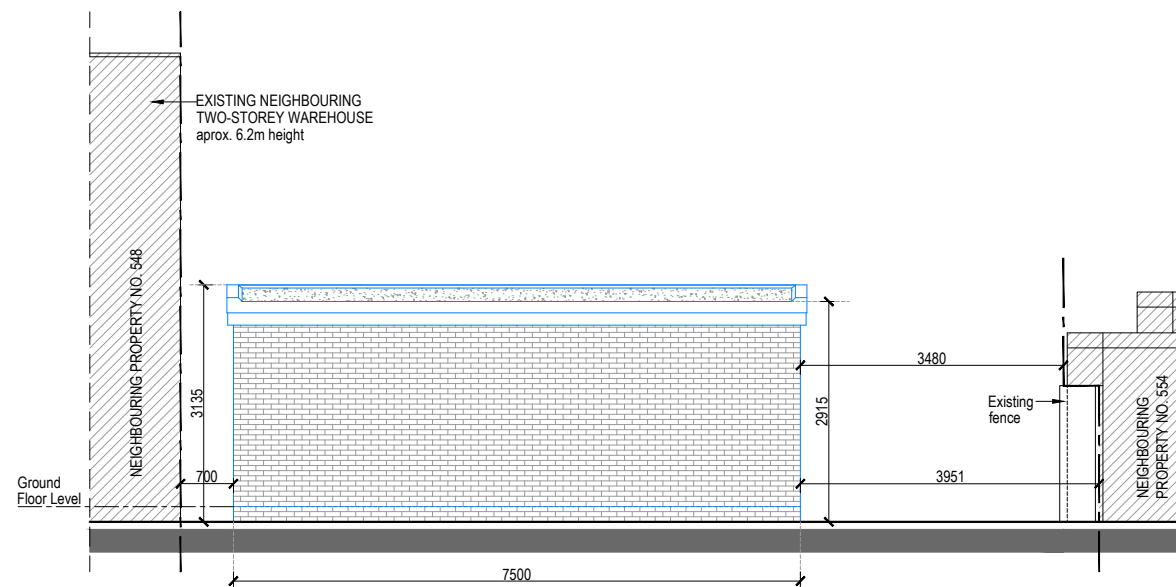

OUTBUILDING
PROPOSED REAR ELEVATION_Rev A
scale 1:100

WALLS / CEILINGS LEGEND:
EXISTING WALLS / CEILINGS
PROPOSED WALLS / CEILINGS
WALLS / PARTITION TO BE REMOVED

LINES / HATCHES LEGEND:
REMOVING INTERVENTIONS
PROPOSED INTERVENTIONS
NEIGHBOURING PROPERTIES

 

Notes
1- This drawing is prepared solely for design and planning submission purposes. It is not intended or suitable for either Building Regulations or Construction purposes and should not be used for such.
2- All Dimensions are in millimeters.
3- Dimensions are not to be scaled directly from drawings other than for Planning Purposes.
4- All dimensions are to be checked on site and the Architect is to be informed of any discrepancies before construction commences.
5- All references to drawings refer to current revision of that drawing.
6- The Copyright of this drawing belongs to Archpl Ltd.

A	13.02.2024	Amendments
Rev.	Date	Revisions
PLANNING		
 ARCHITECTURAL DESIGN STUDIO 400 West Green Road, West Green, London, N15 3PX Tel: 07842410527 Web: www.archpl.co.uk		
Client BIRCHTREE CARE GROUP LTD		
Project 550-552 Lordship Lane N22 5BY		
Scale	1/100@A3	Date 12/2023
Drawn By	AEC	Checked By AEC
Project No.	Drawing No.	Revision
23011	A105	A
Drawing title Proposed Section A-A and Elevations of New Outbuilding		