



Notes

At planning stage scale this drawing using the scale bar only.
At construction stage Contractor not to scale this drawing and all dimensions to be checked by the Contractor before construction proceeds.
This drawing is the copyright of Landmark Architecture Limited and shall not be in any way used or reproduced without their prior written consent.

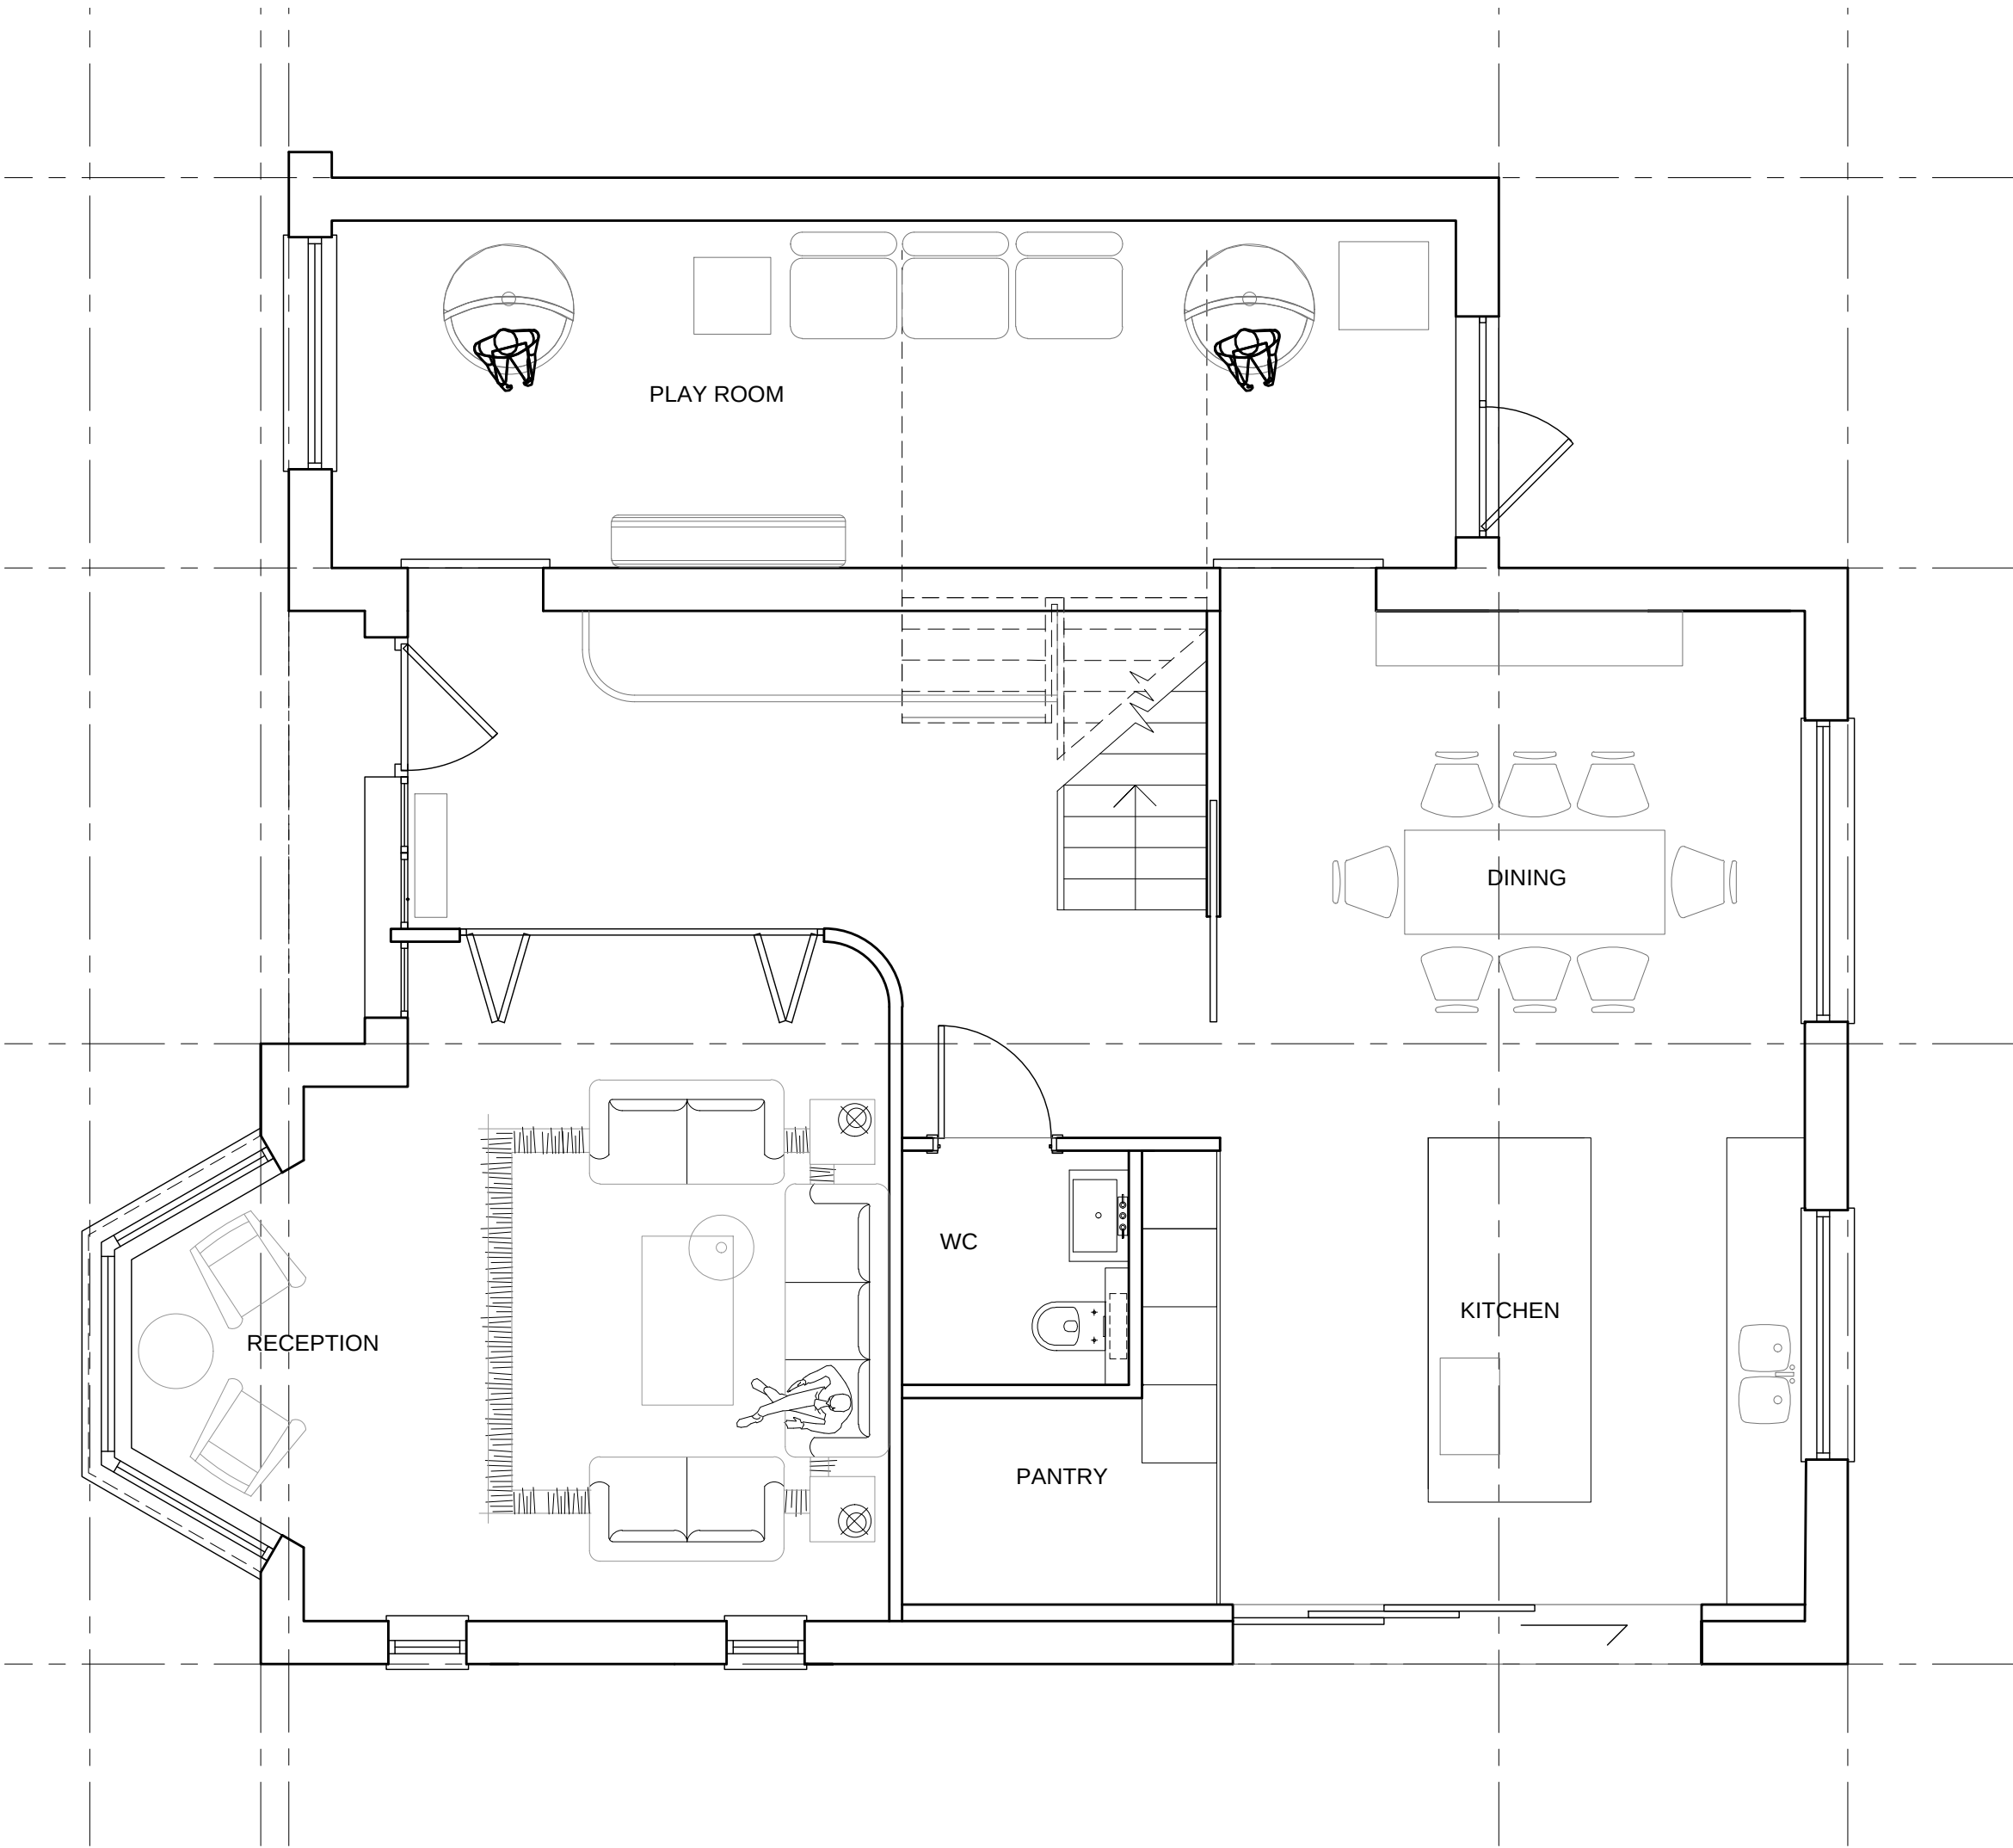

PROPOSED GROUND FLOOR PLAN

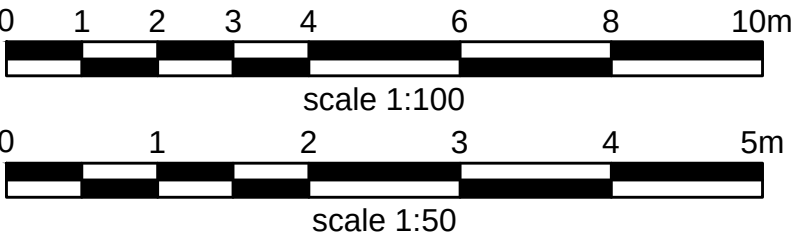

PROPOSED FIRST FLOOR PLAN

D	AMENDED AS CHO COMMENTS	30.01.24	TT
C	AMENDED AS CHO COMMENTS	19.01.23	TT
B	AMENDED AS CHO COMMENTS	13.10.23	TT
A	ISSUED FOR PLANNING	31.07.23	TT
REV.		date.	dwn.



LANDMARK ARCHITECTURE LIMITED
1st Floor | 19 Northfields Prospect |
Northfields | London | SW18 1PE
T 0203 358 0358
F 0208 870 3511
E info@landmarkarchitecture.co.uk

project	24 CHOLMELEY CRESCENT N6		
title	PROPOSED GROUND AND FIRST FLOOR PLAN		
scale	1:50 @ A1 1:100@A3 APRIL 2023	dwn	TT
date		chk	RM
drg no.	797/106	rev	D