


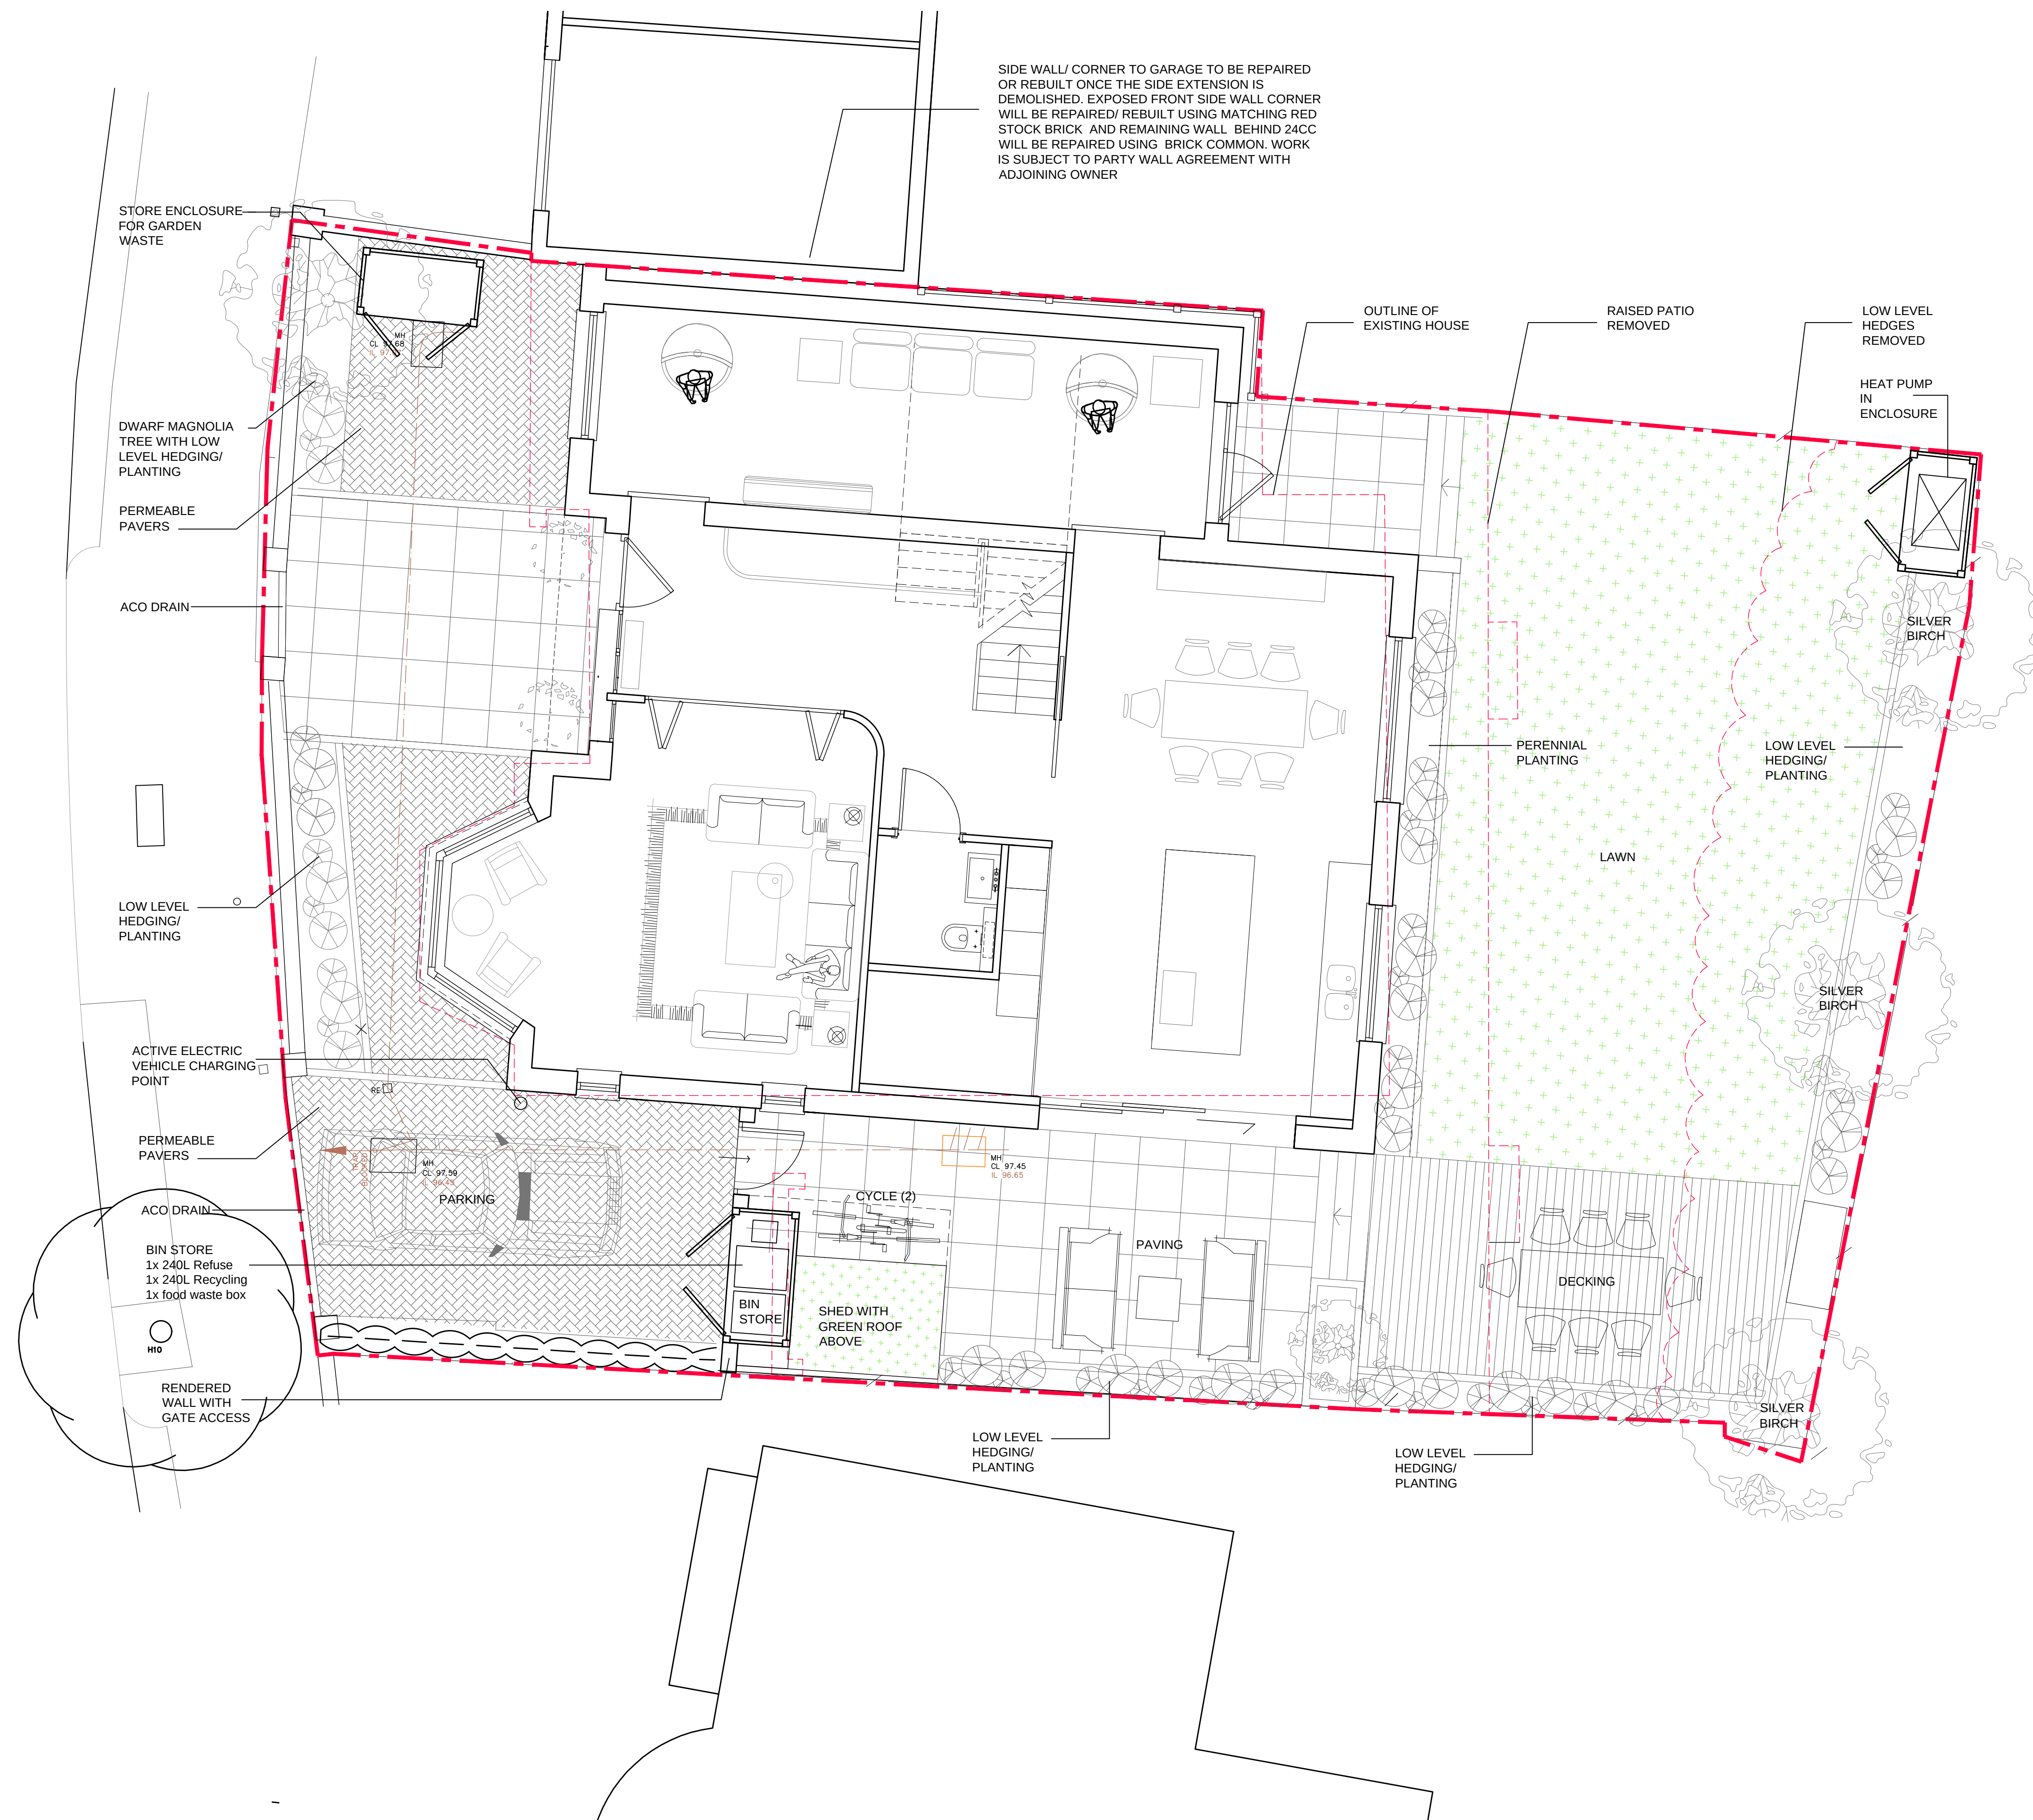

Notes

At planning stage scale this drawing using the scale bar only.
At construction stage Contractor not to scale this drawing and all dimensions to be checked by the Contractor before construction proceeds.

This drawing is the copyright of Landmark Architecture Limited and shall not be in any way used or reproduced without their prior written consent.

0 1 2 3 4 6 8 10m
scale 1:100

0 1 2 3 4 5m
scale 1:50



--- OUTLINE OF EXISTING HOUSE, EXTERNAL STRUCTURE AND HEDGES TO BE REMOVED / DEMOLISHED

--- SITE BOUNDARY

D	AMENDED AS CHO COMMENTS	30.01.24	TT
C	AMENDED AS CHO COMMENTS	19.01.23	TT
B	AMENDED AS CHO COMMENTS	13.10.23	TT
A	ISSUED FOR PLANNING	31.07.23	TT
REV.		date.	dwn.

LANDMARK ARCHITECTURE LIMITED

1st Floor | 19 Northfields Prospect |
Northfields | London | SW18 1PE

T 0203 358 0358
F 0208 870 3511
E info@landmarkarchitecture.co.uk

project	24 CHOLMELEY CRESCENT N6		
title	PROPOSED SITE PLAN		
scale	1:50 @ A1 1:100 @ A3 APRIL 2023	dwn chk	TT RM
drg no.	797/105	rev	D