


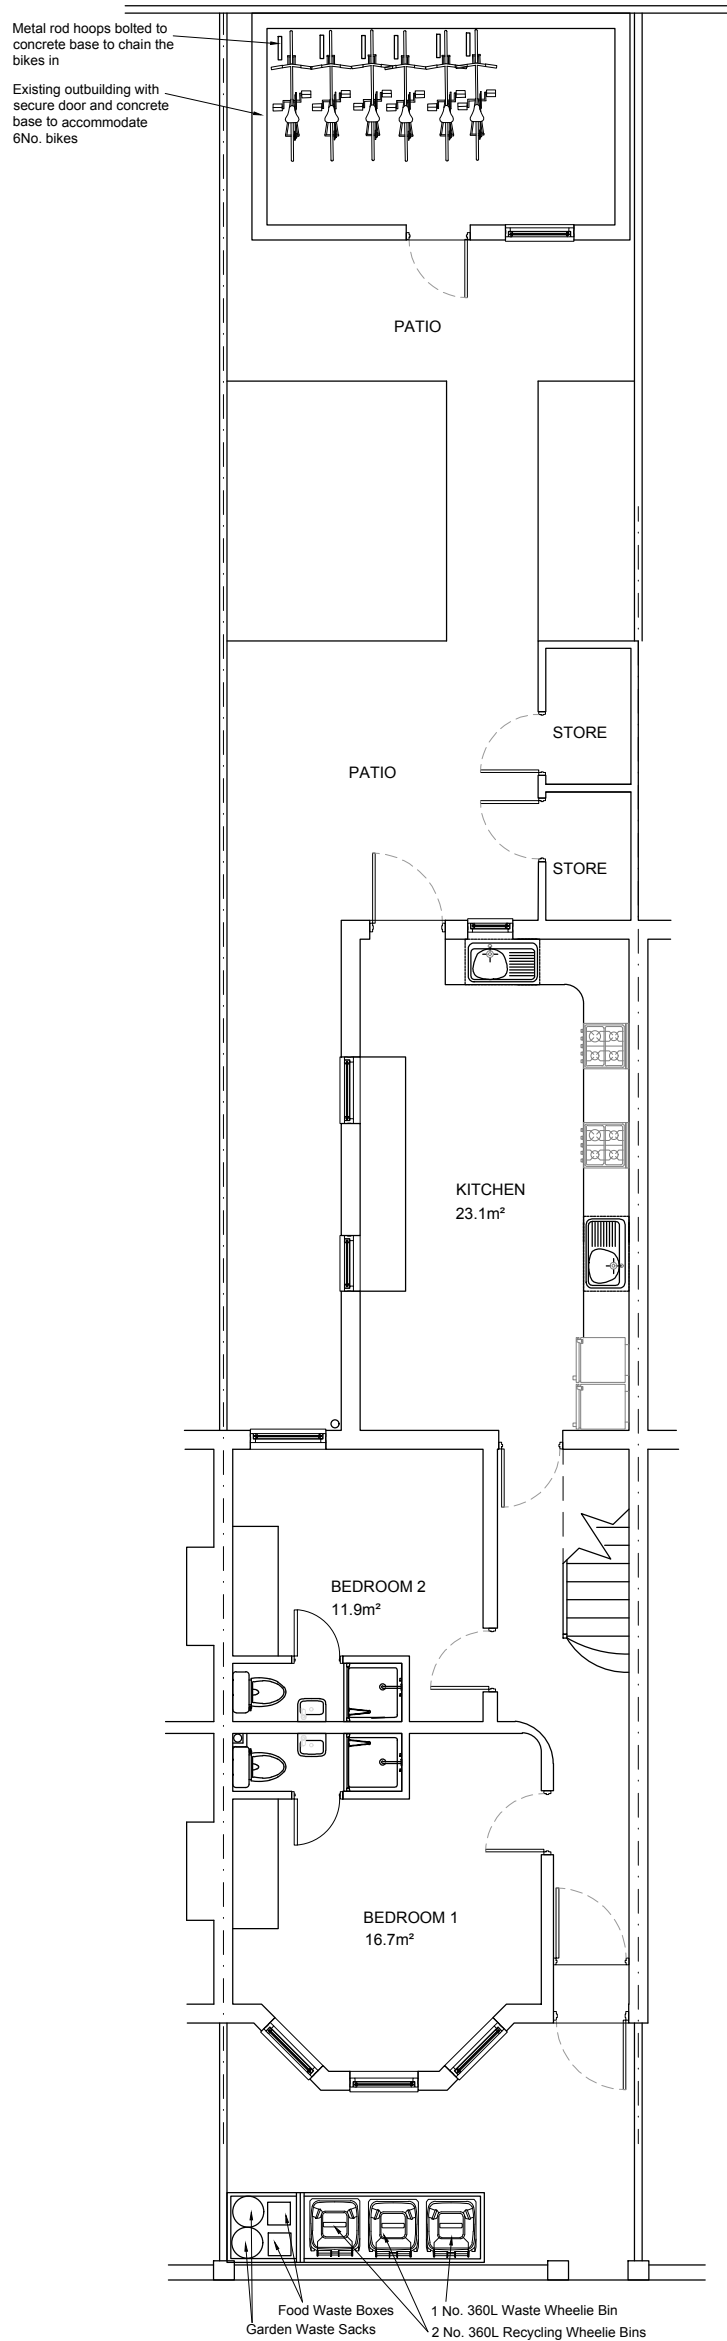

PROPOSED GROUND FLOOR PLAN



EXISTING OUTBUILDING TO HOUSE 6No. BIKES (NTS)



ROWLINSON TRIPLE BIN STORE (NTS)



ROWLINSON SINGLE BIN STORE (NTS)

Client	Kiks Group Ltd	Scale 1 : 100@A3 Date Feb 2024 Drawn N P	Title Proposed Site Plan
Project	37 Boundary Road, London N22		BoundaryRd37 09