



30

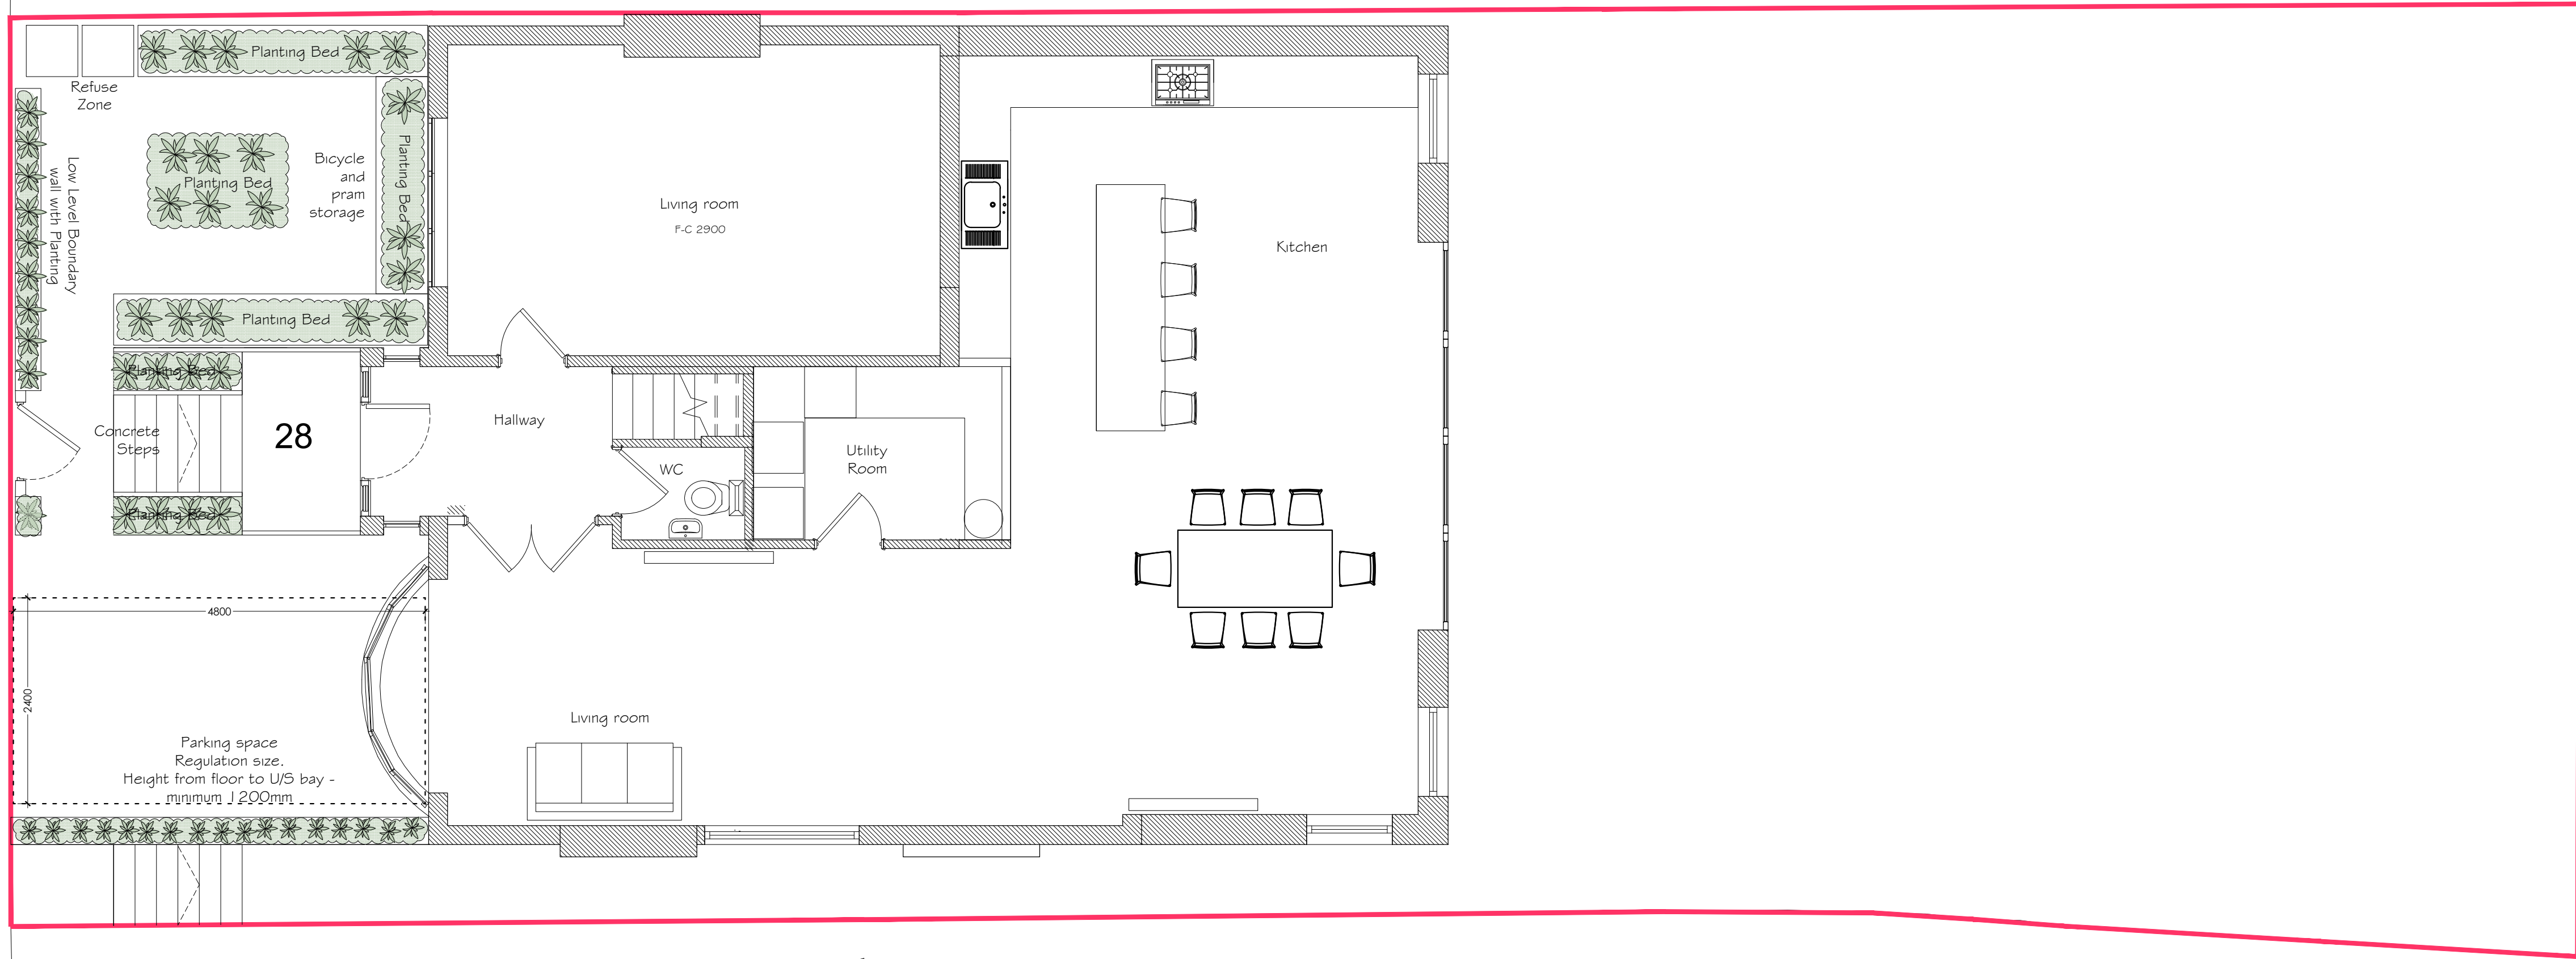

26

Proposed Ground Floor Plan
1:50 @A1


scale bar for 1:50

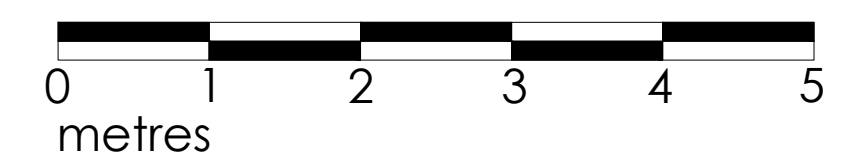

28 HORNSEY LANE GARDENS,
LONDON, N6 5PB

PROPOSED GROUND FLOOR PLAN
CROSSOVER OPTION

date NOV 2023	client MR AMIR RABBANIAN
scale 1:50 @A1	drawing no. 23 / 28H / P 500
	revision -

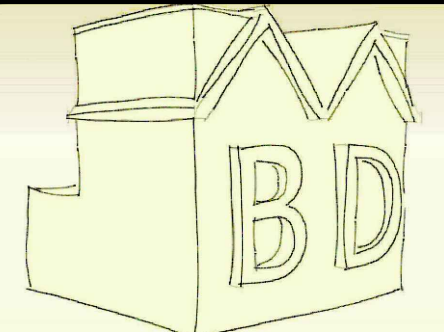

MIKE BECK DESIGN

t: 07961 031 843
w: www.mikebeckdesign.co.uk
e: info@mikebeckdesign.co.uk