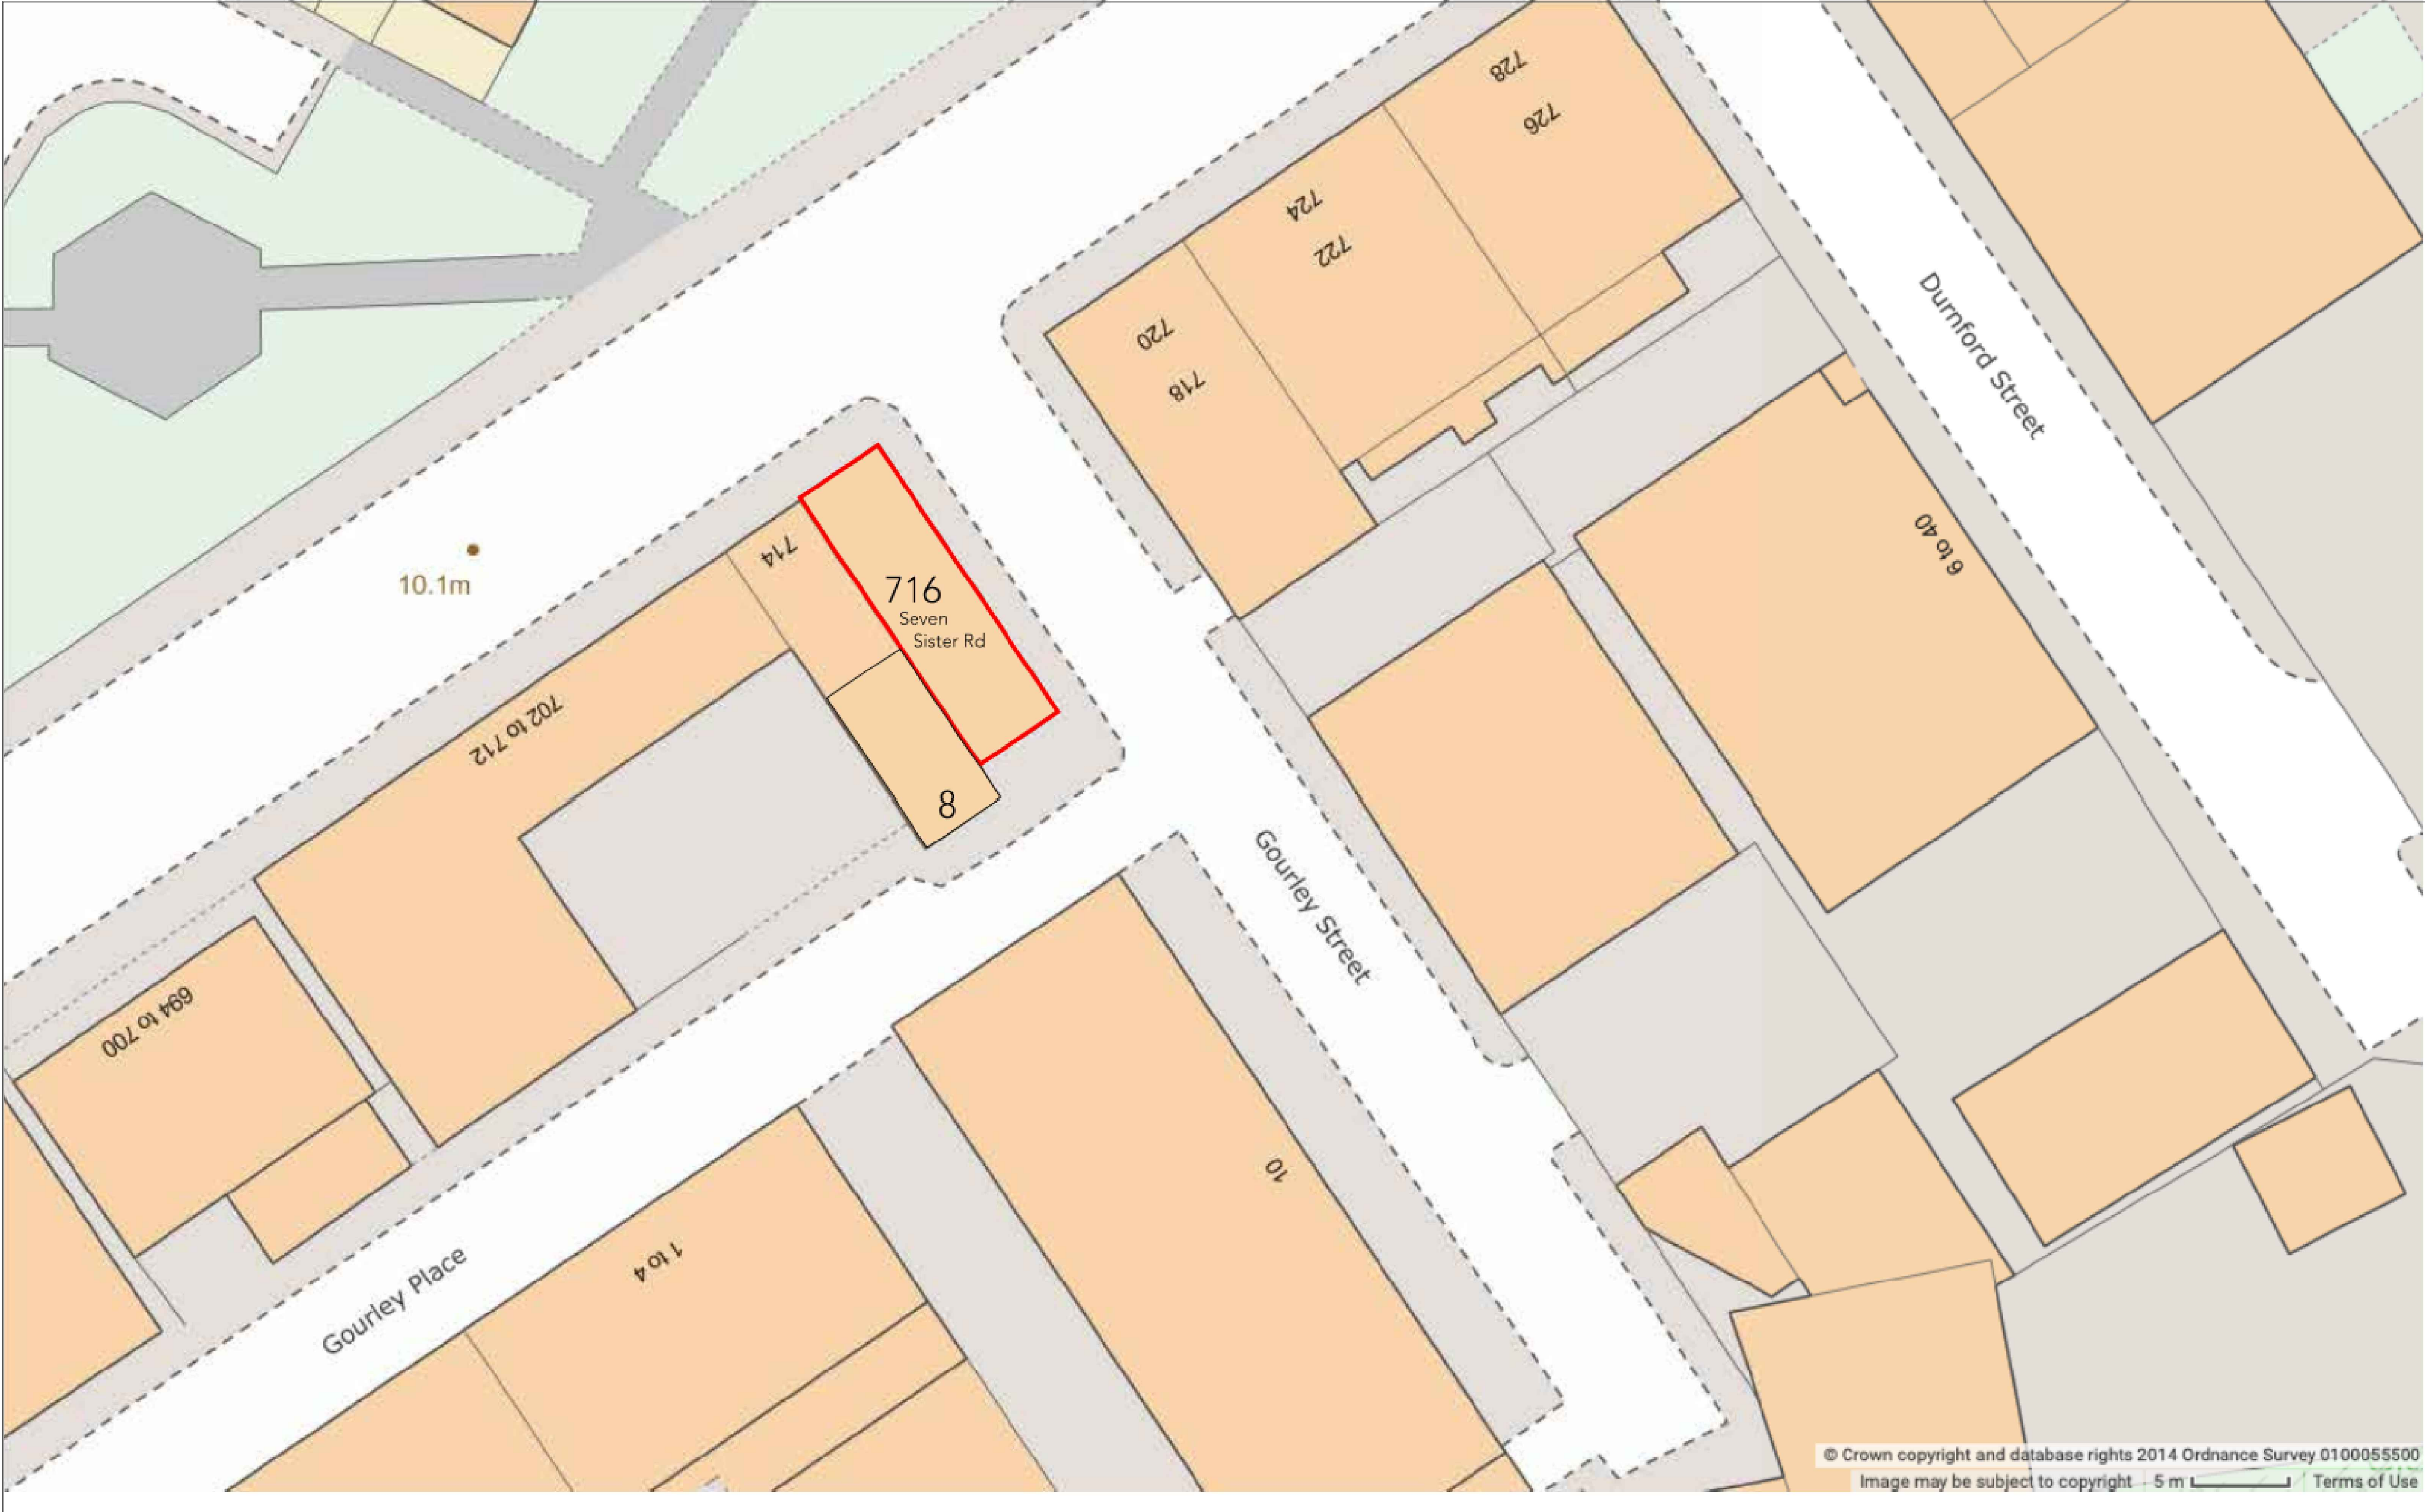


Drawing Title: Site Plan		
Scale @ A1: 1:50	Date: 03.10.23	Drawn: AT
Client: JEB Capital investments Ltd		
Project Title: 716 Seven Sisters Rd, South Tottenham, London N15 5NE		
Drawing No.: P-001	Revision:	