



Existing Location Plan

Notes :


1. This drawing is not for construction.
2. All Dimension are in millimeters.
3. All dimensions are to be checked on site and the Architect is to inform of any discrepancies before construction commences.
4. All references to drawings refer to current revision of that drawing.

WALL LEGEND	
	Existing Wall
	Proposed 100 mm Non-Loadbearing Stud Wall
	Proposed Partition Wall on structural layouts
	Demolished Wall
	Proposed 300mm Cavity Wall
	Proposed 215mm Block Wall
	Proposed Double Brick Wall
	Proposed Dormer Wall
	Proposed Unknown Wall




UK PLATINUM HOMES

Client -		
Project - 17 Pembroke road N15 4NW		
Scale	Date - 01-11-2023	
Drawn By	Checked By -	
Project No.	Drawing No. 01	Revision -
Project Description		
Single Storey Rear Extension Loft Conversion		

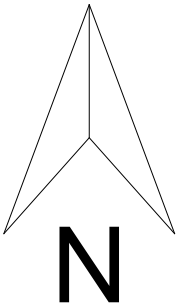


Notes :

1. This drawing is not for construction.
2. All Dimension are in millimeters.
3. All dimensions are to be checked on site and the Architect is to inform of any discrepancies before construction commences.
4. All references to drawings refer to current revision of that drawing.

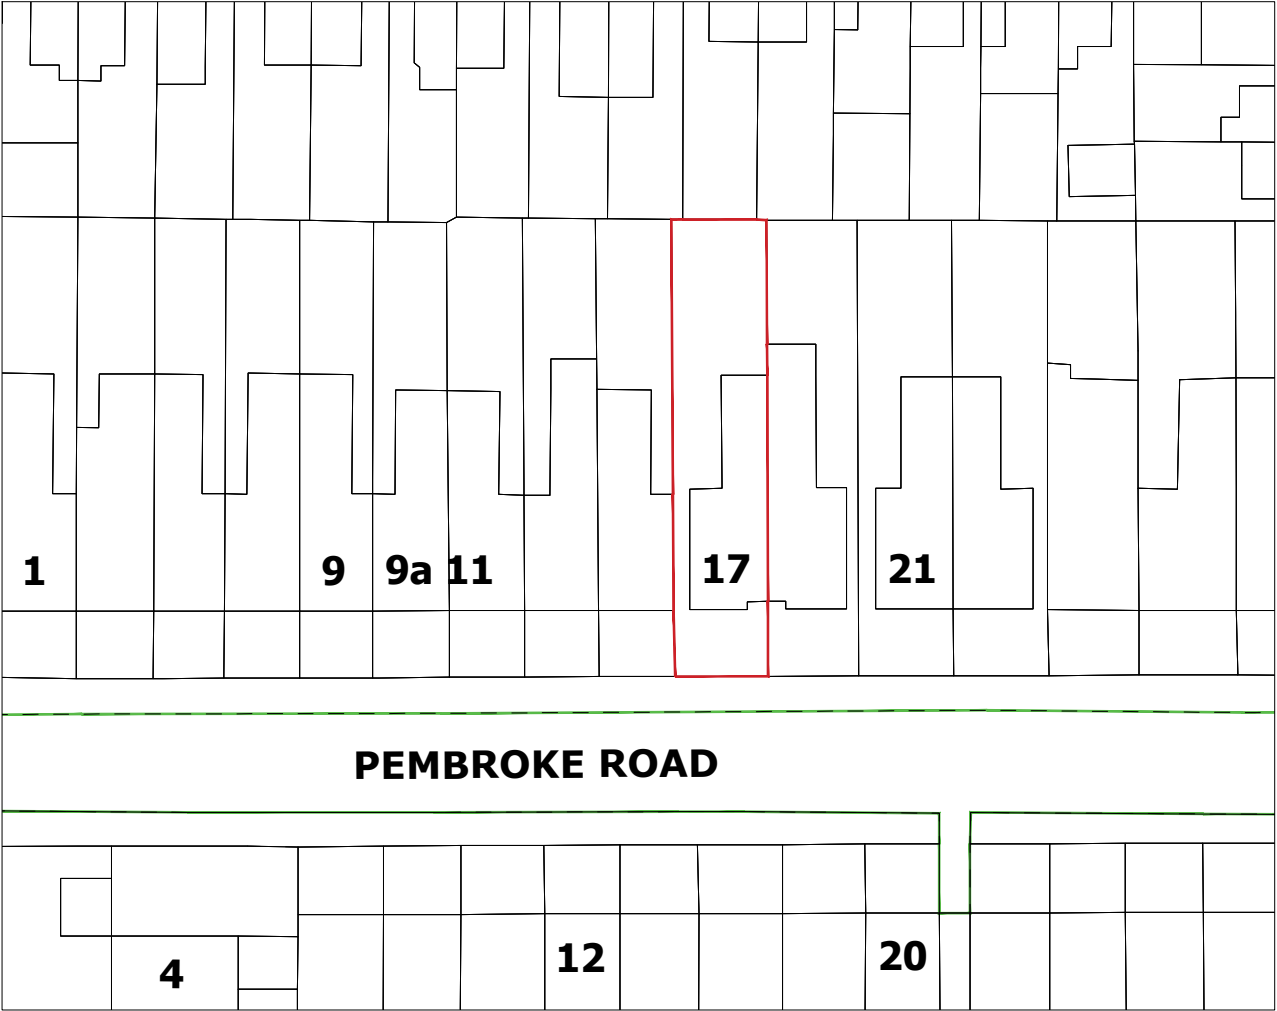

Existing Block Plan

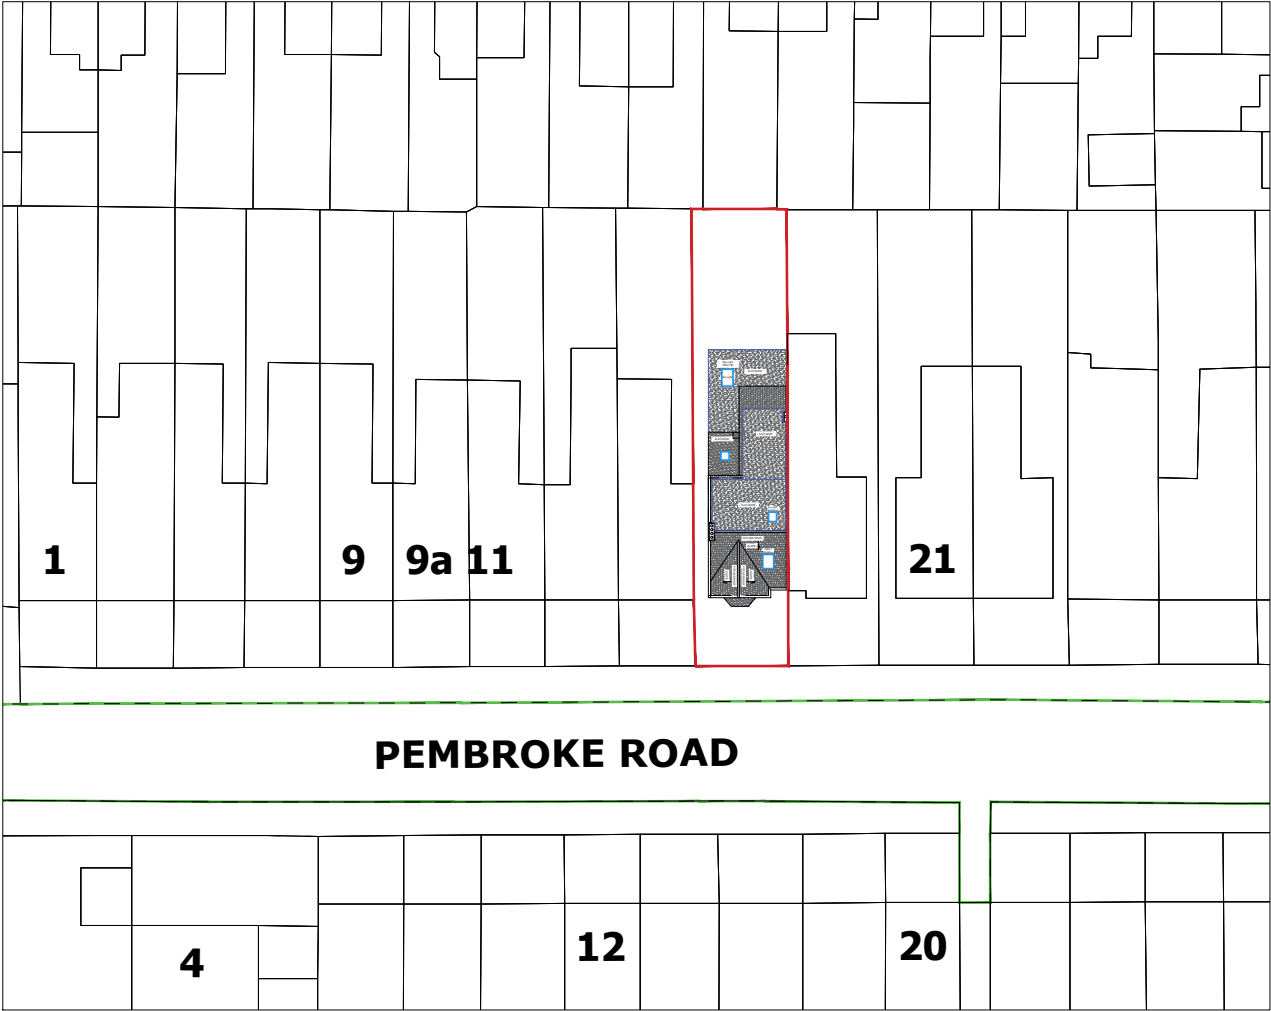

Proposed Block Plan

WALL LEGEND	
	Existing Wall
	Proposed 100 mm Non-Loadbearing Stud Wall
	Proposed Partition Wall on structural layouts
	Demolished Wall
	Proposed 300mm Cavity Wall
	Proposed 215mm Block Wall
	Proposed Double Brick Wall
	Proposed Dormer Wall
	Proposed Unknown Wall



UK PLATINUM HOMES

Client -
Project - 17 Pembroke road N15 4NW


Scale
Date - 01-11-2023

Drawn By
Checked By -


Project No.
Drawing No. 01A
Revision -

Project Description
Single Storey Rear Extension
Loft Conversion

Ground Floor Plans

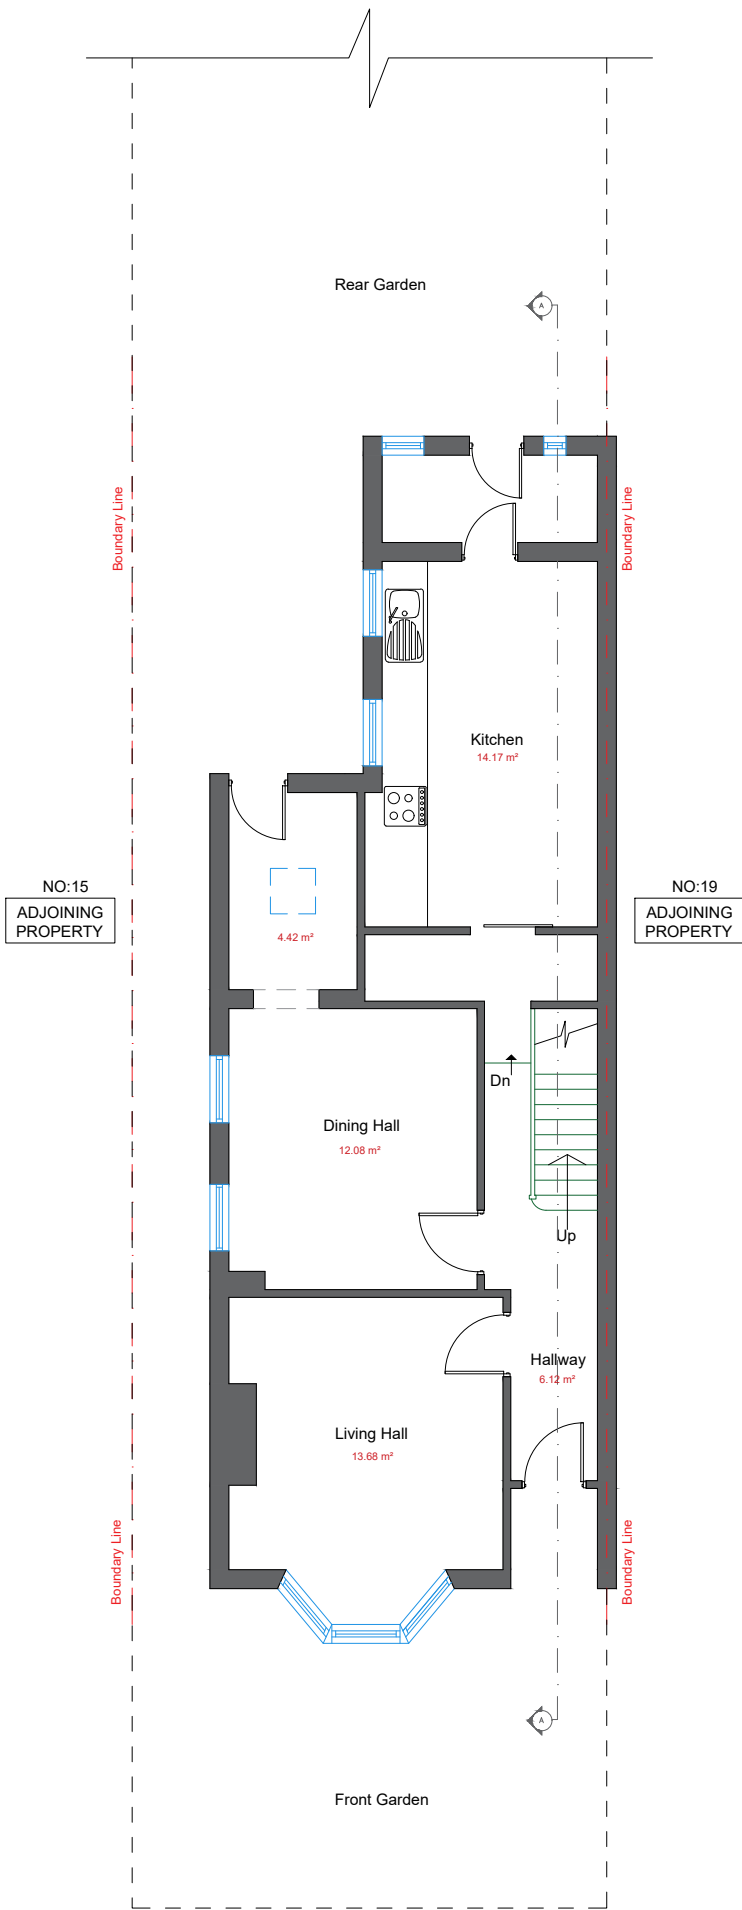


Existing Ground Floor Plan

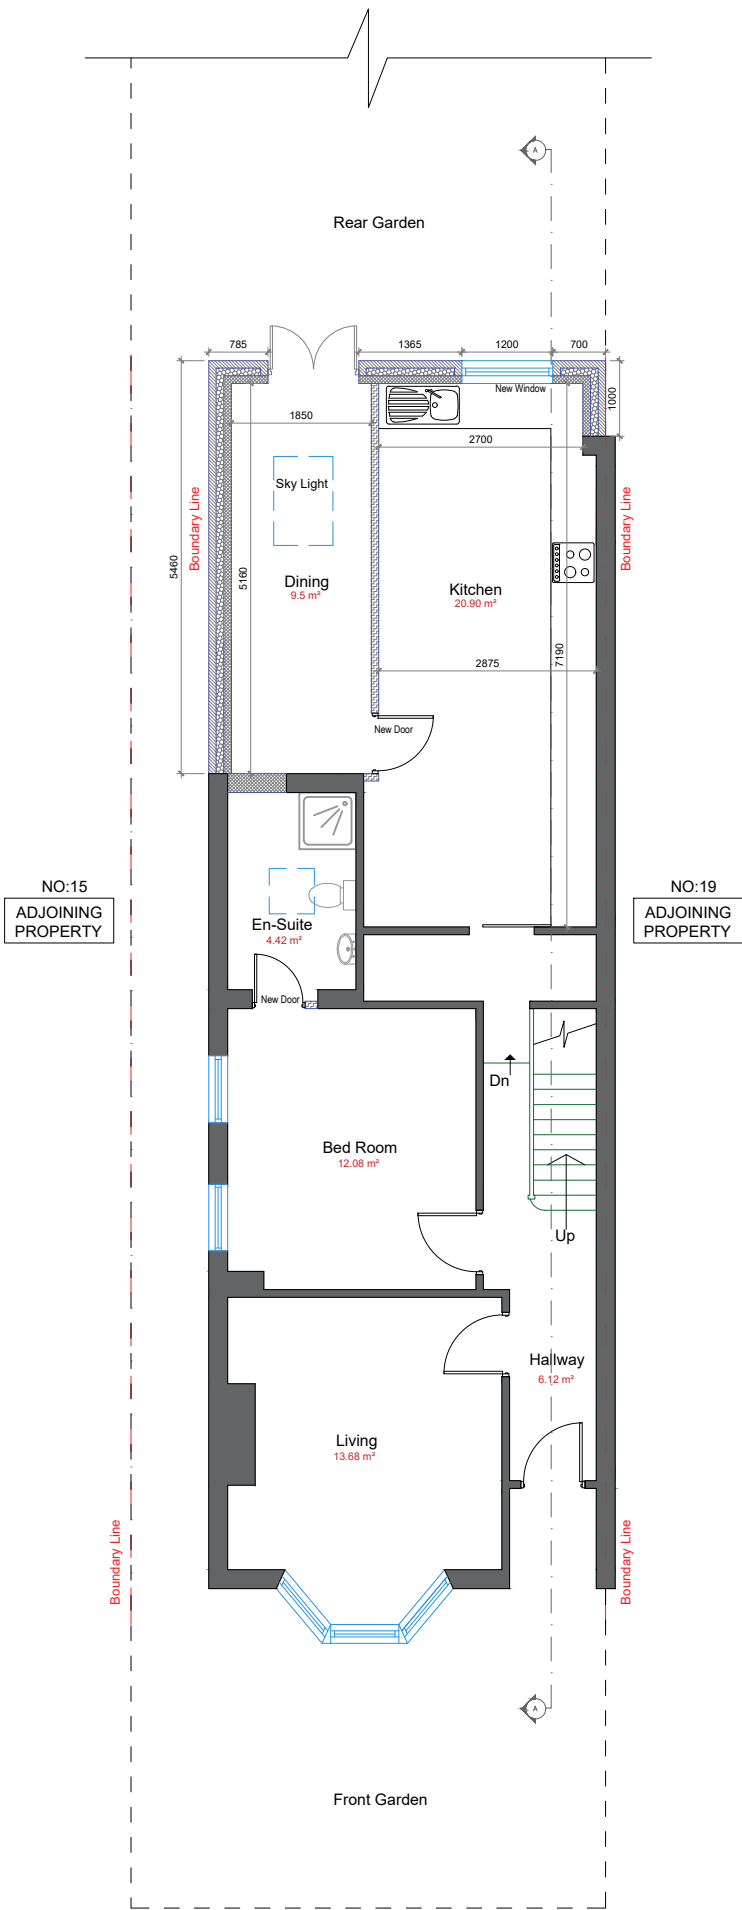

Proposed Ground Floor Plan


- Notes :**
1. This drawing is not for construction.
 2. All Dimension are in millimeters.
 3. All dimensions are to be checked on site and the Architect is to inform of any discrepancies before construction commences.
 4. All references to drawings refer to current revision of that drawing.

WALL LEGEND	
	Existing Wall
	Proposed 100 mm Non-Loadbearing Stud Wall
	Proposed Partition Wall on structural layouts
	Demolished Wall
	Proposed 300mm Cavity Wall
	Proposed 215mm Block Wall
	Proposed Double Brick Wall
	Proposed Dormer Wall
	Proposed Unknown Wall

 


Client -		
Project - 17 Pembroke road N15 4NW		
Scale	1:100@A3	Date - 01-11-2023
Drawn By	Checked By -	
Project No.	Drawing No.	Revision
	01	-
Project Description		
Single Storey Rear Extension Loft Conversion		

First Floor Plans

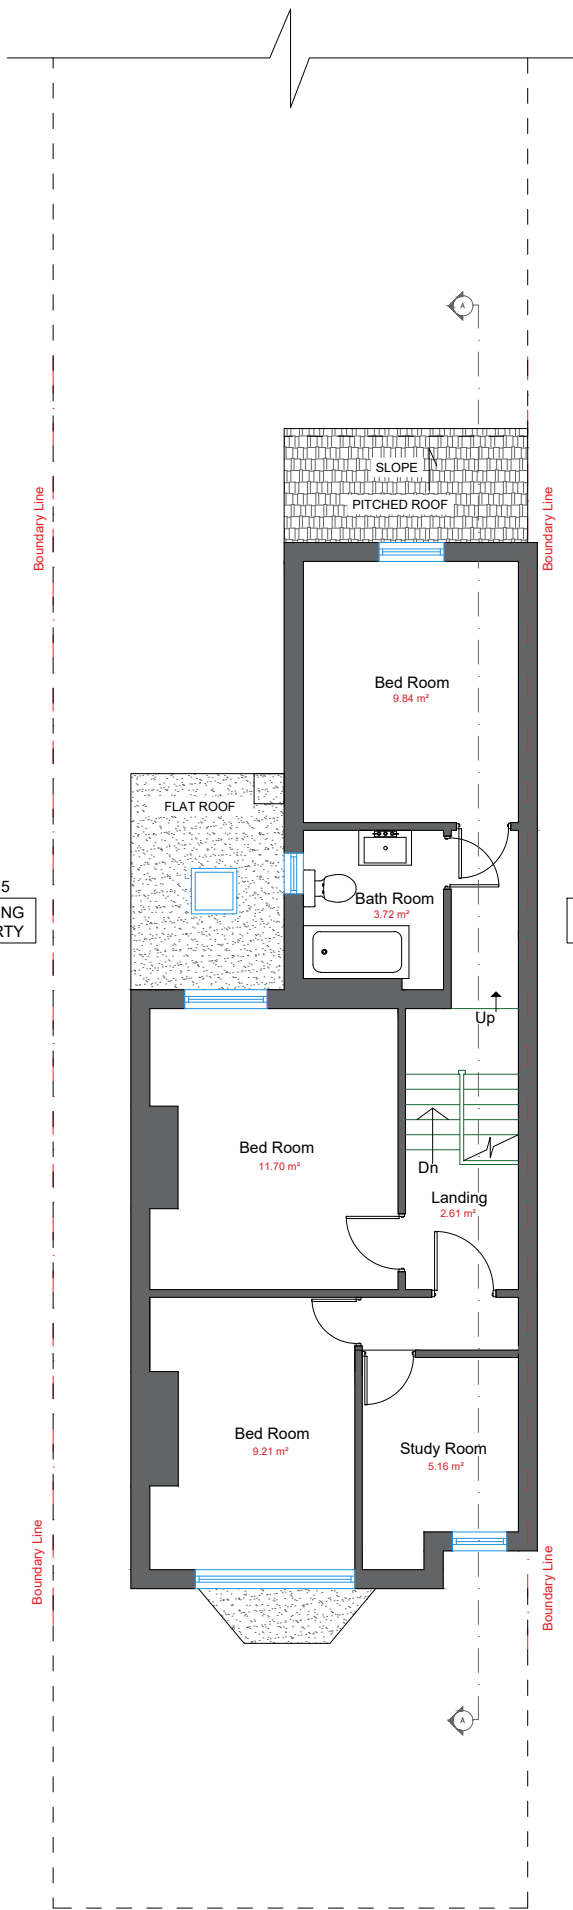

Existing First Floor Plan

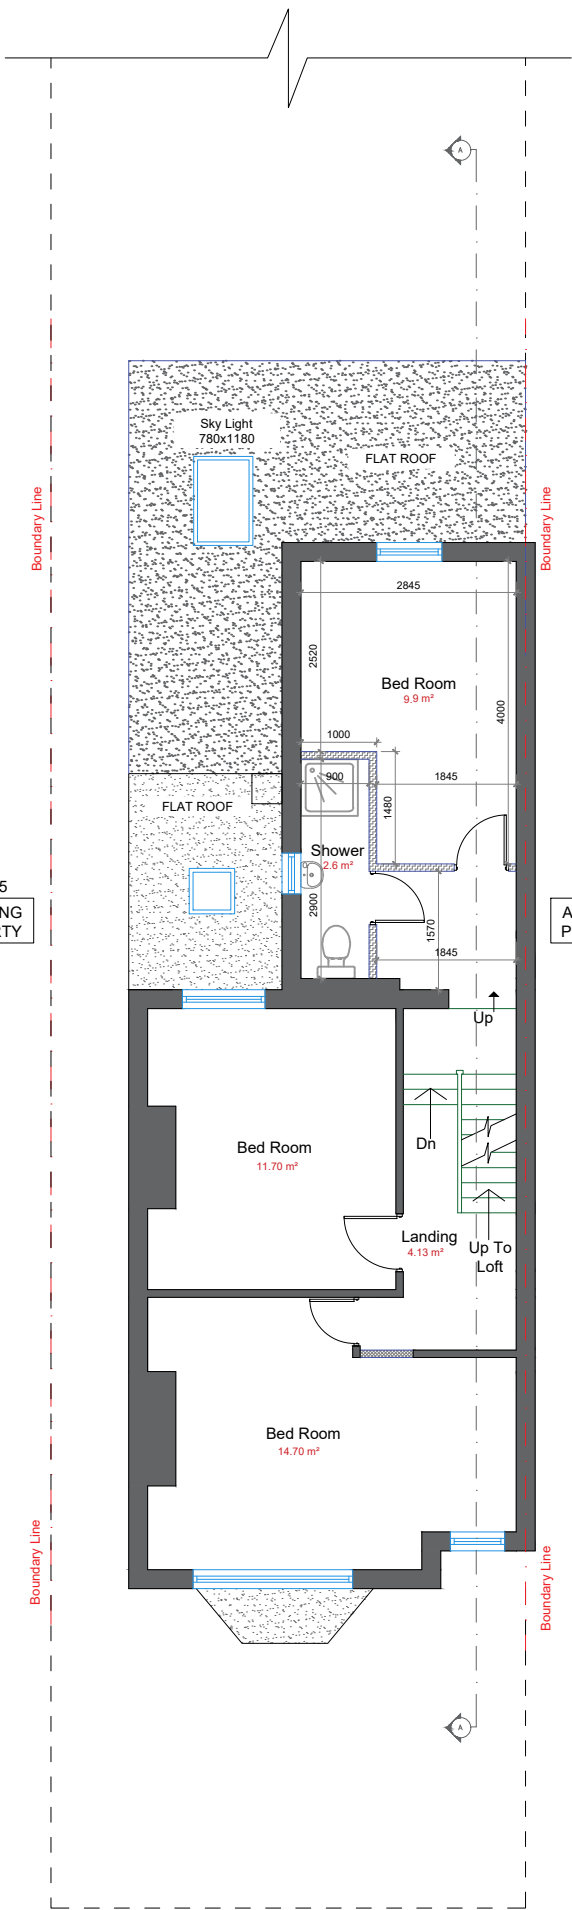

Proposed First Floor Plan

Notes :

1. This drawing is not for construction.
2. All Dimension are in millimeters.
3. All dimensions are to be checked on site and the Architect is to inform of any discrepancies before construction commences.
4. All references to drawings refer to current revision of that drawing.

WALL LEGEND	
	Existing Wall
	Proposed 100 mm Non-Loadbearing Stud Wall
	Proposed Partition Wall on structural layouts
	Demolished Wall
	Proposed 300mm Cavity Wall
	Proposed 215mm Block Wall
	Proposed Double Brick Wall
	Proposed Dormer Wall
	Proposed Unknown Wall




scale 1:100



UK PLATINUM HOMES

Client -		
Project - 17 Pembroke road N15 4NW		
Scale 1:100@A3	Date - 01-11-2023	
Drawn By	Checked By -	
Project No.	Drawing No. 02	Revision -
Project Description		
Single Storey Rear Extension Loft Conversion		

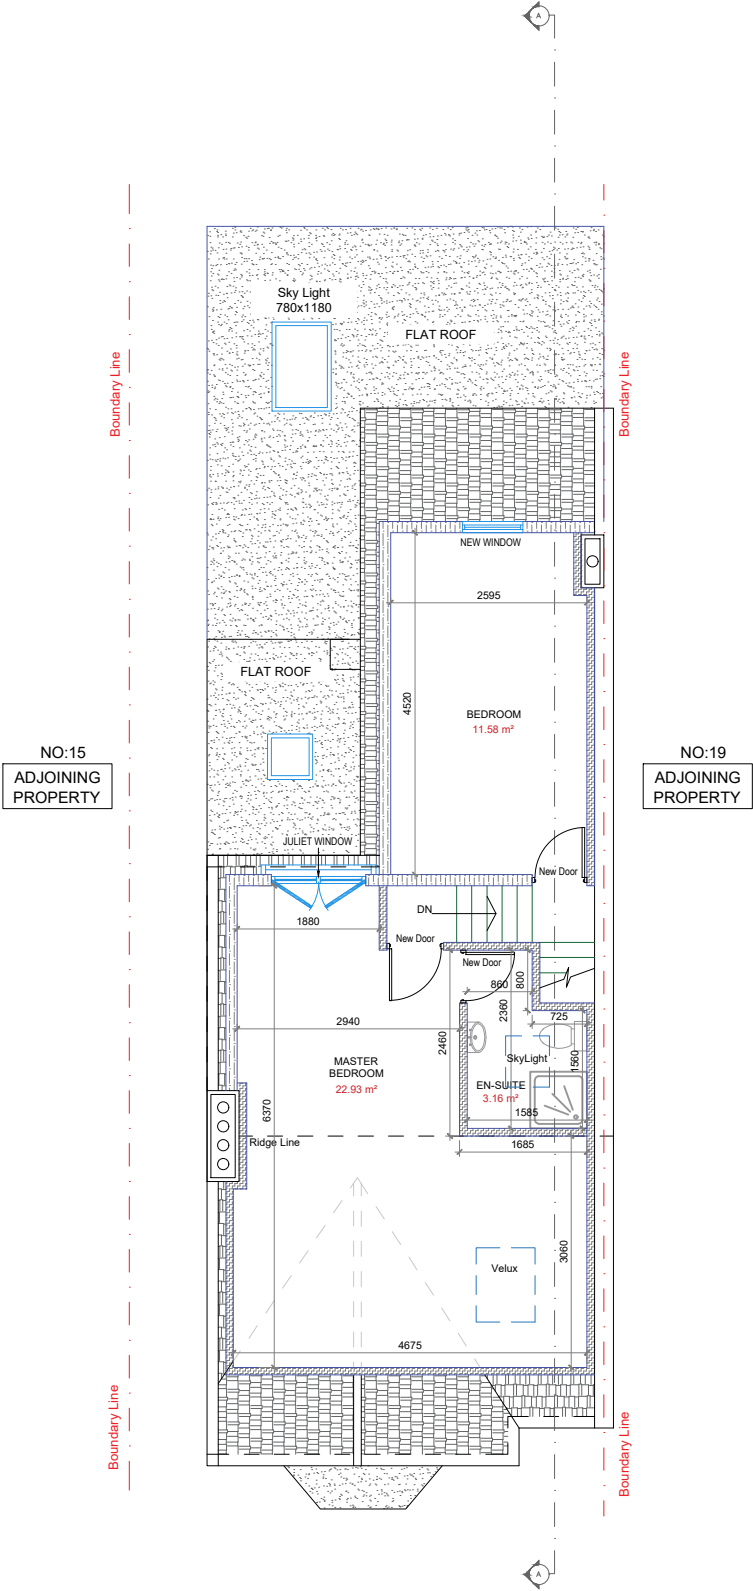

- Notes :**
1. This drawing is not for construction.
 2. All Dimension are in millimeters.
 3. All dimensions are to be checked on site and the Architect is to inform of any discrepancies before construction commences.
 4. All references to drawings refer to current revision of that drawing.

WALL LEGEND



	Existing Wall
	Proposed 100 mm Non-Loadbearing Stud Wall
	Proposed Partition Wall on structural layouts
	Demolished Wall
	Proposed 300mm Cavity Wall
	Proposed 215mm Block Wall
	Proposed Double Brick Wall
	Proposed Dormer Wall
	Proposed Unknown Wall

0 1 2 3 4 6m


scale 1:100




Client -		
Project - 17 Pembroke road N15 4NW		
Scale	1:100@A3	Date - 01-11-2023
Drawn By	Checked By -	
Project No.	Drawing No. 03	Revision -
Project Description		
Single Storey Rear Extension Loft Conversion		

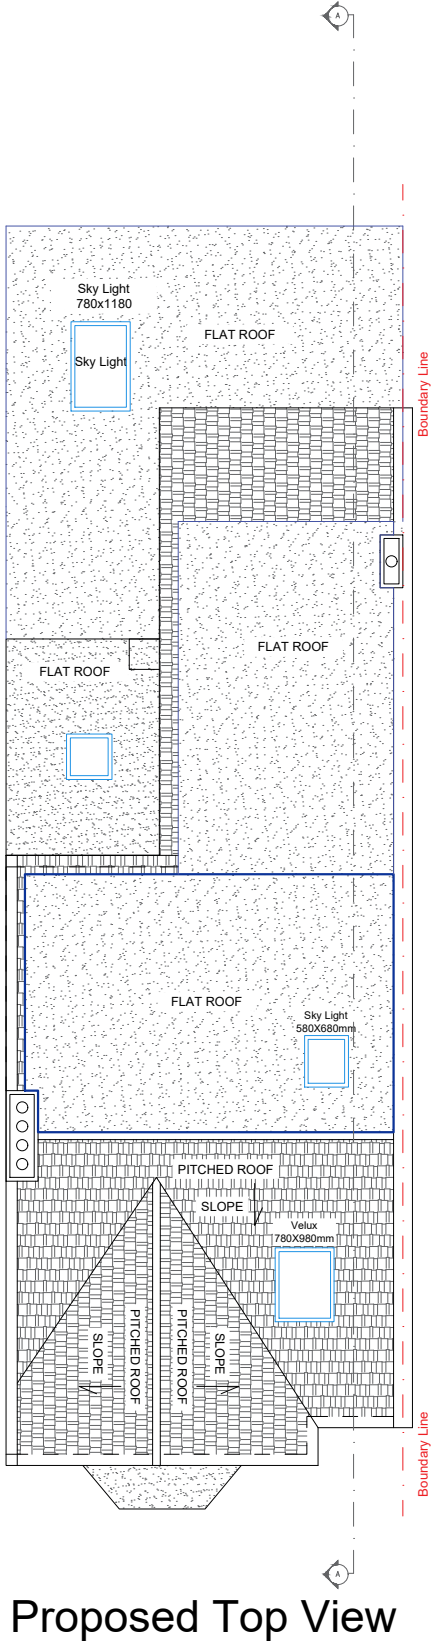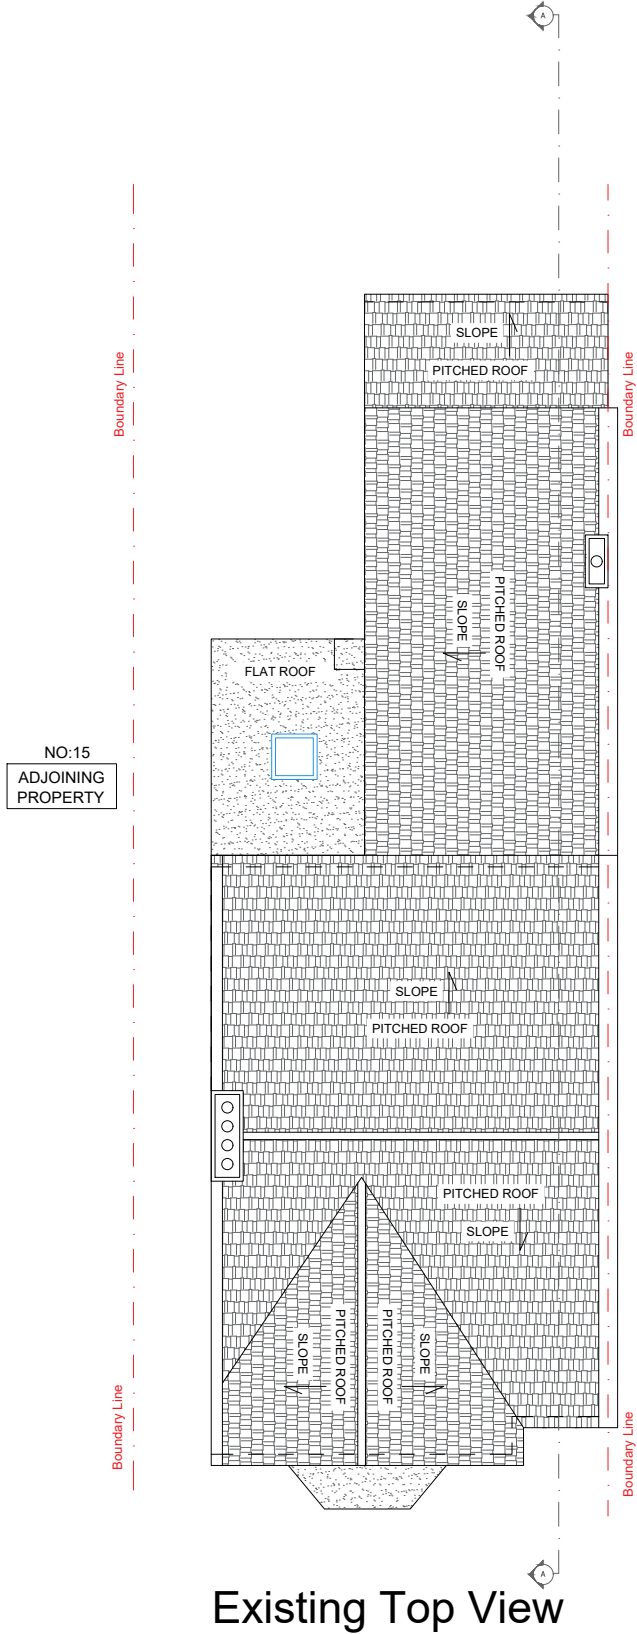


- Notes :**
1. This drawing is not for construction.
 2. All Dimension are in millimeters.
 3. All dimensions are to be checked on site and the Architect is to inform of any discrepancies before construction commences.
 4. All references to drawings refer to current revision of that drawing.

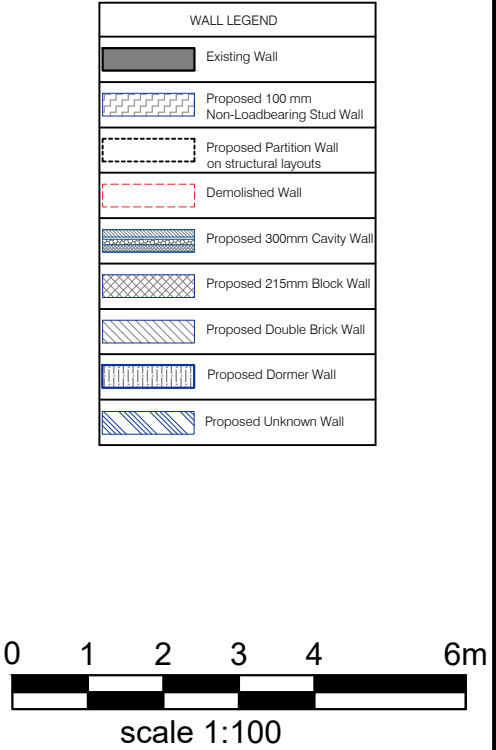

Client -		
Project - 17 Pembroke road N15 4NW		
Scale 1:100@A3	Date - 01-11-2023	
Drawn By	Checked By -	
Project No.	Drawing No. 04	Revision -
Project Description		
Single Storey Rear Extension Loft Conversion		

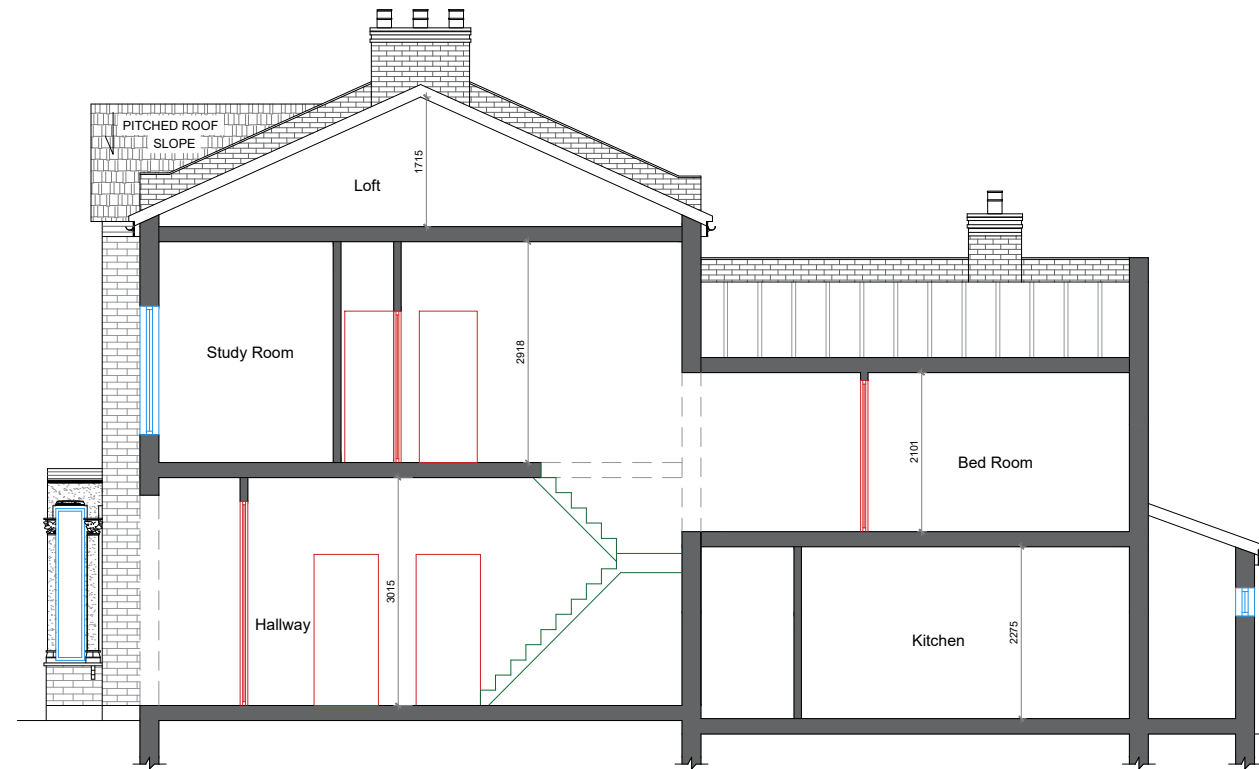

Existing Section A-A

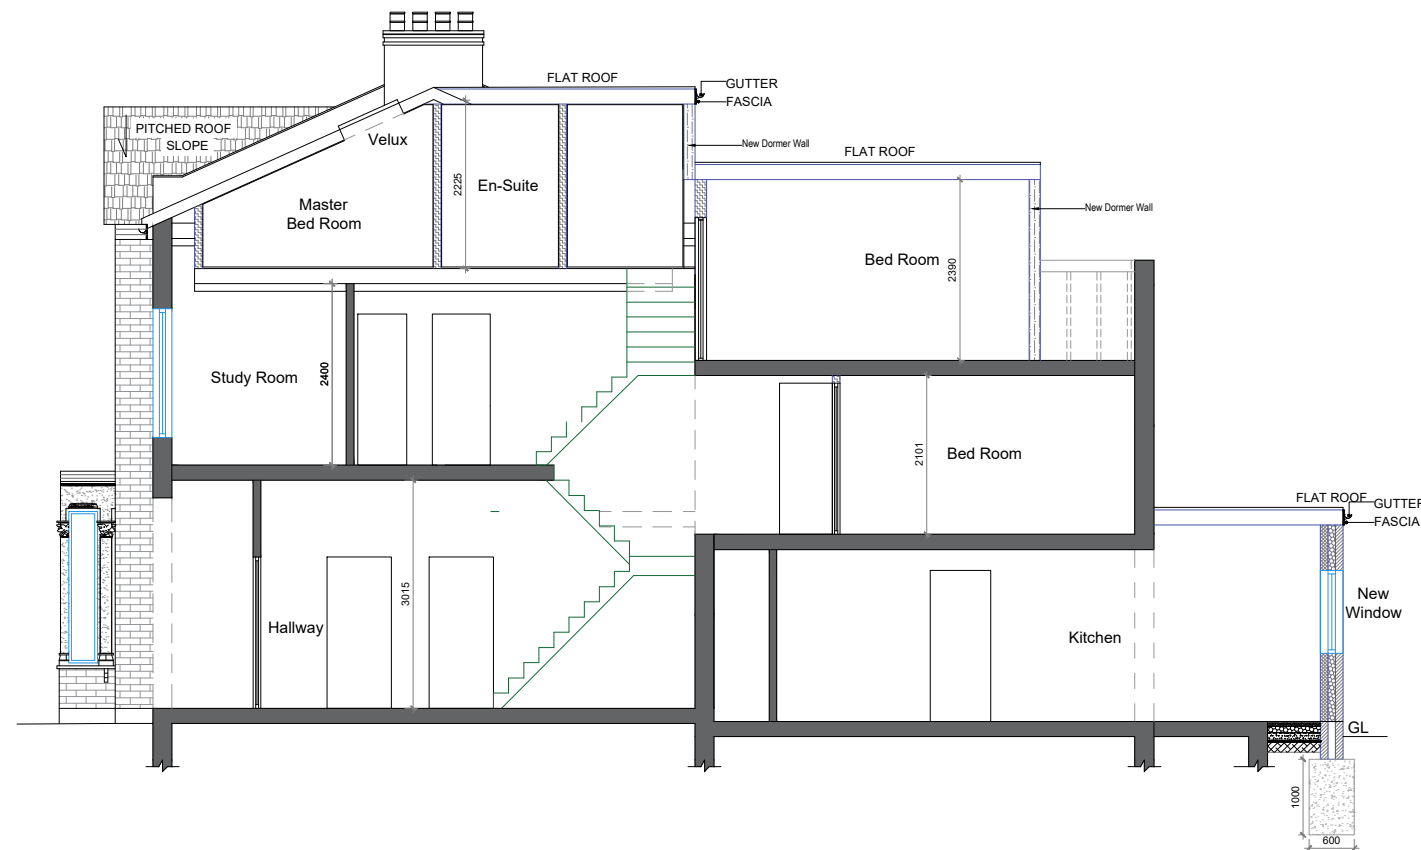


Proposed Section A-A

Notes :

1. This drawing is not for construction.
2. All Dimension are in millimeters.
3. All dimensions are to be checked on site and the Architect is to inform of any discrepancies before construction commences.
4. All references to drawings refer to current revision of that drawing.

WALL LEGEND	
	Existing Wall
	Proposed 100 mm Non-Loadbearing Stud Wall
	Proposed Partition Wall on structural layouts
	Demolished Wall
	Proposed 300mm Cavity Wall
	Proposed 215mm Block Wall
	Proposed Double Brick Wall
	Proposed Dormer Wall
	Proposed Unknown Wall

 

scale 1:100



UK PLATINUM HOMES


Client -
Project - 17 Pembroke road N15 4NW

Scale 1:100@A3 Date - 01-11-2023


Drawn By Checked By -

Project No. Drawing No. Revision
05 -


Project Description
Single Storey Rear Extension
Loft Conversion

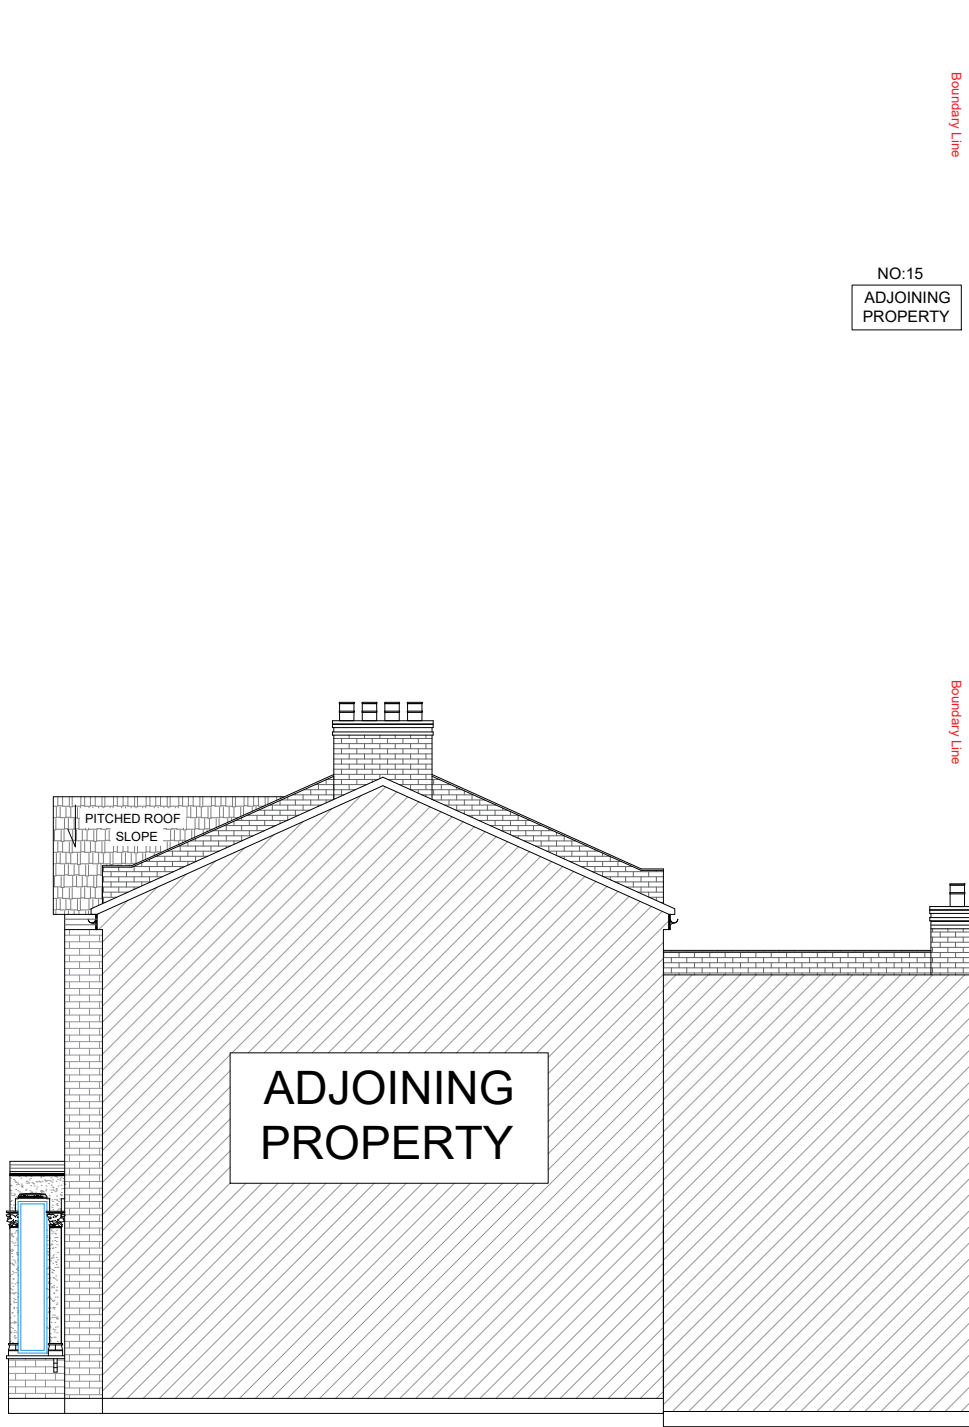

Existing Right Side Elevation

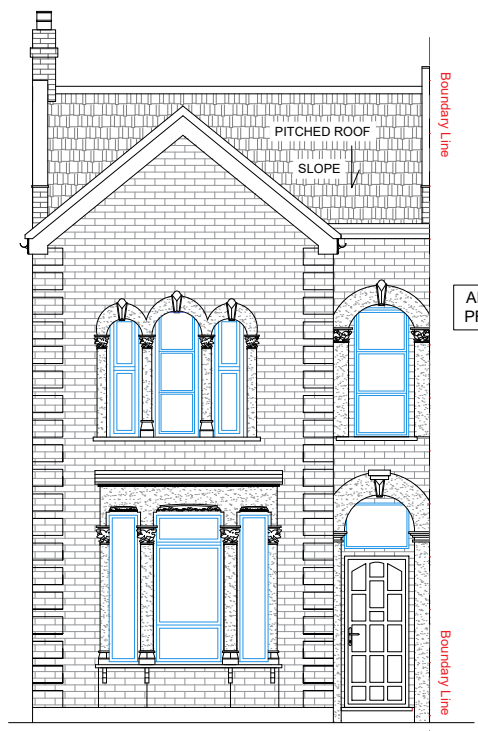

Existing Front Elevation

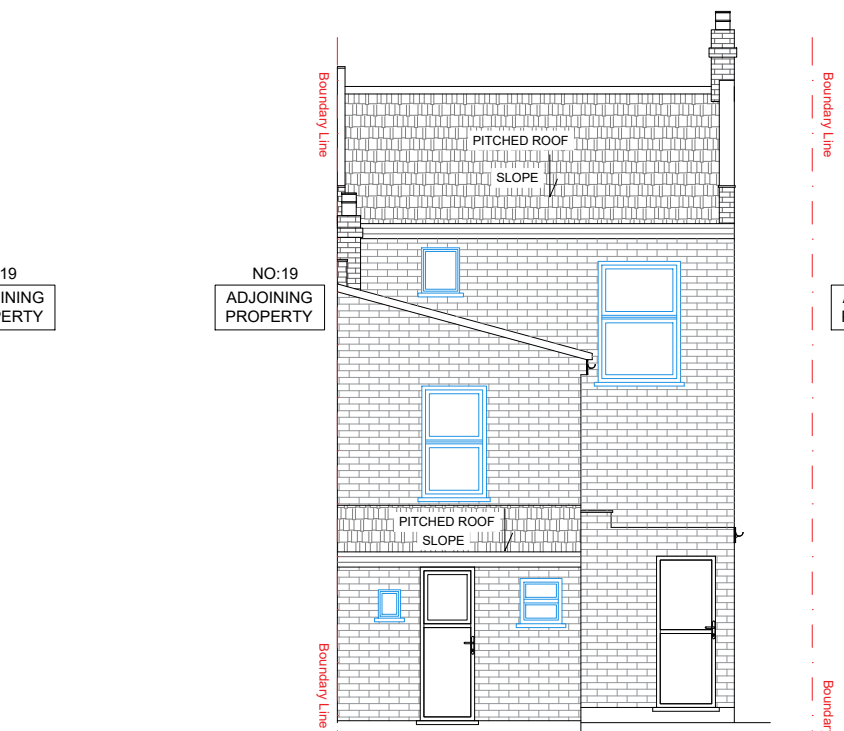

Existing Rear Elevation




Existing Left Side Elevation

Existing Elevations


Notes :

1. This drawing is not for construction.
2. All Dimension are in millimeters.
3. All dimensions are to be checked on site and the Architect is to inform of any discrepancies before construction commences.
4. All references to drawings refer to current revision of that drawing.


WALL LEGEND	
	Existing Wall
	Proposed 100 mm Non-Loadbearing Stud Wall
	Proposed Partition Wall on structural layouts
	Demolished Wall
	Proposed 300mm Cavity Wall
	Proposed 215mm Block Wall
	Proposed Double Brick Wall
	Proposed Dormer Wall
	Proposed Unknown Wall

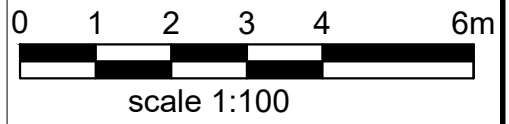


Client -		
Project - 17 Pembroke road N15 4NW		
Scale 1:100@A3	Date	- 01-11-2023
Drawn By	Checked By	
Project No.	Drawing No.	Revision
	06	-
Project Description		
Single Storey Rear Extension Loft Conversion		

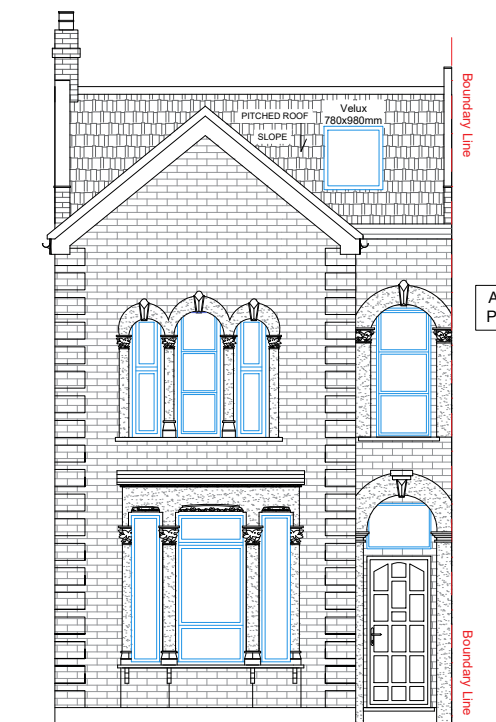


Proposed Front Elevation

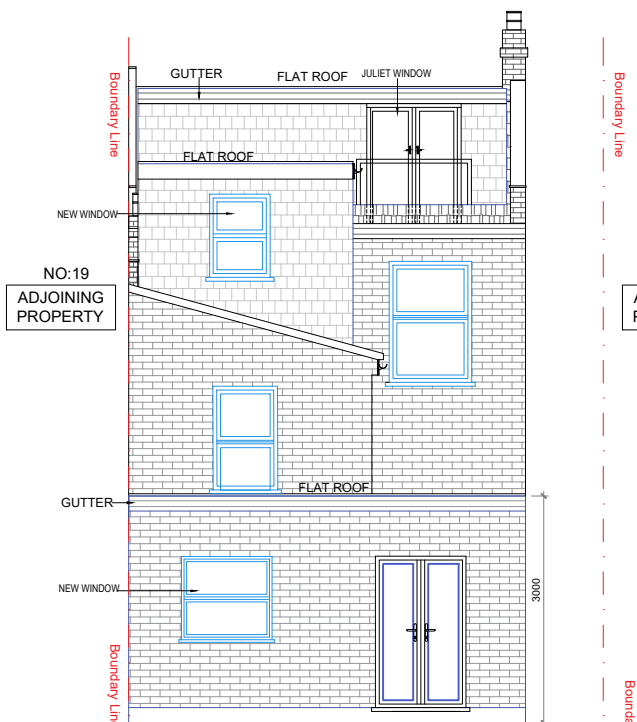

Proposed Rear Elevation

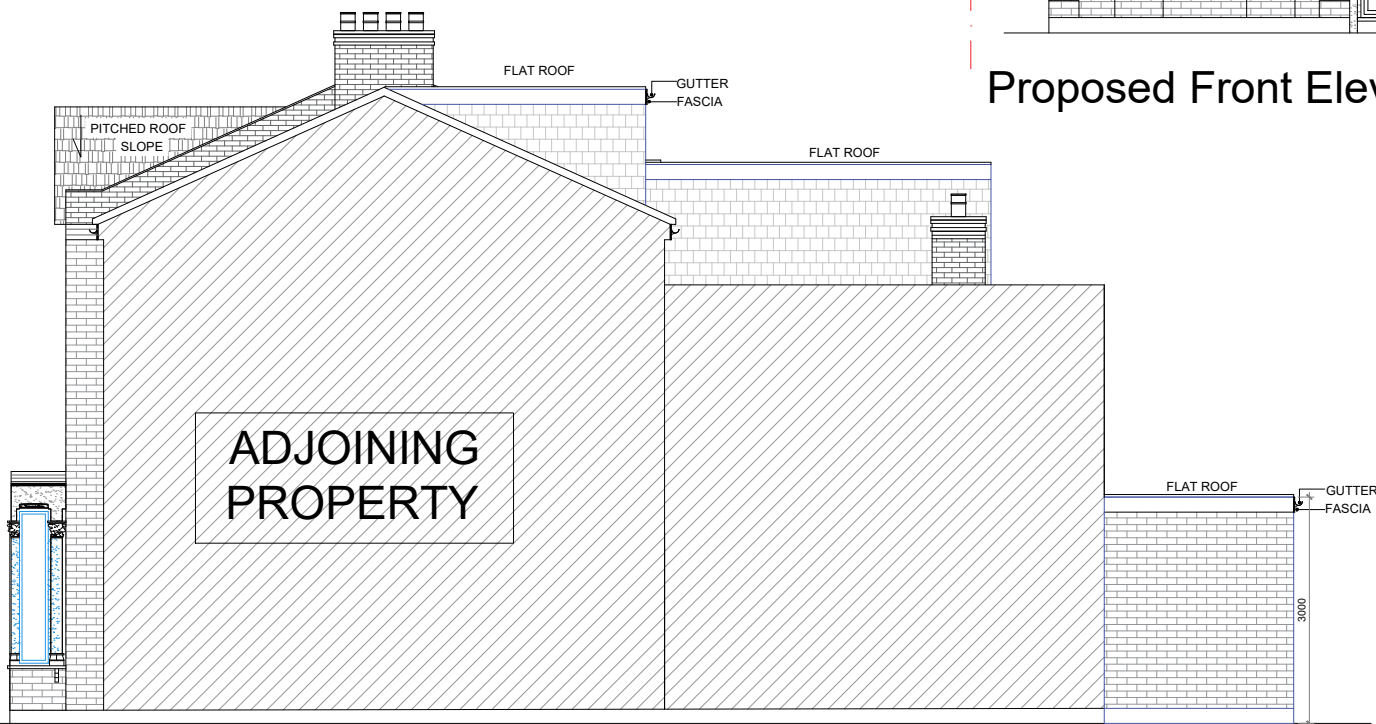

Proposed Right Side Elevation

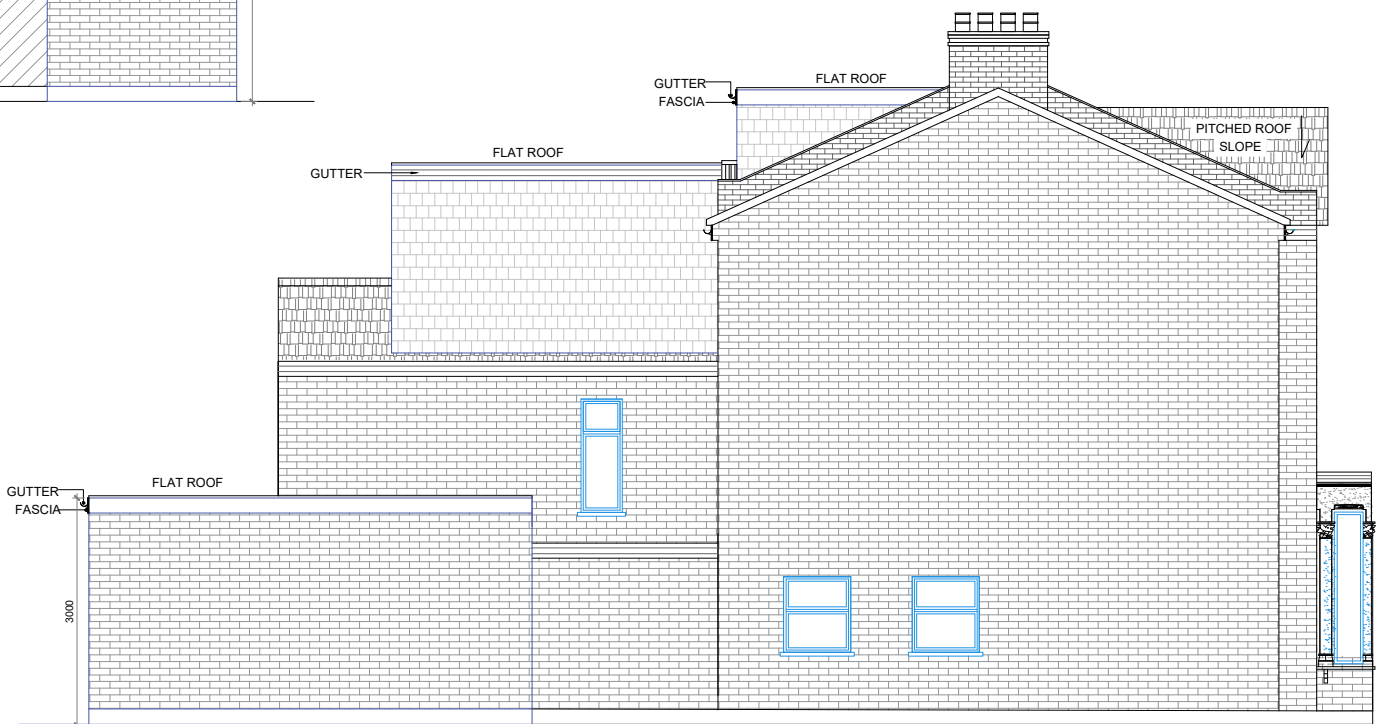

Proposed Left Side Elevation

Proposed Elevations

Notes :

1. This drawing is not for construction.
2. All Dimension are in millimeters.
3. All dimensions are to be checked on site and the Architect is to inform of any discrepancies before construction commences.
4. All references to drawings refer to current revision of that drawing.

WALL LEGEND	
	Existing Wall
	Proposed 100 mm Non-Loadbearing Stud Wall
	Proposed Partition Wall on structural layouts
	Demolished Wall
	Proposed 300mm Cavity Wall
	Proposed 215mm Block Wall
	Proposed Double Brick Wall
	Proposed Dormer Wall
	Proposed Unknown Wall



scale 1:100



UK PLATINUM HOMES

Client -		
Project - 17 Pembroke road N15 4NW		
Scale	1:100@A3	Date - 01-11-2023
Drawn By		Checked By -
Project No.	Drawing No.	Revision
	07	-
Project Description		
Single Storey Rear Extension		
Loft Conversion		