




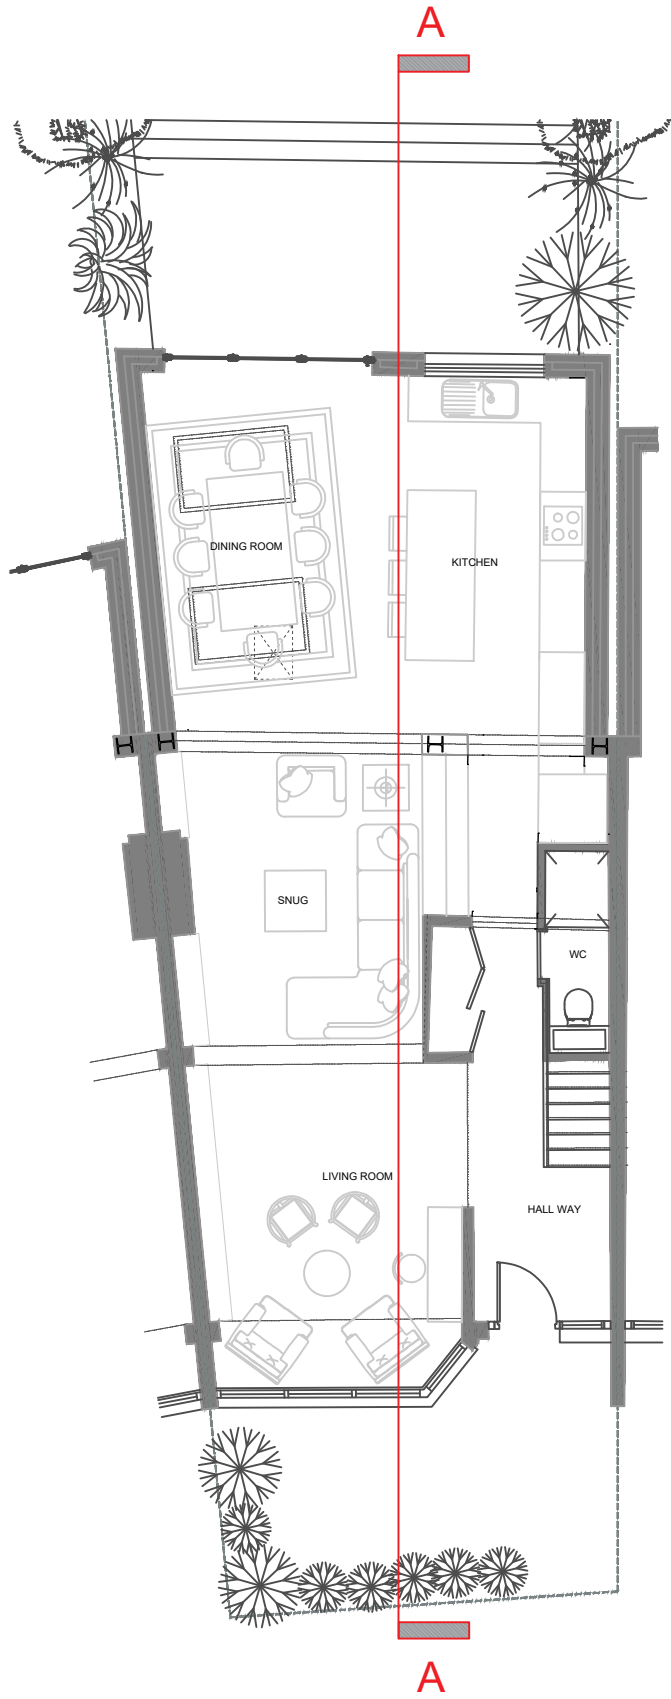


1 EXISTING GROUND FLOOR PLAN
Scale 1:100

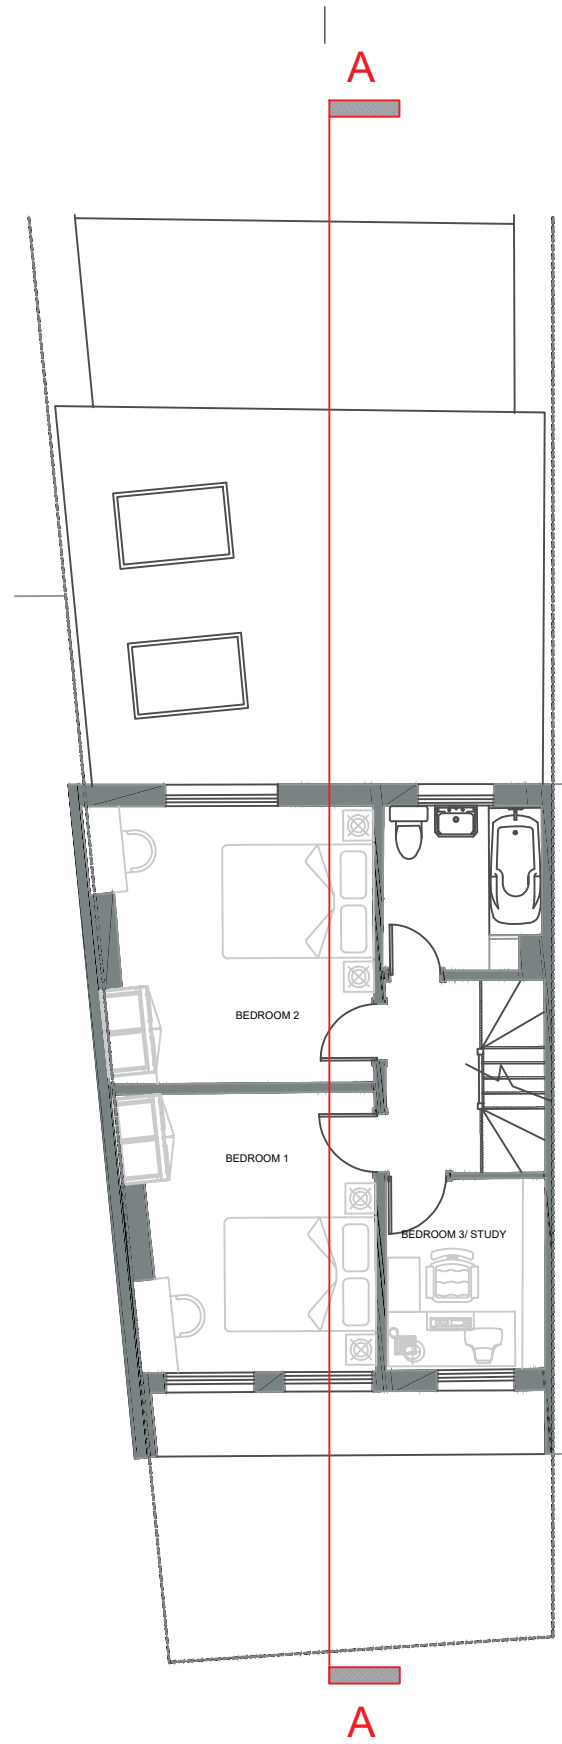

2 EXISTING FIRST FLOOR PLAN
Scale 1:100

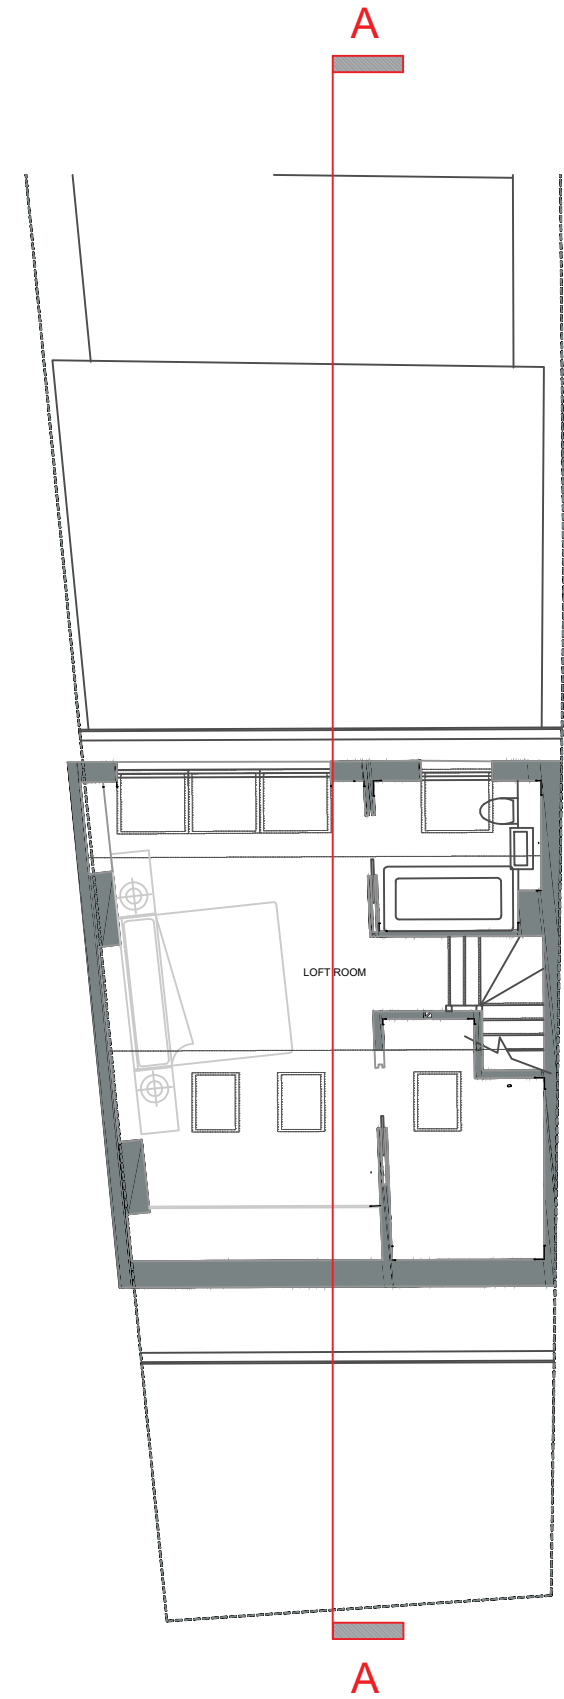

3 EXISTING LOFT FLOOR PLAN
Scale 1:100

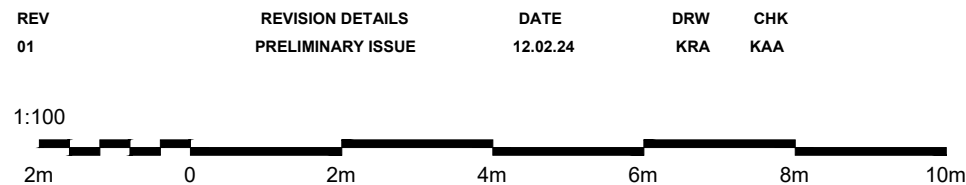

PROJECT:
0248_E - 6 DOWNHILLS AVENUE
PROJECT ADDRESS:
6 Downhills Ave,
London
N17 6LG
CLIENT:
Zan Kaufman

PROJECT NUMBER:
0248_E
DRAWING NAME:
EXISTING
FLOOR PLAN

DRAWING NUMBER:
0248_E-KAA-XX-XX-DR-A-1000 -S0-P1

ISSUE TYPE:
PRELIMINARY
FIRST ISSUE DATE:
05.02.24
SCALE: 1:100

DRAWN BY: KRA CHK BY: KAA

KA—A
kristofer adelaide architecture ltd.

T: +44 (0) 203 954 3533
E: ka@ka-a.co.uk
W: www.ka-a.co.uk