




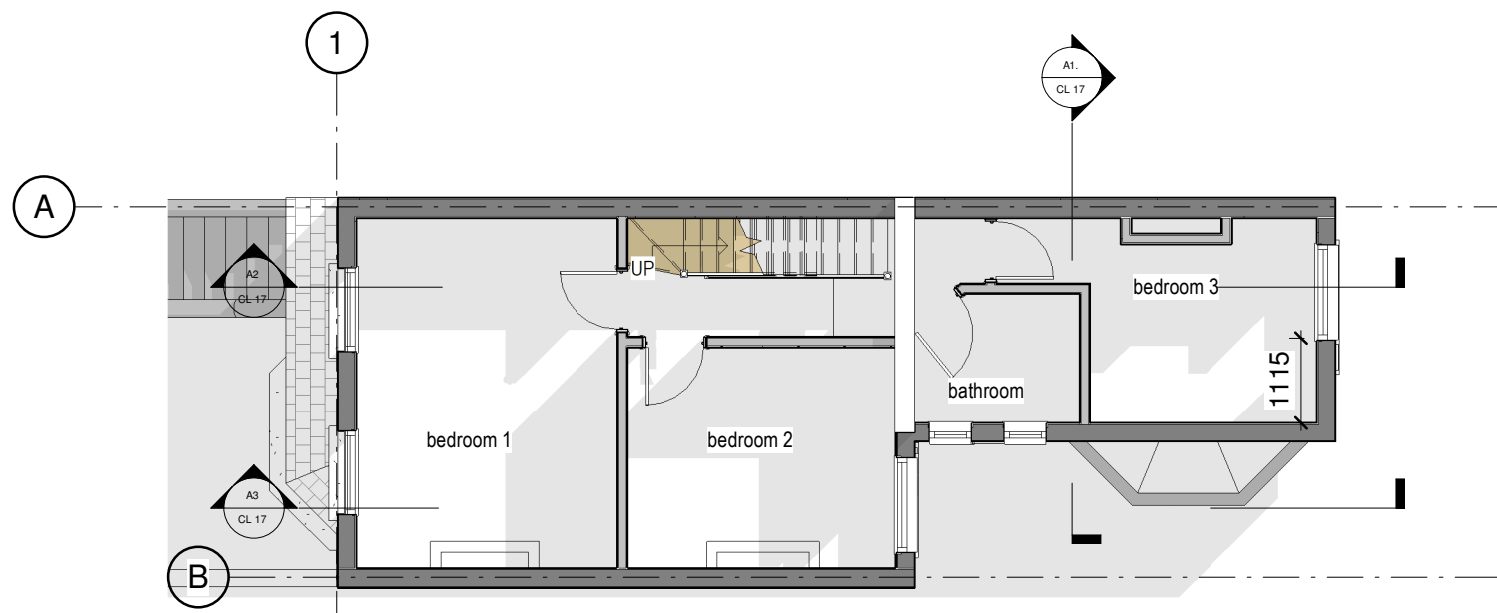



2 Proposed First Floor
1 : 100

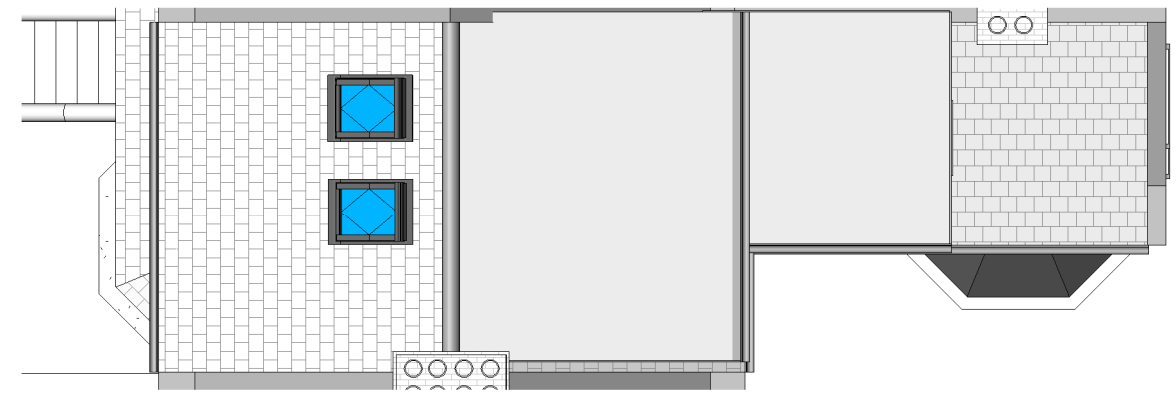

4 Proposed Roof Plan
1 : 100

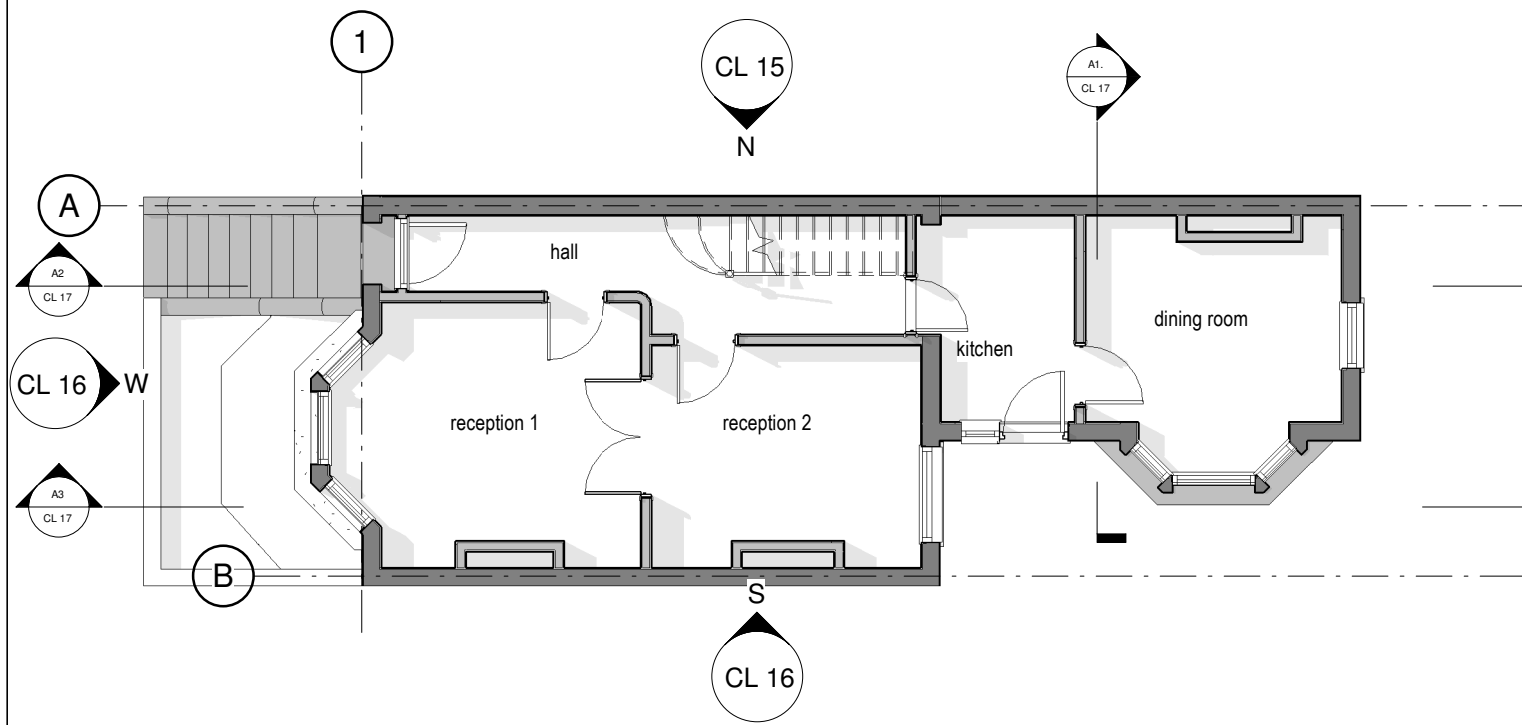

1 Proposed Ground Floor
1 : 100

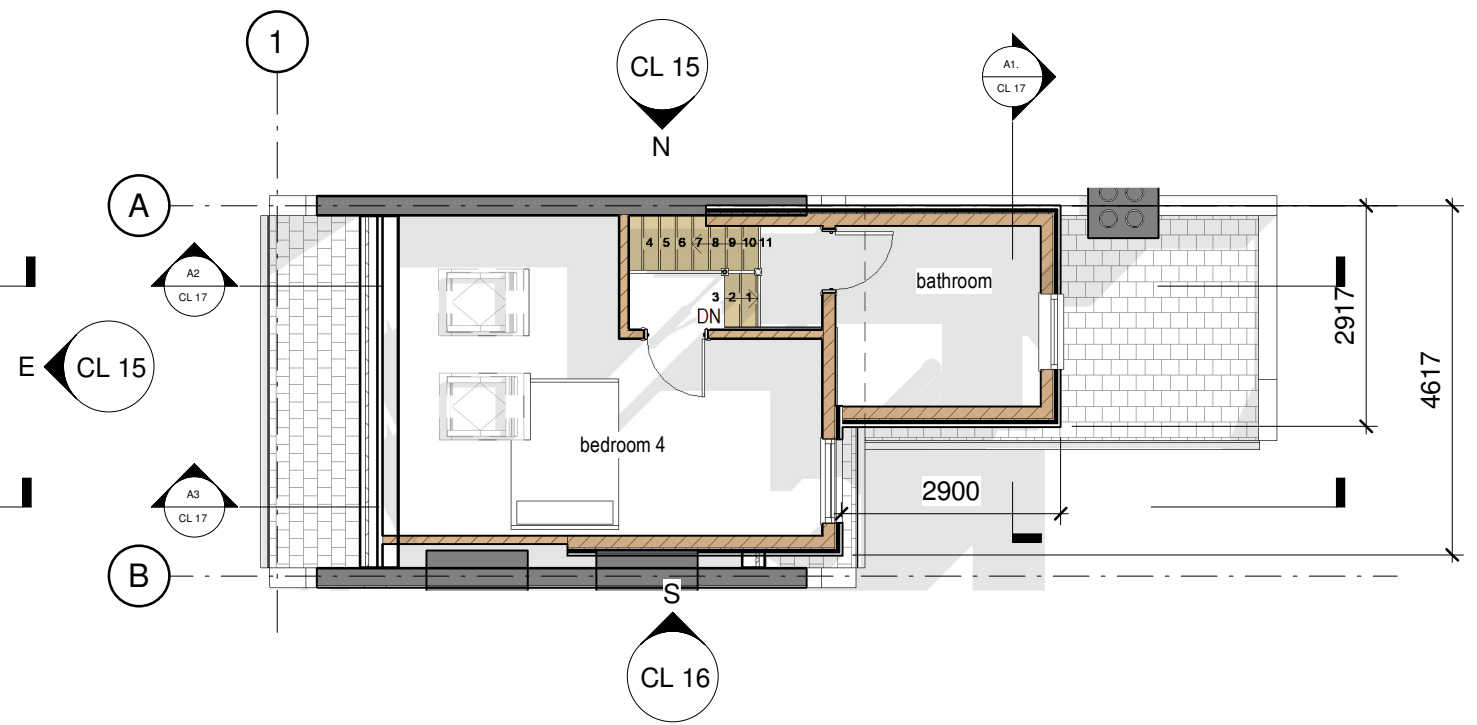 

3 Proposed Loft Floor
1 : 100

No.	Description	Date
A	ISSUED FOR A LAWFUL DEVELOPMENT CERTIFICATE	NOV 23
B	ISSUED FOR A LAWFUL DEVELOPMENT CERTIFICATE VOLUMES REVISED	JAN 2024

LK DESIGN SERVICES		7 HANWELL CLOSE CLACTON ON SEA ESSEX CO16 7HF TEL 01255 431 825 email - les.king52@outlook.com	SITE ADDRESS 36 FAIRFAX ROAD LONDON N8 0NG	Date Issue Date	Project number 1992	Scale (@ A3) 1 : 100	
				Drawn by LK	DRAWING NO. CL 14		REV B
Project Name	PROPOSED LOFT CONVERSION WITH JULIET BALCONY, 2 VELUX WINDOWS TO THE FRONT ELEVATION. PLUS A ROOF EXTENSION TO THE REAR OUTRIGGER	Sheet Title PROPOSED PLANS	Checked by Checker				