


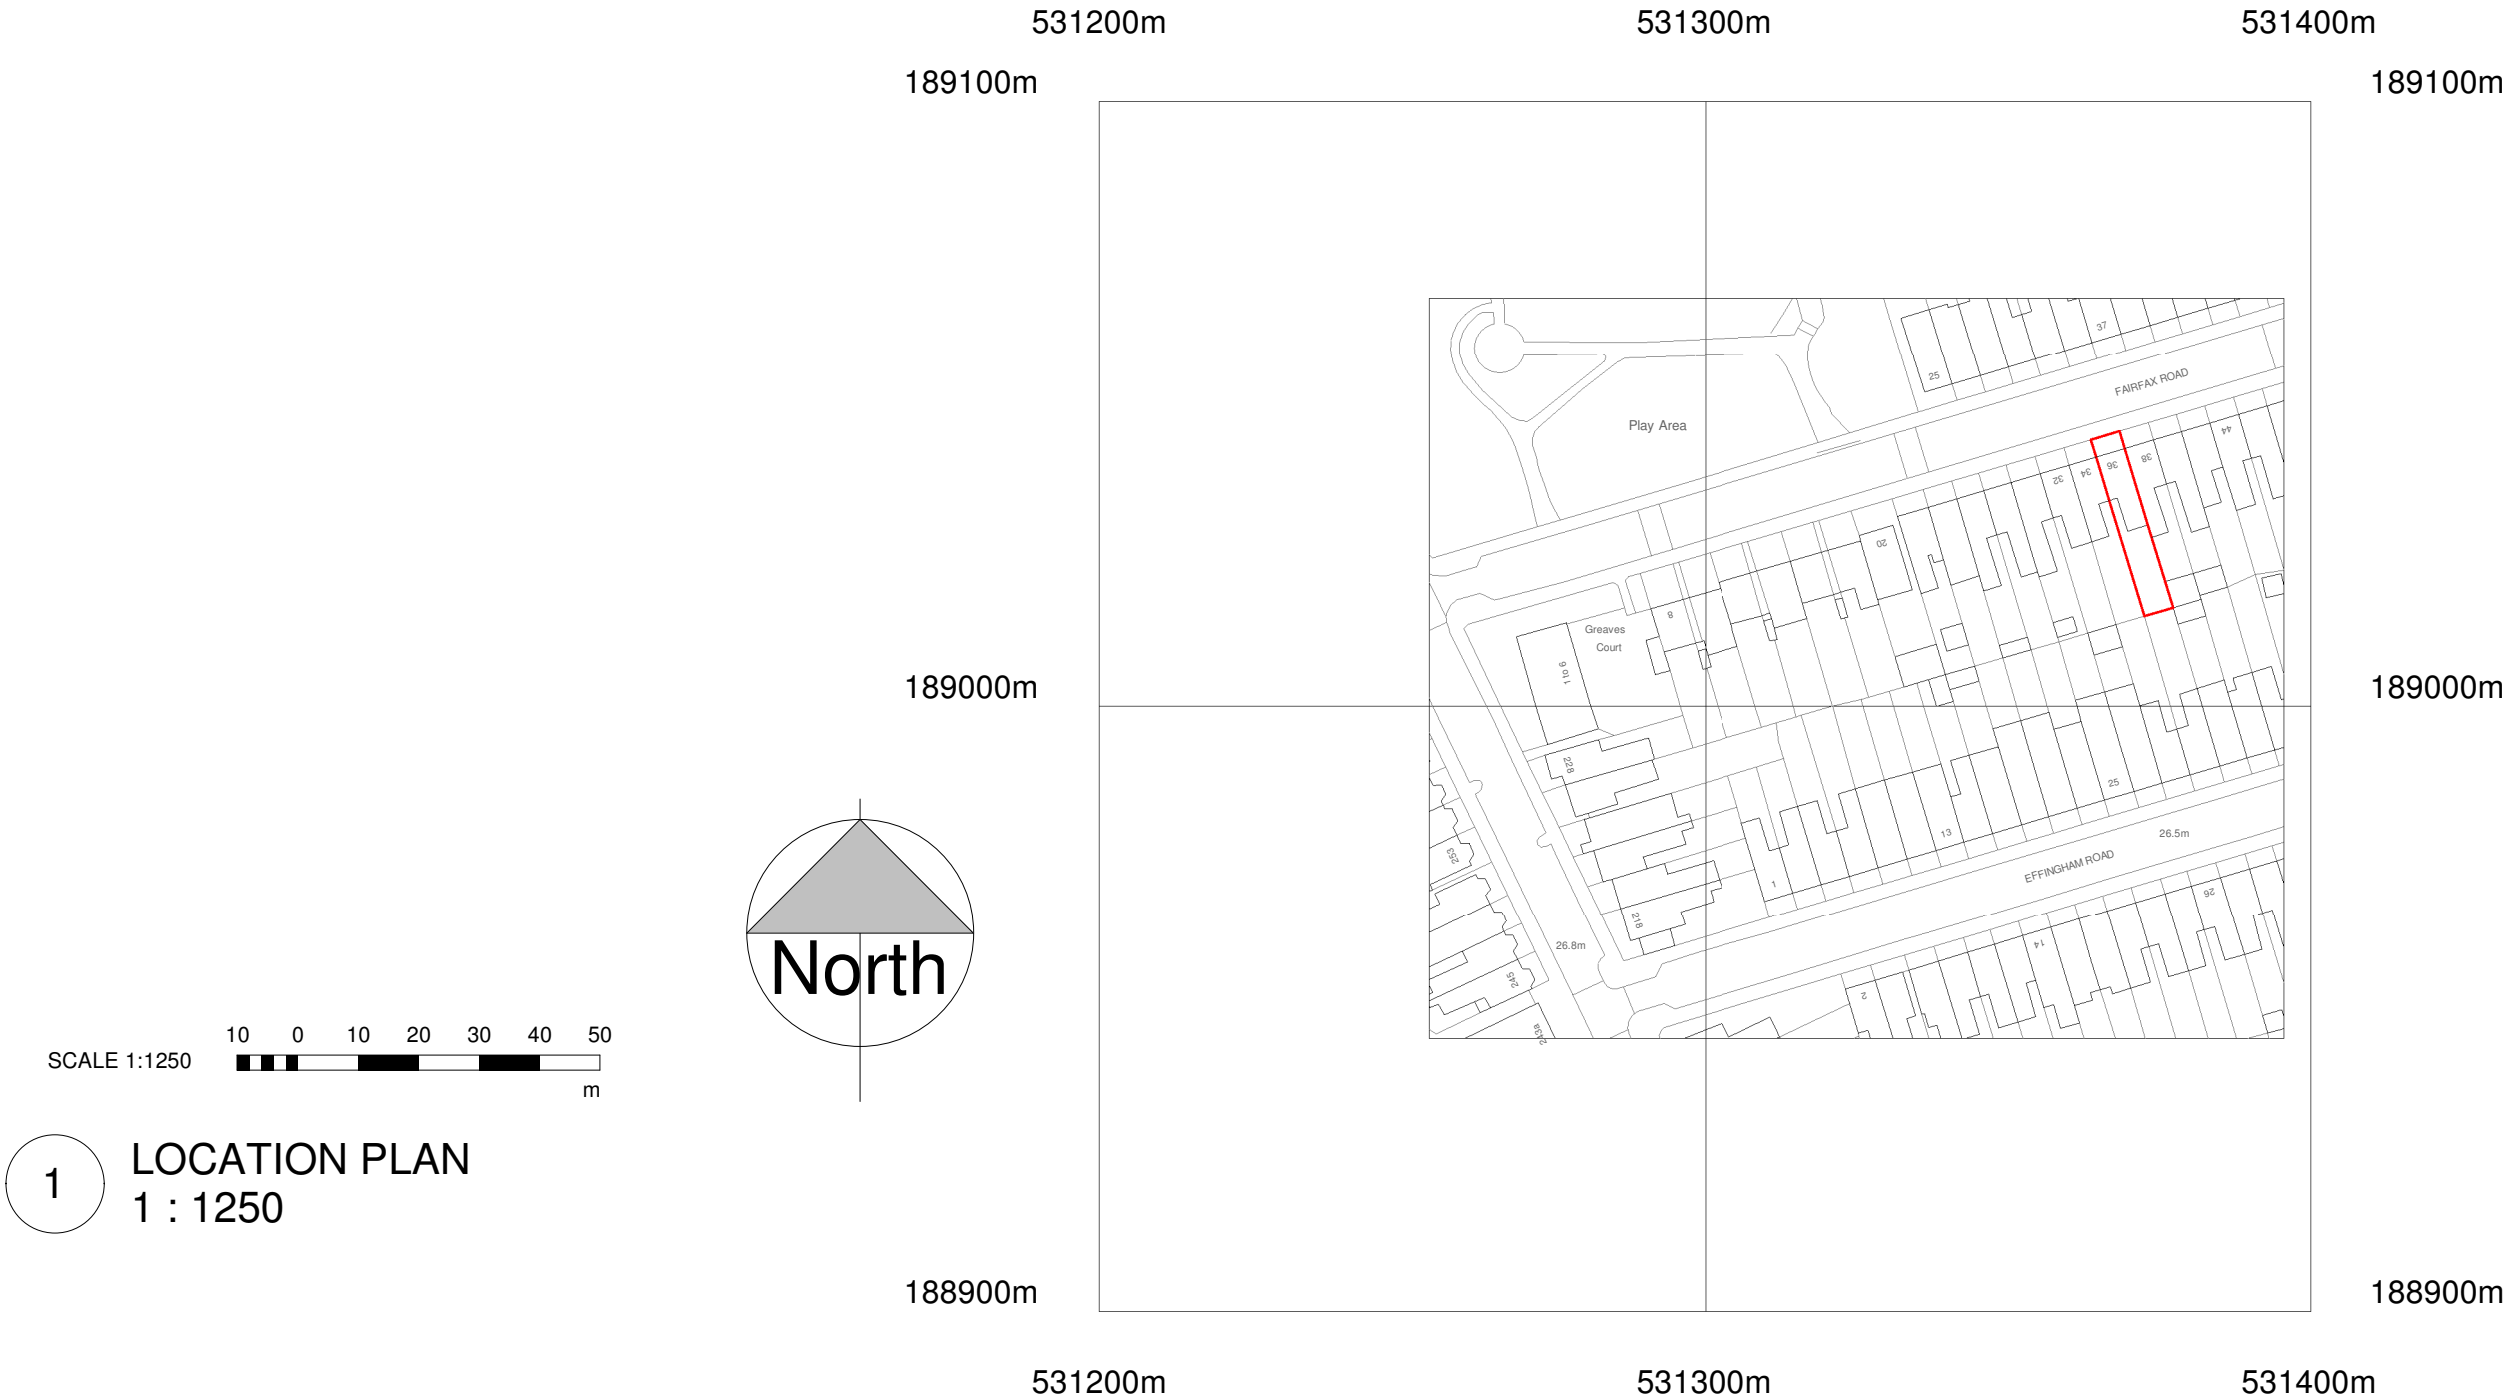

%%169Crown Copyright and database rights 2023 OS Licence no. AC0000849896

No.	Description	Date
A	ISSUED FOR A LAWFUL DEVELOPMENT CERTIFICATE	NOV 23
B	ISSUED FOR A LAWFUL DEVELOPMENT CERTIFICATE VOLUMES REVISED	JAN 2024

LK DESIGN SERVICES		7 HANWELL CLOSE CLACTON ON SEA ESSEX CO16 7HF TEL 01255 431 825 email - les.king52@outlook.com		SITE ADDRESS 36 FAIRFAX ROAD LONDON N8 0NG		Date Issue Date		Project number 1992	Scale (@ A3) 1 : 1250
						Drawn by LK	DRAWING NO. CL 01		REV B
Project Name		PROPOSED LOFT CONVERSION WITH JULIET BALCONY, 2 VELUX WINDOWS TO THE FRONT ELEVATION. PLUS A ROOF EXTENSION TO THE REAR OUTRIGGER			Sheet Title LOCATION PLAN	Checked by Checker			