



Key:

1. Proposed Roof light (One-Way Glass)

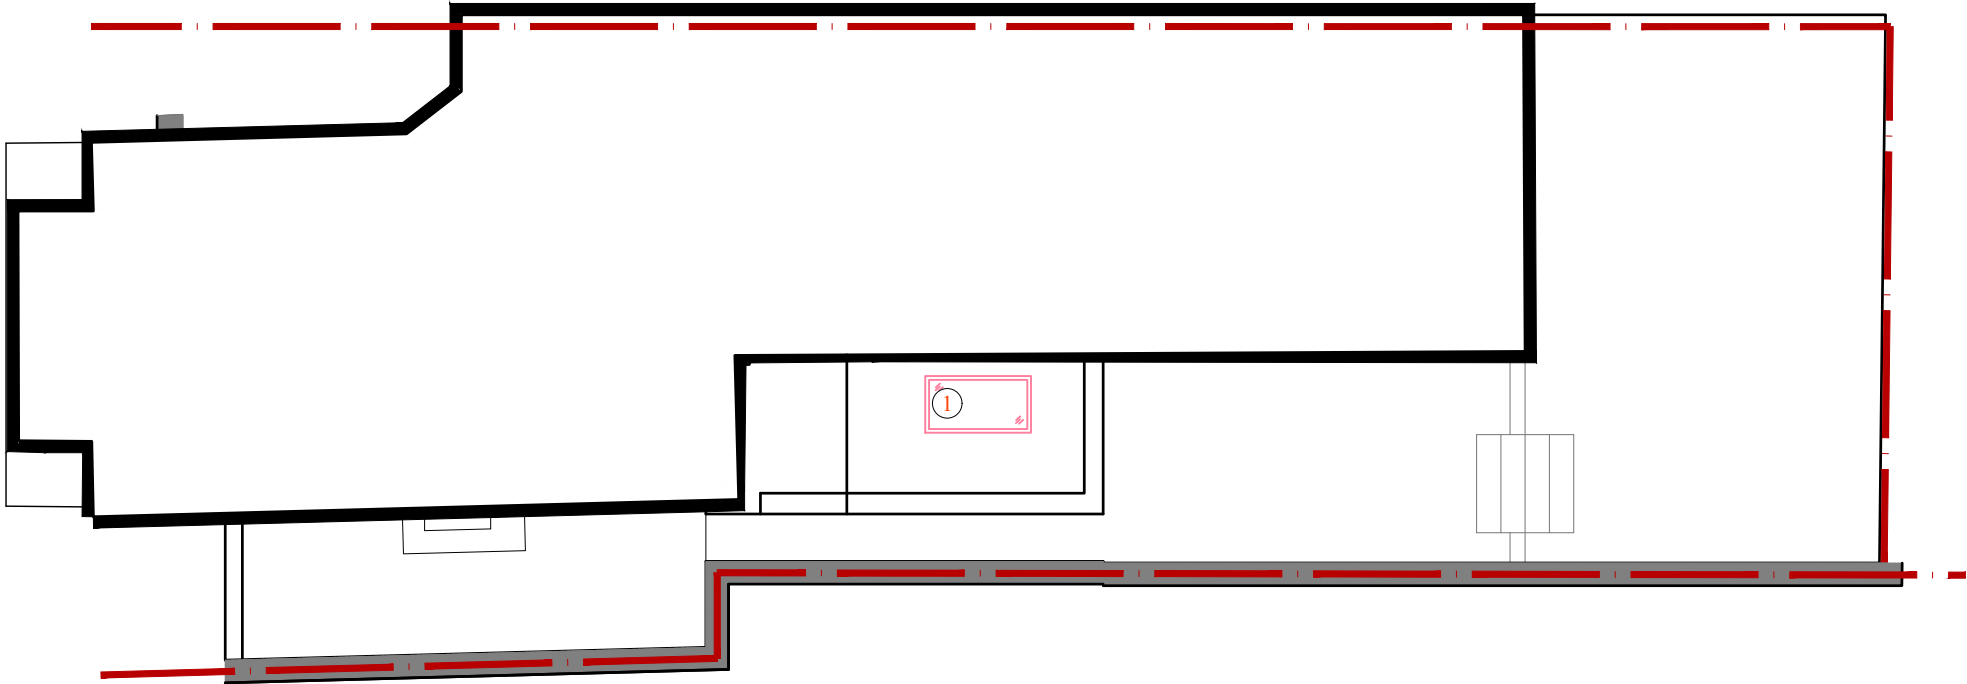

1 PROPOSED ROOF PLAN
Scale: 1:100

 

Notes
This drawing has been produced to show 'Design Intent' for aesthetic guidance only. This drawing does not purport to be a working drawing and is for illustrative purposes only.

The Contractor is responsible for the structural stability and weather proofing of all elements and will be liable for any defects or failure that may arise from design development, defective materials or workmanship.

© Copyright
This drawing is the property of Low Key Life Limited. No disclosure or copy of it may be made without the written permission of Low Key Life Limited.

Existing
Proposed

Revisions		
Date 05/12/2023 03/01/2024	Rev / A	Details Issued for Planning Issued for Planning



Project Title & Address
431A Archway Road
London N6 4HT

Drawing Title
Proposed
ROOF PLAN

Scale 1:100@A3	Creation Date Nov 2023	Status PLAN
Project No. 001	Drawing No. 104	Revision A