



- NOTES:
1. ALL DIMENSIONS IN mm UNLESS NOTED OTHERWISE.
 2. DO NOT SCALE FROM THIS DRAWING.
 3. ALL DIMENSIONS TO BE VERIFIED ON SITE PRIOR TO COMMENCING WORKS
 4. DISCLAIMER OF LIABILITY: NO WARRANTY, REPRESENTATION OR RESPONSIBILITY IS MADE TO THE EMPLOYER/PRINCIPAL CONTRACTOR/PURCHASER/END USER IN RESPECT OF ANY STATEMENT, DETAIL, DESCRIPTION, DIMENSION, SPECIFICATION OR OTHERWISE THAT IS OUTLINED ON THIS DRAWING/DOCUMENT ISSUED BY 2NDGEN FACADES LIMITED.

 

 APPLICATION BOUNDARY

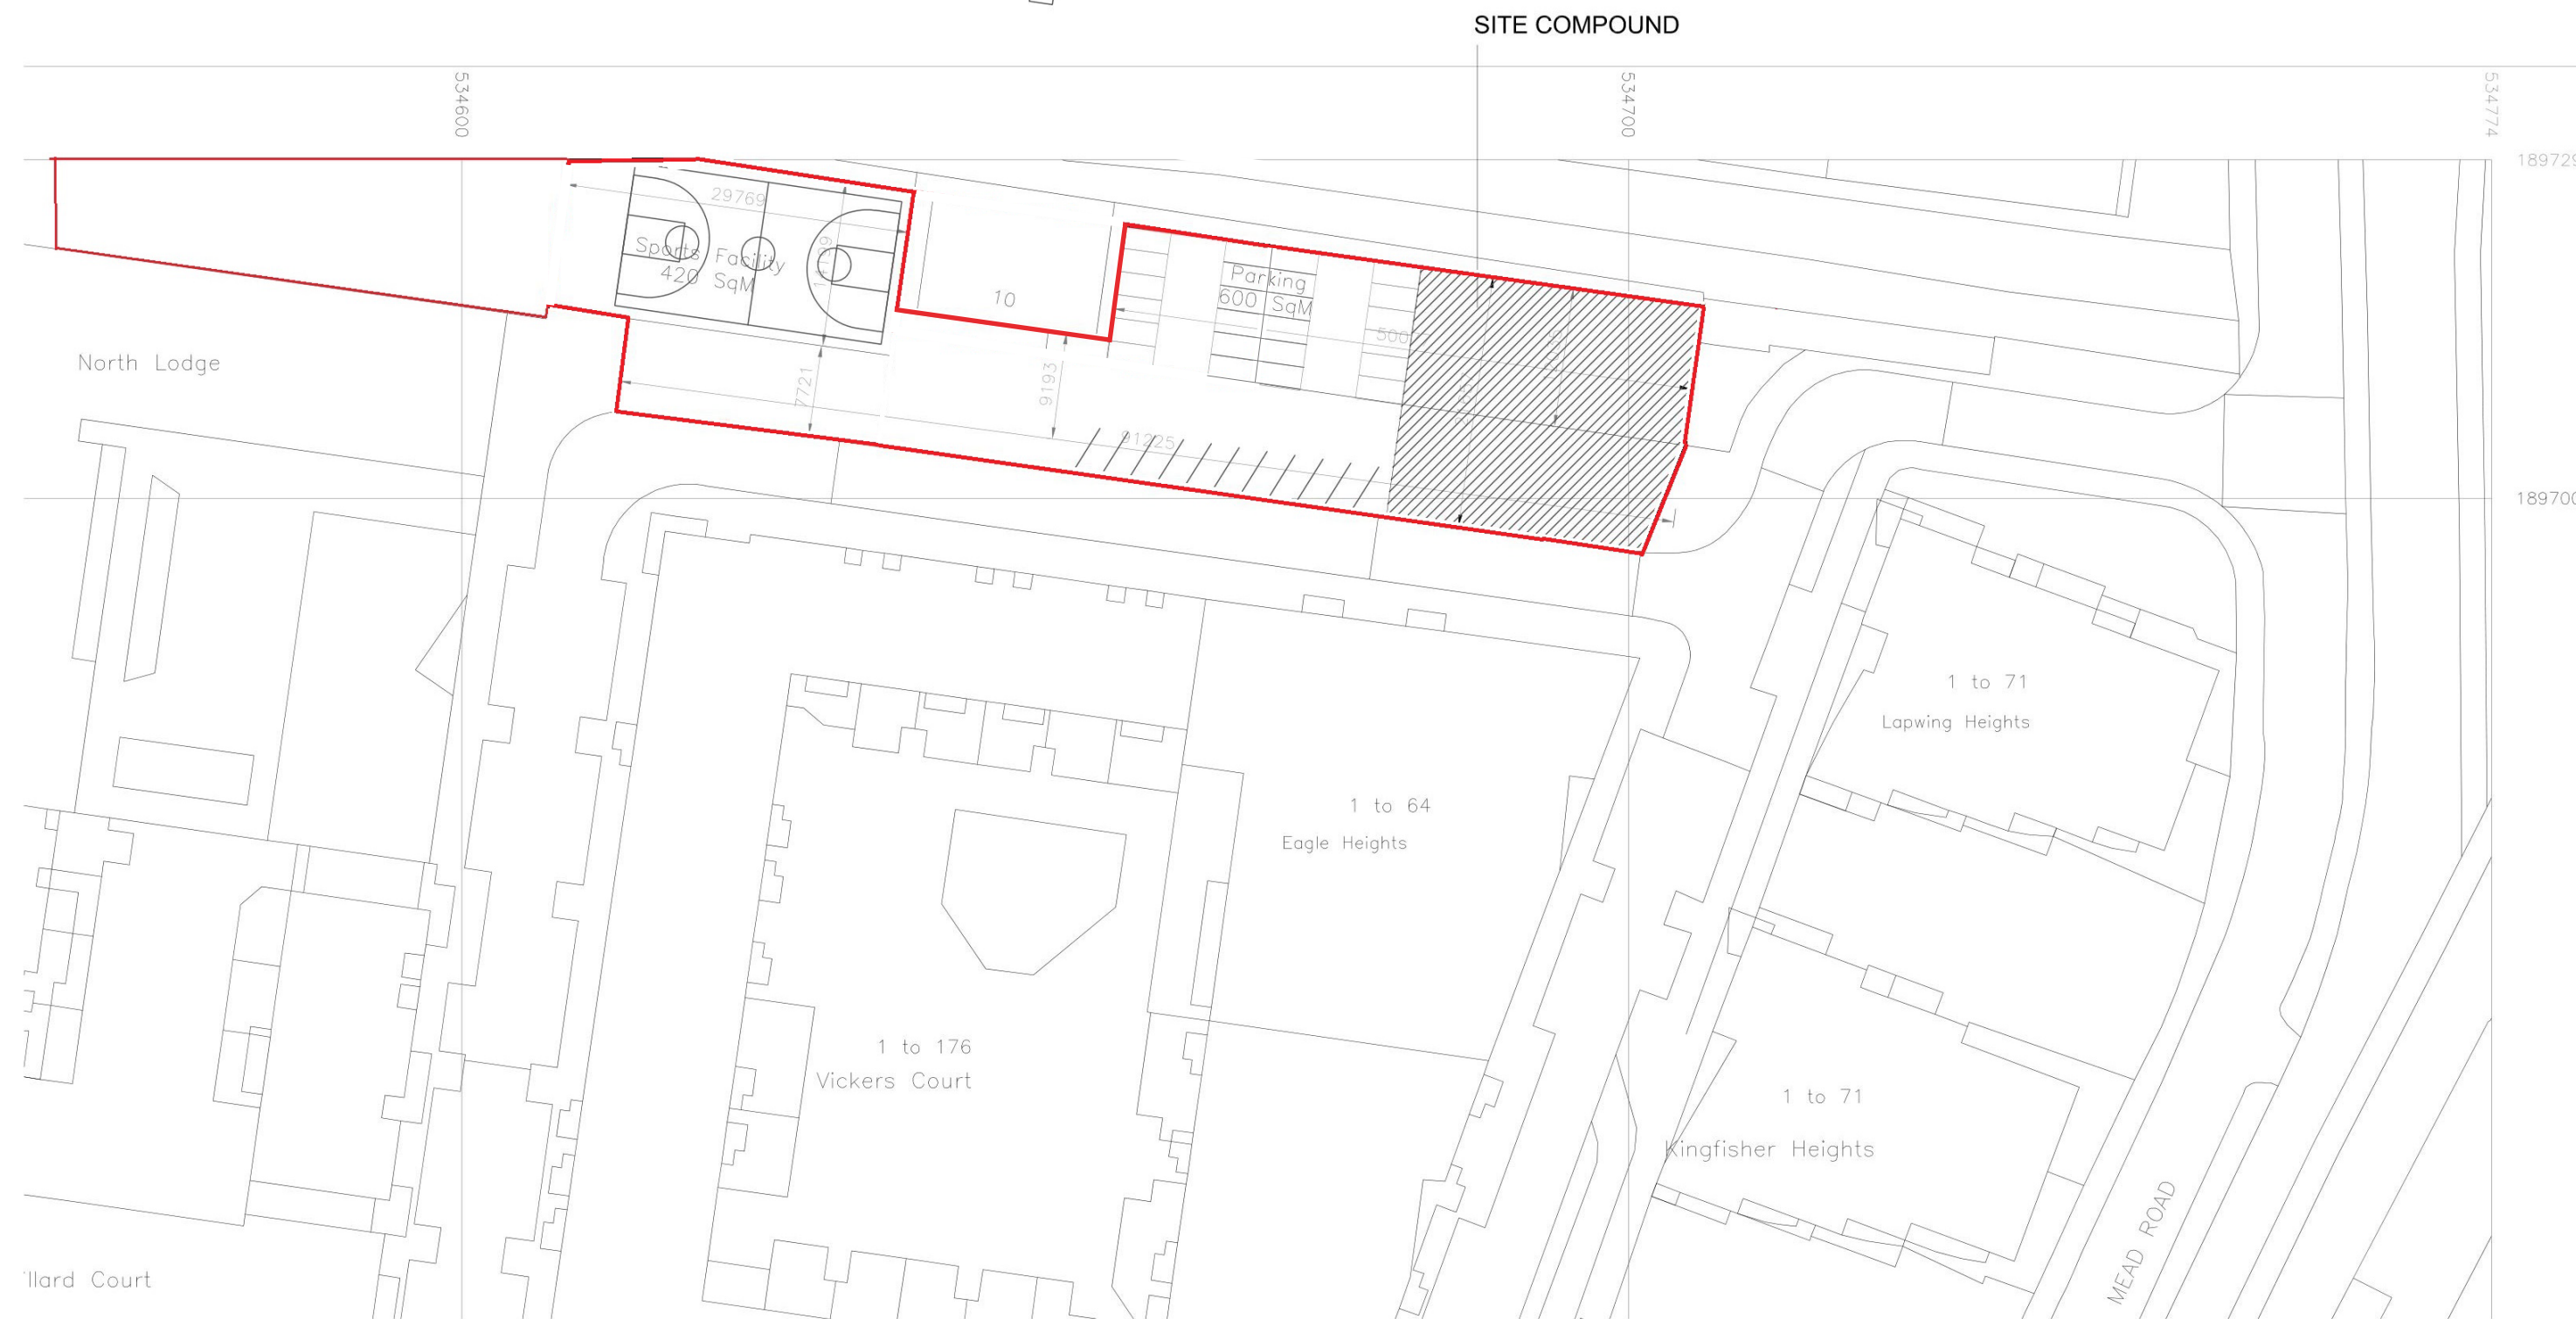

Client			
Project TOTTENHAM HALE VILLAGE LONDON			
Drawing Title SITE COMPOUND PROPOSED SITE PLAN			
Drawing Status TENDER			
Drawn By: IA	Date: 18.08.21	Checked By: MB	Date: 18.08.21
Original Size Scale A1	1:500	Issue Date 18.08.21	
Project Number 2GEN000	Drawing Number SP21	Revision T01	