




1. Scale this drawing for Planning Purposes only
2. Do not scale for working drawings all dimensions shall be checked on site prior to commencing the works and any errors or admissions reported to the Architect
3. This drawing is the copyright of POQ Architects and must not be used or reproduced without their permission

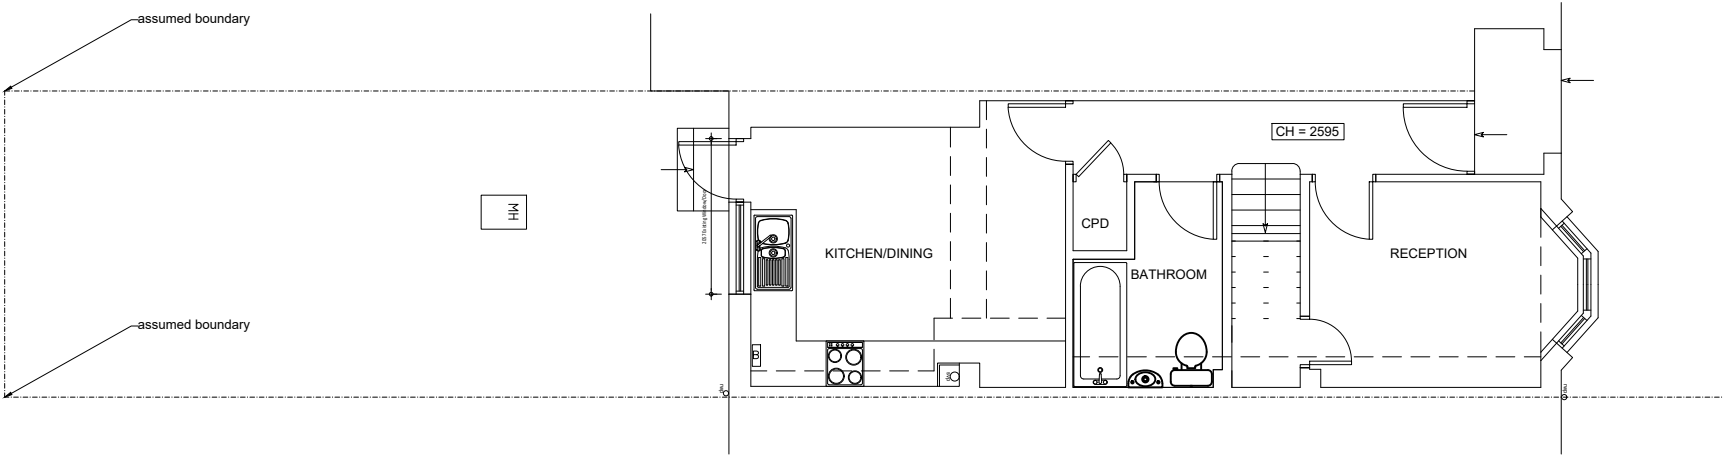

EXISTING GROUND FLOOR PLAN

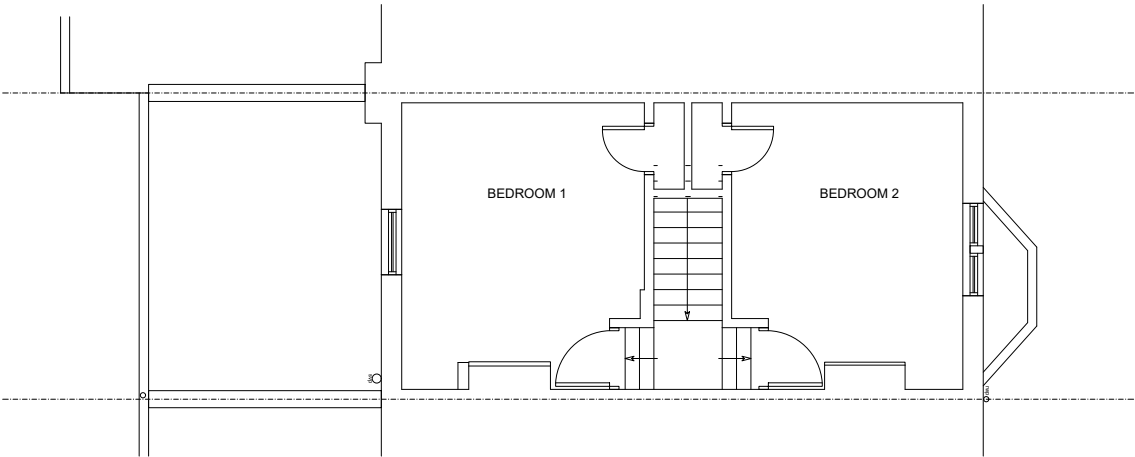

EXISTING FIRST FLOOR PLAN

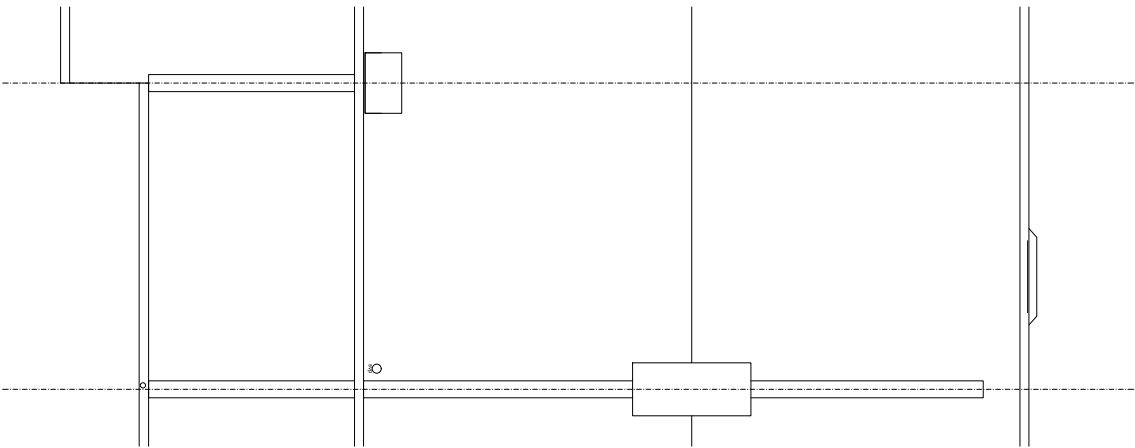

EXISTING ROOF PLAN



P01	HA Submission	15.12.23

Client:
Rosie Abrahamson

Project:
36 BENNINGTON ROAD
LONDON
N17 7NU

Date:
01.12.23

Scale:
1:100@A3

Drawing title:
Existing Plans

Drawing number: 187/010 **Revision:** P01