



Proposed front elevation (north)

Scale 1:100


Proposed rear elevation (south)

Scale 1:100



Proposed side elevation (east)

Scale 1:100

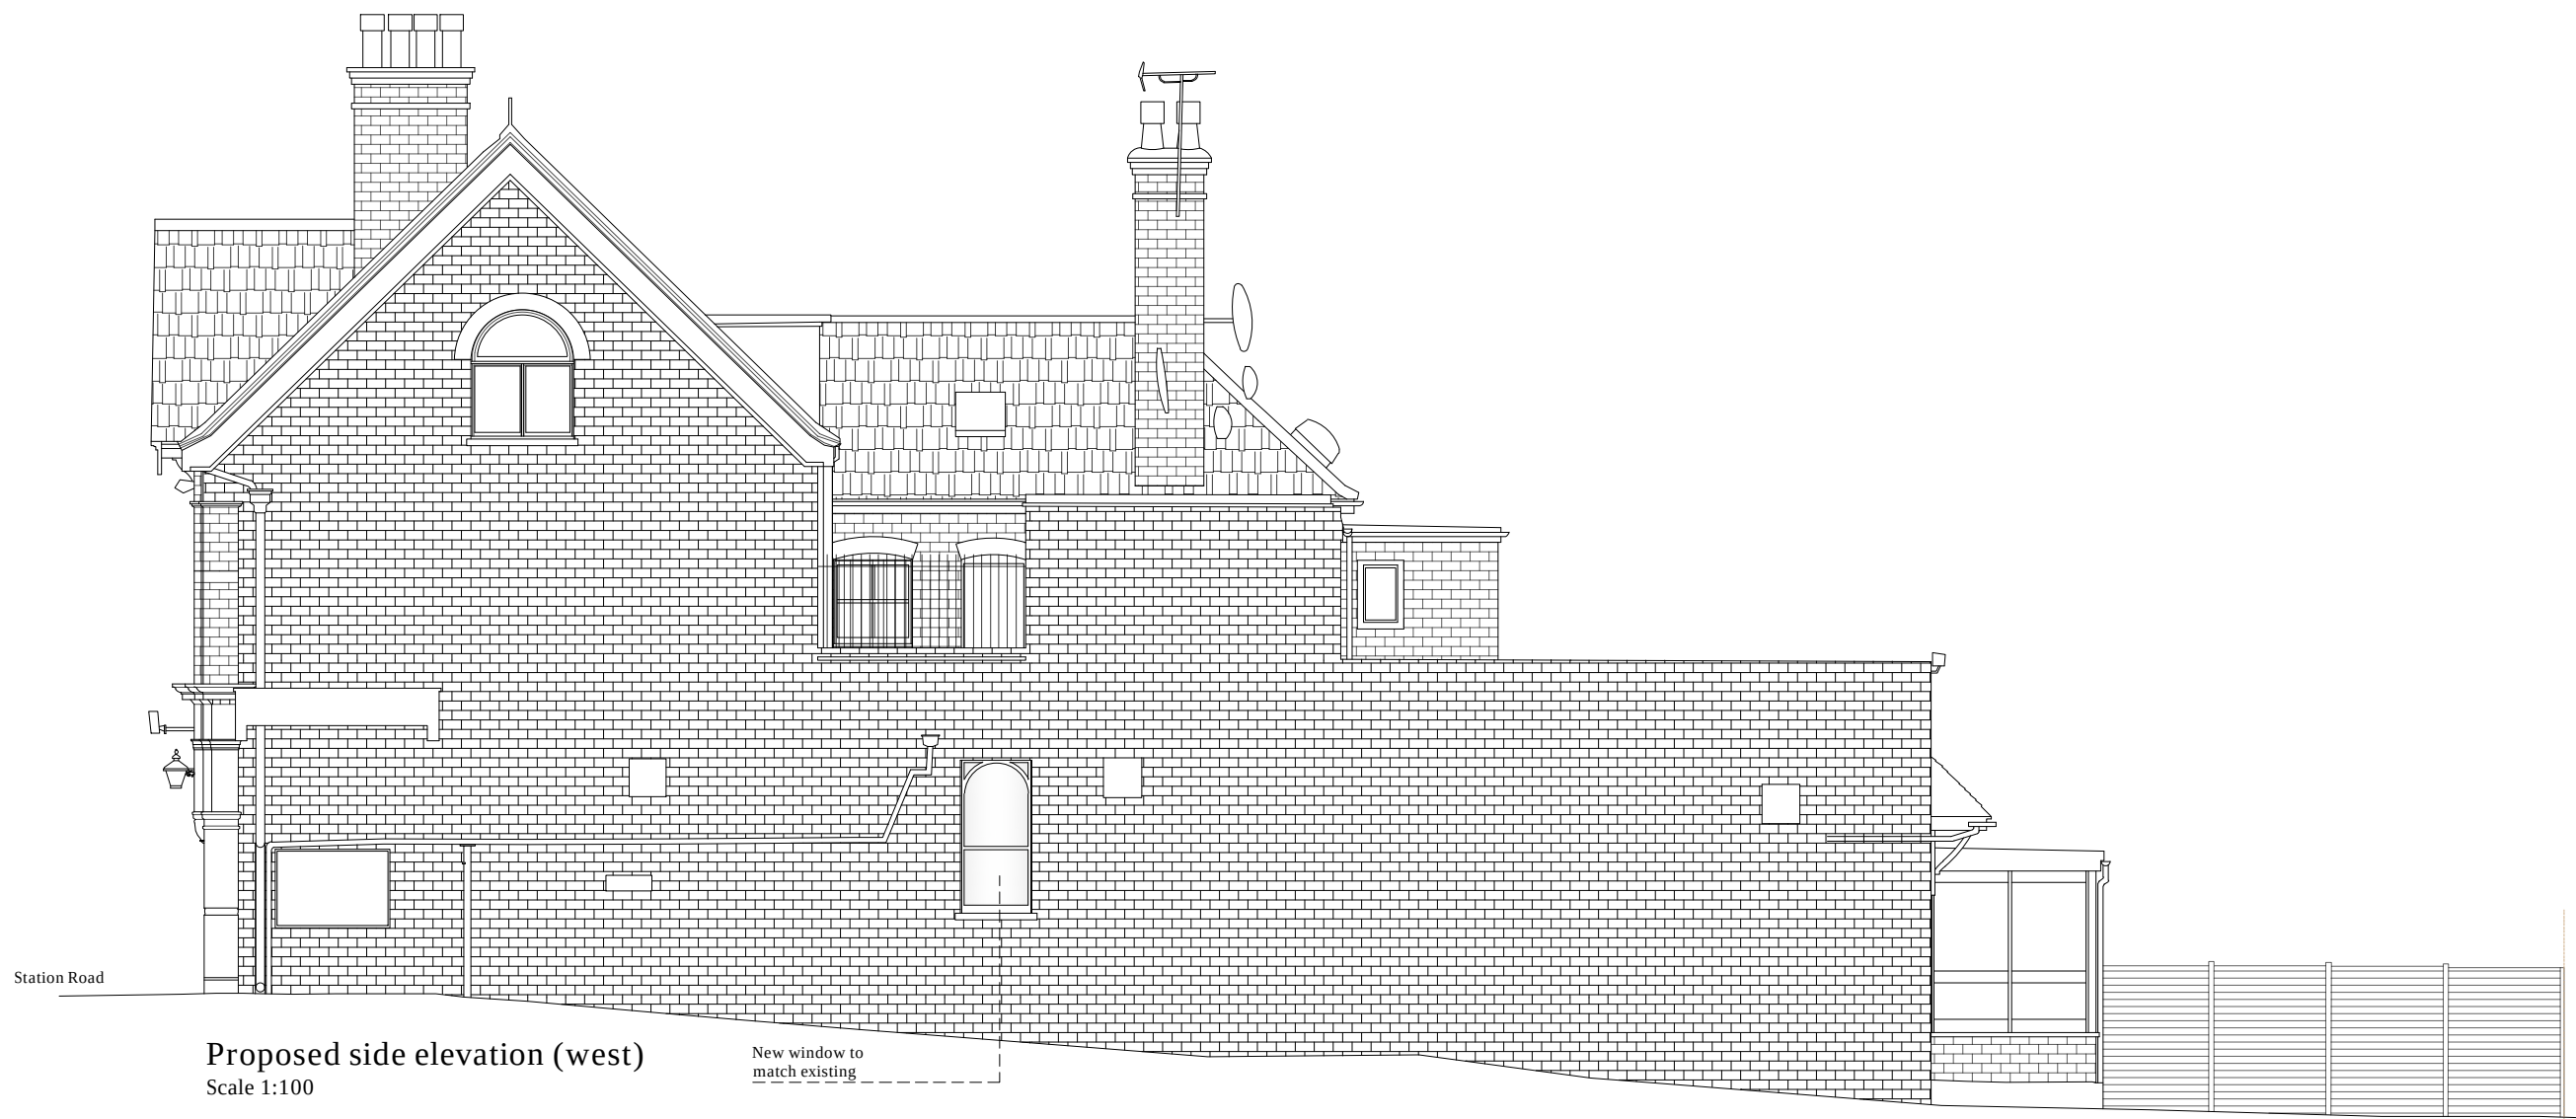

Proposed side elevation (west)

Scale 1:100

Scale 1:100 @ A1



AYGUL BOYRAZ

Contact: Ms. Aygul Boyraz
Email: info@aygulboyraz.com
Tel: +44 737 930 0802

Project Title:
Jolly Anglers Pub,
33 Station Road, Wood Green,
London, N22 6UX

Sheet Title:
Proposed
elevations

Scale:
1:100 @ A1

Drawn By:
AYGUL BOYRAZ

Reference Number:
108A2_PL03A

Date:
04/02/2024

Notes:
This drawing is not to be copied, altered or
changed without permission. The dimensions
of this drawing are based on another given
plan and we hold no responsibility in accuracy.

While this drawing can be used as a base
drawing for construction purposes, it is VERY
IMPORTANT that all dimensions are checked
carefully before any work commences or any
materials are ordered.

This drawing can be used as part of a planning
application, although the planning officer may
ask for more specific information about some
aspects of the design.

The drawing intends to illustrate the general
arrangement of the project proposals. As it
stands this drawing does not include all of the
detail necessary for a
full plans building regulations application.