




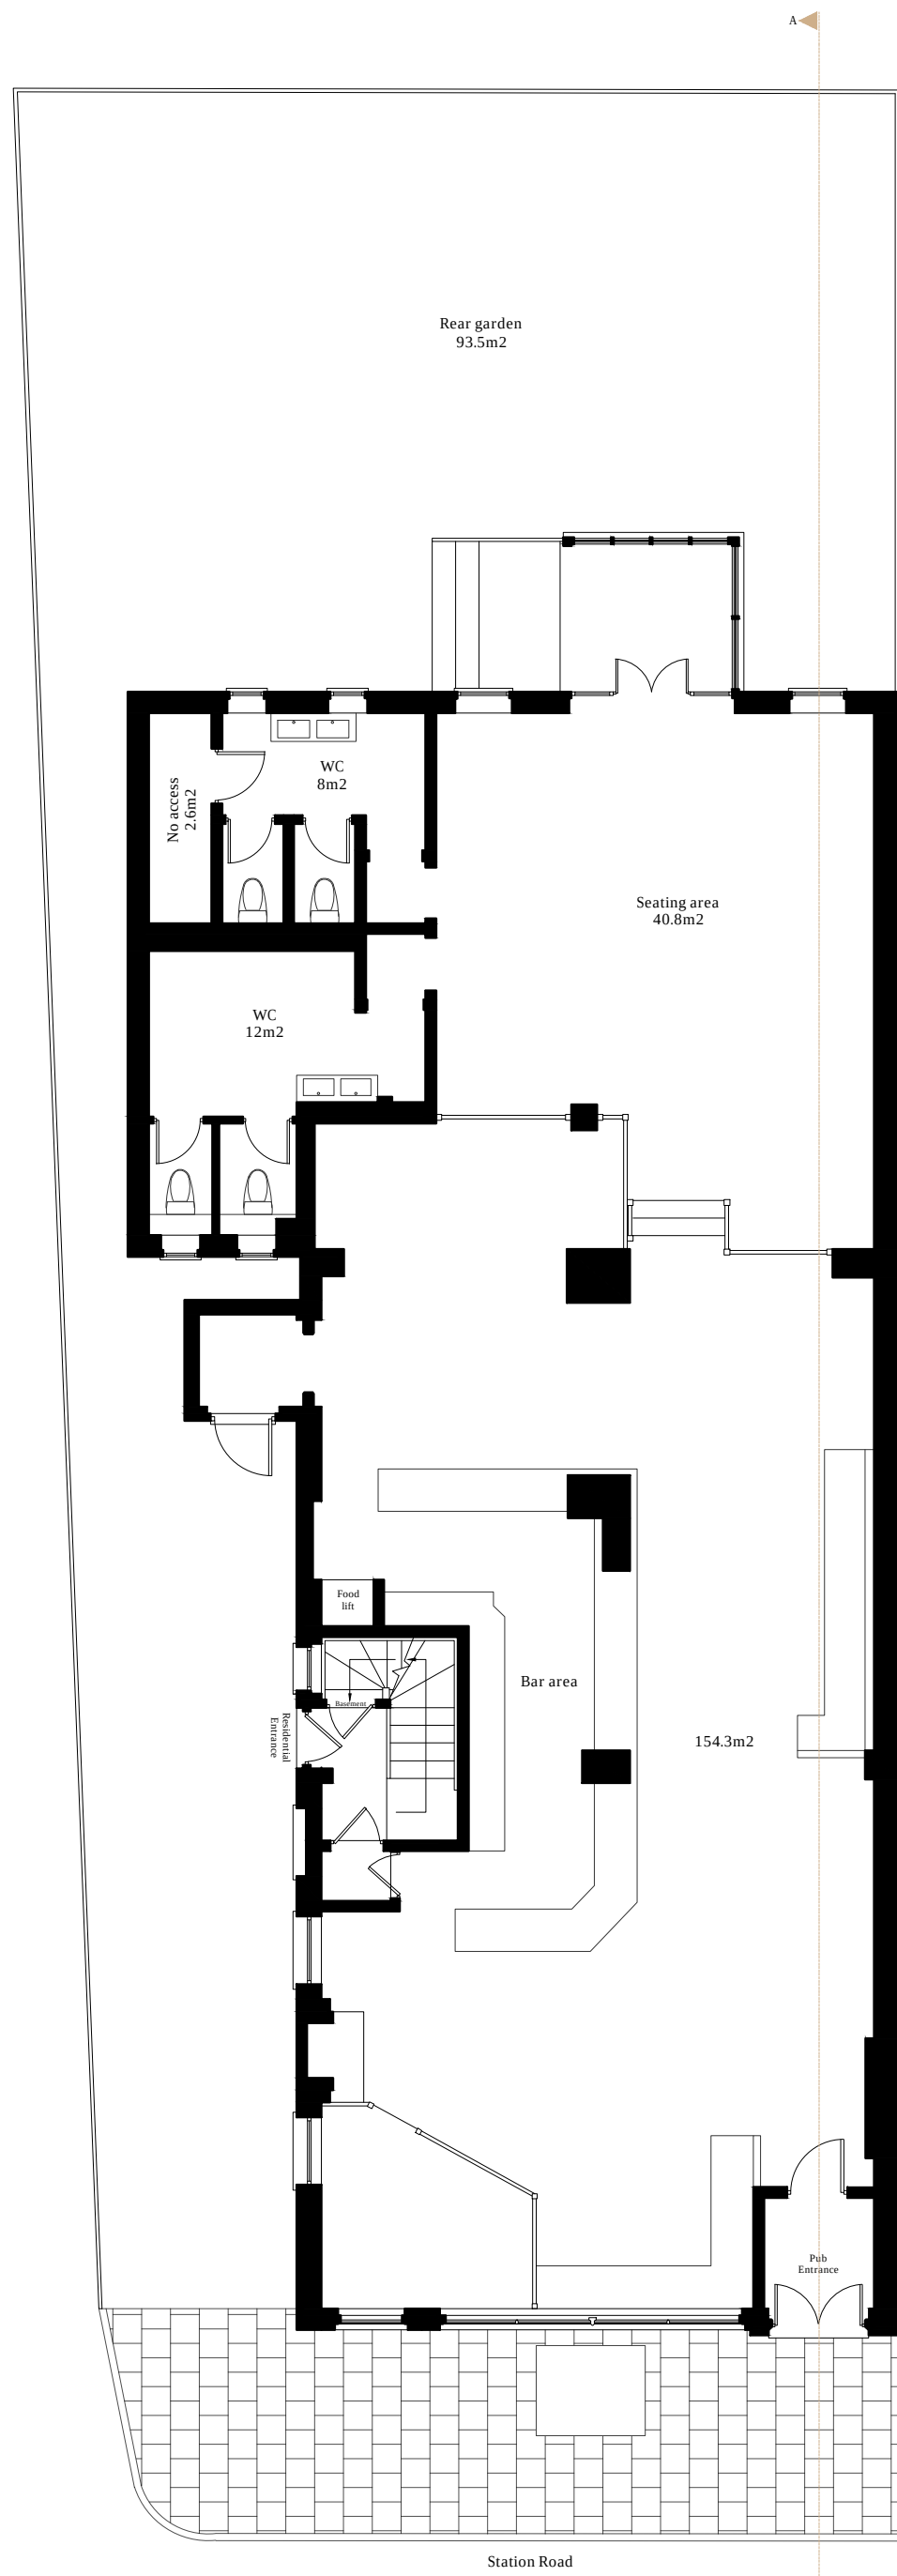


Existing ground floor plan
Scale 1:100

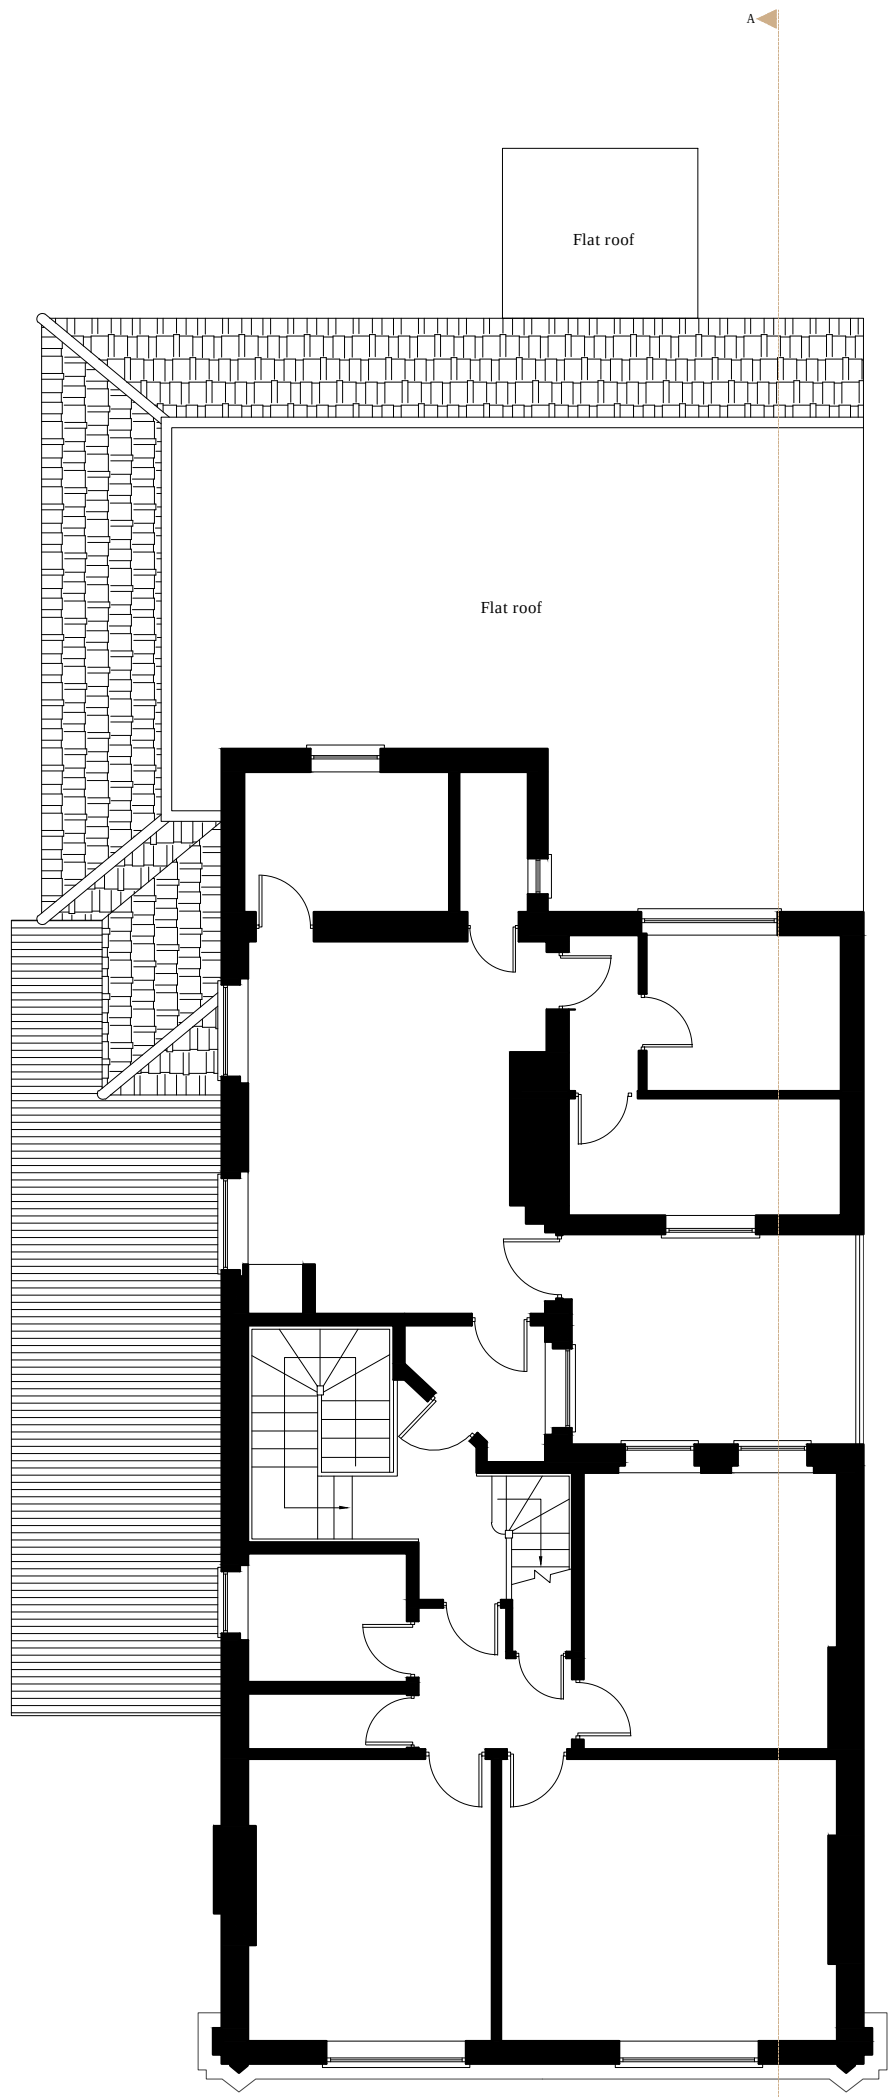


Existing first floor plan - no alterations
Scale 1:100

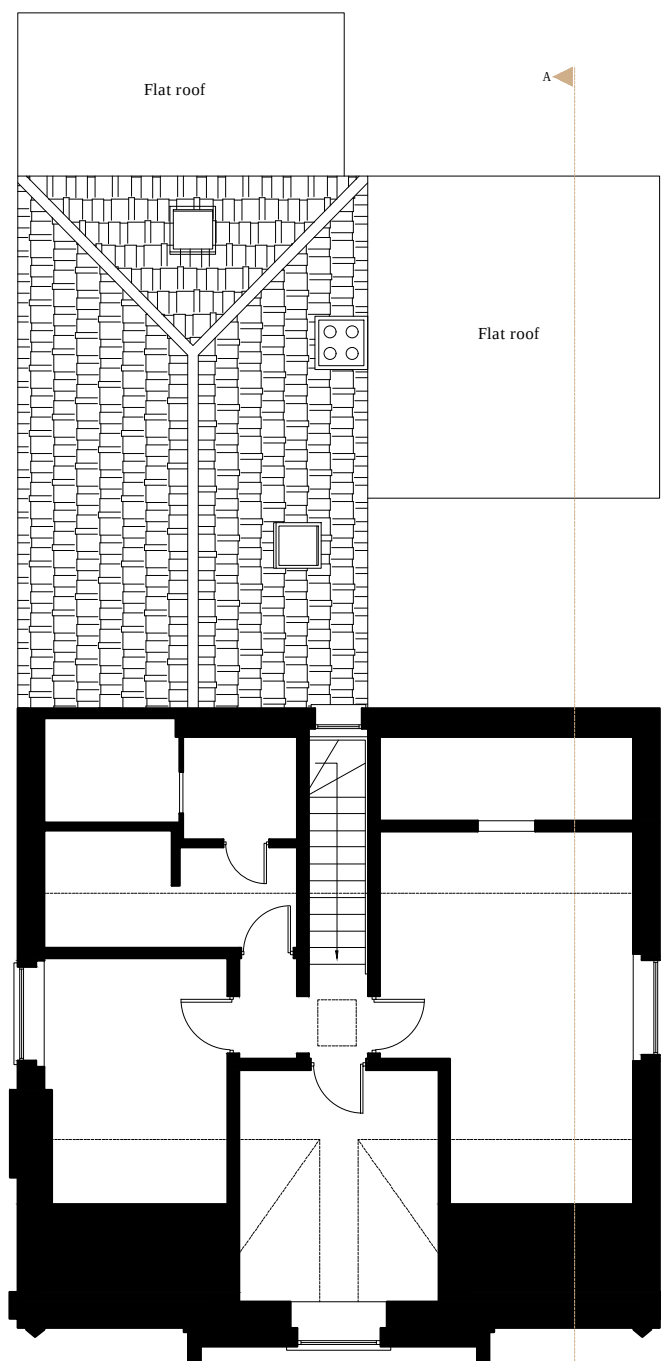


Existing second floor plan - no alterations
Scale 1:100

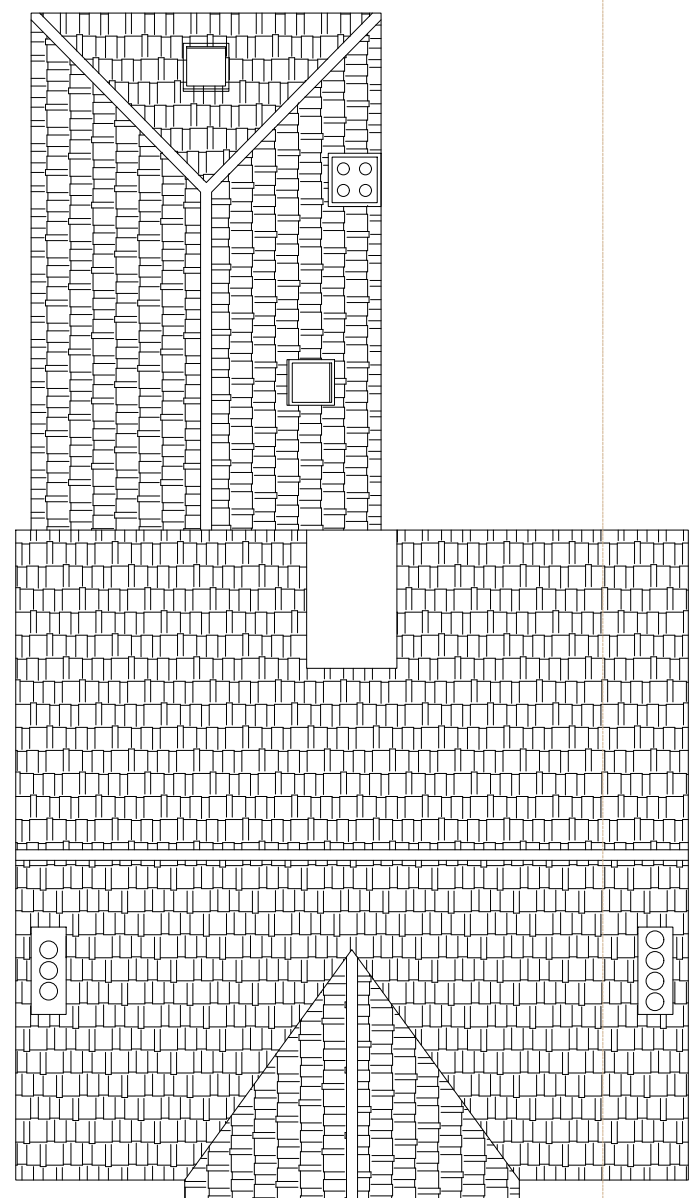

Existing roof plan - no alterations
Scale 1:100

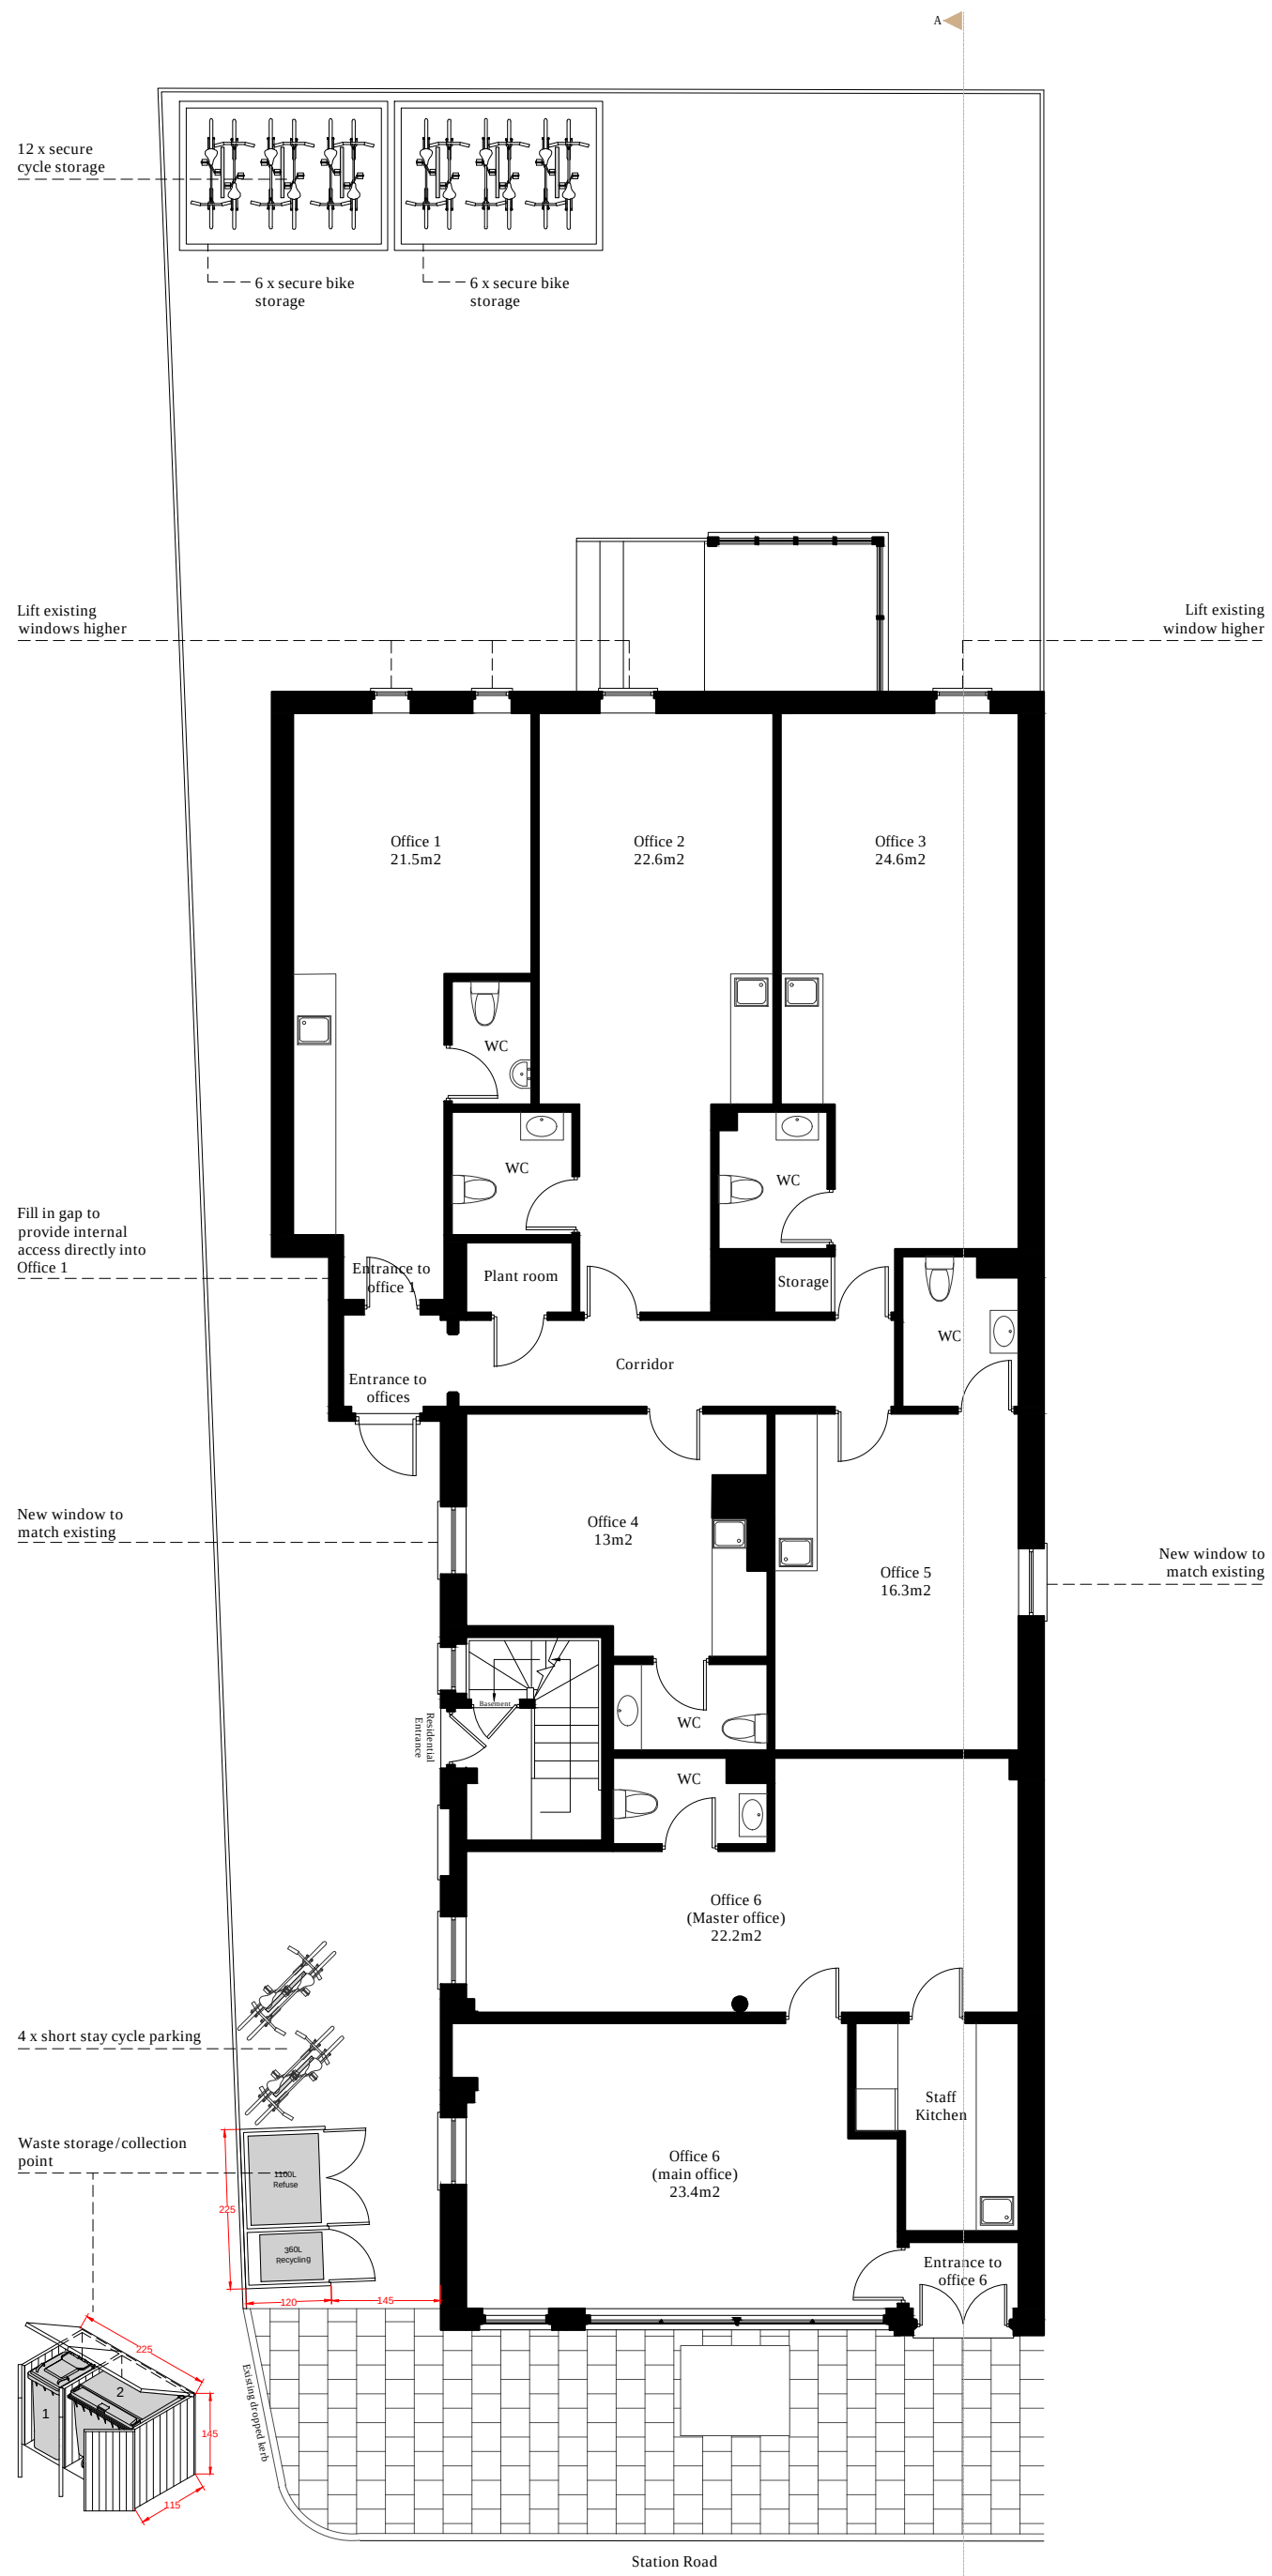

Proposed ground floor plan
Scale 1:100

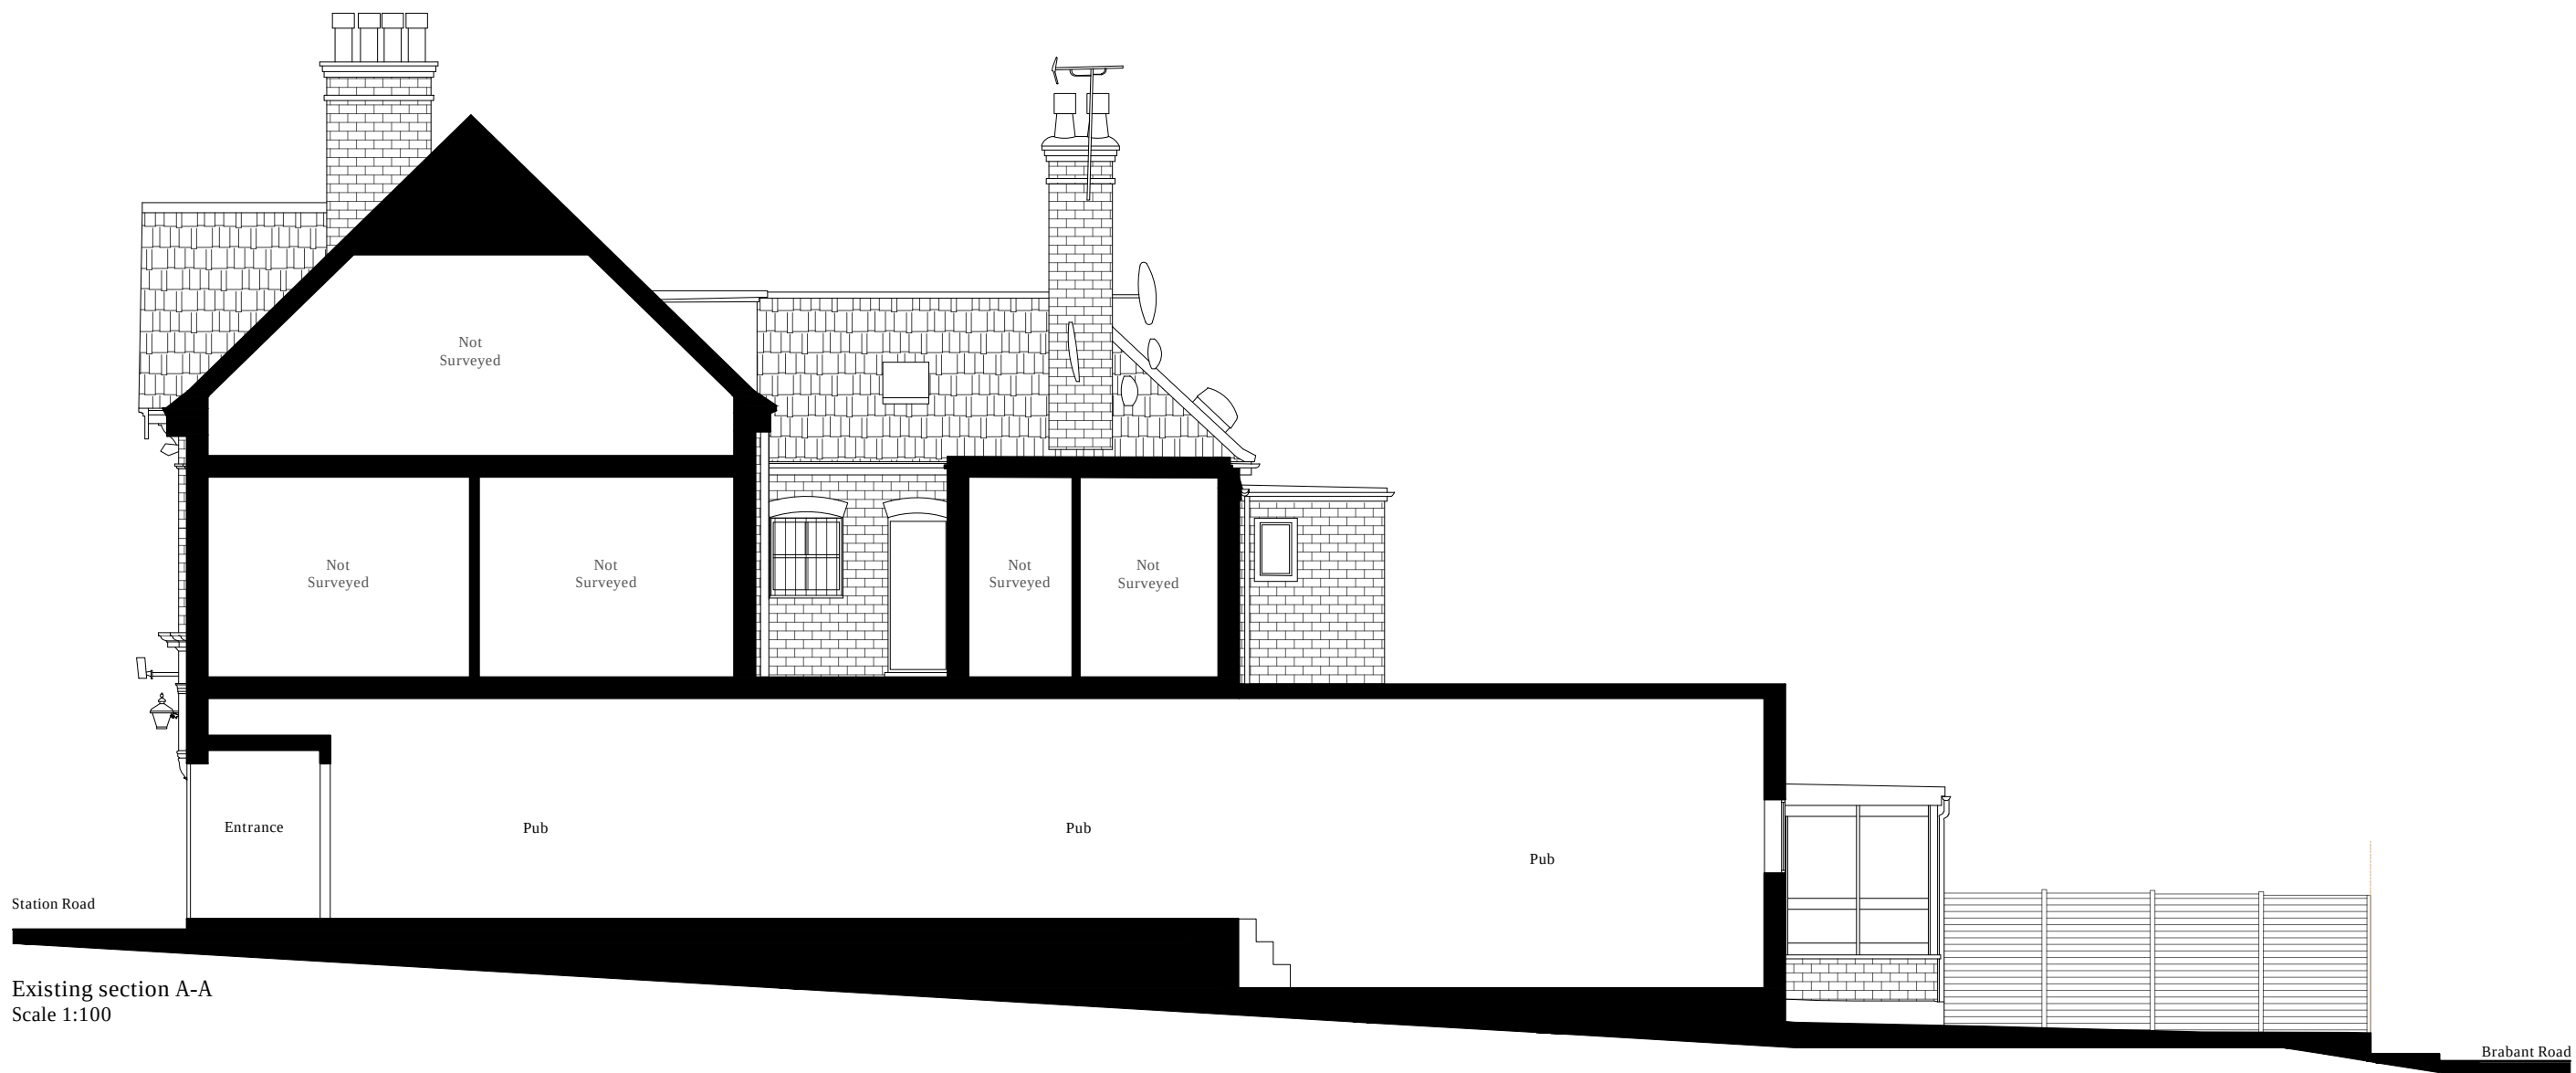

Existing section A-A
Scale 1:100



Proposed section A-A
Scale 1:100



AYGUL BOYRAZ
ARCHITECT

Contact: Ms. Aygul Boyraz
Email: info@aygulboyraz.com
Tel: +44 737 930 0802

Project Title
Jolly Anglers Pub,
33 Station Road, Wood Green,
London, N22 6UX

Sheet Title
Existing and Proposed
Floor Plans & Section A-A

Scale
1:100 @ A1

Drawn By
AYGUL BOYRAZ

Reference Number
108A2_PL01A

Date
04/02/2024

Notes:
This drawing is not to be copied, altered or
changed without permission. The dimensions
of this drawing are based on another given
plan and we hold no responsibility in accuracy.
While this drawing can be used as a base
drawing for construction purposes, it is VERY
IMPORTANT that all dimensions are checked
carefully before any work commences or any
materials are ordered.
This drawing can be used as part of a planning
application, although the planning officer may
ask for more specific information about some
aspects of the design.
The drawing intends to illustrate the general
arrangement of the project proposals. As it
stands this drawing does not include all of the
detail necessary for a
full plans building regulations application.