




PROPOSED FRONT ELEVATION

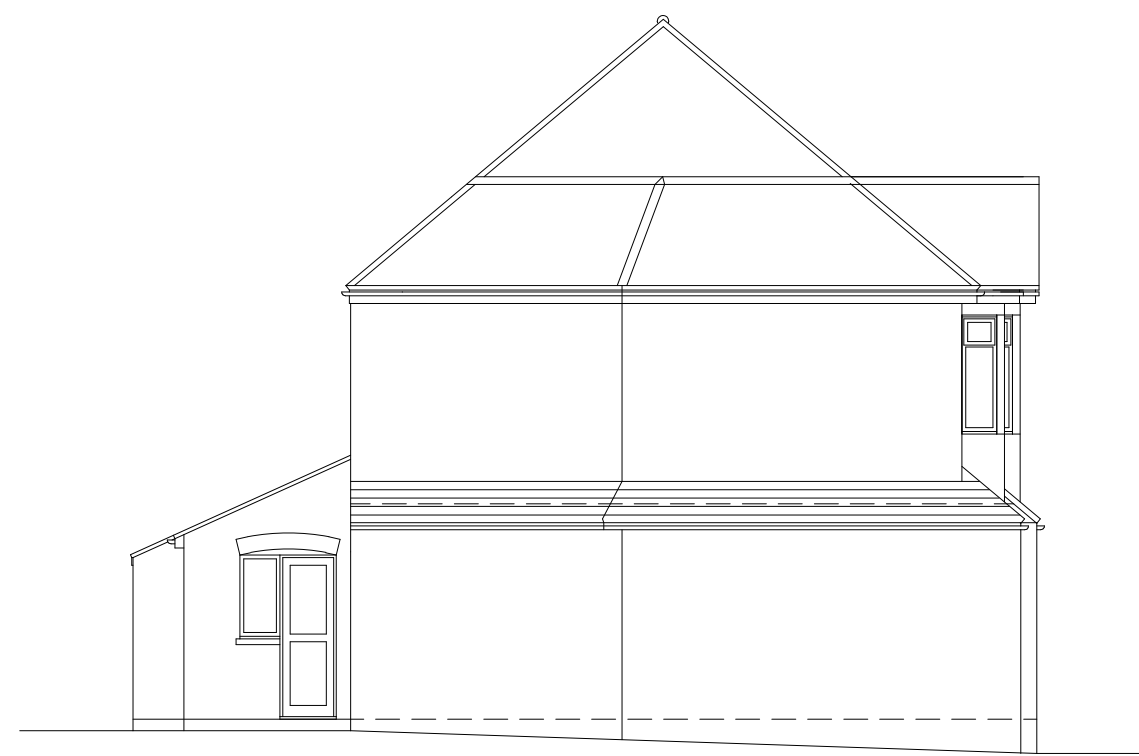


PROPOSED SIDE ELEVATION




PROPOSED REAR ELEVATION




PROPOSED CROSS SECTION

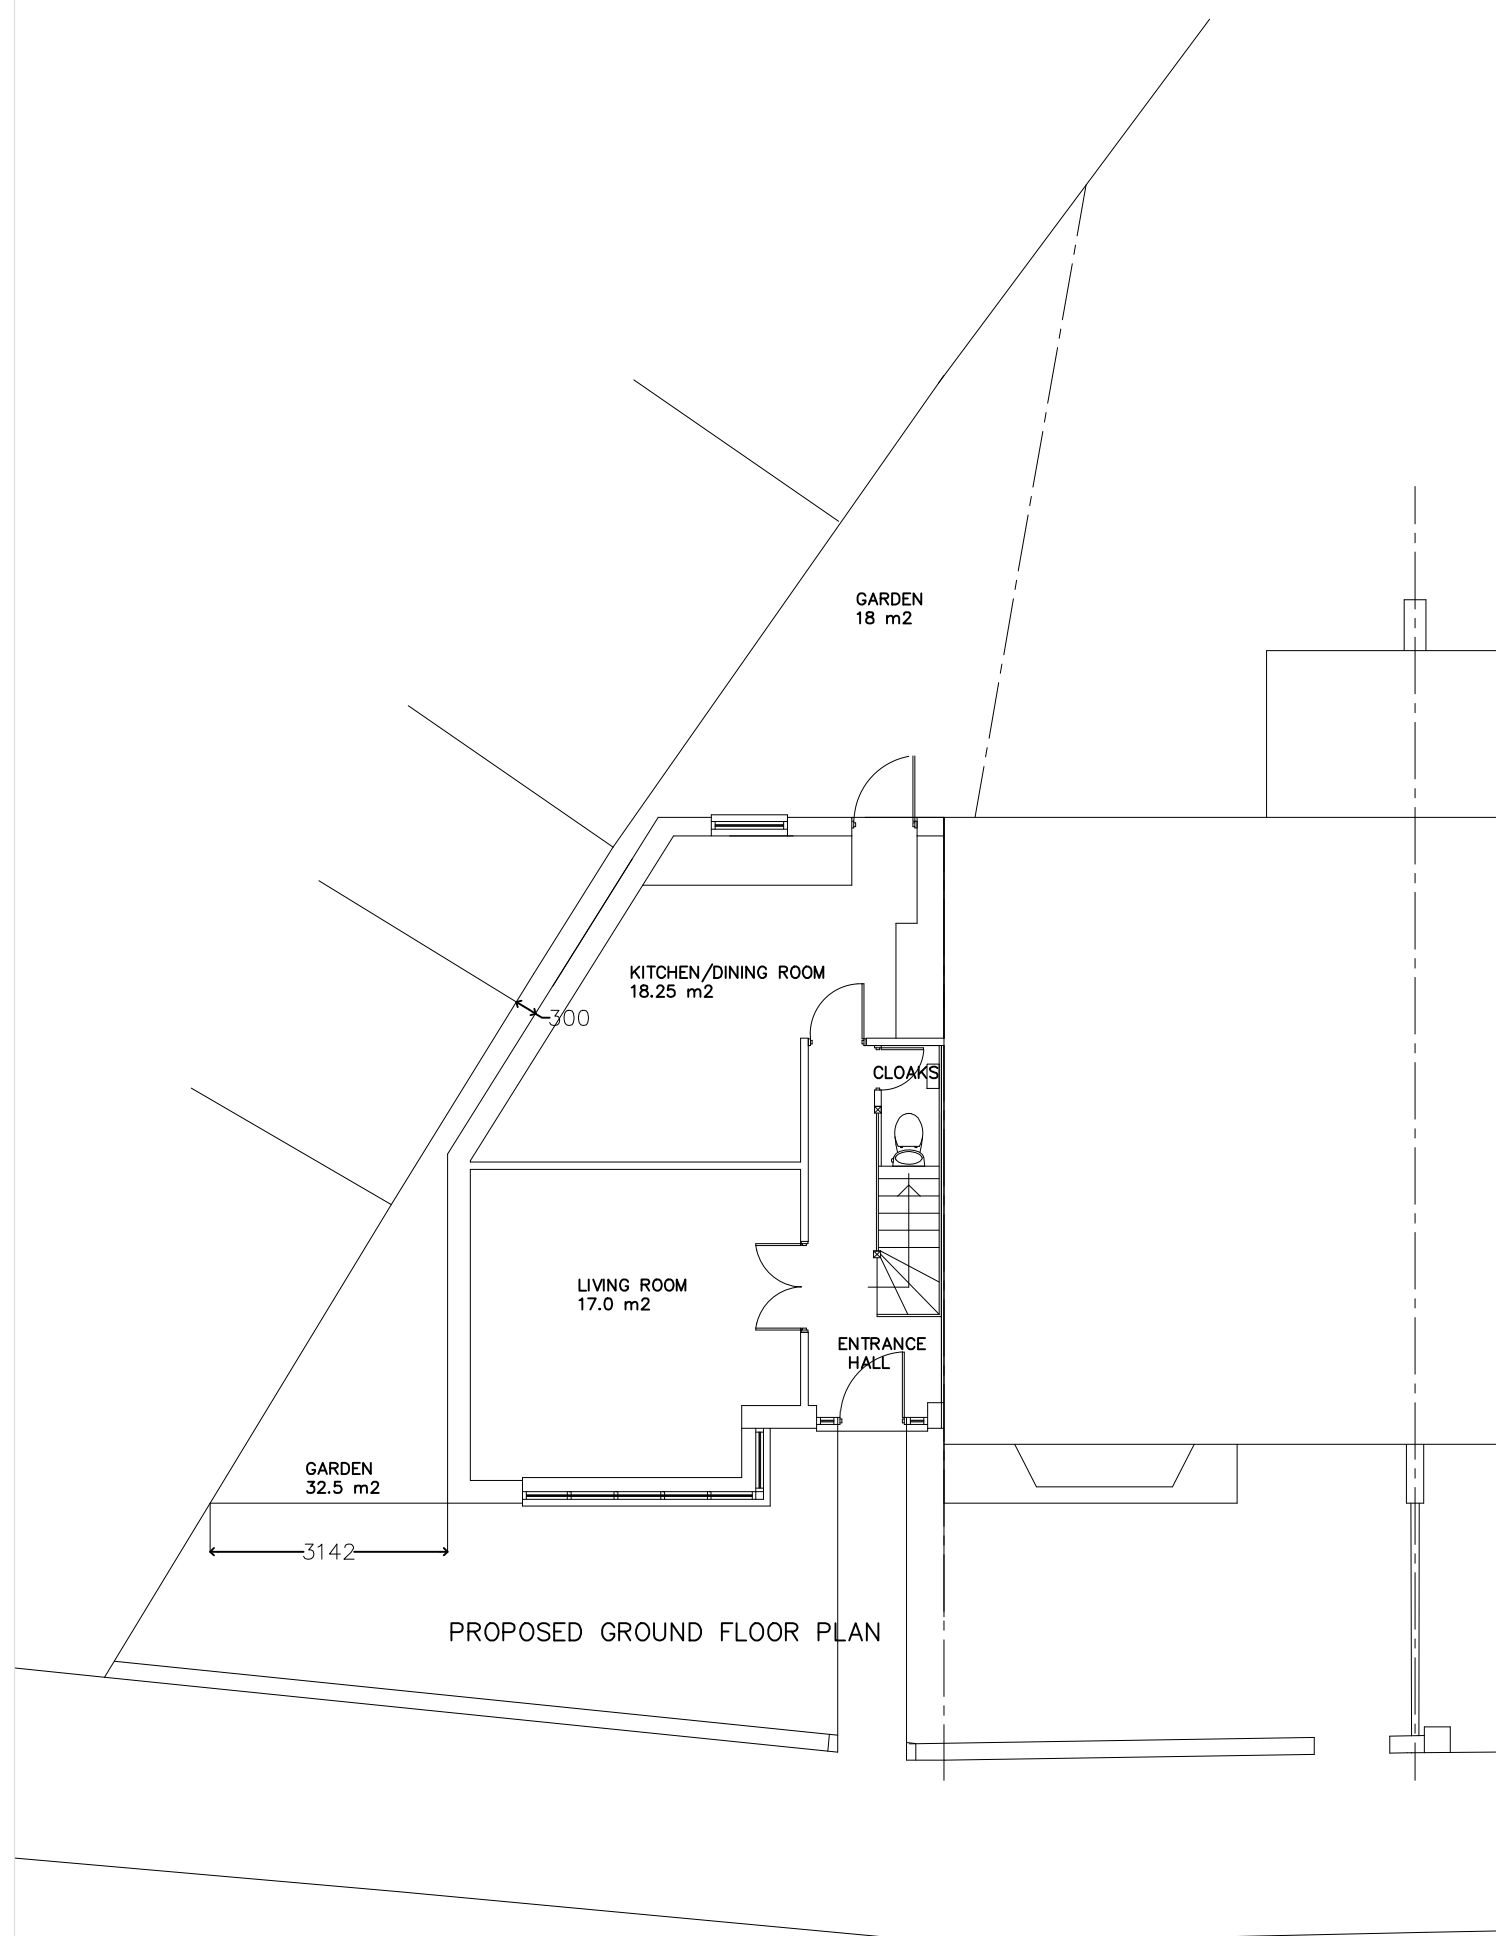

PROPOSED GROUND FLOOR PLAN

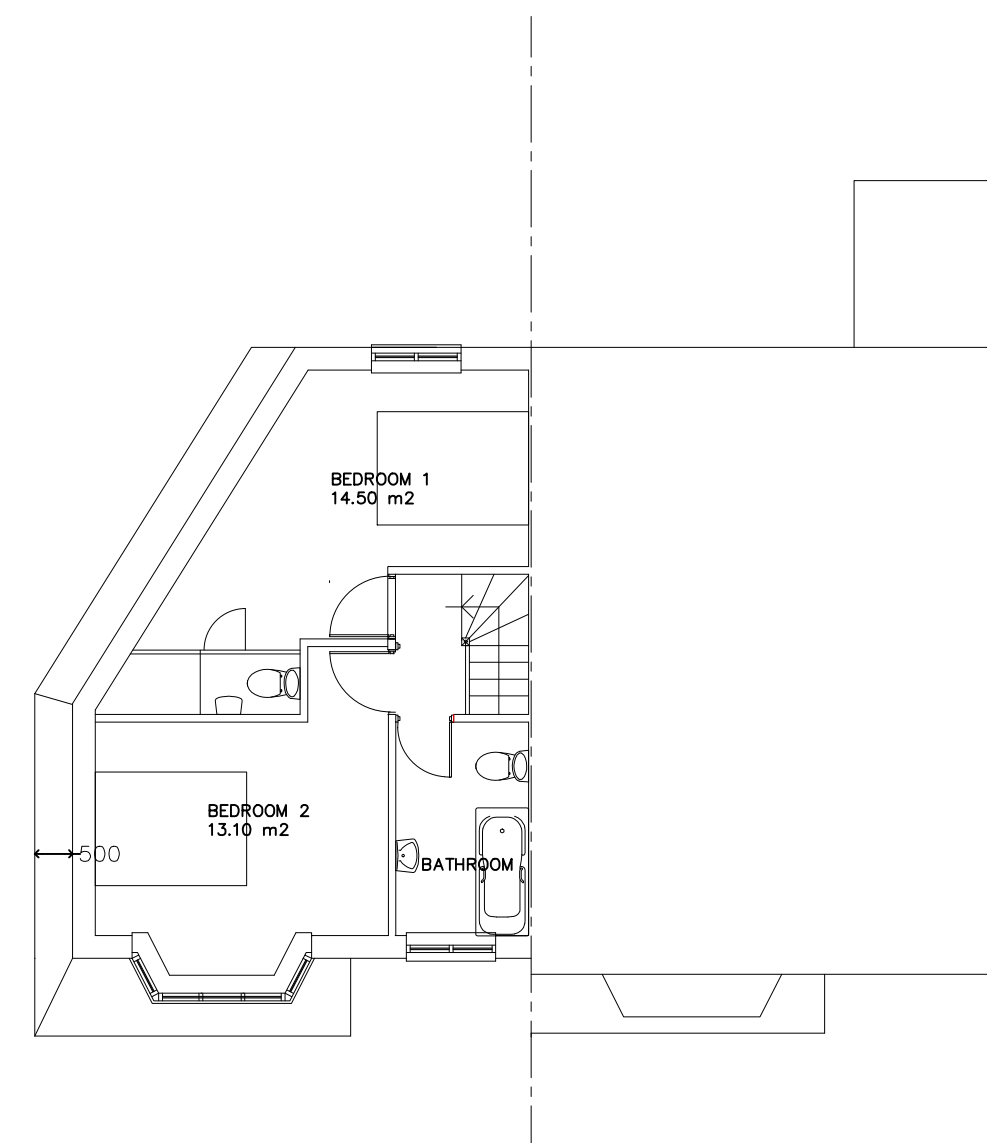


PROPOSED FIRST FLOOR PLAN

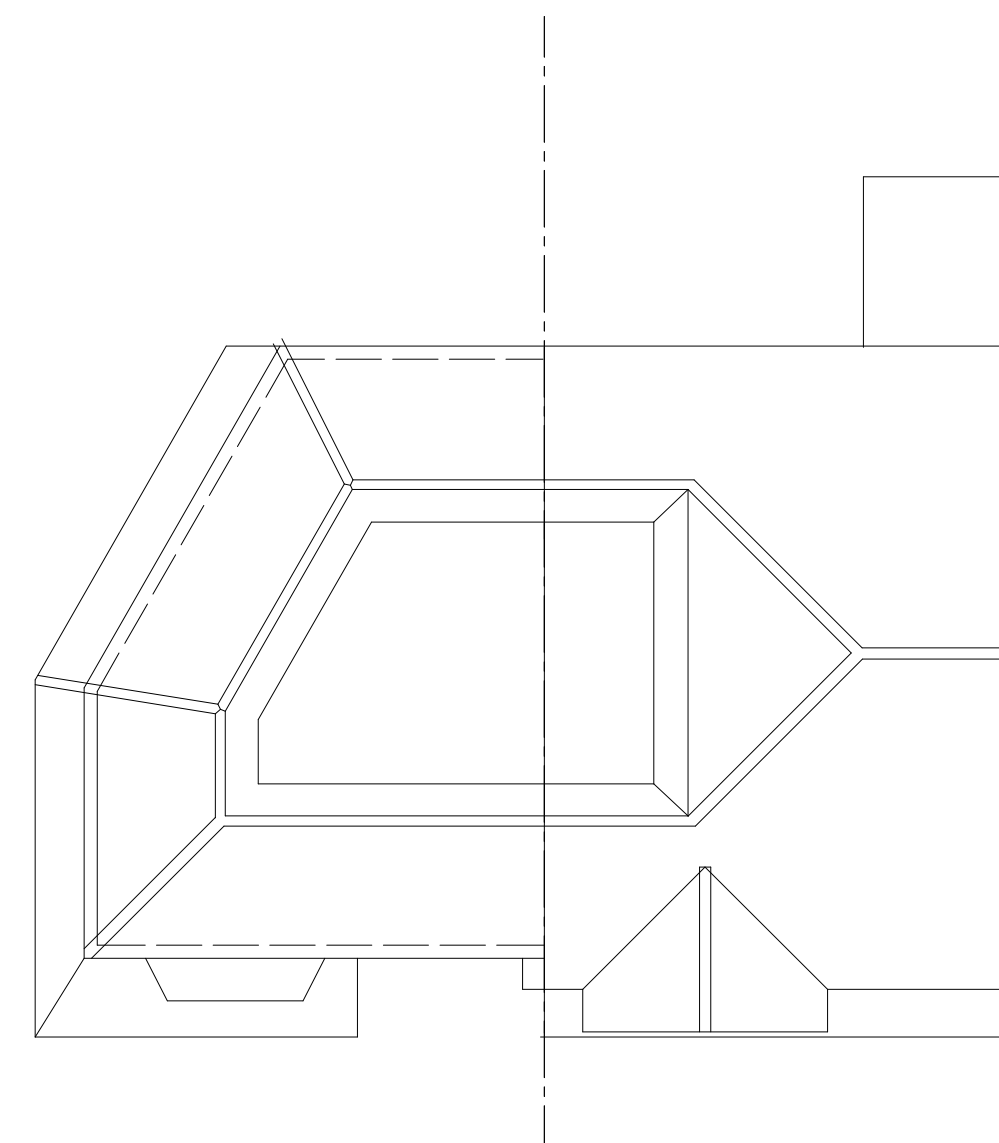

PROPOSED ROOF PLAN

Rev b February 2024 First Floor repositioned
Rev a December 2023 Boundary aligned with flank wall 300mm

Copyright: This drawing and any design therein is the copyright of Stanway Little Associates, and must not be reproduced or utilised without their written consent.

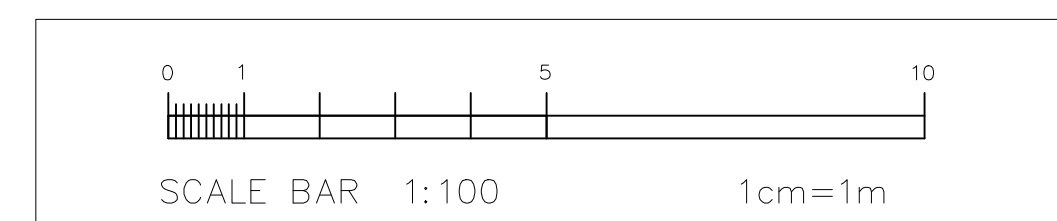

STANWAY LITTLE ASSOCIATES
CHARTERED TOWN PLANNERS CHARTERED ARCHITECTS
The Studios 7 Oakbrook 8 Court Downs Road Beckenham BR3 6LR
Tel 07836 551911 Email peterstanway@peterstanway.com

Project REDEVELOPMENT OF EXISTING GARAGE TO PROVIDE A FAMILY HOUSE
2 SANDRINGHAM ROAD LONDON N22 6RB
MR & MRS HUSEYIN

Dwg. Title PROPOSALS Job No. 2028
Scale 1 : 100 @ A1 Date November 2021 Dwg. No. PRO 2a