




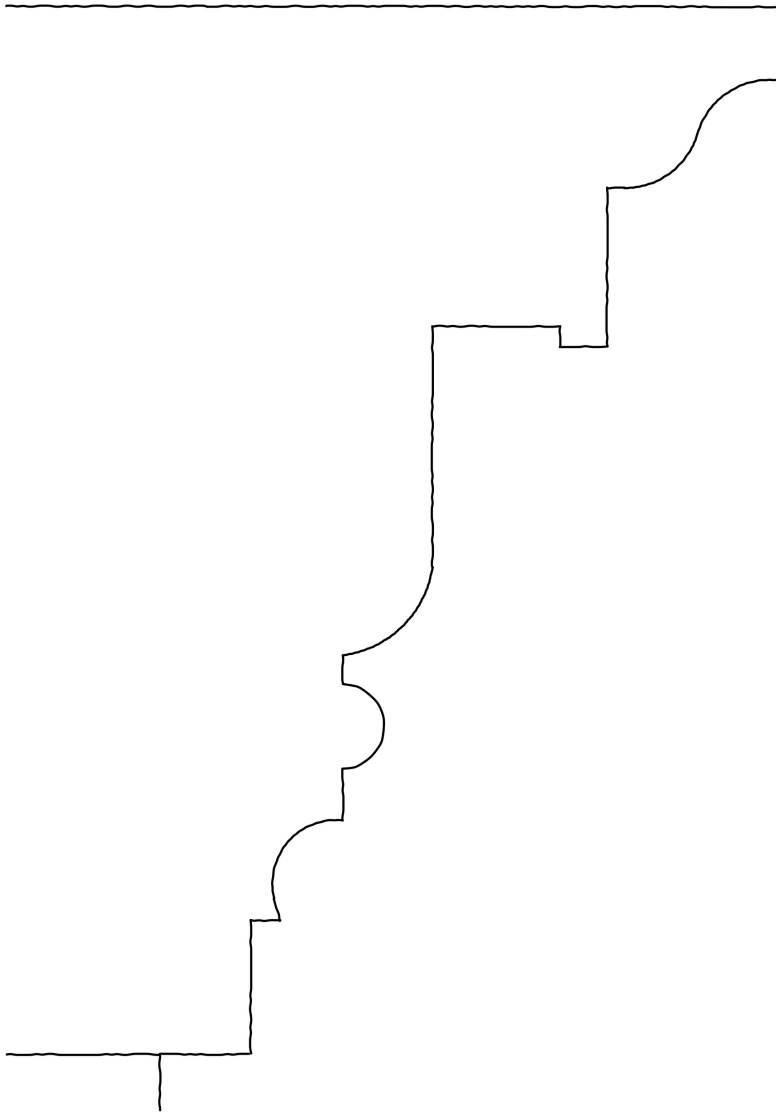

DETAIL A THROUGH CORNICE @ 1:1

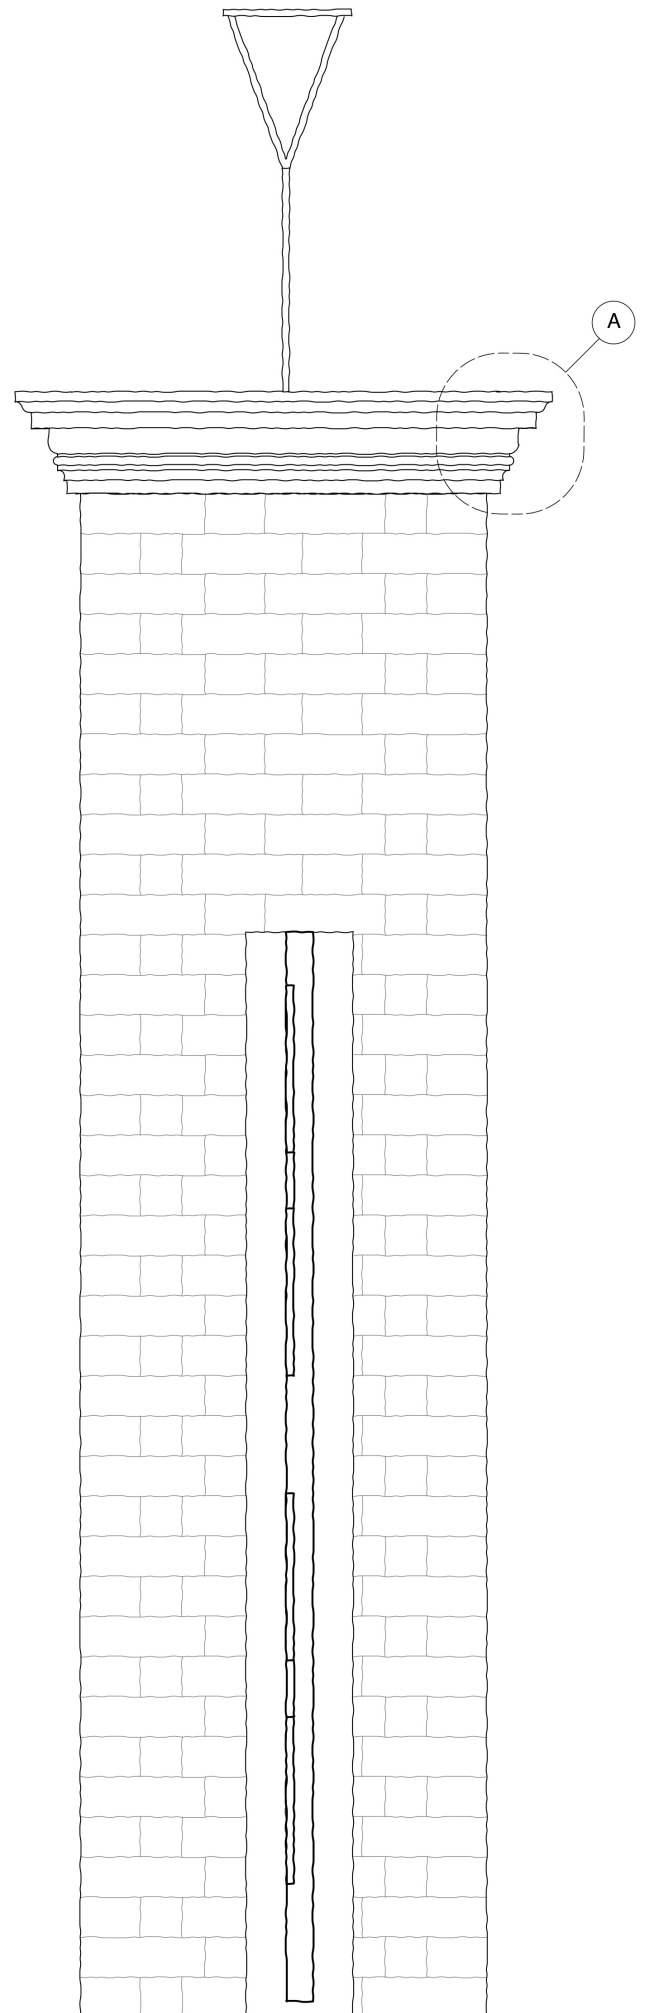

SECTION B-B THROUGH WALL @ 1:10

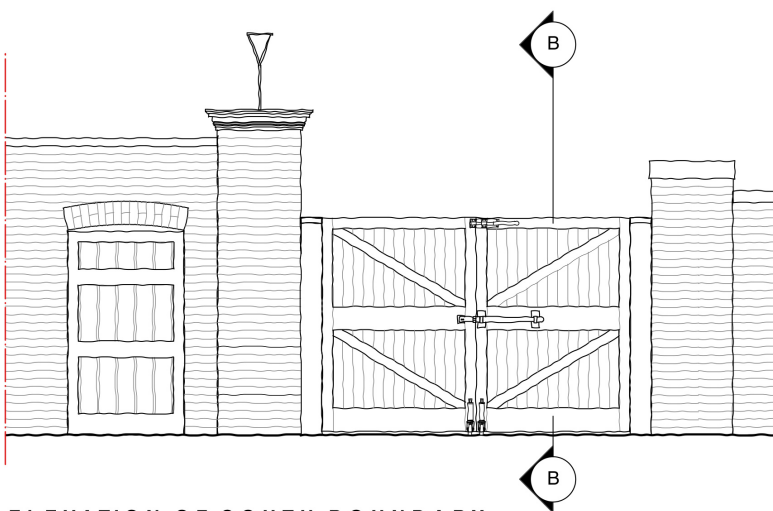

ELEVATION OF SOUTH BOUNDARY WALL INTERNAL GATE @ 1:50

BRUCE CASTLE WEST BOUNDARY WALL SOUTH ELEVATION AND SECTION

0 1m 5m 1:50

Butler Hegarty Architects
Unit 3.2, Islington Studios, 159-163 Marlborough Road, London, N19 4NF
tel: 020 72638933 email: mail@butlerhegartyarchitects.co.uk

Bruce Castle Wall
Title: Bruce Castle West Boundary Wall South Elevation
and Section
Drawing No: 0722422-Su08 Scale: 1:50 @ A3