




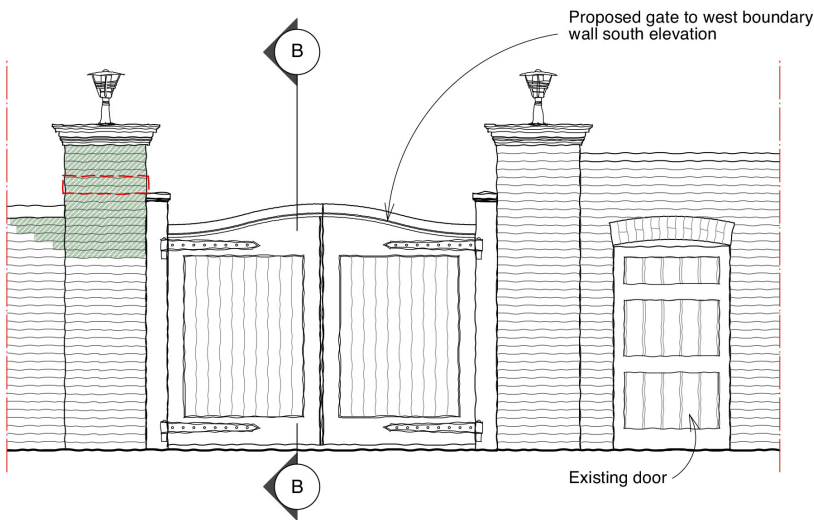

EXTERNAL ELEVATION OF PROPOSED GATE @ 1:50

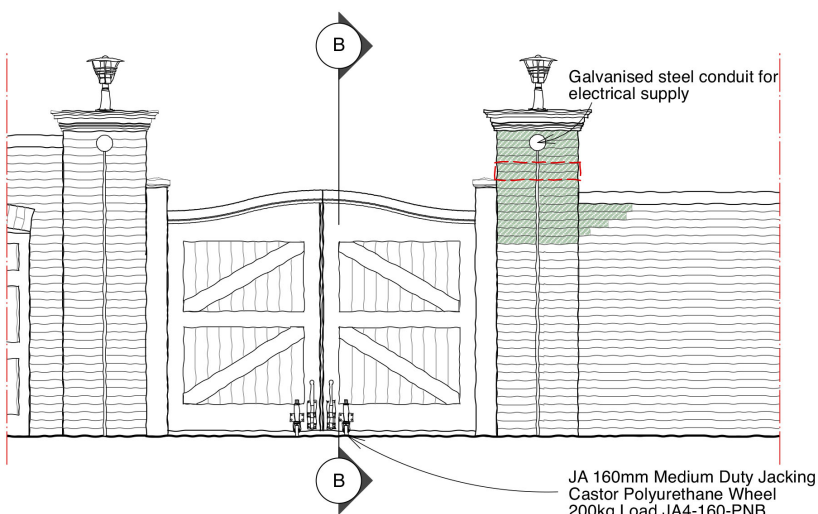

INTERNAL ELEVATION OF PROPOSED GATE @ 1:50

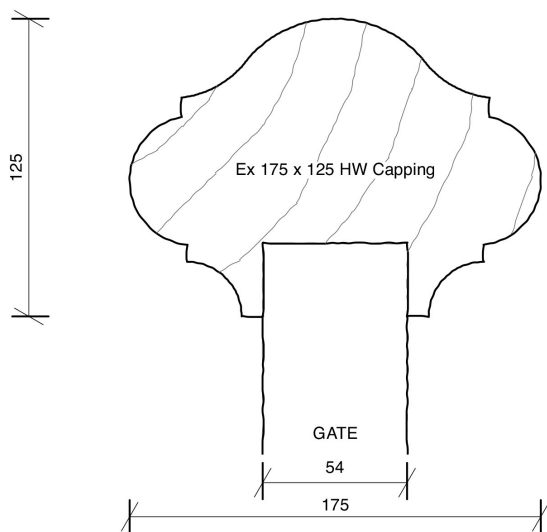


DETAIL A GATE CAPPING @ 1:2

BRUCE CASTLE WEST BOUNDARY WALL SOUTH ELEVATION PROPOSED GATE ELEVATION AND SECTION

0 1m 5m 1:50

Butler Hegarty Architects
Unit 3.2, Islington Studios, 159-163 Marlborough Road, London, N19 4NF
tel: 020 72638933 email: mail@butlerhegartyarchitects.co.uk

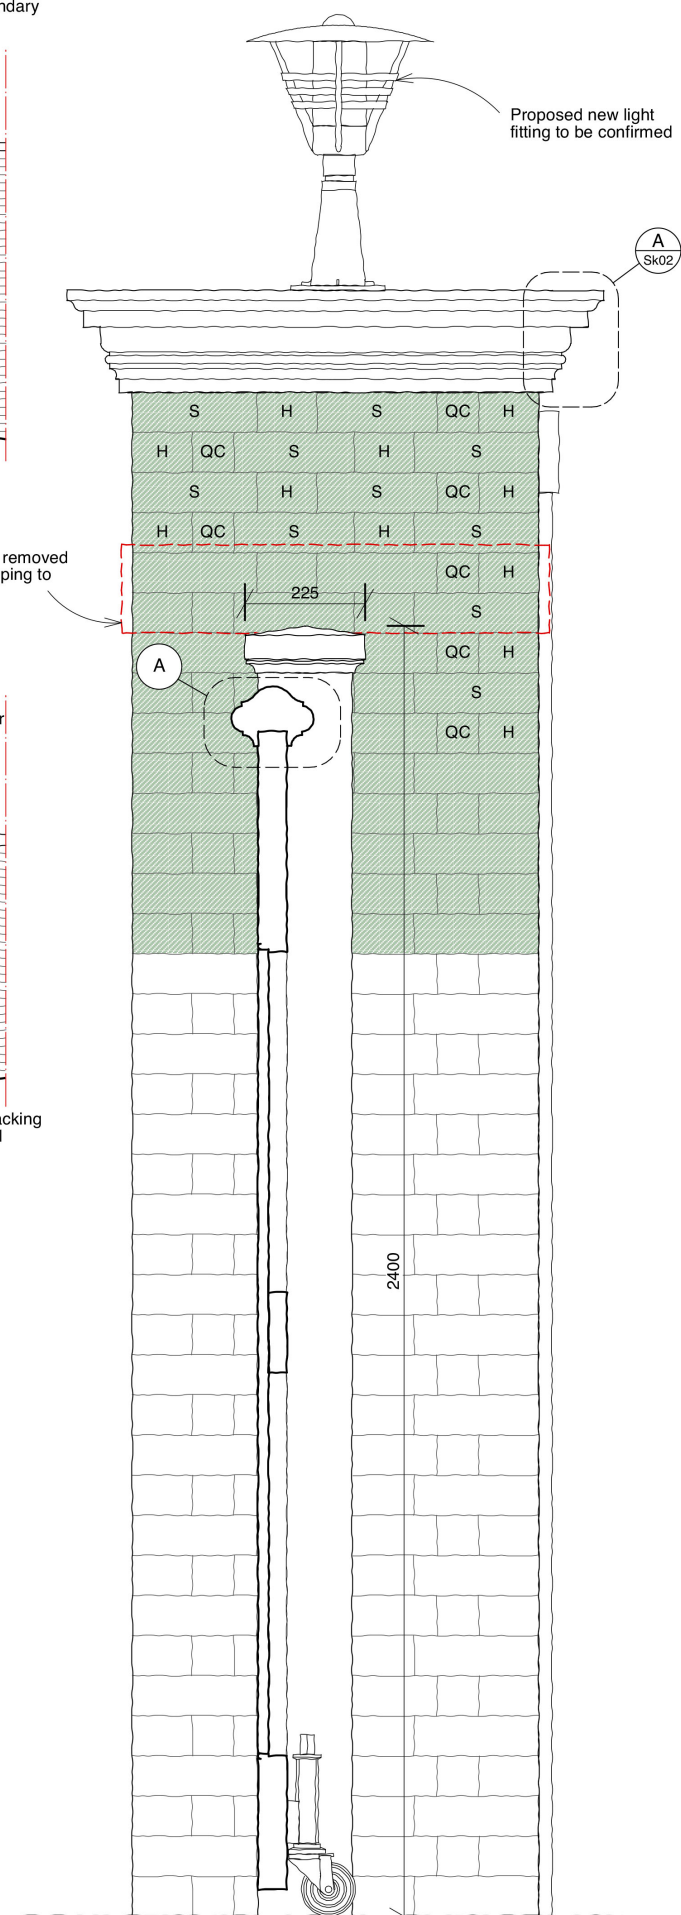

SECTION B-B THROUGH GATE @ 1:10

Bruce Castle Wall
Title: Bruce Castle West Boundary Wall Proposed Gate
Elevation and Section
Drawing No: 0722422-Sk01 Scale: 1:50, 1:10, 1:2 @ A3