


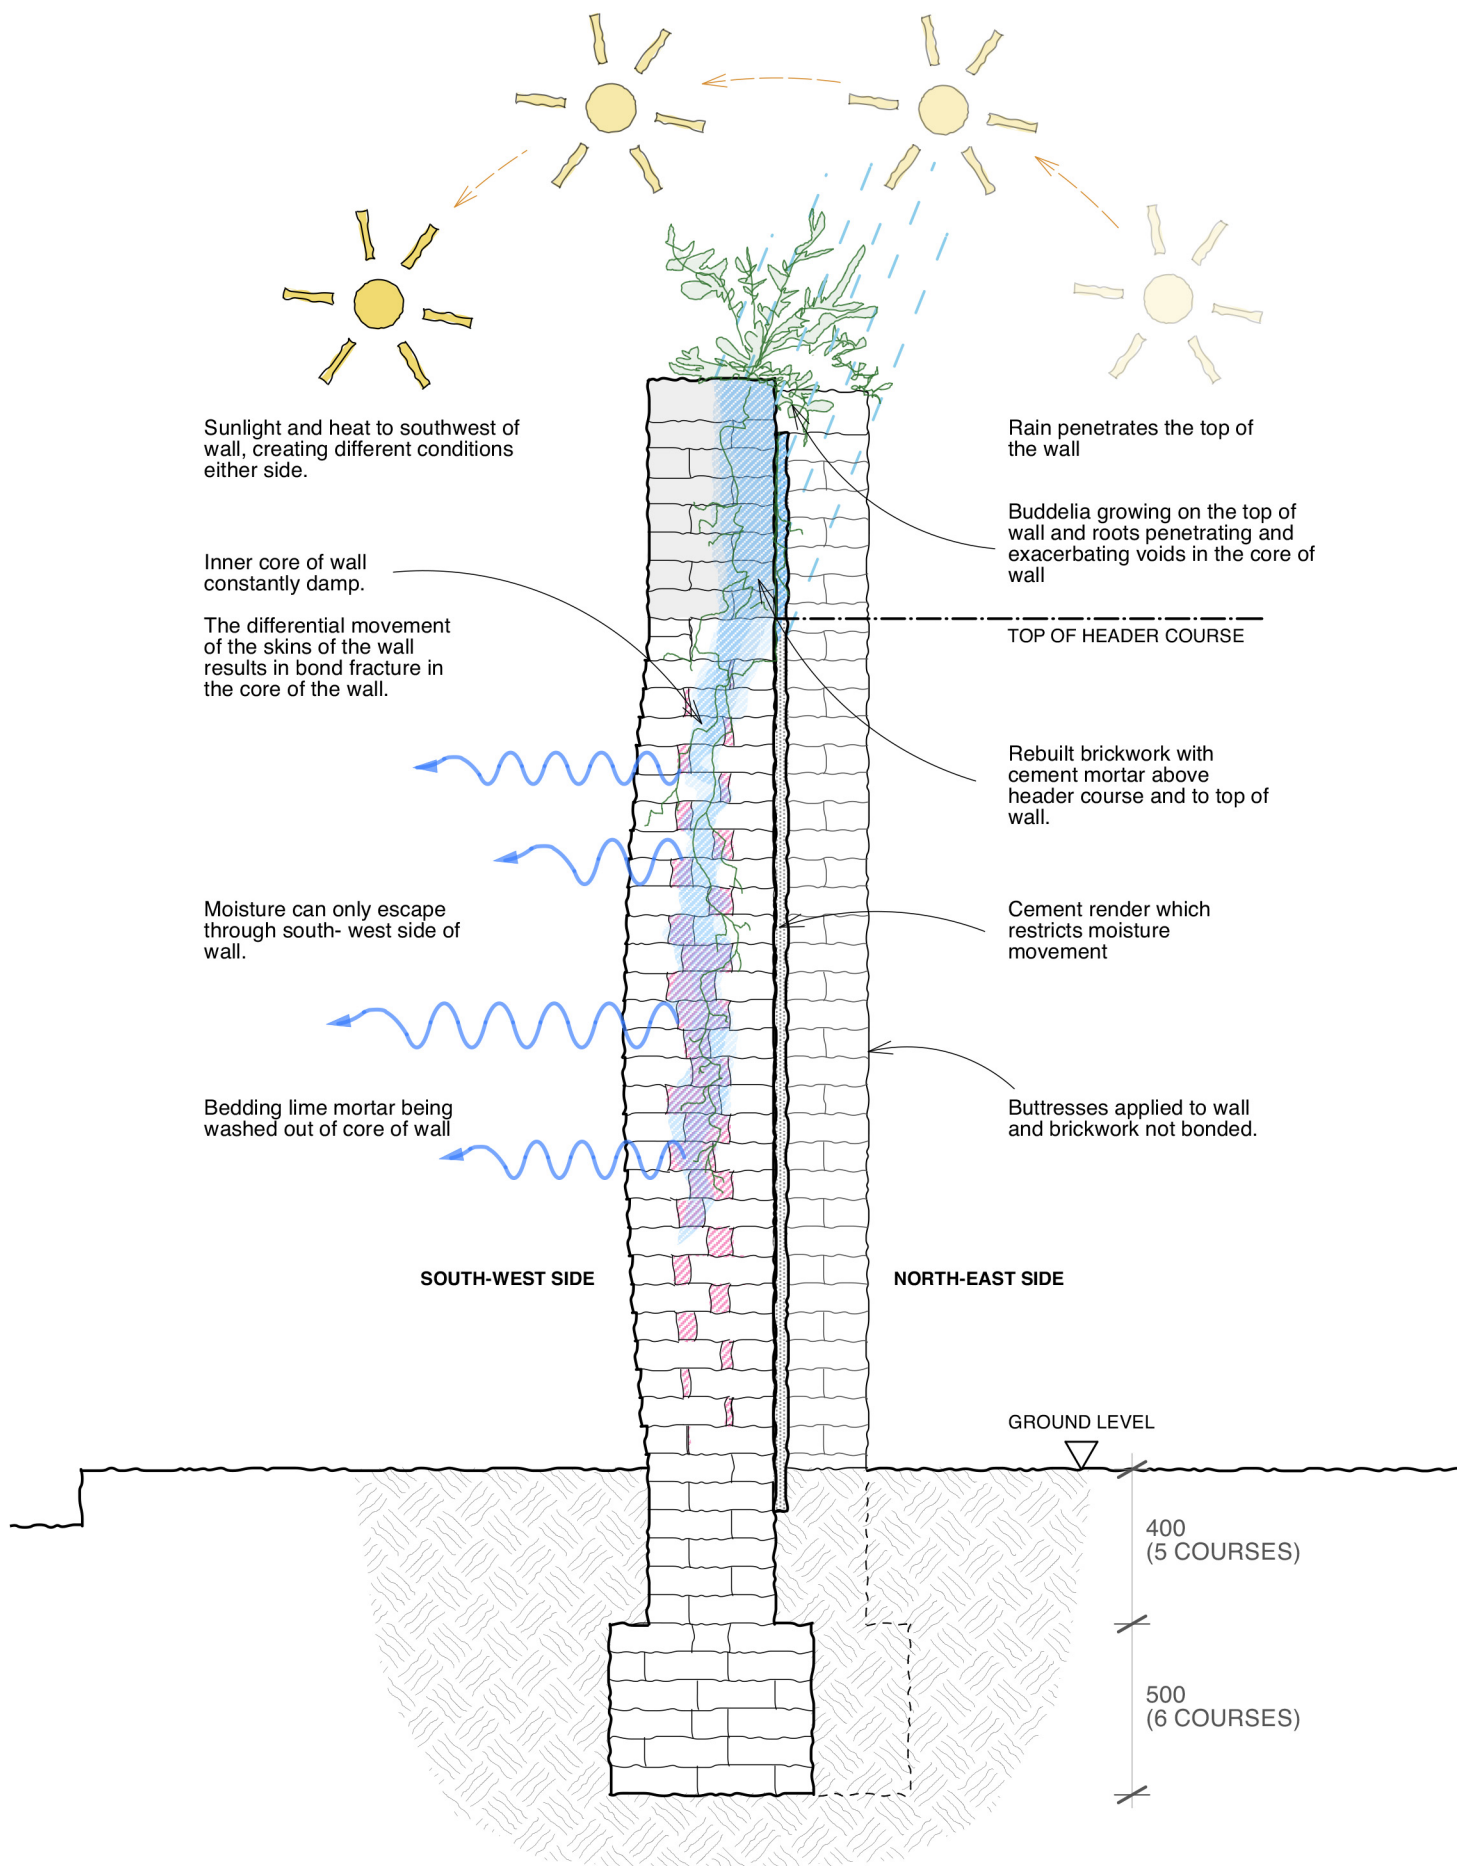

BRUCE CASTLE WEST BOUNDARY WALL SECTION ANALYTICAL SECTION

0 0.4m 2m 1:20

Butler Hegarty Architects

Unit 3.2, Islington Studios, 159-163 Marlborough Road, London, N19 4NF
tel: 020 72638933 email: mail@butlerhegartyarchitects.co.uk

Bruce Castle

Title: Bruce Castle West Boundary Wall Section
Analytical Drawing
Drawing No: 0722422-Su11 Scale: 1:20 @ A3