


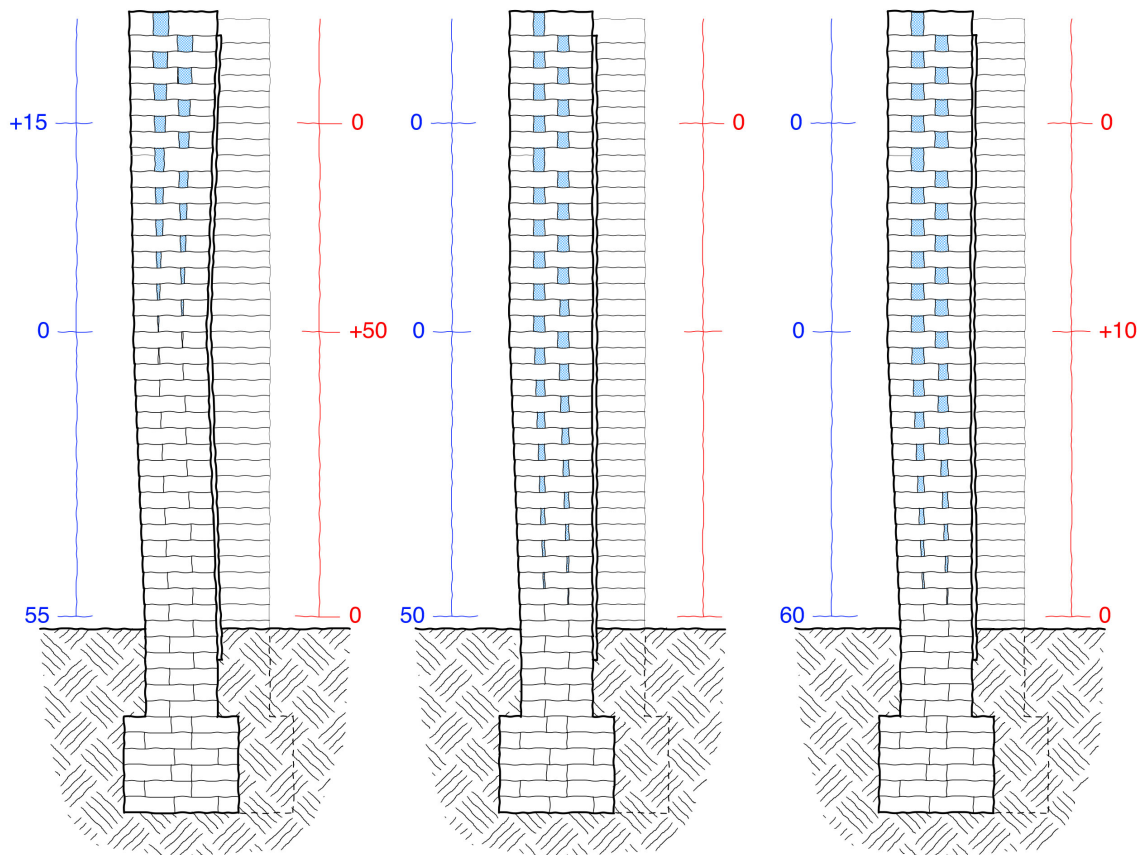

SECTION B

SECTION C

SECTION D


EXISTING CONDITION
OF WALL :

1 1/2 BRICK ON EDGE
FORMING COPING TO WALL
IN CEMENT POINTING.


RED STOCK BRICKS LAID IN
LIME MORTAR WITH A
VARIETY OF POINTING IN
PATCHES, SOME CEMENT
POINTING LOOSE AND
DECAYED IN PLACES.

OPEN JOINTED BRICKWORK
WHICH REQUIRES
REPOINTING.


CEMENT RENDER ON
INTERNAL FACE OF WALL
WITH SOME CRACKING.

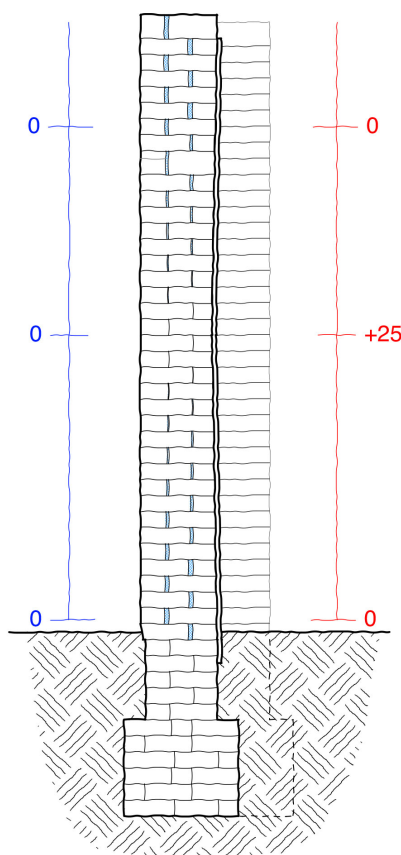

SECTION E

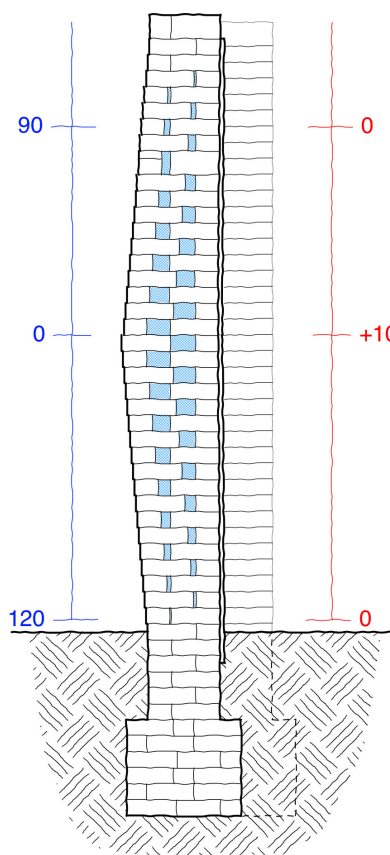

SECTION F

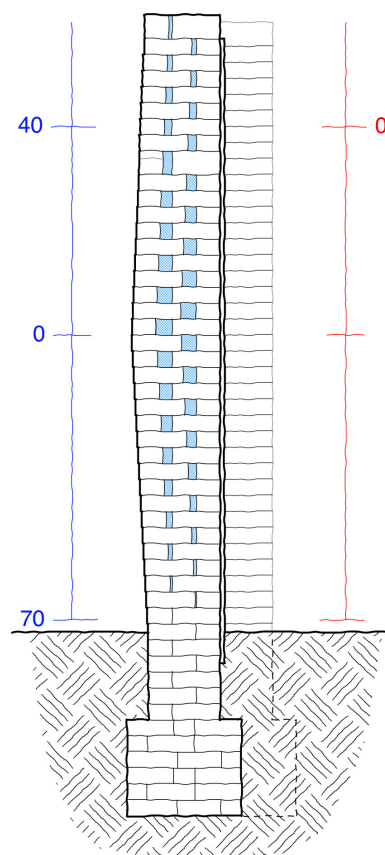

SECTION G

EXISTING WALL PROFILES 01

0 500mm 2500mm 1:25

Butler Hegarty Architects
Unit 3.2, Islington Studios, 159-163 Marlborough Road, London, N19 4NF
tel: 020 72638933 email: mail@butlerhegartyarchitects.co.uk

please see drawing 0722422/Su15 for proposed
wall section G.

please see drawing 0722422/Sk06 & Sk07 for
existing wall elevations

Bruce Castle Wall
Title: Existing Wall Profiles 01
Drawing No: 0722422-Su13 Scale: 1:25 @ A3