



EXISTING FRONT SECTION 1:100

EXISTING REAR SECTION 1:100

PAD


PAD ARCHITECTURAL CONSULTANTS Ltd

71 St Marks Road, Enfield, London EN1 1BJ
pad.architects@gmail.com www.padarchitects.co.uk

TOWN PLANNING CONSULTANTS BUILDING ENGINEERING INTERIOR DESIGN PARTY WALL SURVEYORS

1:50 1 2 3 4 5M

1:100 2 4 6 8 10M

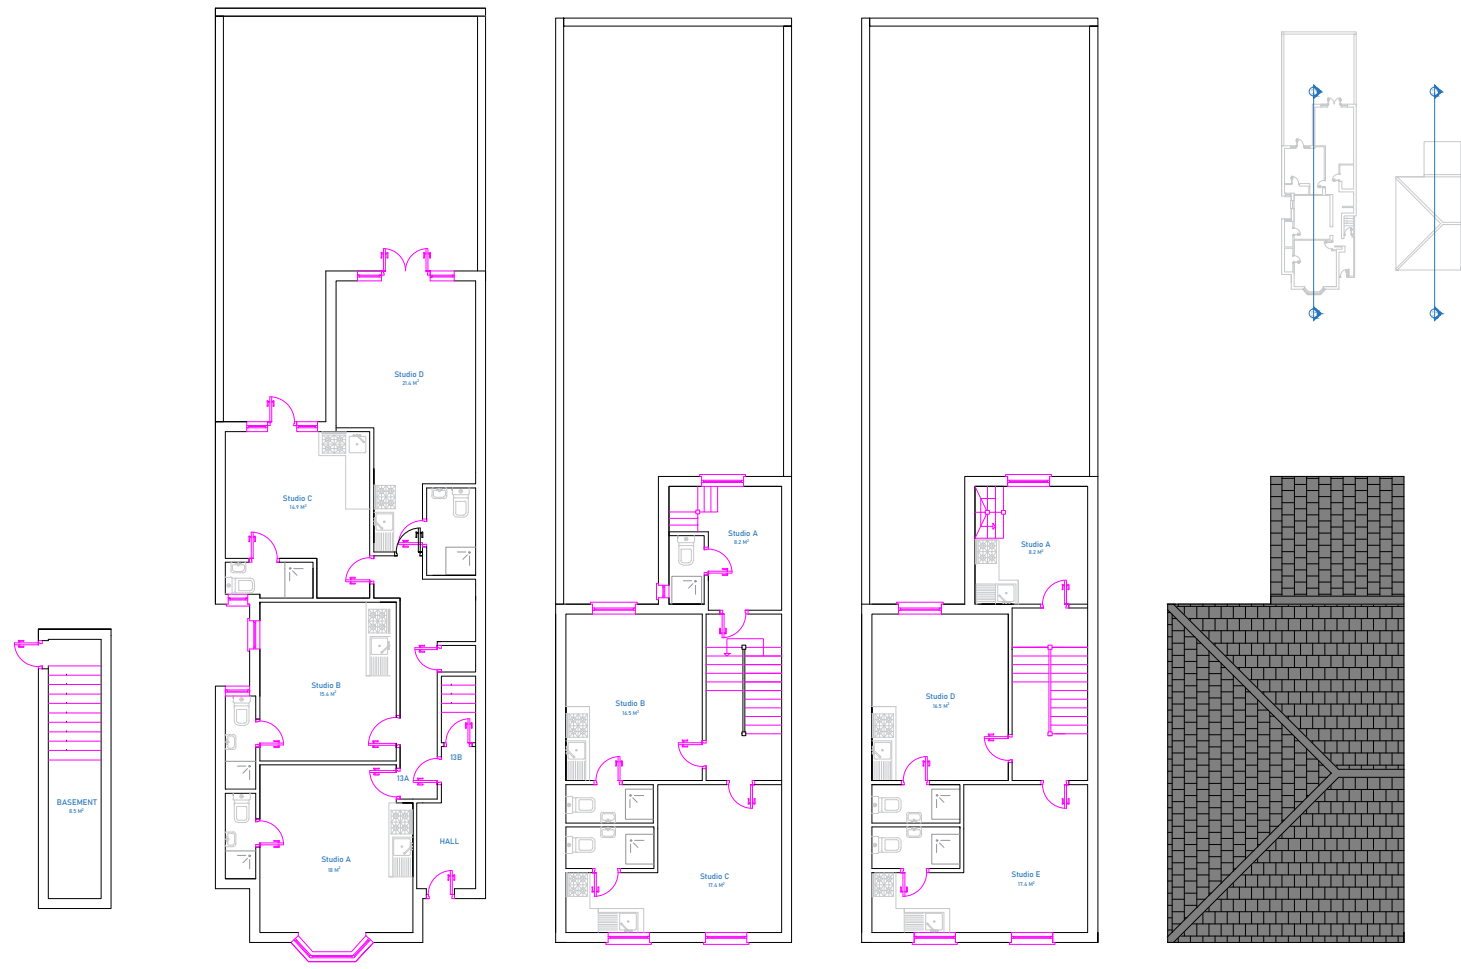


BASEMENT PLAN 1:50

EXISTING GROUND FLOOR PLAN 1:50

EXISTING FIRST FLOOR PLAN 1:50

EXISTING SECOND FLOOR PLAN 1:50

EXISTING ROOF PLAN 1:50

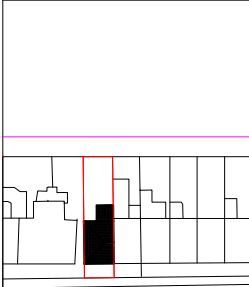

EXISTING LOCATION PLAN 1:400

Project	13 Lancaster Road
Client	13 Lancaster Road N4 4PJ
Drawing Title	EXISTING FLOOR PLAN EXISTING FRONT AND REAR SECTION
Scale	1:100, 1:50, 1:400 @ A1 SDS
Drawn	---
Checked	---
Authorised	---
Date	MAY 2023
Drawing Number	JUN23_2FR_02
Rev	-