


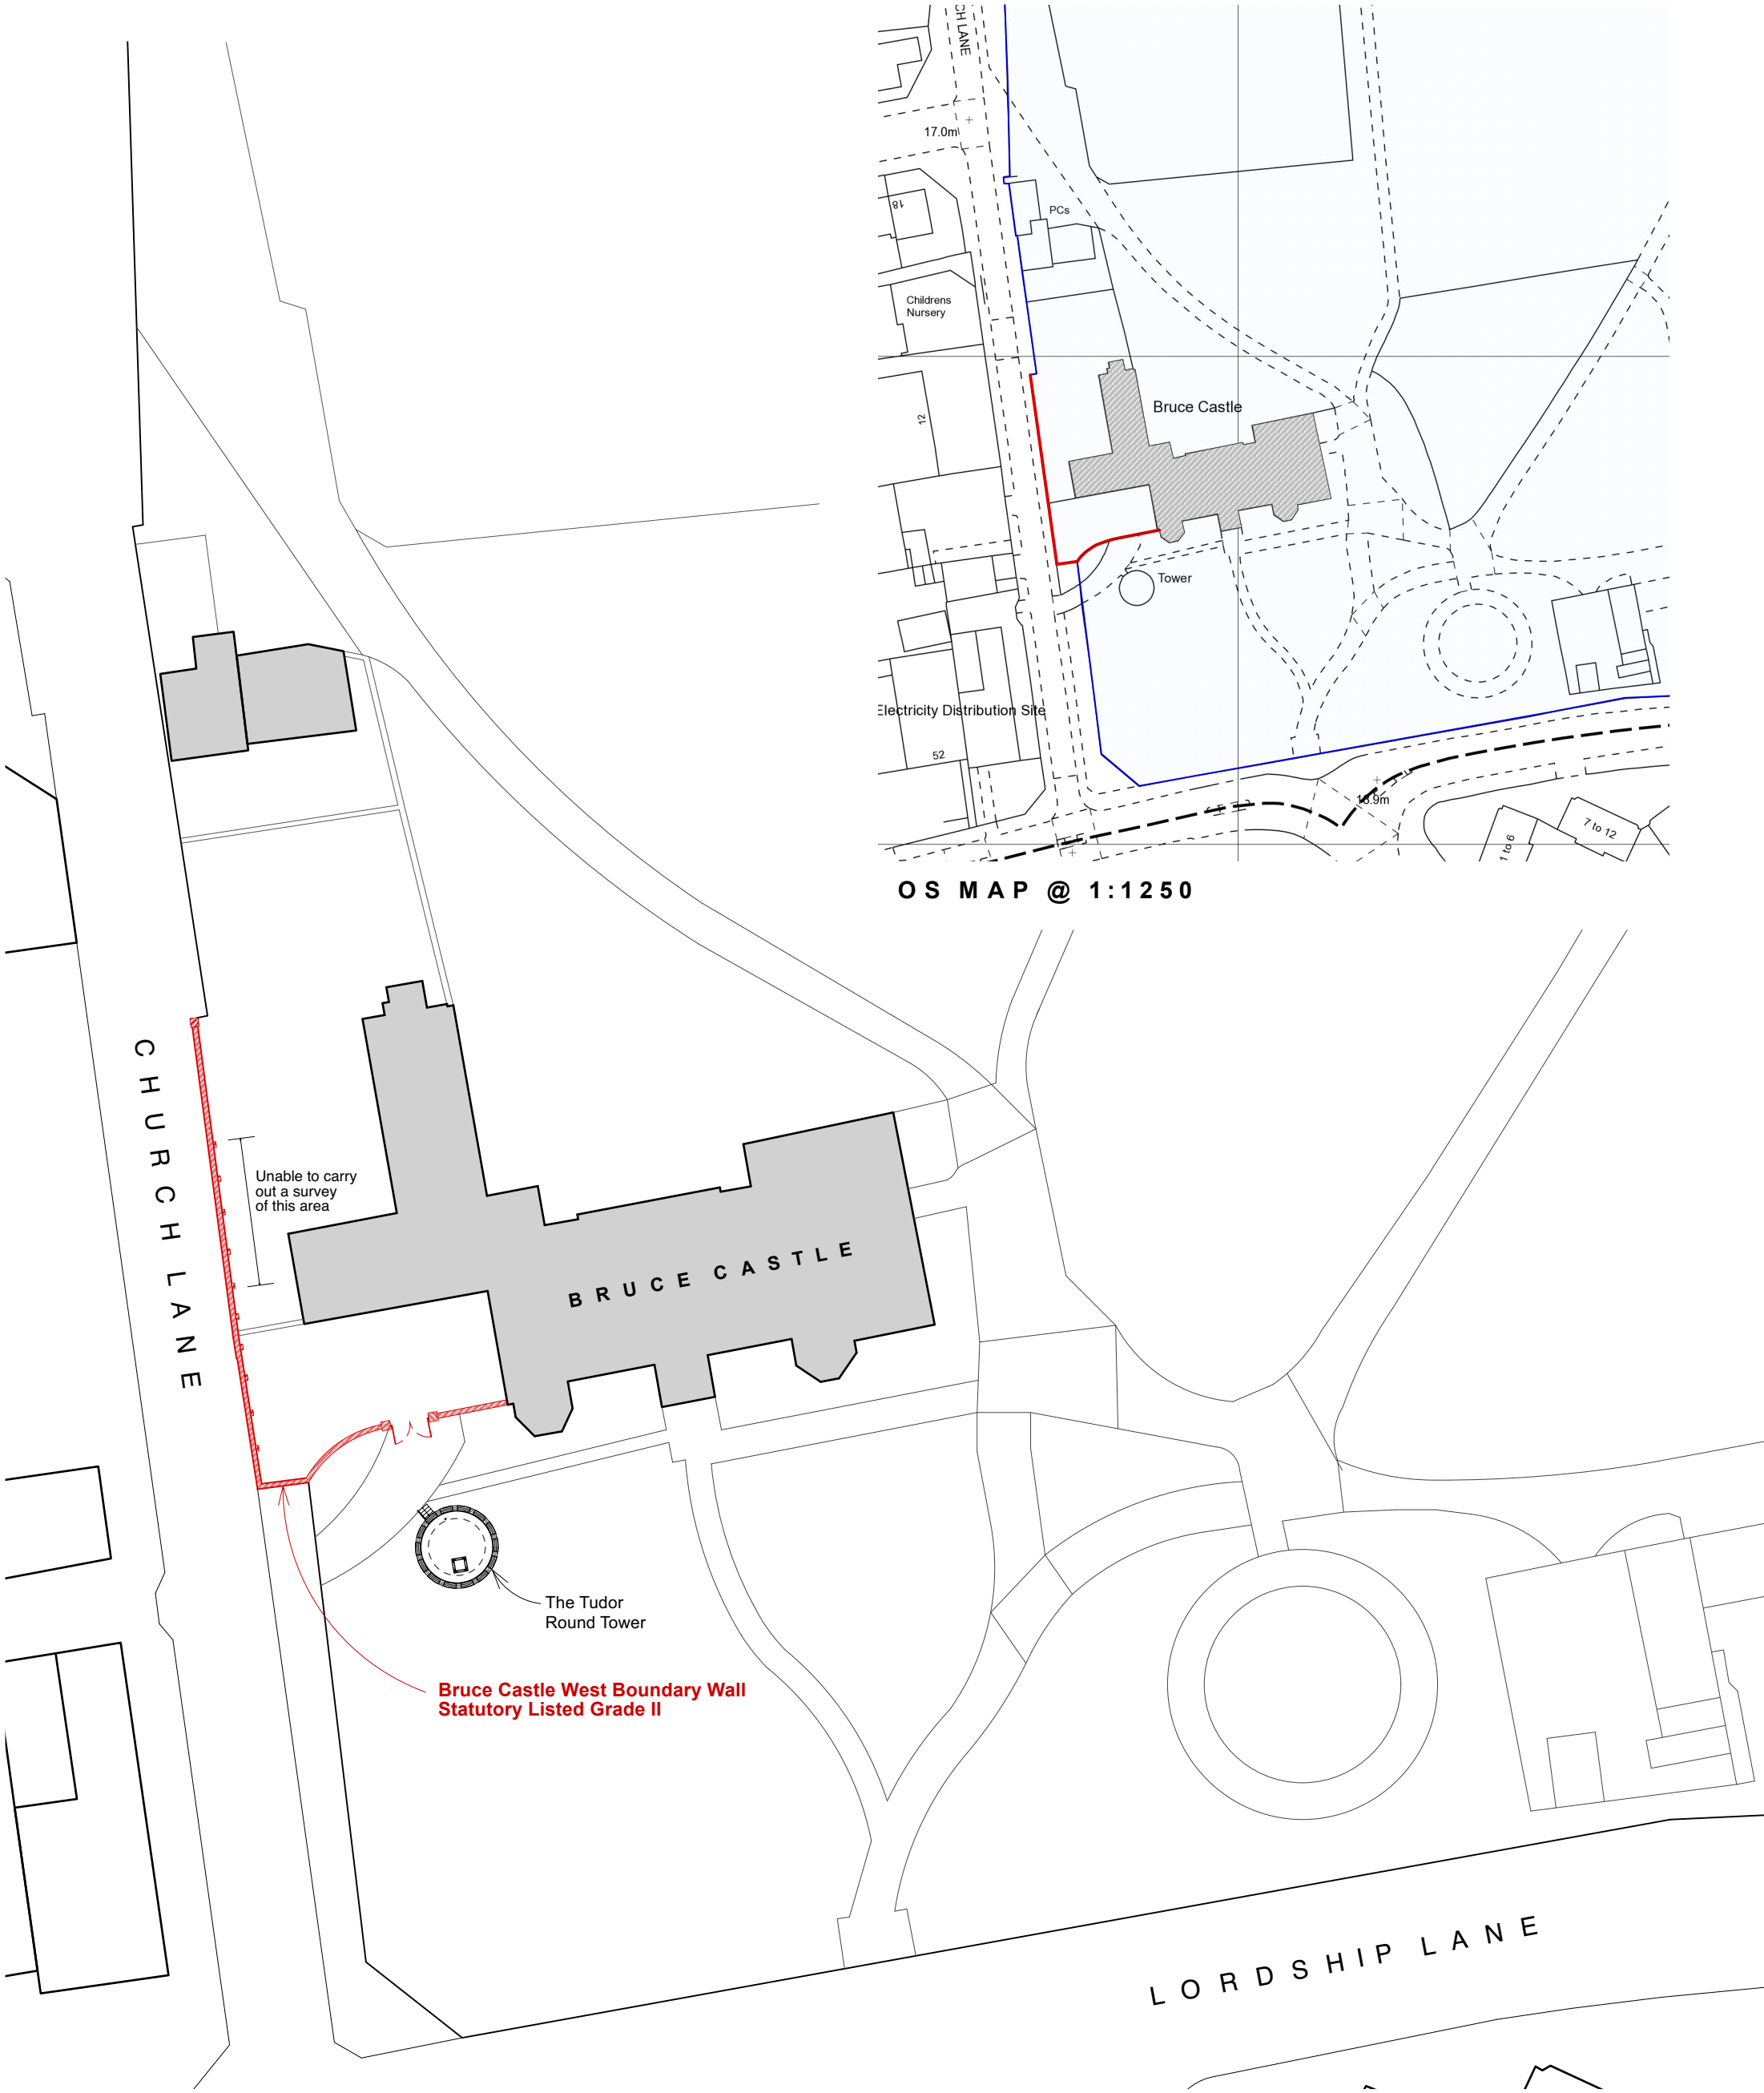

EXISTING SITE PLAN SHOWING WEST BOUNDARY WALL



1:500

DO NOT SCALE check all dimensions on site

Butler Hegarty Architects
Unit 3.3, Islington Studios, 159-163 Marlborough Road, London, N19 4NF
tel: 020 72638933 email: mail@butlerhegartyarchitects.co.uk



KEY	
	Site Boundary

Project Name
Title: Existing Site Plan Showing West Boundary Wall
Drawing No: 1121620/Su09 Scale 1:500 @A3