


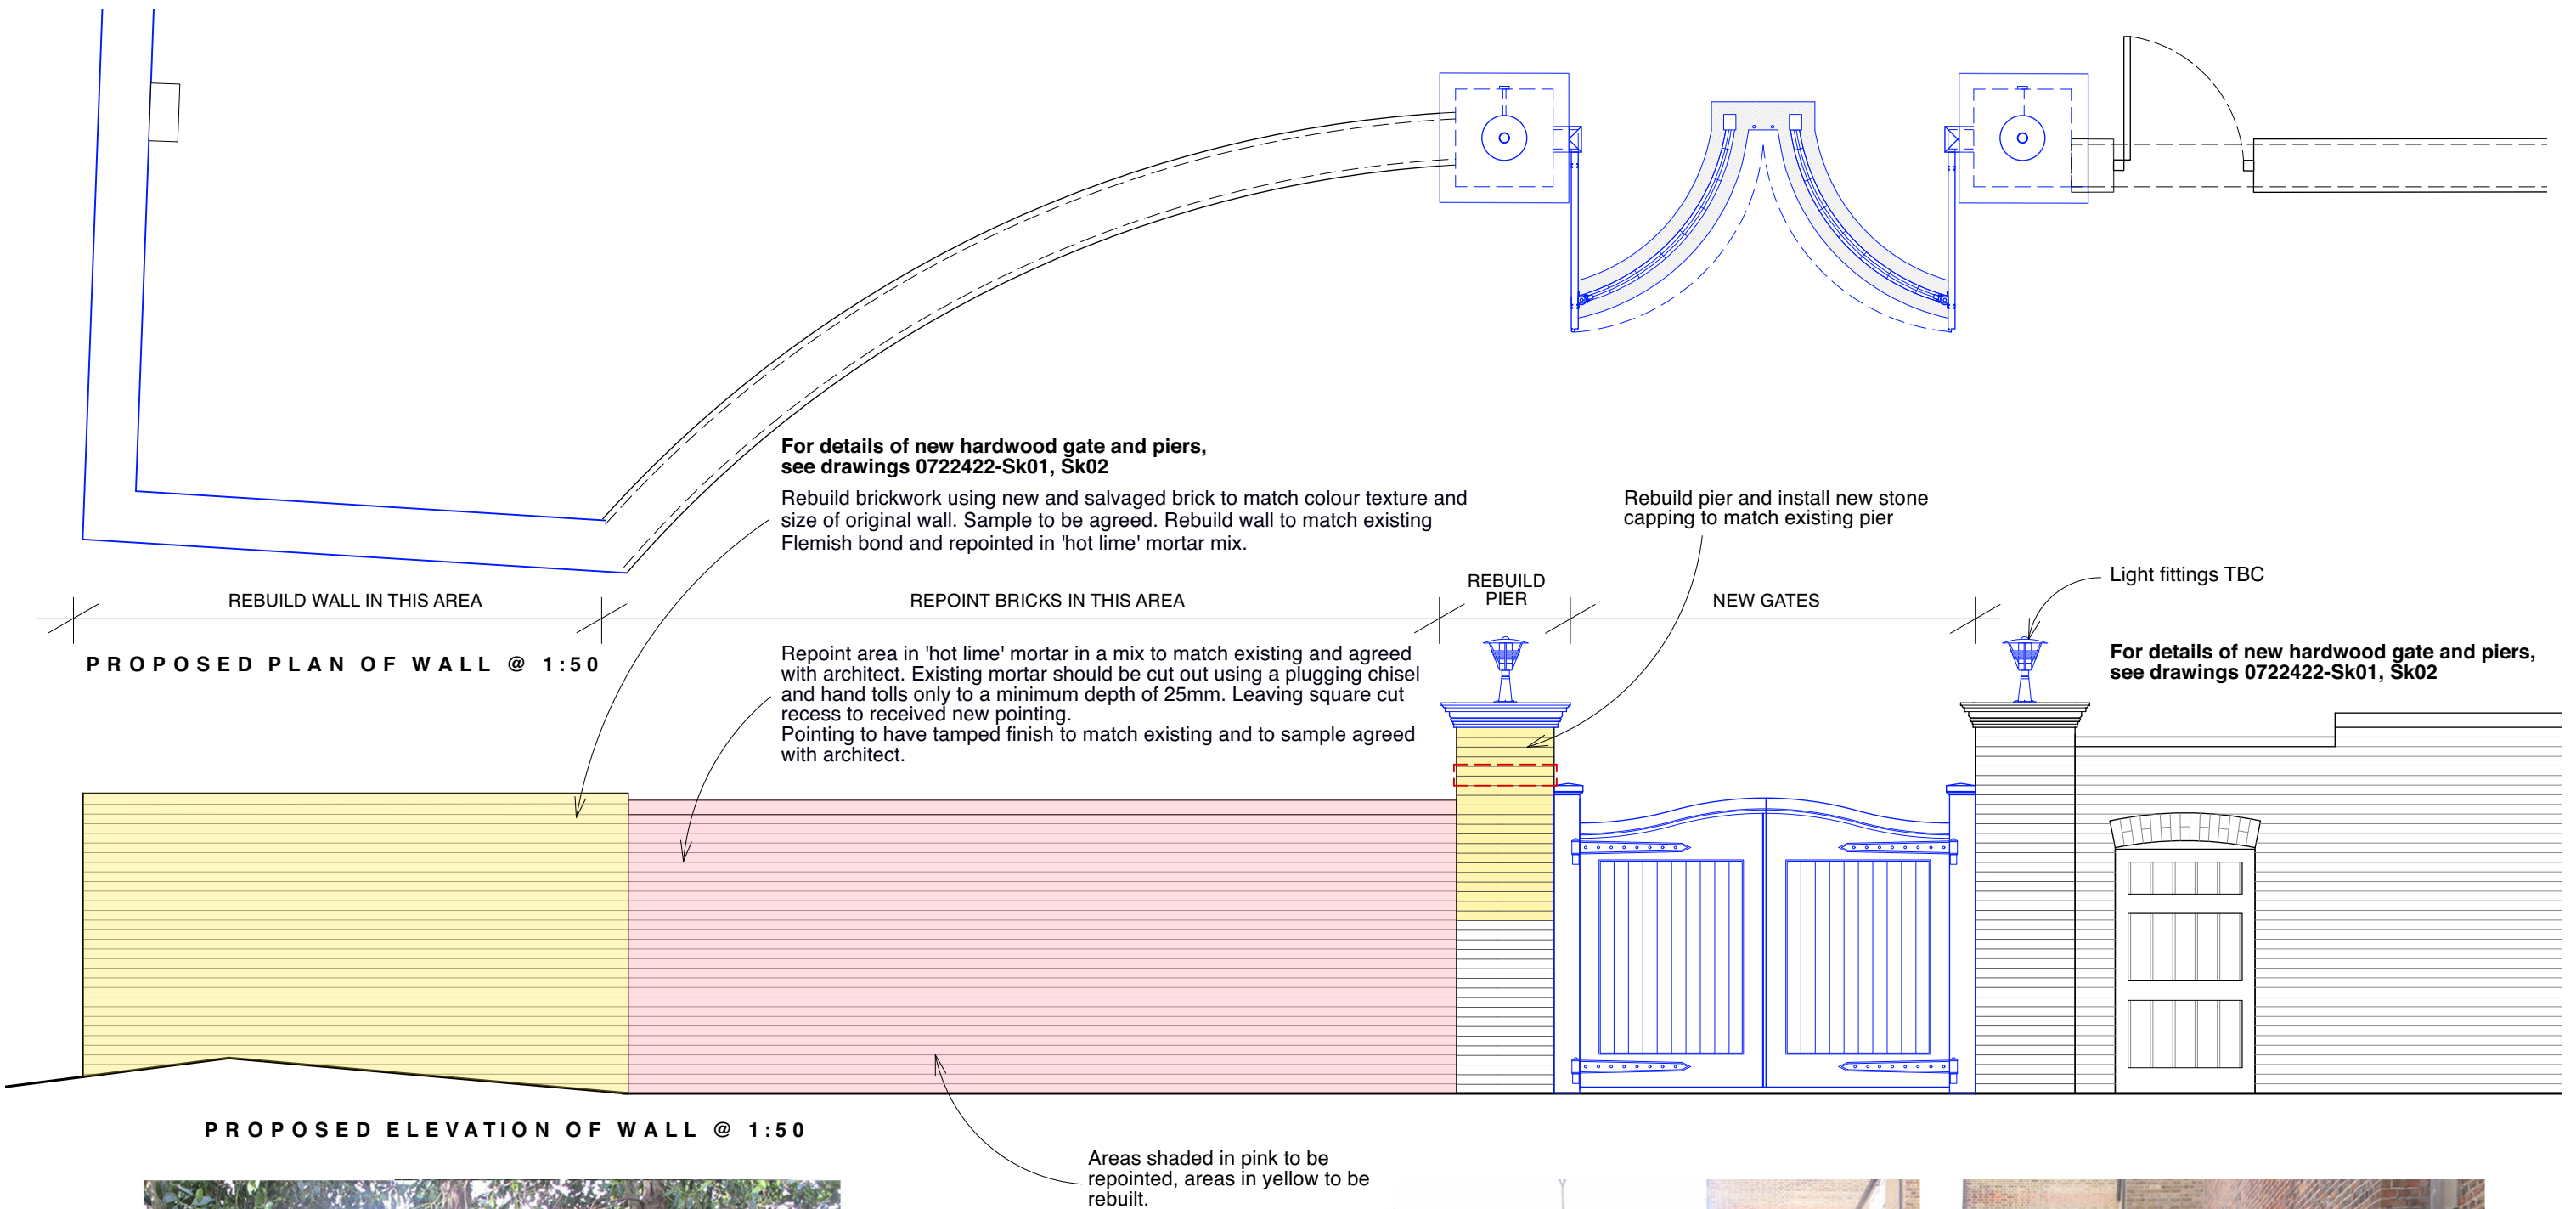

EXISTING PHOTO COLLAGE OF WALL

BRUCE CASTLE WEST BOUNDARY WALL PROPOSED SOUTH ELEVATION

Butler Hegarty Architects

Unit 3.2, Islington Studios, 159-163 Marlborough Road, London, N19 4NF
tel: 020 72638933 email: mail@butlerhegartyarchitects.co.uk

0 1m 5m 1:50

Bruce Castle Wall

Title: Bruce Castle West Boundary Wall Proposed South Elevation
Drawing No: 0722422-Sk03 Scale: 1:50 @ A3