

Copyright in design and this drawing is the property of Resi and Design Squared.

Reproduction in whole or in part is forbidden without written sanction of Resi and Design Squared.

All dimensions to be cross-checked on site prior to completing a Building Regulations package, structural engineering, the party wall process and construction.

Print to scale (as actual size)

NOTES

Revision

Rev	Notes	Date
-	Preliminary Issue	29/03/2023
A	Planning Issue	13/04/2023
B	Planning Issue	11/07/2023
C	Planning Issue	08/12/2023

KEY	
	Proposed walls
	Existing walls
	Existing removed
	Proposed rooflight
	Boundary lines
	Proposed beam
	Proposed drainage
	1.8m head height
	1.5m head height

JOB TITLE
Proposed enlargement of existing dormer and all associated works at 79b Mayfield Road, N8 9LN

STATUS
Planning

DRAWING TITLE
Existing Loft And Roof Plans

CLIENT
Brian Welsh


SCALE
1:100 at A3

DRAWN
CZ


DATE
Dec 2023

CHECKED
NS


DRAWING NO. 182265 - 01 - 101C

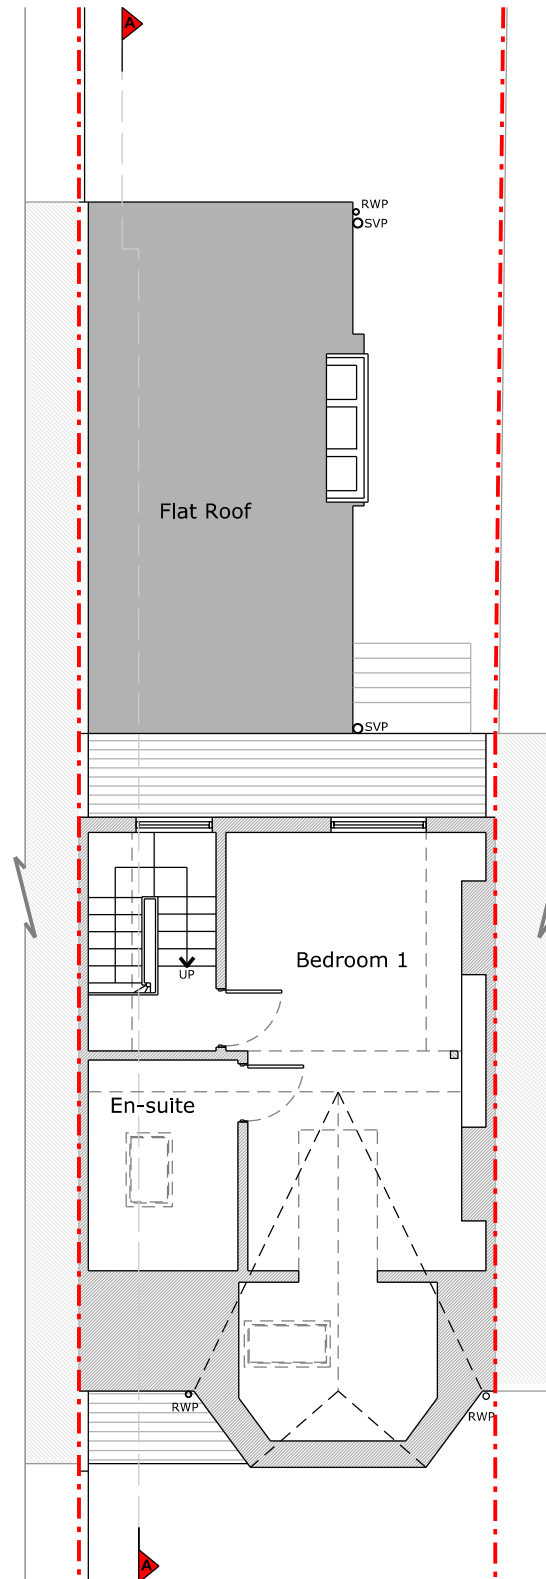

Loft Floor Plan

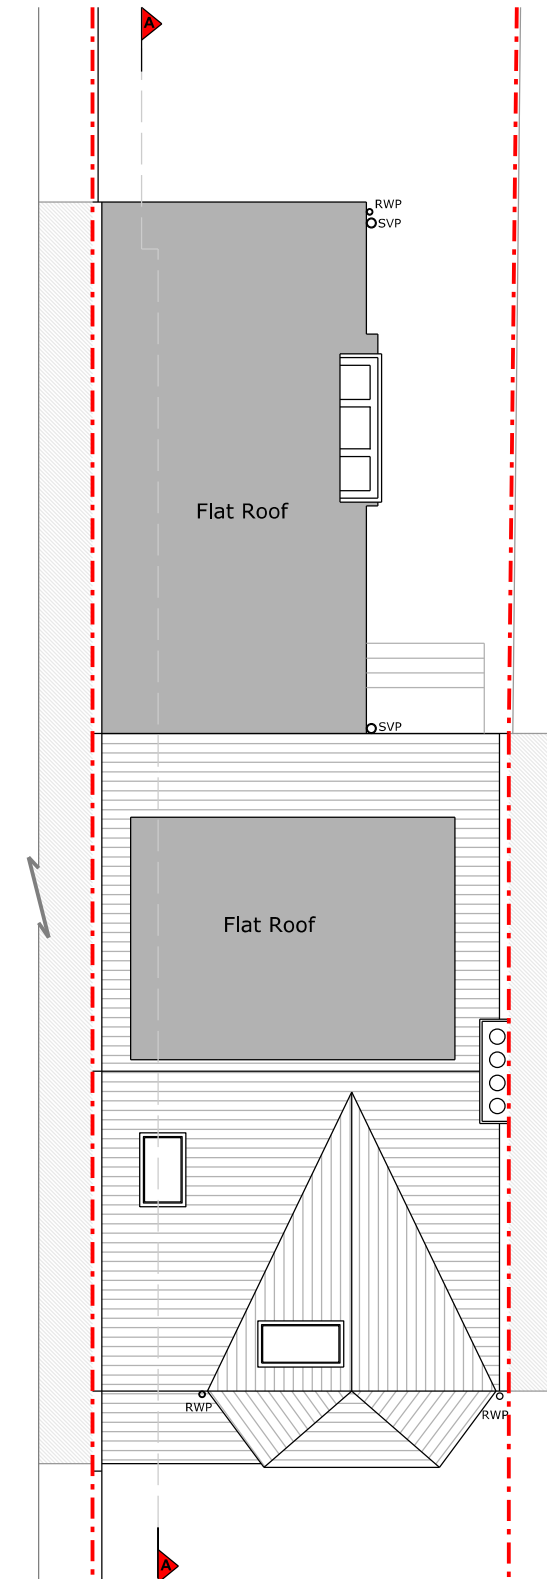

Roof Plan

 

Copyright in design and this drawing is the property of Resi and Design Squared.

Reproduction in whole or in part is forbidden without written sanction of Resi and Design Squared.

All dimensions to be cross-checked on site prior to completing a Building Regulations package, structural engineering, the party wall process and construction.

Print to scale (as actual size)

NOTES

Materials:

Brickwork / Walls - Red brick, white painted brick and white painted render

Pitched Roof - Slate tiles and concrete tiles

Flat Roof - Felt

Windows - White painted timber sash windows and rooflights

Doors - Grey painted timber glazed single door

RWP / Gutters / Fascia - Black painted cast iron downpipes, black uPVC guttering and grey painted timber fascias

Revision

Rev	Notes	Date
-	Preliminary Issue	29/03/2023
A	Planning Issue	13/04/2023
B	Planning Issue	11/07/2023
C	Planning Issue	08/12/2023

KEY

	Proposed walls		Boundary lines
	Existing walls		Proposed beam
	Existing removed		Proposed drainage
	Proposed rooflight		1.8m head height
			1.5m head height

JOB TITLE
Proposed enlargement of existing dormer and all associated works at 79b Mayfield Road, N8 9LN

STATUS

Planning

DRAWING TITLE

Existing Elevations

CLIENT

Brian Welsh

SCALE

1:100 at A3

DRAWN

CZ

DATE

Dec 2023

CHECKED

NS


DRAWING NO. 182265 - 01 - 201C



Front Elevation



Right Side Elevation

 

Copyright in design and this drawing is the property of Resi and Design Squared.

Reproduction in whole or in part is forbidden without written sanction of Resi and Design Squared.

All dimensions to be cross-checked on site prior to completing a Building Regulations package, structural engineering, the party wall process and construction.

Print to scale (as actual size)

NOTES

Materials:

Brickwork / Walls - Red brick, white painted brick and white painted render

Pitched Roof - Slate tiles and concrete tiles

Flat Roof - Felt

Windows - White painted timber sash windows and rooflights

Doors - Grey painted timber glazed single door

RWP / Gutters / Fascia - Black painted cast iron downpipes, black uPVC guttering and grey painted timber fascias

Revision

Rev	Notes	Date
-	Preliminary Issue	29/03/2023
A	Planning Issue	13/04/2023
B	Planning Issue	11/07/2023
C	Planning Issue	08/12/2023

KEY

	Proposed walls		Boundary lines
	Existing walls		Proposed beam
	Existing removed		Proposed drainage
	Proposed rooflight		1.8m head height
			1.5m head height

JOB TITLE
Proposed enlargement of existing dormer and all associated works at 79b Mayfield Road, N8 9LN

STATUS

Planning

DRAWING TITLE

Existing Elevations

CLIENT

Brian Welsh

SCALE

1:100 at A3

DRAWN

CZ


DATE

Dec 2023


CHECKED

NS


DRAWING NO. 182265 - 01 - 202C

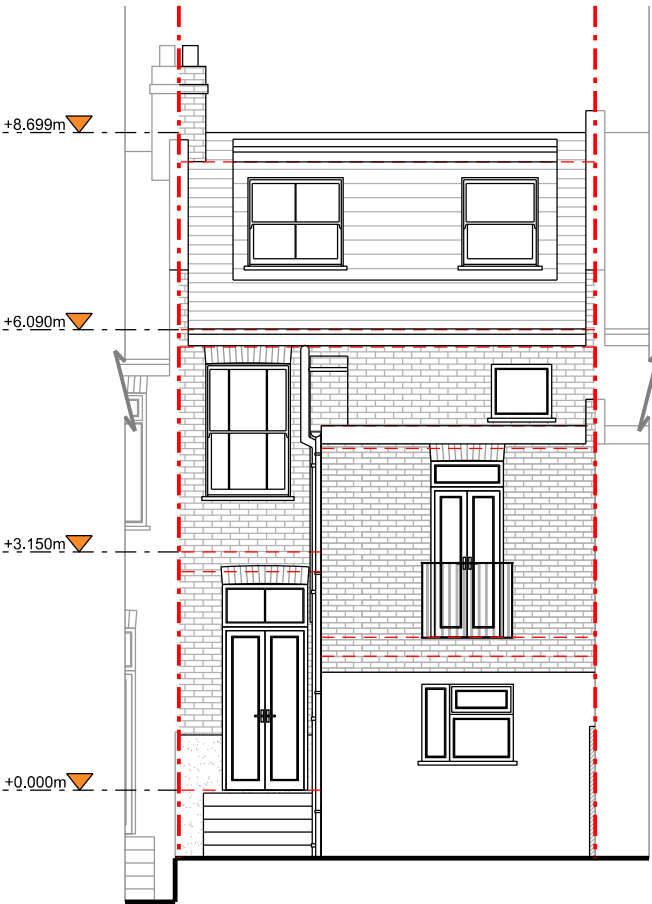

Rear Elevation

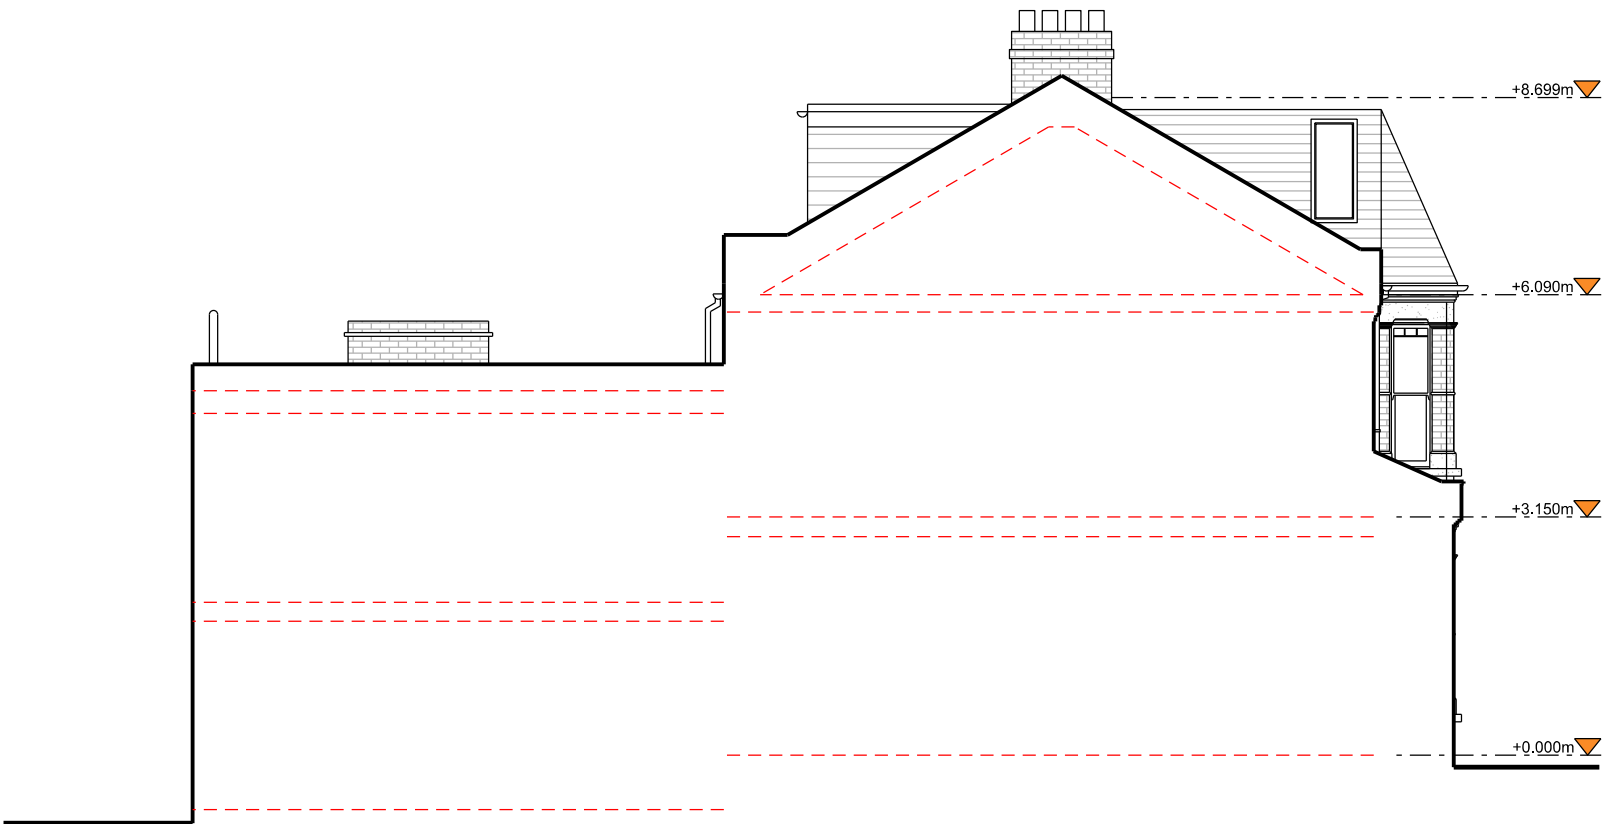

Left Side Elevation

 



Copyright in design and this drawing is the property of Resi and Design Squared.

Reproduction in whole or in part is forbidden without written sanction of Resi and Design Squared.

All dimensions to be cross-checked on site prior to completing a Building Regulations package, structural engineering, the party wall process and construction.

Print to scale (as actual size)

NOTES

Revision

Rev	Notes	Date
-	Preliminary Issue	29/03/2023
A	Planning Issue	13/04/2023
B	Planning Issue	11/07/2023
C	Planning Issue	08/12/2023

KEY	
	Proposed walls
	Existing walls
	Existing removed
	Proposed rooflight
	Boundary lines
	Proposed beam
	Proposed drainage
	1.8m head height
	1.5m head height

JOB TITLE
Proposed enlargement of existing dormer and all associated works at 79b Mayfield Road, N8 9LN

STATUS
Planning

DRAWING TITLE
Existing Section A - A

CLIENT
Brian Welsh


SCALE
1:100 at A3

DRAWN
CZ


DATE
Dec 2023

CHECKED
NS

DRAWING NO. 182265 - 01 - 301C

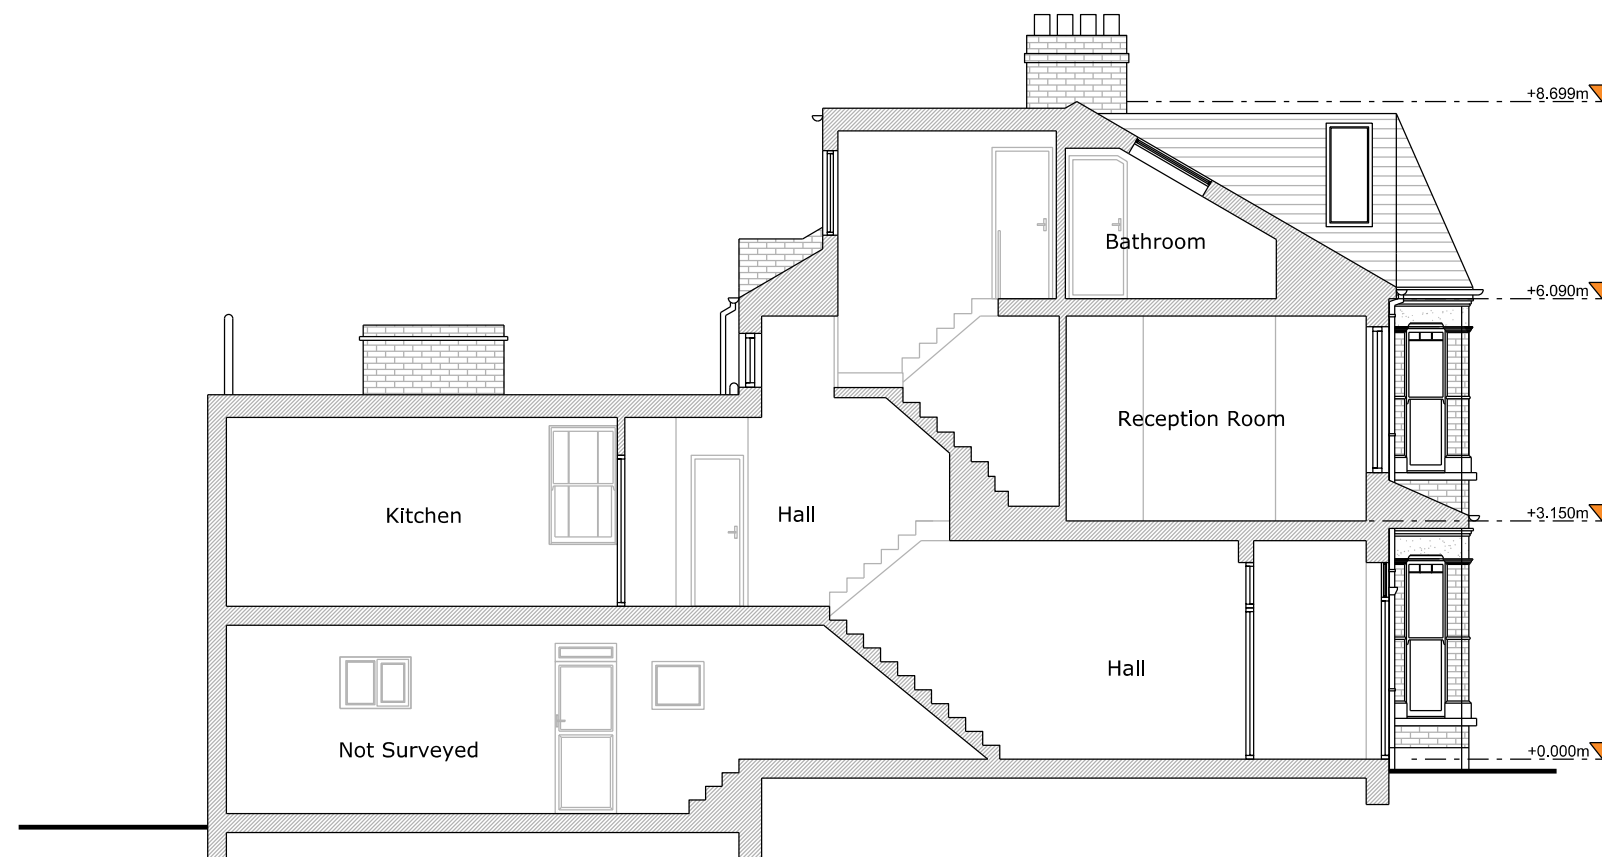

Section A - A

 

Copyright in design and this drawing is the property of Resi and Design Squared.

Reproduction in whole or in part is forbidden without written sanction of Resi and Design Squared.

All dimensions to be cross-checked on site prior to completing a Building Regulations package, structural engineering, the party wall process and construction.

Print to scale (as actual size)

NOTES

Revislon

Rev	Notes	Date
A	Preliminary Issue	04/04/2023
B	Planning Issue	13/04/2023
C	Planning Issue	11/07/2023
D	Preliminary Issue	20/10/2023
E	Preliminary Issue	04/12/2023
F	Planning Issue	08/12/2023
G	Planning Issue	22/01/2024

KEY	
	Proposed walls
	Existing walls
	Existing removed
	Proposed rooflight
	Boundary lines
	Proposed beam
	Proposed drainage
	1.8m head height
	1.5m head height

JOB TITLE
Proposed enlargement of existing dormer and all associated works at 79b Mayfield Road, N8 9LN

STATUS
Planning Issue

DRAWING TITLE
Proposed Loft Floor
And Roof Plans

CLIENT
Brian Welsh


SCALE
1:100 at A3

DRAWN
CZ

DATE
Jan 2024

CHECKED
NS

DRAWING NO. 182265 - 01 - 102G

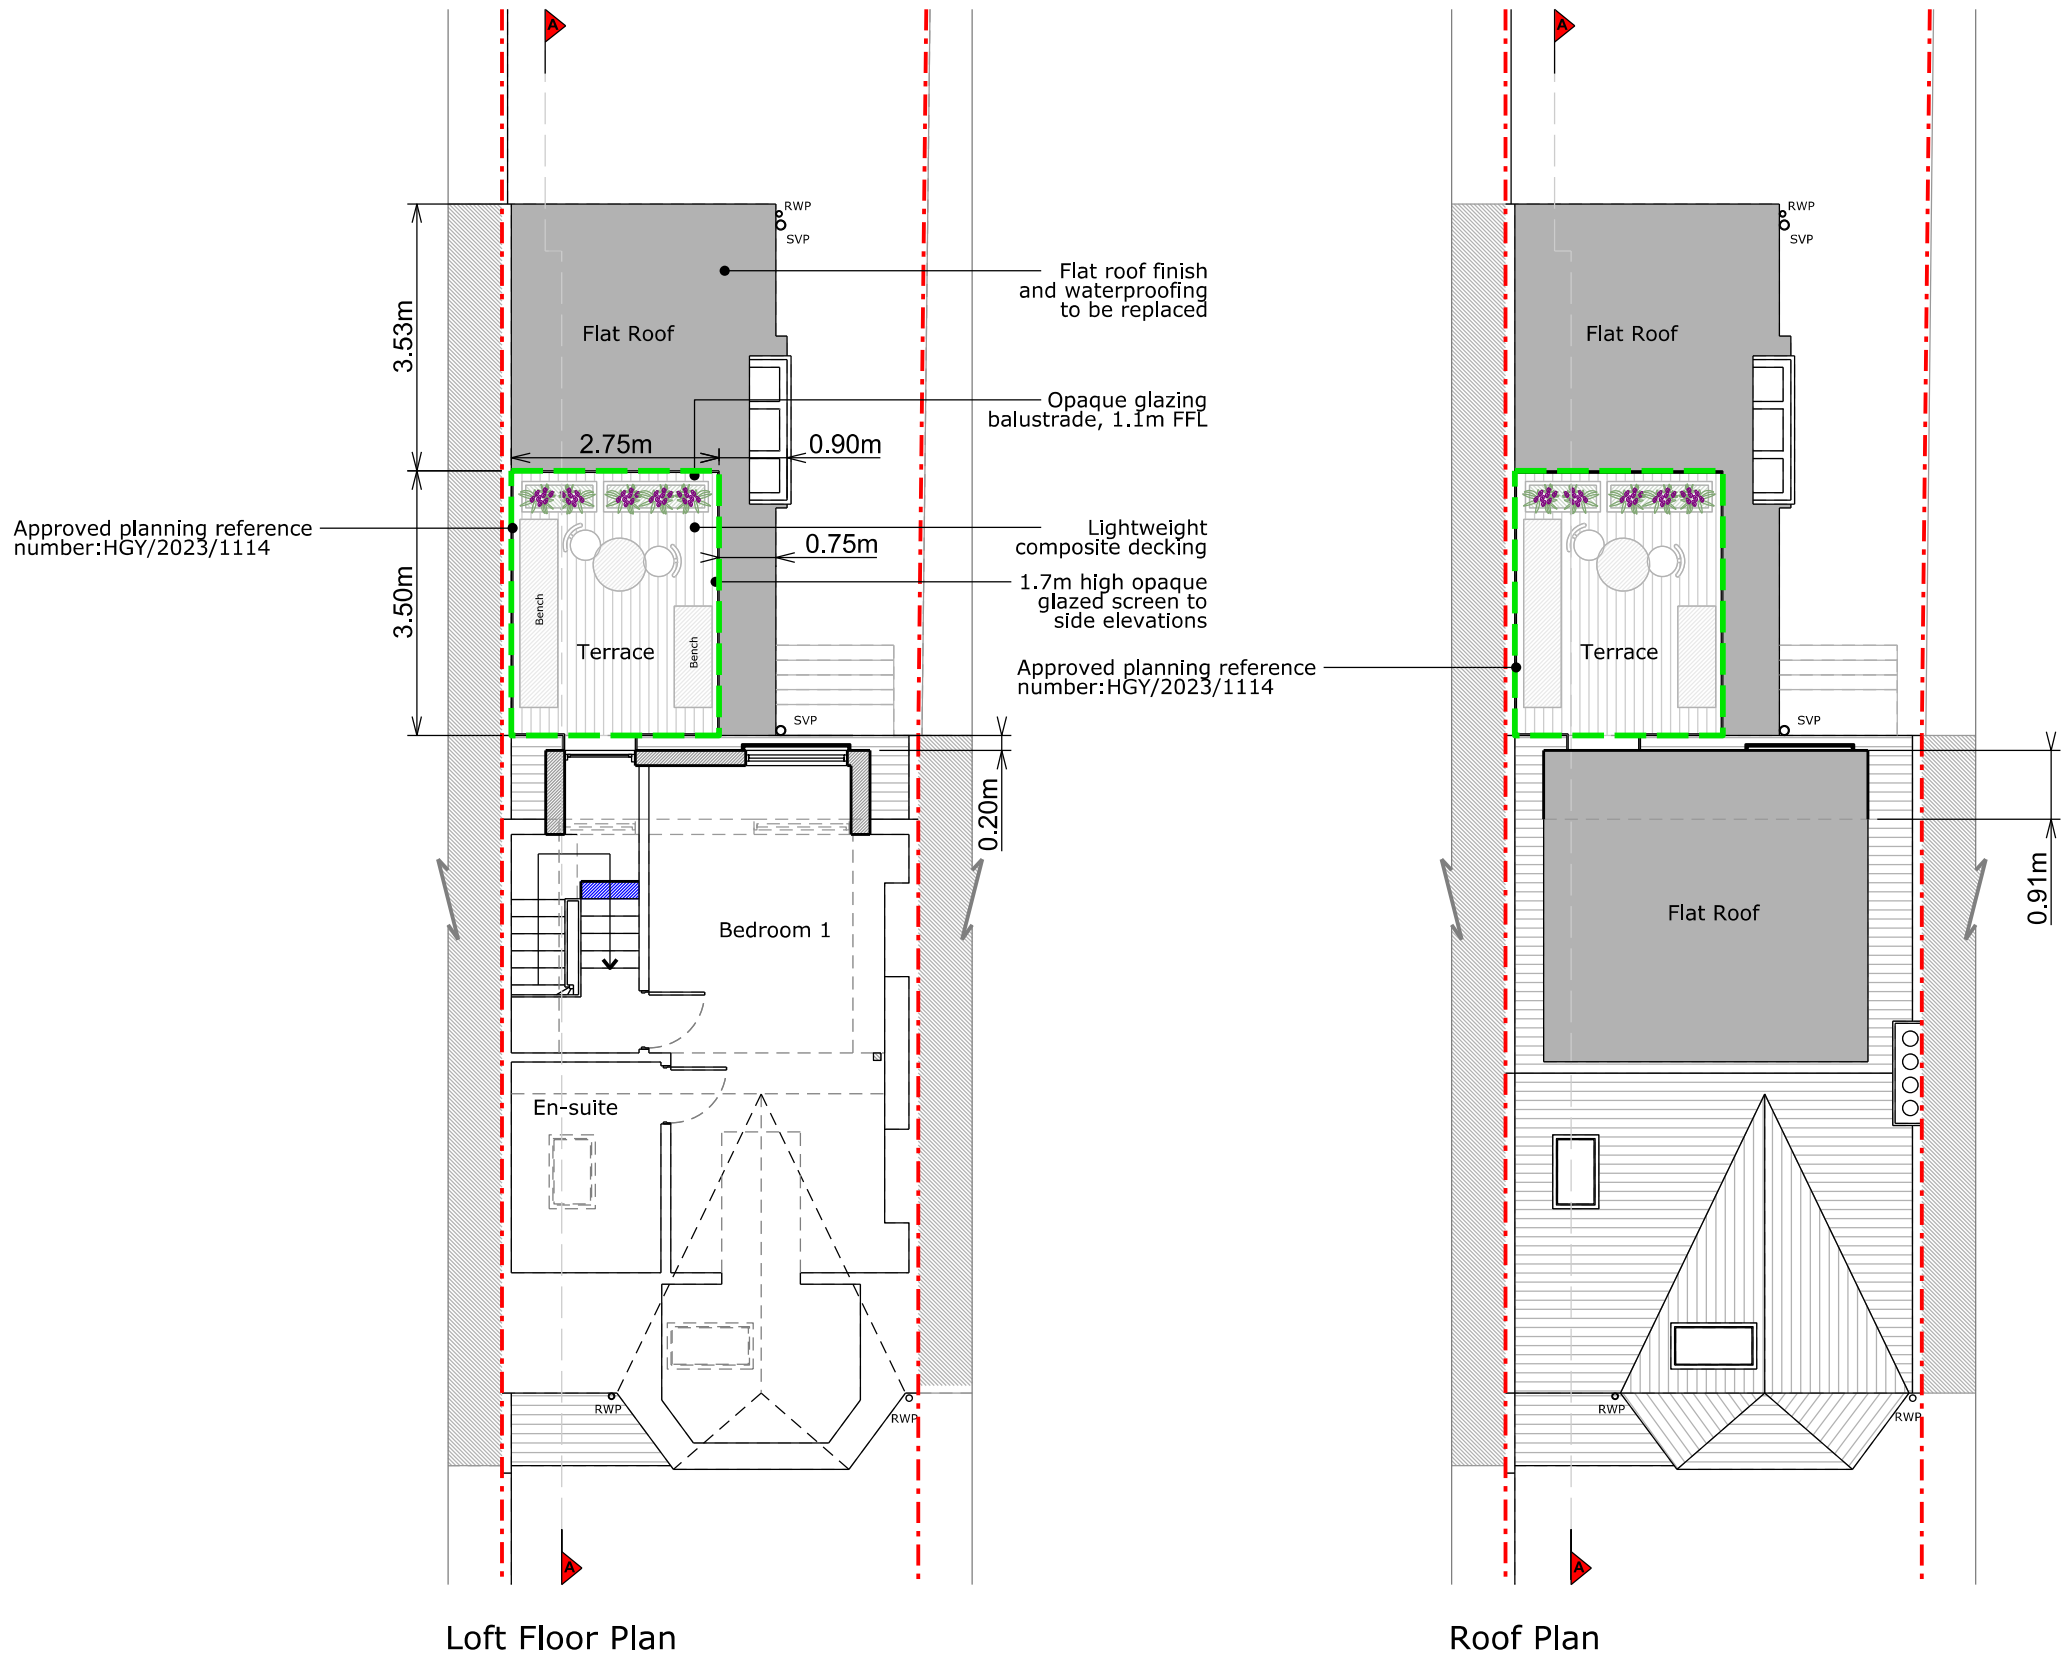

Copyright in design and this drawing is the property of Resi and Design Squared.

Reproduction in whole or in part is forbidden without written sanction of Resi and Design Squared.

All dimensions to be cross-checked on site prior to completing a Building Regulations package, structural engineering, the party wall process and construction.

Print to scale (as actual size)

NOTES

Materials:

Wall - Tiled timber framed dormer walls to match existing

Flat Roof - Fibreglass or similar and composite decking

Windows - White aluminium/timber fixed panel

Doors - White uPVC glazed doors and glazed Juliette balcony

RWP / Gutters / Fascia - Black uPVC guttering and downpipes to match existing

Screens - Opaque glazed screens

Revision

Rev	Notes	Date
C	Planning Issue	11/07/2023
D	Preliminary Issue	20/10/2023
E	Preliminary Issue	04/12/2023
F	Planning Issue	08/12/2023
G	Planning Issue	22/01/2024

KEY

	Proposed walls		Boundary lines
	Existing walls		Proposed beam
	Existing removed		Proposed drainage
	Proposed rooflight		1.8m head height
			1.5m head height

JOB TITLE
Proposed enlargement of existing dormer and all associated works at 79b Mayfield Road, N8 9LN

STATUS
Planning Issue

DRAWING TITLE
Proposed Elevations

CLIENT
Brian Welsh


SCALE
1:100 at A3

DRAWN
CZ


DATE
Jan 2024

CHECKED
NS


DRAWING NO. 182265 - 01 - 203G

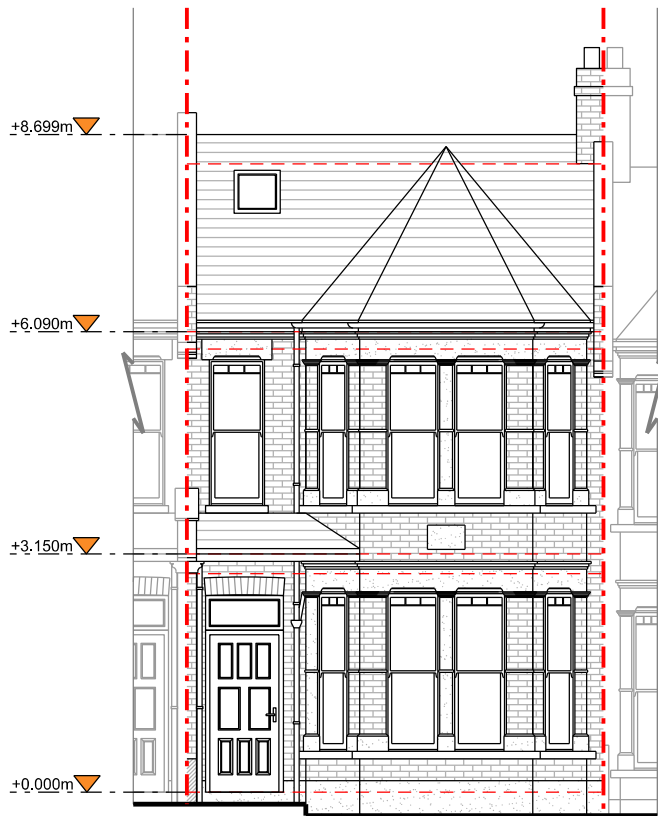

Front Elevation

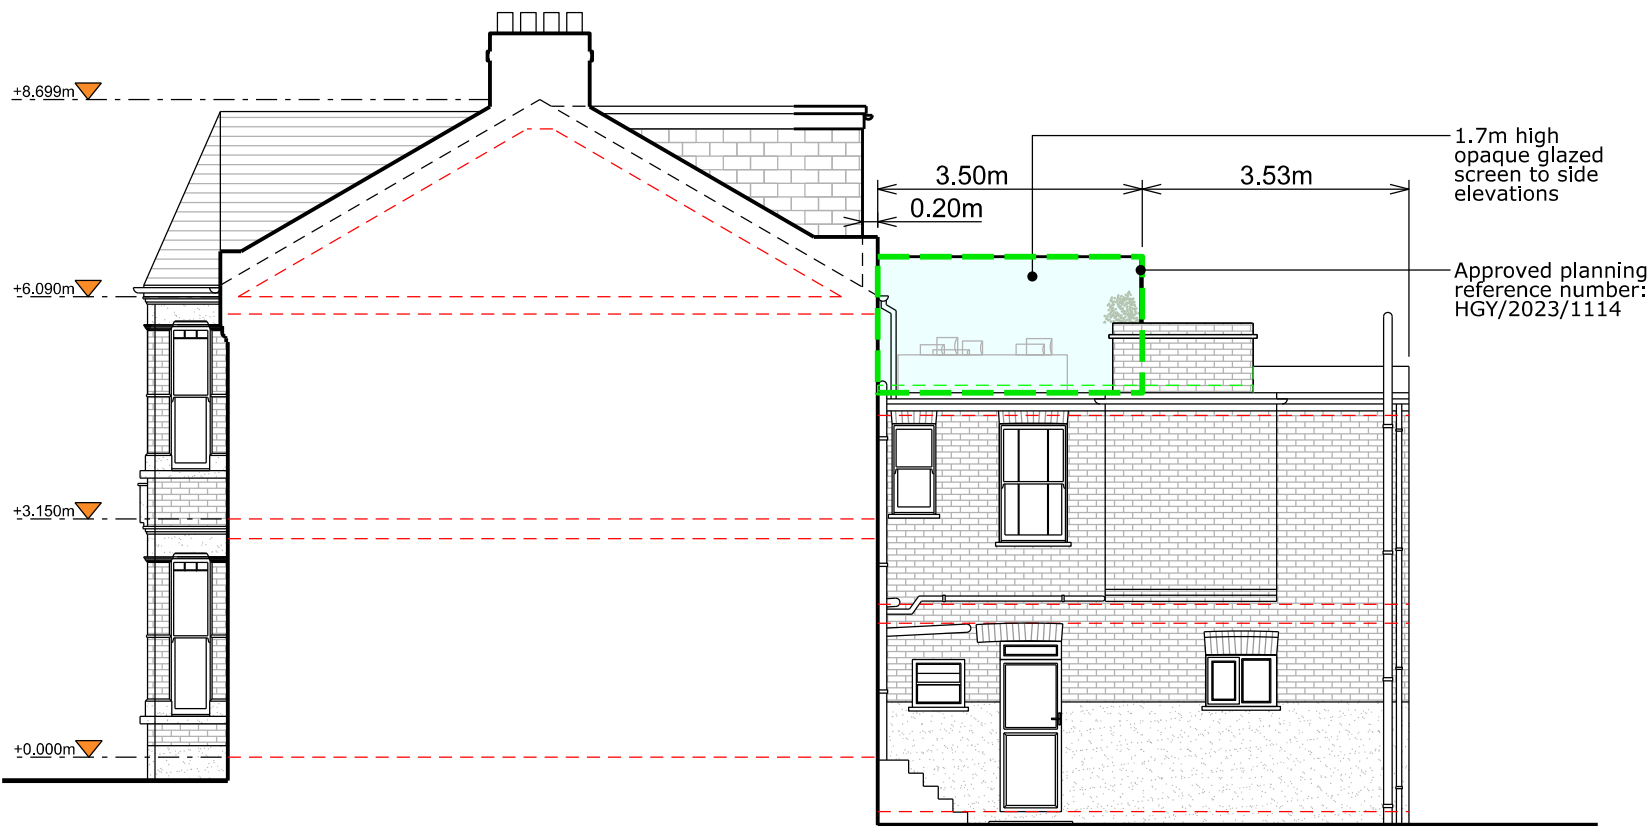

Right Side Elevation

 

Copyright in design and this drawing is the property of Resi and Design Squared.

Reproduction in whole or in part is forbidden without written sanction of Resi and Design Squared.

All dimensions to be cross-checked on site prior to completing a Building Regulations package, structural engineering, the party wall process and construction.

Print to scale (as actual size)

NOTES

Materials:

Wall - Tiled timber framed dormer walls to match existing

Flat Roof - Fibreglass or similar and composite decking

Windows - White aluminium/timber fixed panel

Doors - White uPVC glazed doors and glazed Juliette balcony

RWP / Gutters / Fascia - Black uPVC guttering and downpipes to match existing

Screens - Opaque glazed screens

Revision

Rev	Notes	Date
C	Planning Issue	11/07/2023
D	Preliminary Issue	20/10/2023
E	Preliminary Issue	04/12/2023
F	Planning Issue	08/12/2023
G	Planning Issue	22/01/2024

KEY

	Proposed walls		Boundary lines
	Existing walls		Proposed beam
	Existing removed		Proposed drainage
	Proposed rooflight		1.8m head height
			1.5m head height

JOB TITLE
Proposed enlargement of existing dormer and all associated works at 79b Mayfield Road, N8 9LN

STATUS
Planning Issue

DRAWING TITLE
Proposed Elevations

CLIENT
Brian Welsh



SCALE
1:100 at A3

DRAWN
CZ

DATE
Jan 2024

CHECKED
NS

DRAWING NO. 182265 - 01 - 204G

 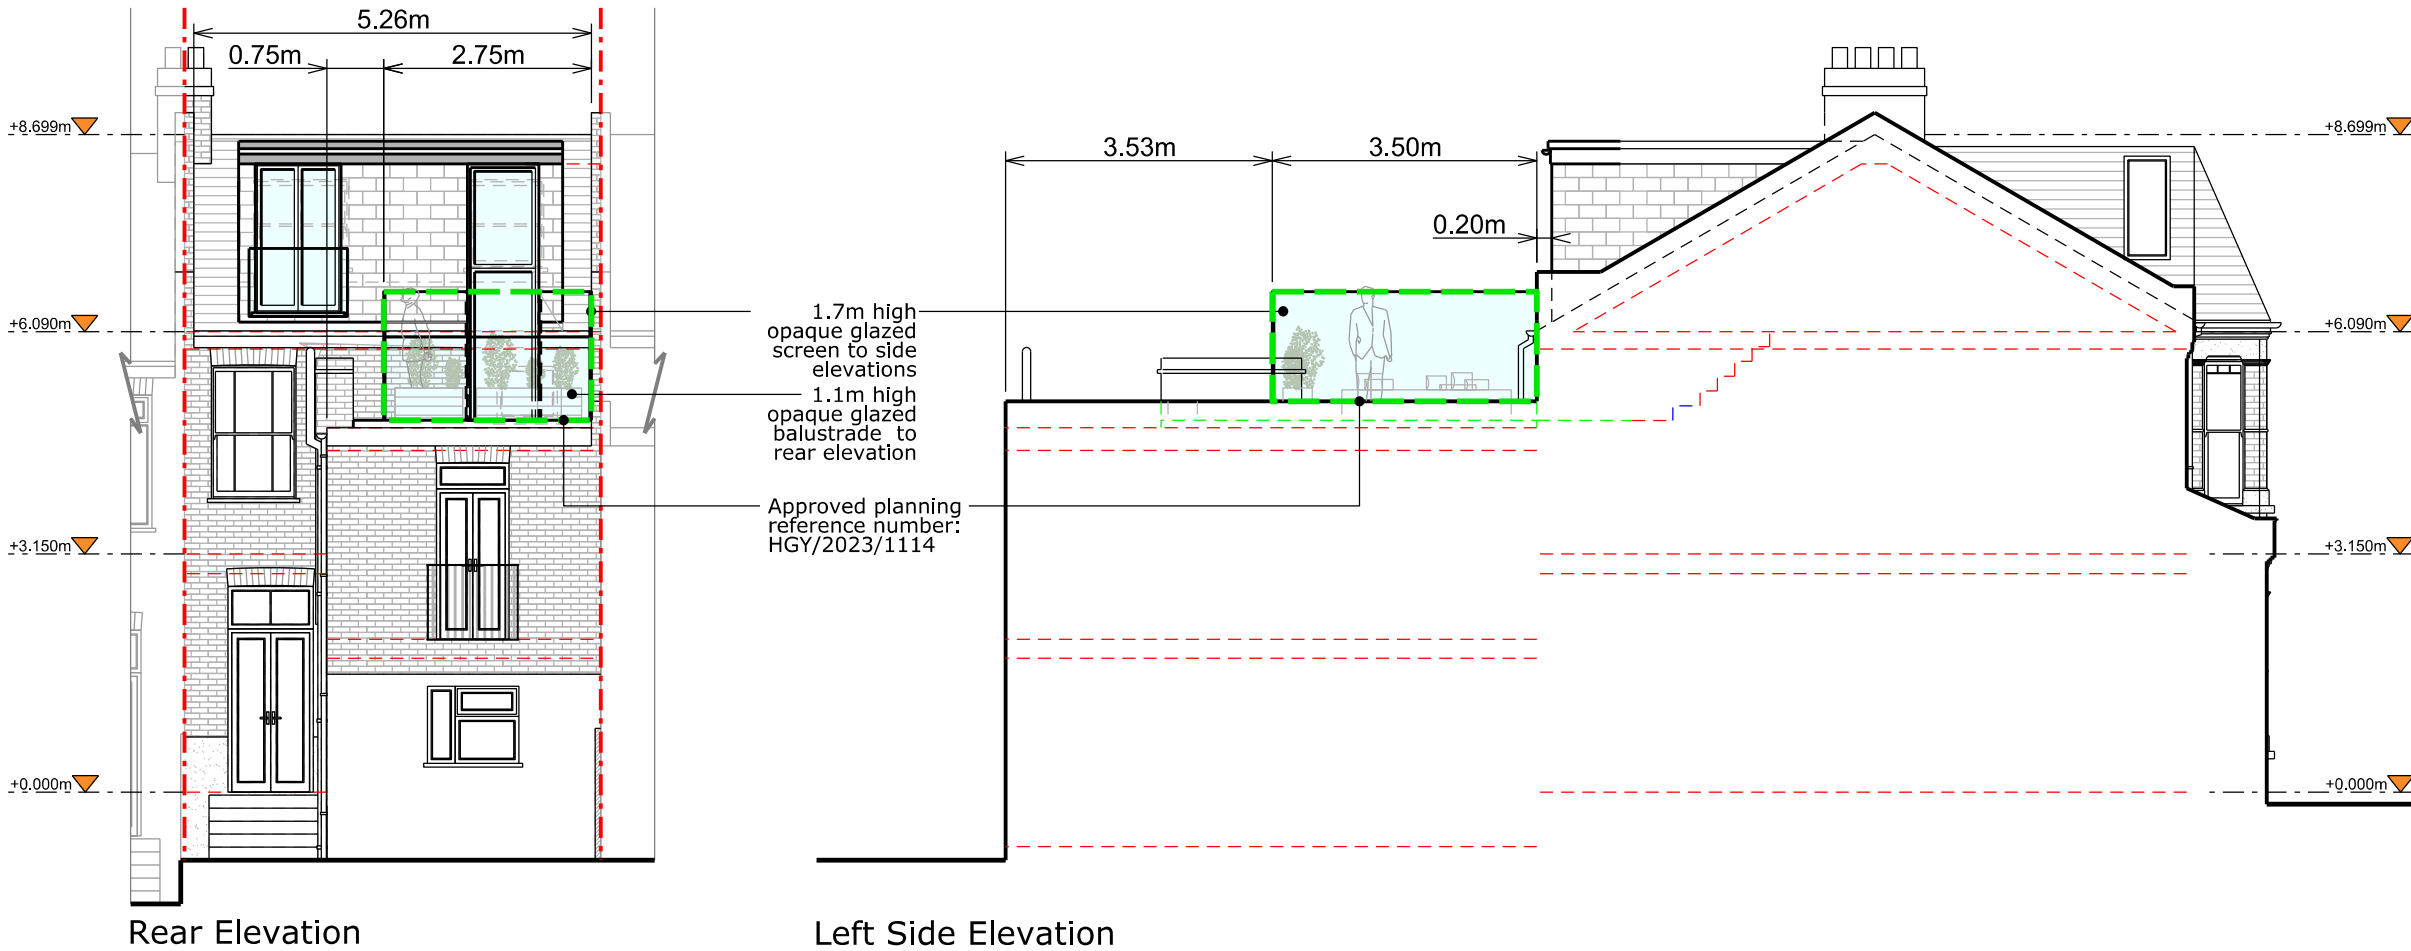

Copyright in design and this drawing is the property of Resi and Design Squared.

Reproduction in whole or in part is forbidden without written sanction of Resi and Design Squared.

All dimensions to be cross-checked on site prior to completing a Building Regulations package, structural engineering, the party wall process and construction.

Print to scale (as actual size)

NOTES

Revision

Rev	Notes	Date
A	Preliminary Issue	04/04/2023
B	Planning Issue	13/04/2023
C	Planning Issue	11/07/2023
D	Preliminary Issue	20/10/2023
E	Preliminary Issue	04/12/2023
F	Planning Issue	08/12/2023
G	Planning Issue	22/01/2024

KEY

	Proposed walls		Boundary lines
	Existing walls		Proposed beam
	Existing removed		Proposed drainage
	Proposed rooflight		1.8m head height
			1.5m head height

JOB TITLE
Proposed enlargement of existing dormer and all associated works at 79b Mayfield Road, N8 9LN

STATUS
Planning Issue

DRAWING TITLE
Proposed Section A - A

CLIENT
Brian Welsh


SCALE
1:100 at A3

DRAWN
CZ

DATE
Jan 2024

CHECKED
NS

DRAWING NO. 182265 - 01 - 302G

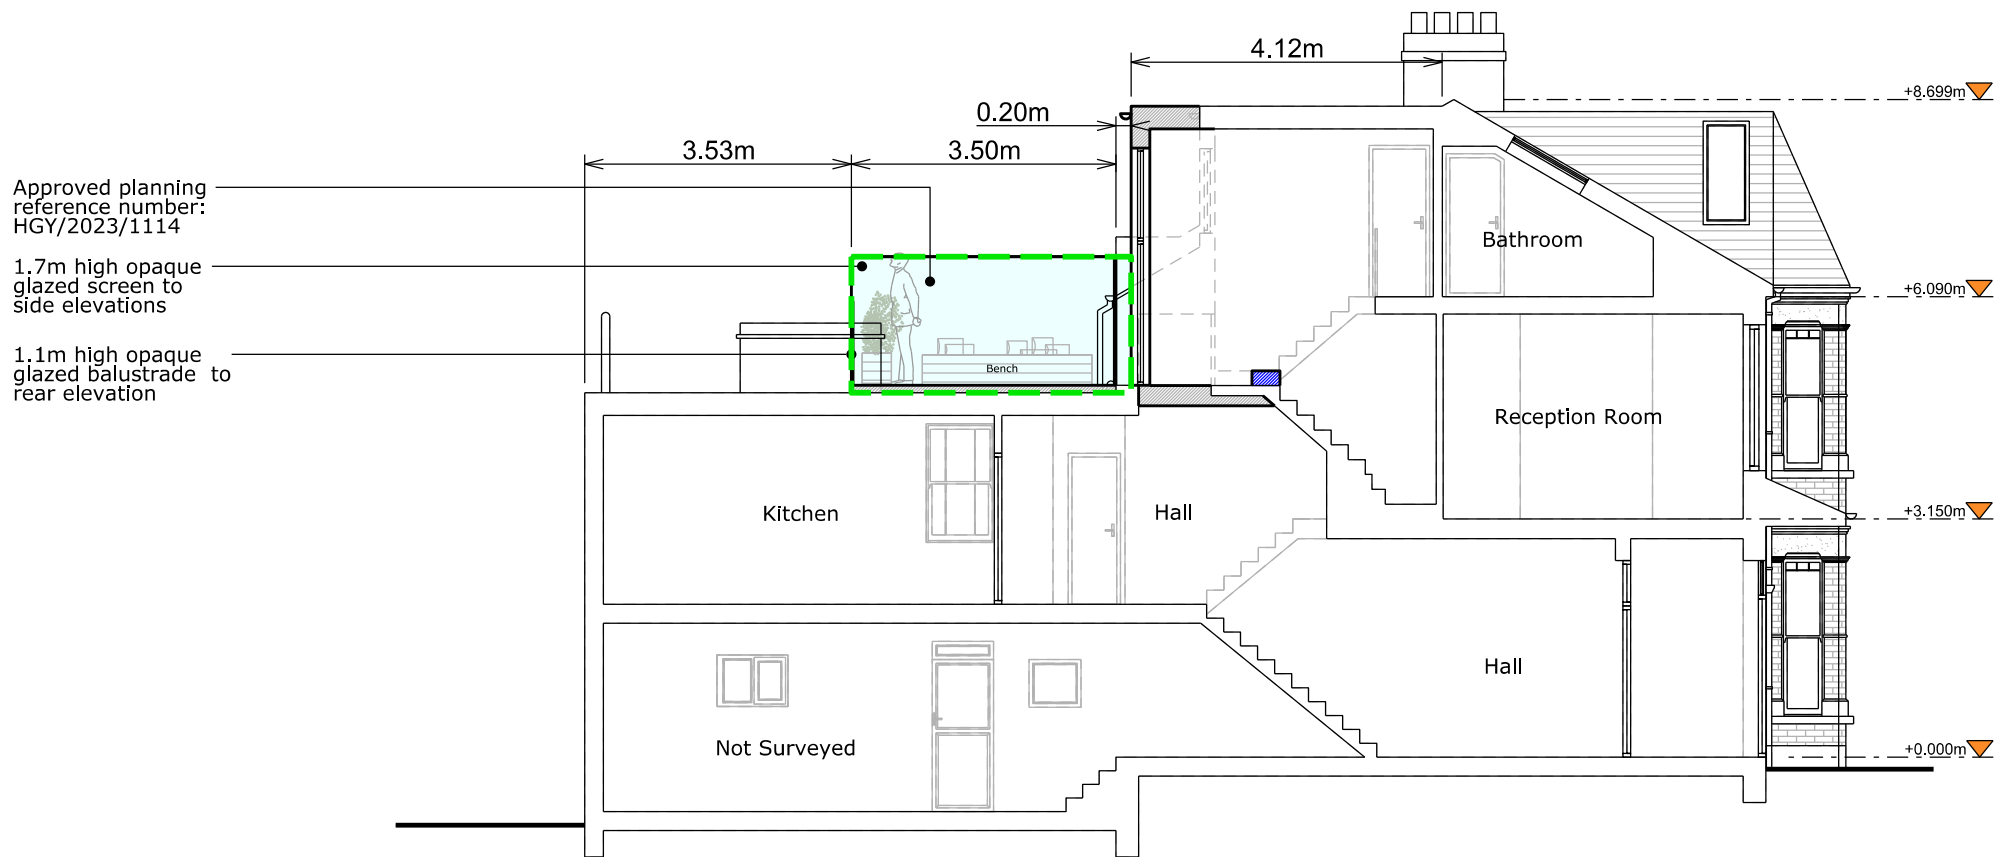

Section A - A

