




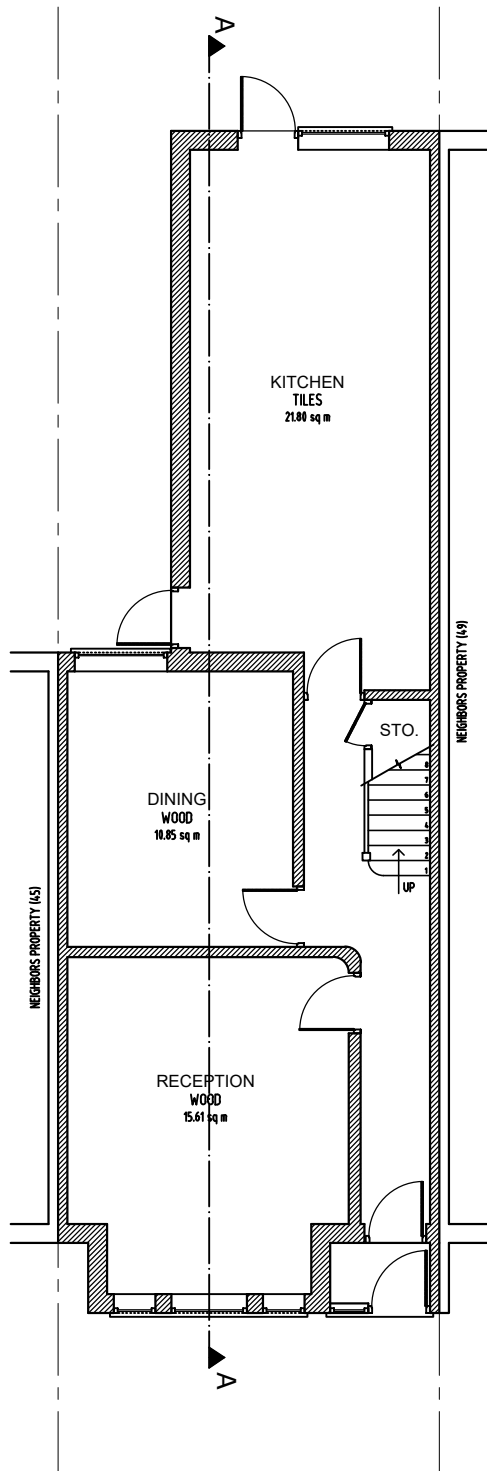


Existing Ground Floor
Scale 1:100

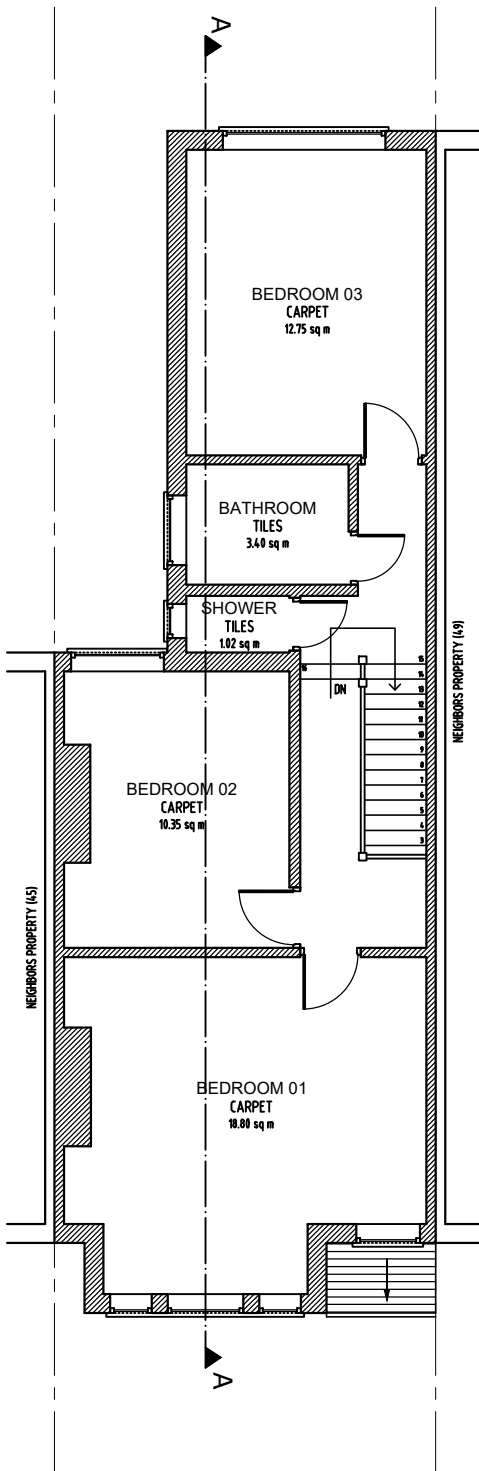

Existing First Floor
Scale 1:100

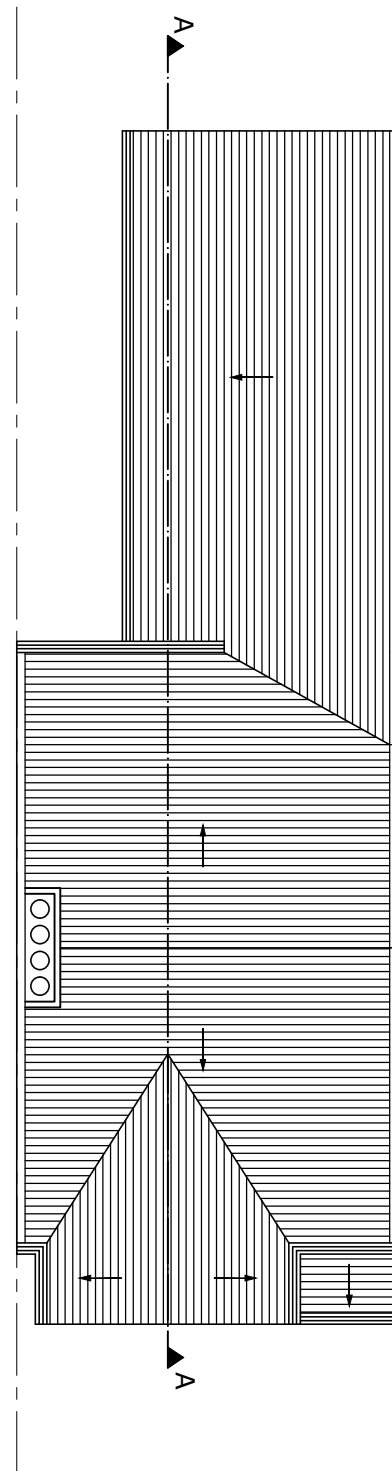


Existing Roof Plan
Scale 1:100

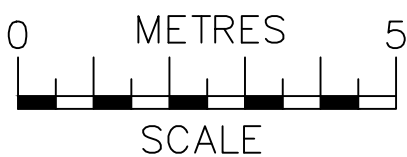


NOTES
The contractors are to check all the dimensions, levels, drain runs and general condition of the site before works commence.

All works are to be carried out in accordance with current Building Regulations, British Standards, Code of Practice and Local Authority Requirements.


Project: 47 Hanover Road, London N15 4DL		
Title: Existing Floor Plans Ground; First & Roof		
Date: 06.09.23	Scale: 1:100 @ A3	
Dwg. No. HR.47.EX.101		Rev: 0

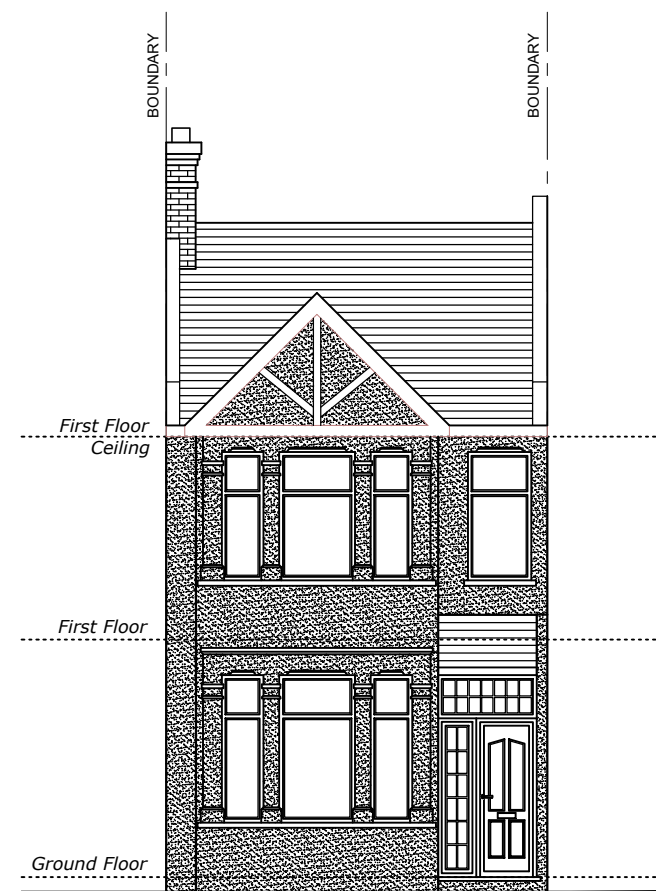


Existing Front Elevation
Scale 1:100

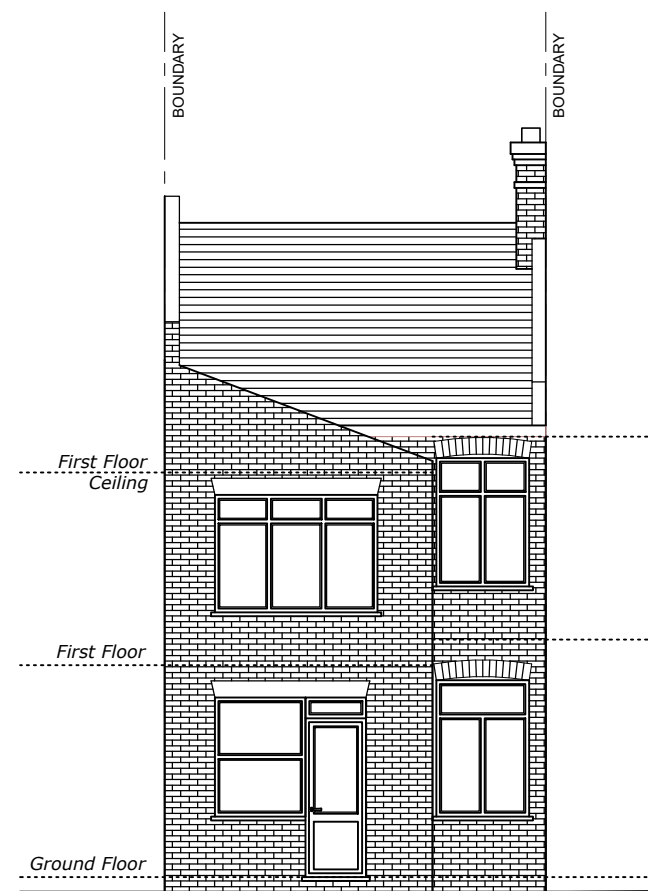


Existing Rear Elevation
Scale 1:100

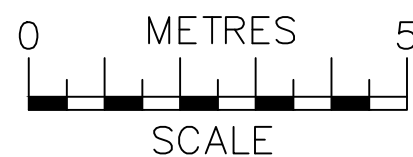


 ajs Planning info@ajsplanning.co.uk 020 81501820	NOTES The contractors are to check all the dimensions, levels, drain runs and general condition of the site before works commence. All works are to be carried out in accordance with current Building Regulations, British Standards, Code of Practice and Local Authority Requirements.	Project: 47 Hanover Road, London N15 4DL	
		Title: Existing Front & Rear Elevations	
		Date: 06.09.23	Scale: 1:100 @ A3
		Dwg. No. HR.47.EX.102	Rev: 0

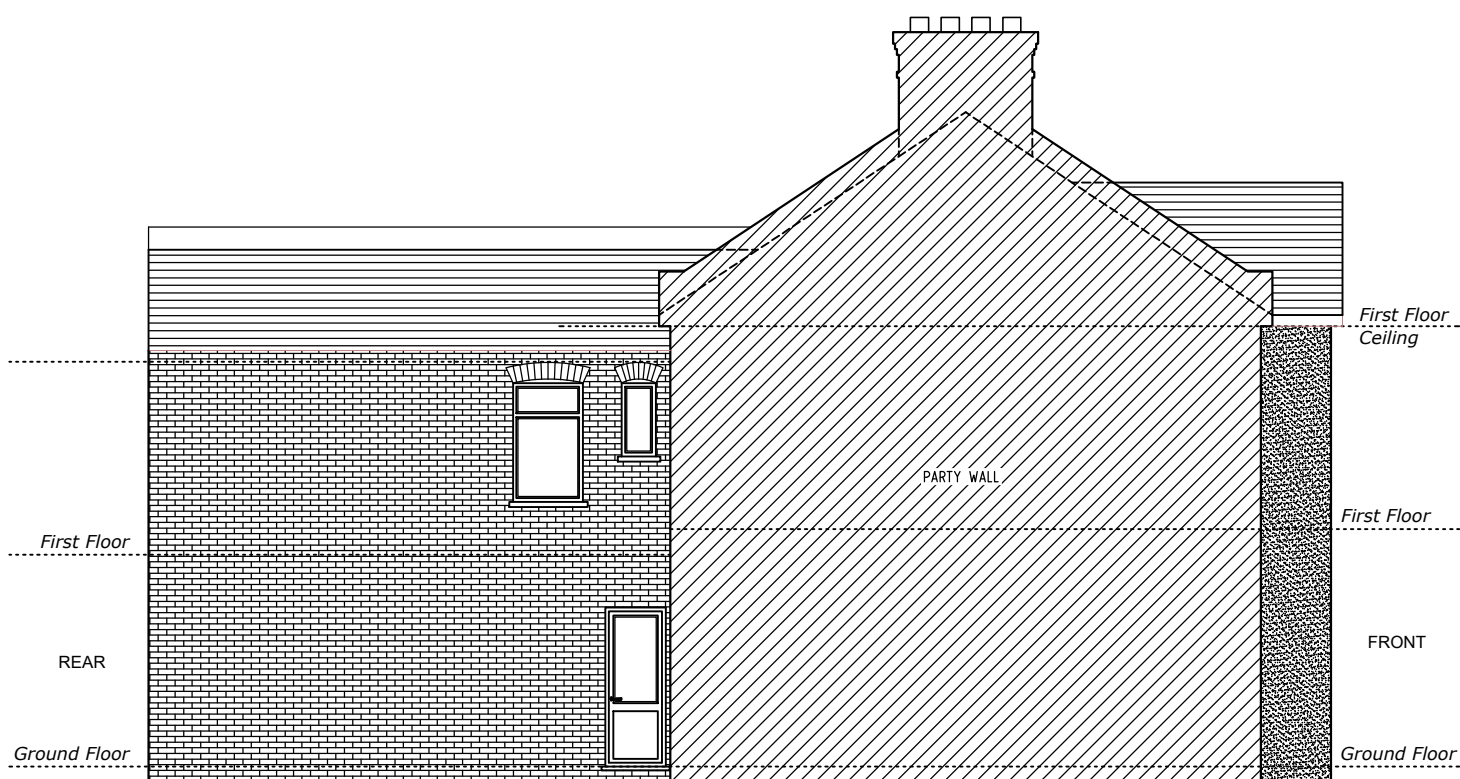


Existing Side 1 Elevation
Scale 1:100

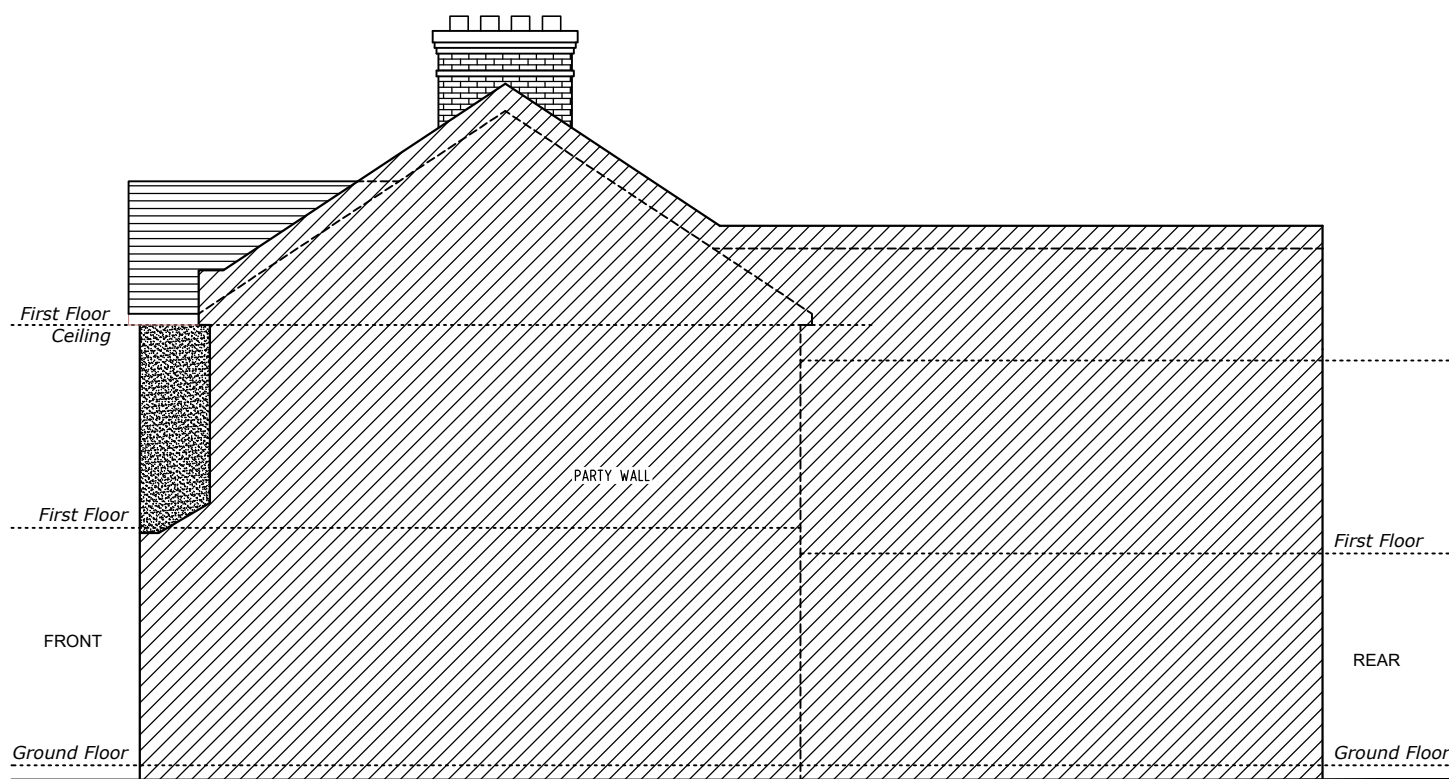


Existing Side 2 Elevation
Scale 1:100

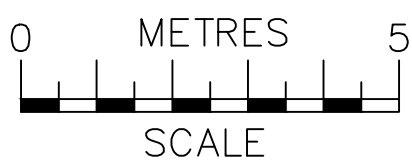

 ajs Planning info@ajsplanning.co.uk 020 81501820	NOTES The contractors are to check all the dimensions, levels, drain runs and general condition of the site before works commence.	Project: 47 Hanover Road, London N15 4DL	
	All works are to be carried out in accordance with current Building Regulations, British Standards, Code of Practice and Local Authority Requirements.	Title: Existing Side Elevations (1 & 2)	
		Date: 06.09.23	Scale: 1:100 @ A3
		Dwg. No. HR.47.EX.103	Rev: 0

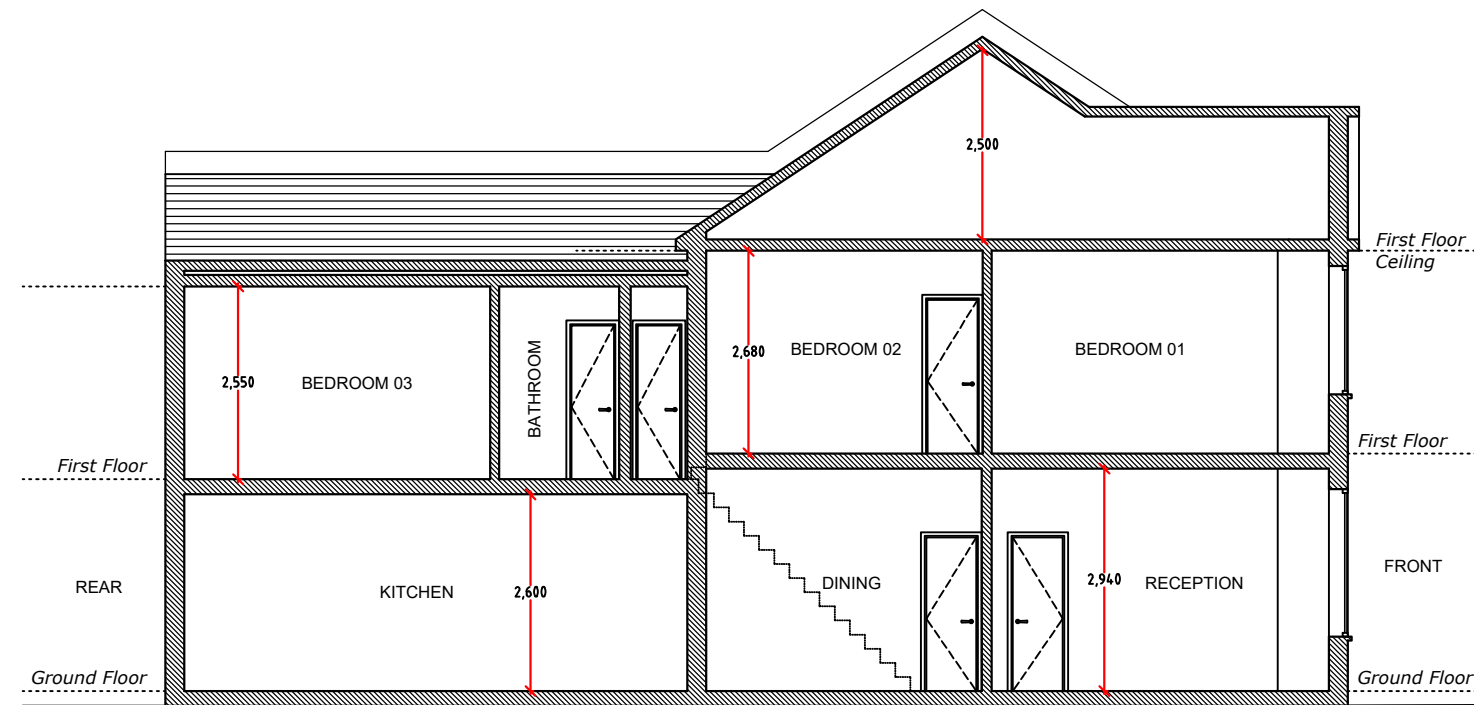

Existing Section A-A
Scale 1:100

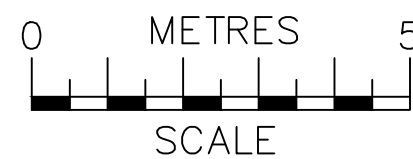

 ajs Planning info@ajsplanning.co.uk 020 81501820	NOTES The contractors are to check all the dimensions, levels, drain runs and general condition of the site before works commence. All works are to be carried out in accordance with current Building Regulations, British Standards, Code of Practice and Local Authority Requirements.		Project: 47 Hanover Road, London N15 4DL	
	Title: Existing <i>Section A-A</i>		Date: 06.09.23 Scale: 1:100 @ A3	
	Dwg. No. HR.47.EX.104		Rev: 0	