




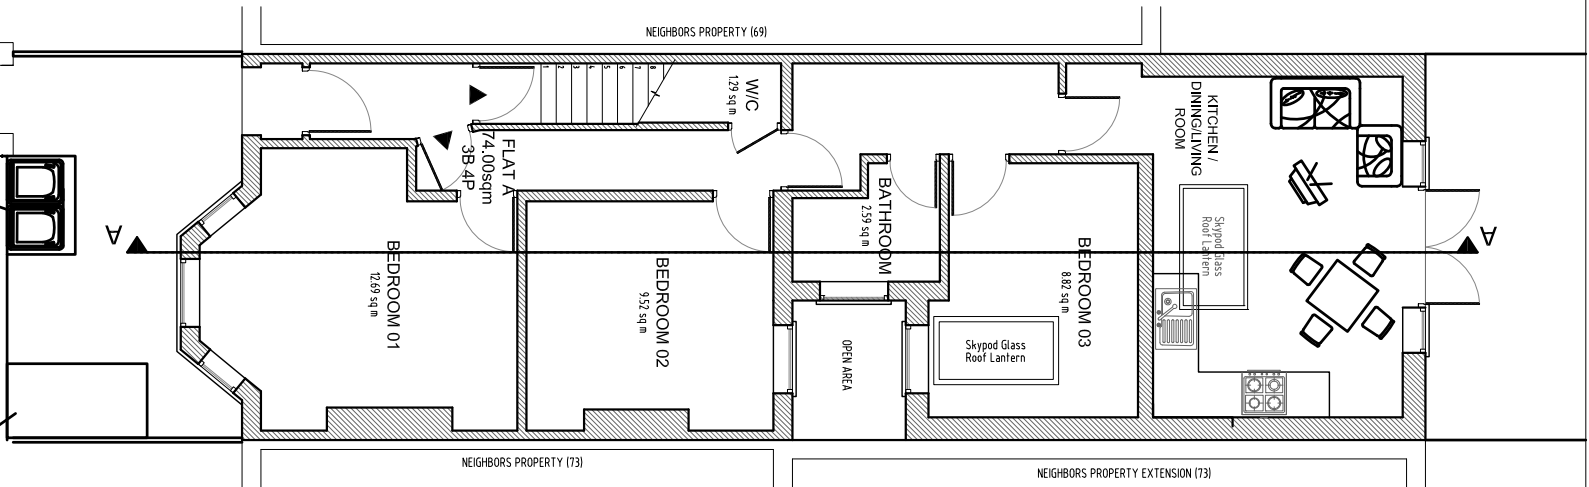


Proposed Ground Floor
Scale 1:100

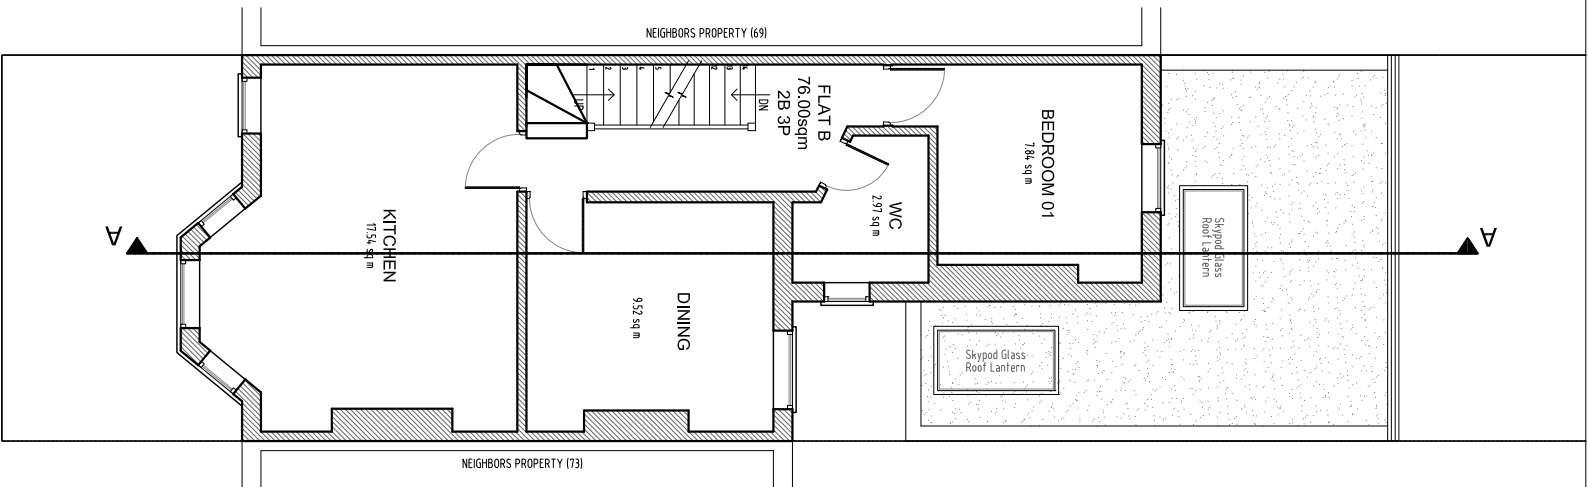

Proposed First Floor
Scale 1:100

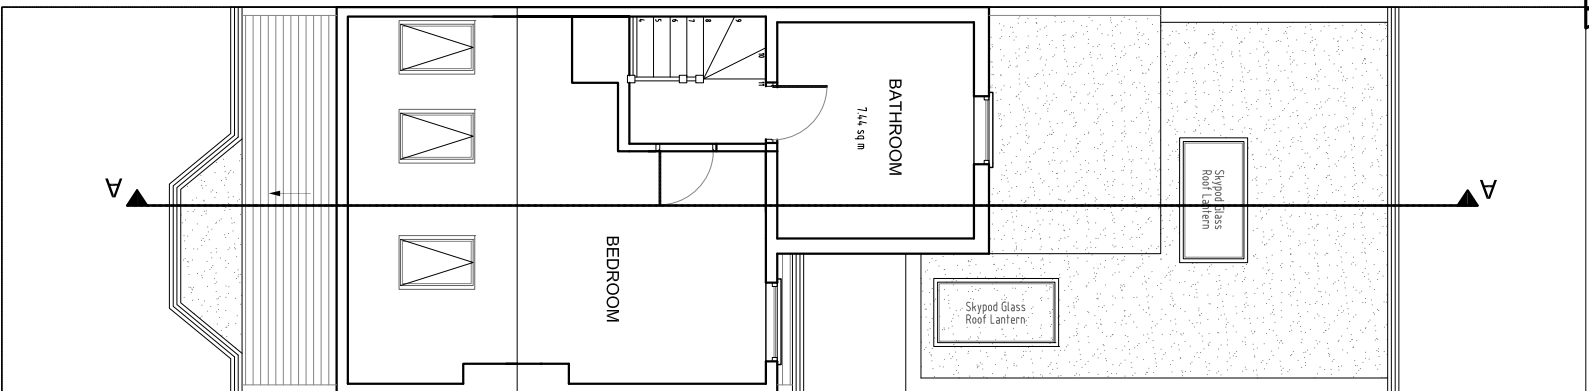

Proposed Loft Floor
Scale 1:100

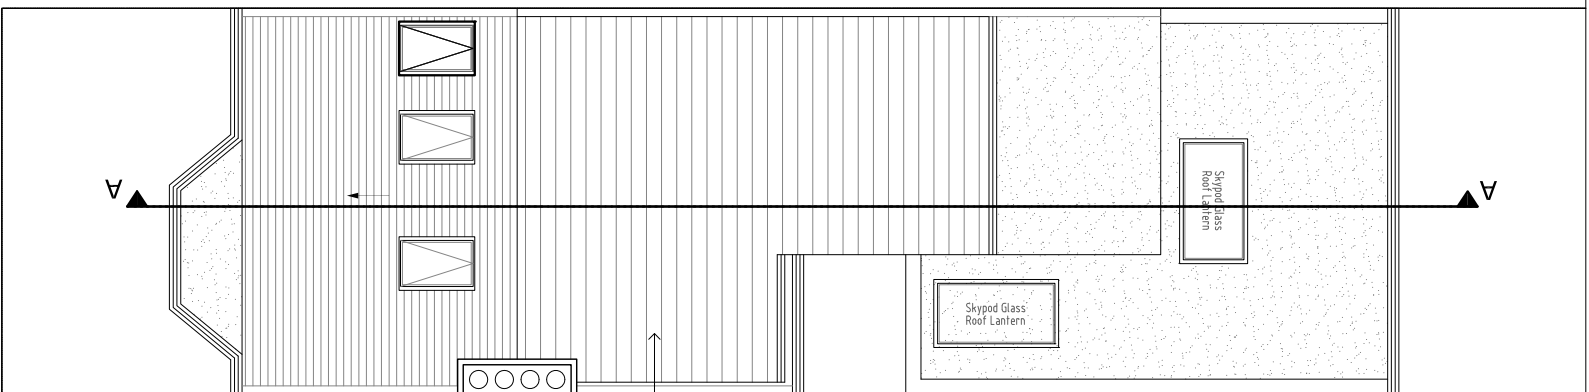

Proposed Roof Plan
Scale 1:100



SECURE Cycle Store



Project: 71 Handsworth Road, London N17 6DB			
Title: Proposed Floor Plans <i>Ground, First, Loft & Roof</i>			
Date: 15.11.23.	Scale: 1:100 @ A3		
Dwg. No. HR.71.PR.102	Rev: A		

NOTES

The contractors are to check all the dimensions, levels, drain runs and general condition of the site before works commence.

All works are to be carried out in accordance with current Building Regulations, British Standards, Code of Practice and Local Authority Requirements.