


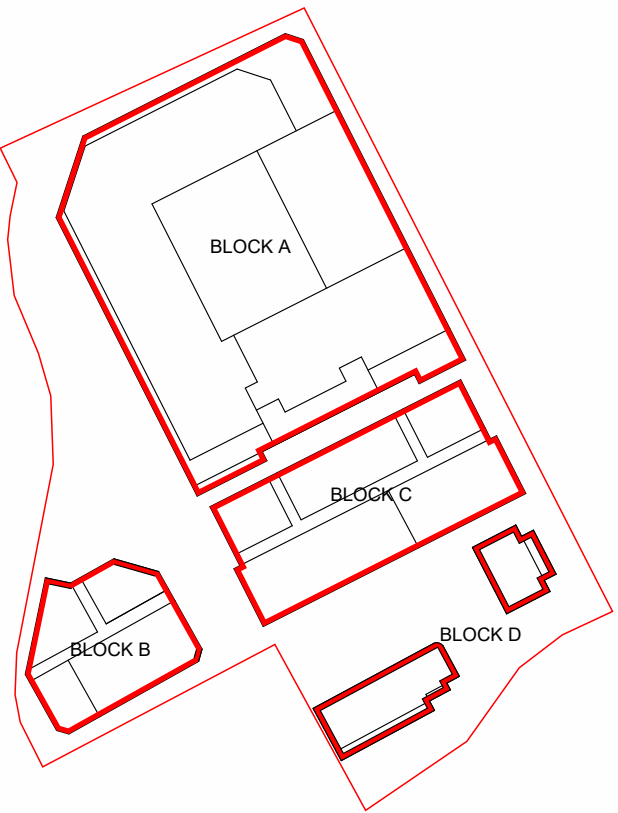

Key Plan



Key

- Site Boundary
- Watercourse Culvert
- Watercourse Culvert Possible Extents
- Watercourse Easement



The copyright of this drawing is vested with Corstorphine & Wright Ltd and must not be copied or reproduced without the consent of the company.

16/02/24 DS AB
P-00 Issued for Planning Submission
Rev. Description

Ordinance Survey, (c) Crown Copyright 2021. All Rights Reserved.
License Number: 100022432

- Proposed Site Boundary
- Culverted Water Course Centre Line
- Culverted Water Course Potential Extents

Client:
TRI 7 (& Fusion)

Project:
Lordship Lane, Wood Green, London

Drawing Title:
Proposed Site Plan Ground Floor

Drawing Status:
PLANNING

Corstorphine & Wright

Stourbridge Studio
The Old Library, Hagley Road, Stourbridge, West Midlands, DY8 1QH
01354 909 850

corstorphine-wright.com

Drawing No. 21820-0140
Revision P-00

Drawn DS Checked AB Paper Size A1 Scale 1 : 500 Date Sep 2023