


Block C

Material Key

- 01 Light Multi Red Brick Stretcher Bond with Light Grey Mortar
- 02 Dark Red Brick Stretcher Bond with Light Grey Mortar
- 03 Dark Red Brick Soldier Course with Light Grey Mortar
- 04 Dark Red Brick Pattern
- 05 Green Brick Pattern
- 06 Alternating Course Projecting Dark Red Brick with Light Grey Mortar
- 07 Dark Red Brick Banding with Single Projecting Course
- 08 Muted Gold PPC Aluminium Windows / Doors
- 09 Muted Gold PPC Aluminium Private Residential Entrance Door
- 10 Muted Gold PPC Aluminium Louvre Door
- 11 Muted Gold PPC Aluminium Louvre Panel
- 12 Muted Gold Balcony with Solid Balustrades to Sides and Railing to Face
- 13 Muted Gold Gallery Access with Railing
- 14 Muted Gold Metal Entrance Canopy
- 15 Muted Gold Metal ASHP Enclosure
- 16 Muted Gold Metal Roof - Standing Seam or similar
- 17 Muted Gold Metal Capping

Note: Please refer to Bay Elevation drawings for further information

Key Plan

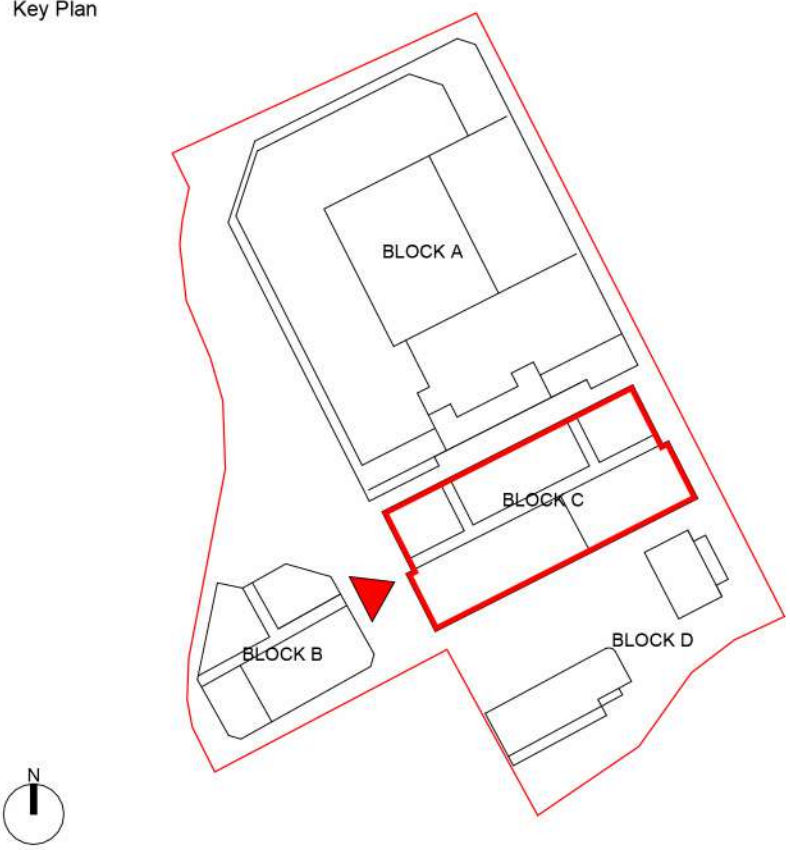

Building A



The copyright of this drawing is vested with Corstorphine & Wright Ltd and must not be copied or reproduced without the consent of the company.

P-00 Issued for Planning Submission

16/02/24 DS AB

Rev Description Date Drw Chk

Client:  
TRI 7 (& Fusion)

Project:  
Lordship Lane, Wood Green, London

Drawing Title:  
Block C Proposed West Elevation

Drawing Status:  
PLANNING

Corstorphine & Wright

Stourbridge Studio  
The Old Library, Hagley Road, Stourbridge, West Midlands, DY8 1QH  
01354 909 850

corstorphine-wright.com

Drawing No. 21820-0219 Revision P-00

|          |            |               |               |               |
|----------|------------|---------------|---------------|---------------|
| Drawn DS | Checked AB | Paper Size A1 | Scale 1 : 100 | Date Sep 2023 |
|----------|------------|---------------|---------------|---------------|