



Block B

Material Key

- 01 Light Multi Red Brick Stretcher Bond with Light Grey Mortar
- 02 Dark Red Brick Stretcher Bond with Light Grey Mortar
- 03 Dark Red Brick Soldier Course with Light Grey Mortar
- 04 Dark Red Brick Pattern
- 05 Green Brick Pattern
- 06 Alternating Course Projecting Dark Red Brick with Light Grey Mortar
- 07 Dark Red Brick Banding with Single Projecting Course
- 08 Muted Gold PPC Aluminium Windows / Doors
- 09 Muted Gold PPC Aluminium Private Residential Entrance Door
- 10 Muted Gold PPC Aluminium Louvre Door
- 11 Muted Gold PPC Aluminium Louvre Panel
- 12 Muted Gold Balcony with Solid Balustrades to Sides and Railing to Face
- 13 Muted Gold Gallery Access with Railing
- 14 Muted Gold Metal Entrance Canopy
- 15 Muted Gold Metal ASHP Enclosure
- 16 Muted Gold Metal Roof - Standing Seam or similar
- 17 Muted Gold Metal Capping

Note: Please refer to Bay Elevation drawings for further information

Key Plan

 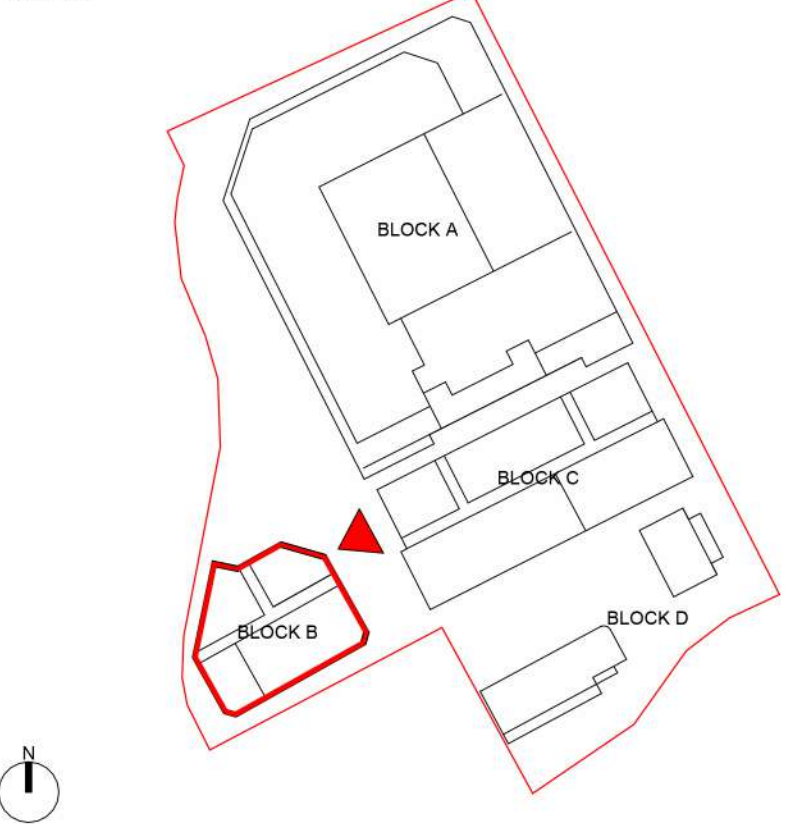

The copyright of this drawing is vested with Corstorphine & Wright Ltd and must not be copied or reproduced without the consent of the company.

P-00 Issued for Planning Submission

16/02/24 DS AB

Rev Description Date Drw Chk

Client:
TRI 7 (& Fusion)

Project:
Lordship Lane, Wood Green, London

Drawing Title:
Block B Proposed East Elevation

Drawing Status:
PLANNING

Corstorphine & Wright

Stourbridge Studio
The Old Library, Hagley Road, Stourbridge, West Midlands, DY8 1QH
01354 909 850

corstorphine-wright.com

Drawing No. 21820-0214 Revision P-00

Drawn DS	Checked AB	Paper Size A1	Scale 1 : 100	Date Sep 2023
----------	------------	---------------	---------------	---------------