


Block D

Material Key

01 Light Red Brick Stretcher Bond with Light Grey Mortar
02 Dark Red Brick Pattern
03 Alternating Course Projecting Light Red Brick with Light Grey Mortar
04 Muted Gold Aluminium Windows / Doors
05 Muted Gold Aluminium Private Residential Entrance Door
06 Muted Gold Metal Entrance Canopy
07 Muted Gold Metal Capping



Note : Please refer to Bay Elevation drawings for further information

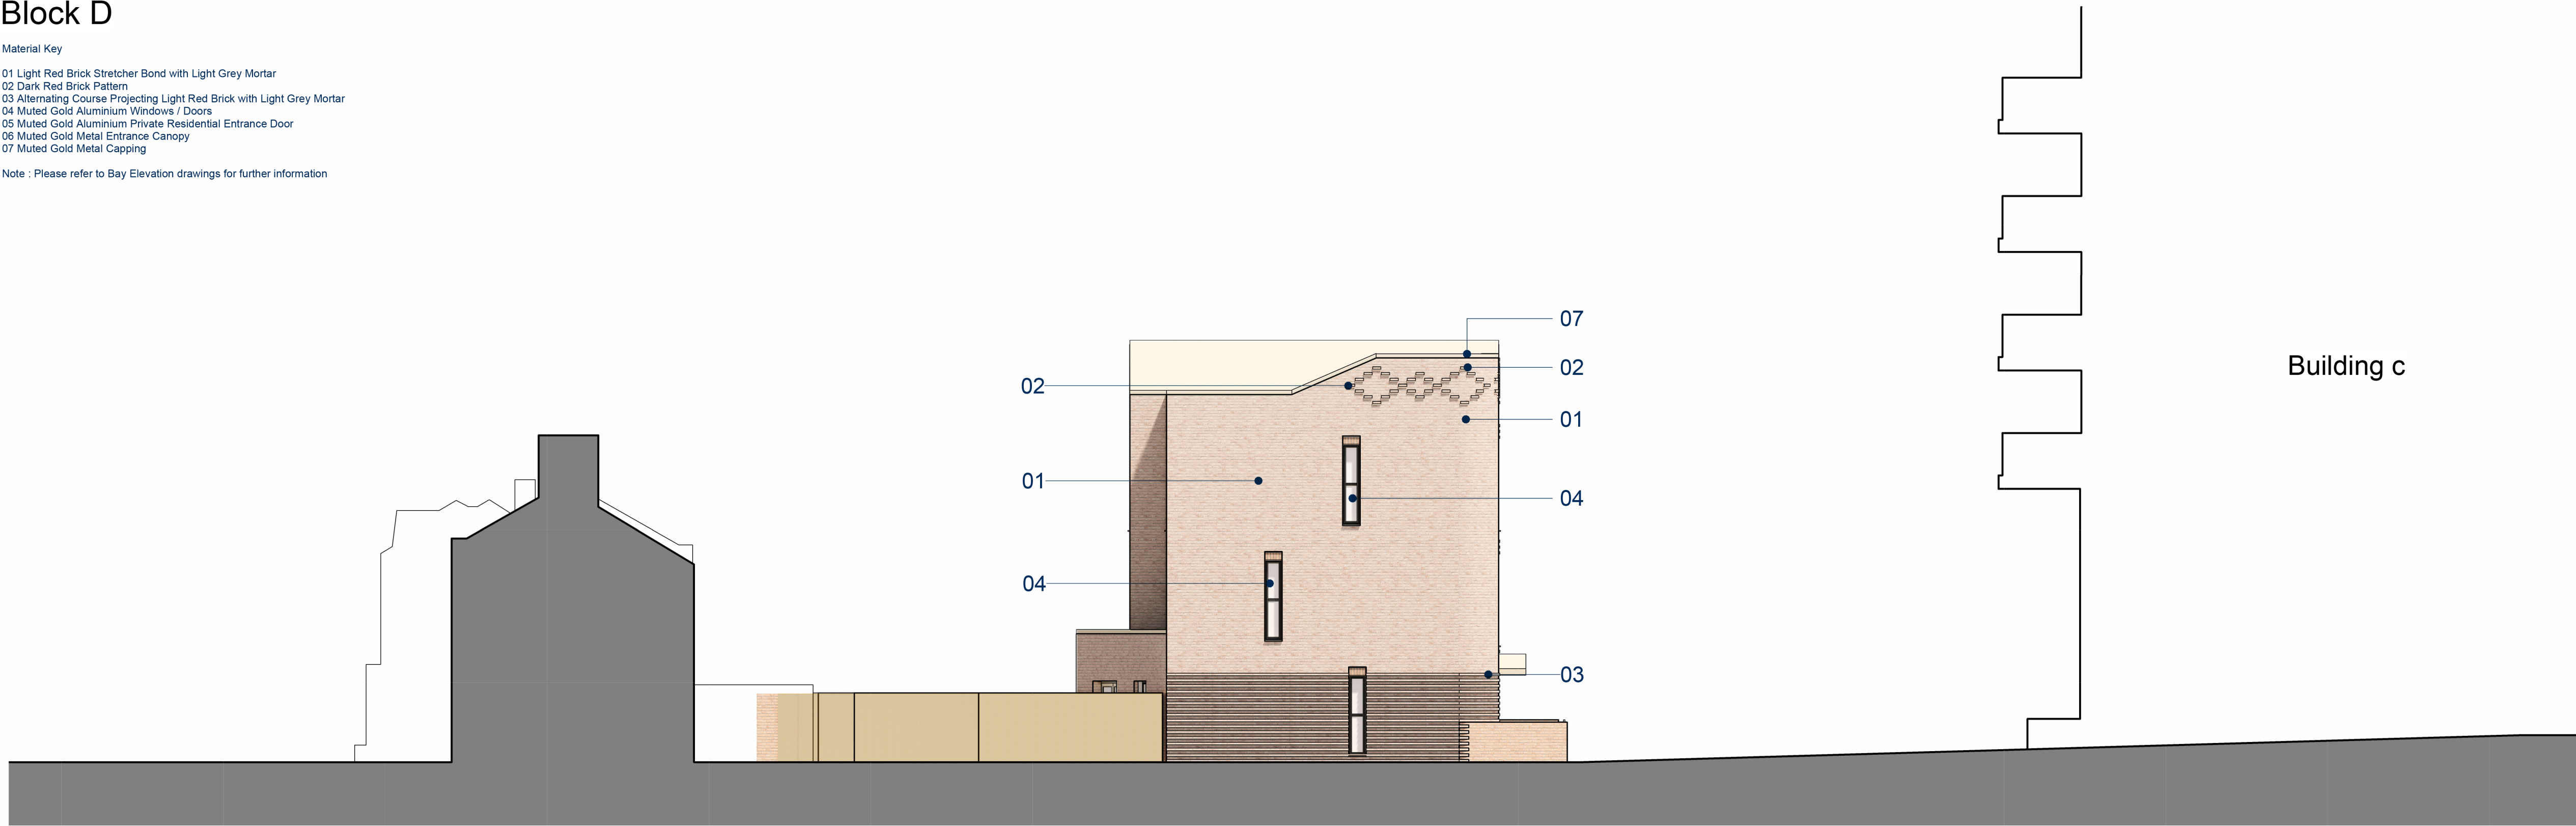

1 East Elevation 01
1 : 100



3 West Elevation 01
1 : 100

 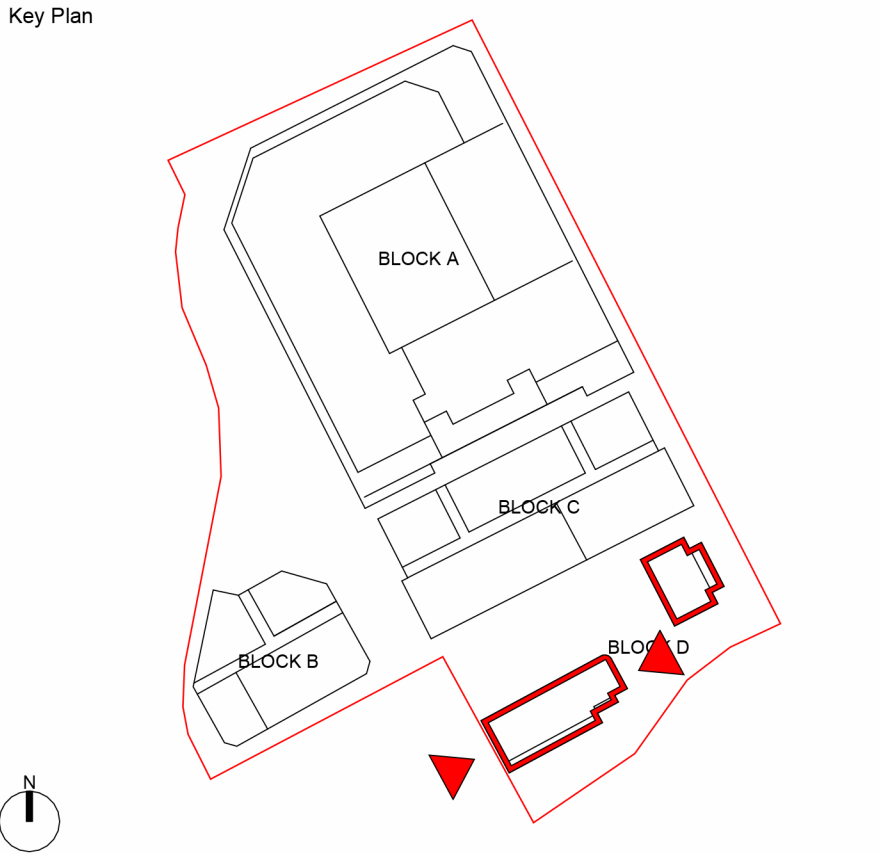

The copyright of this drawing is vested with Corstorphine & Wright Ltd and must not be copied or reproduced without the consent of the company.

P-00 Issued for Planning Submission

Rev Description

16/02/24 DS AB

Date Drw Chk

Client:
TRI 7 (& Fusion)

Project:
Lordship Lane, Wood Green, London

Drawing Title:
Block D - Proposed East and West
Elevations 01
Drawing Status:
PLANNING

Corstorphine & Wright

Stourbridge Studio
The Old Library, Hagley Road, Stourbridge, West Midlands, DY8 1QH
01354 909 850
corstorphine-wright.com

Drawing No.				Revision
21820-0202				P-00
Drawn	Checked	Paper Size	Scale	Date
DS	AB	A1	1 : 100	09/12/23