





01 Unit 5-6 Ground Floor Plan
1:50 @ A1

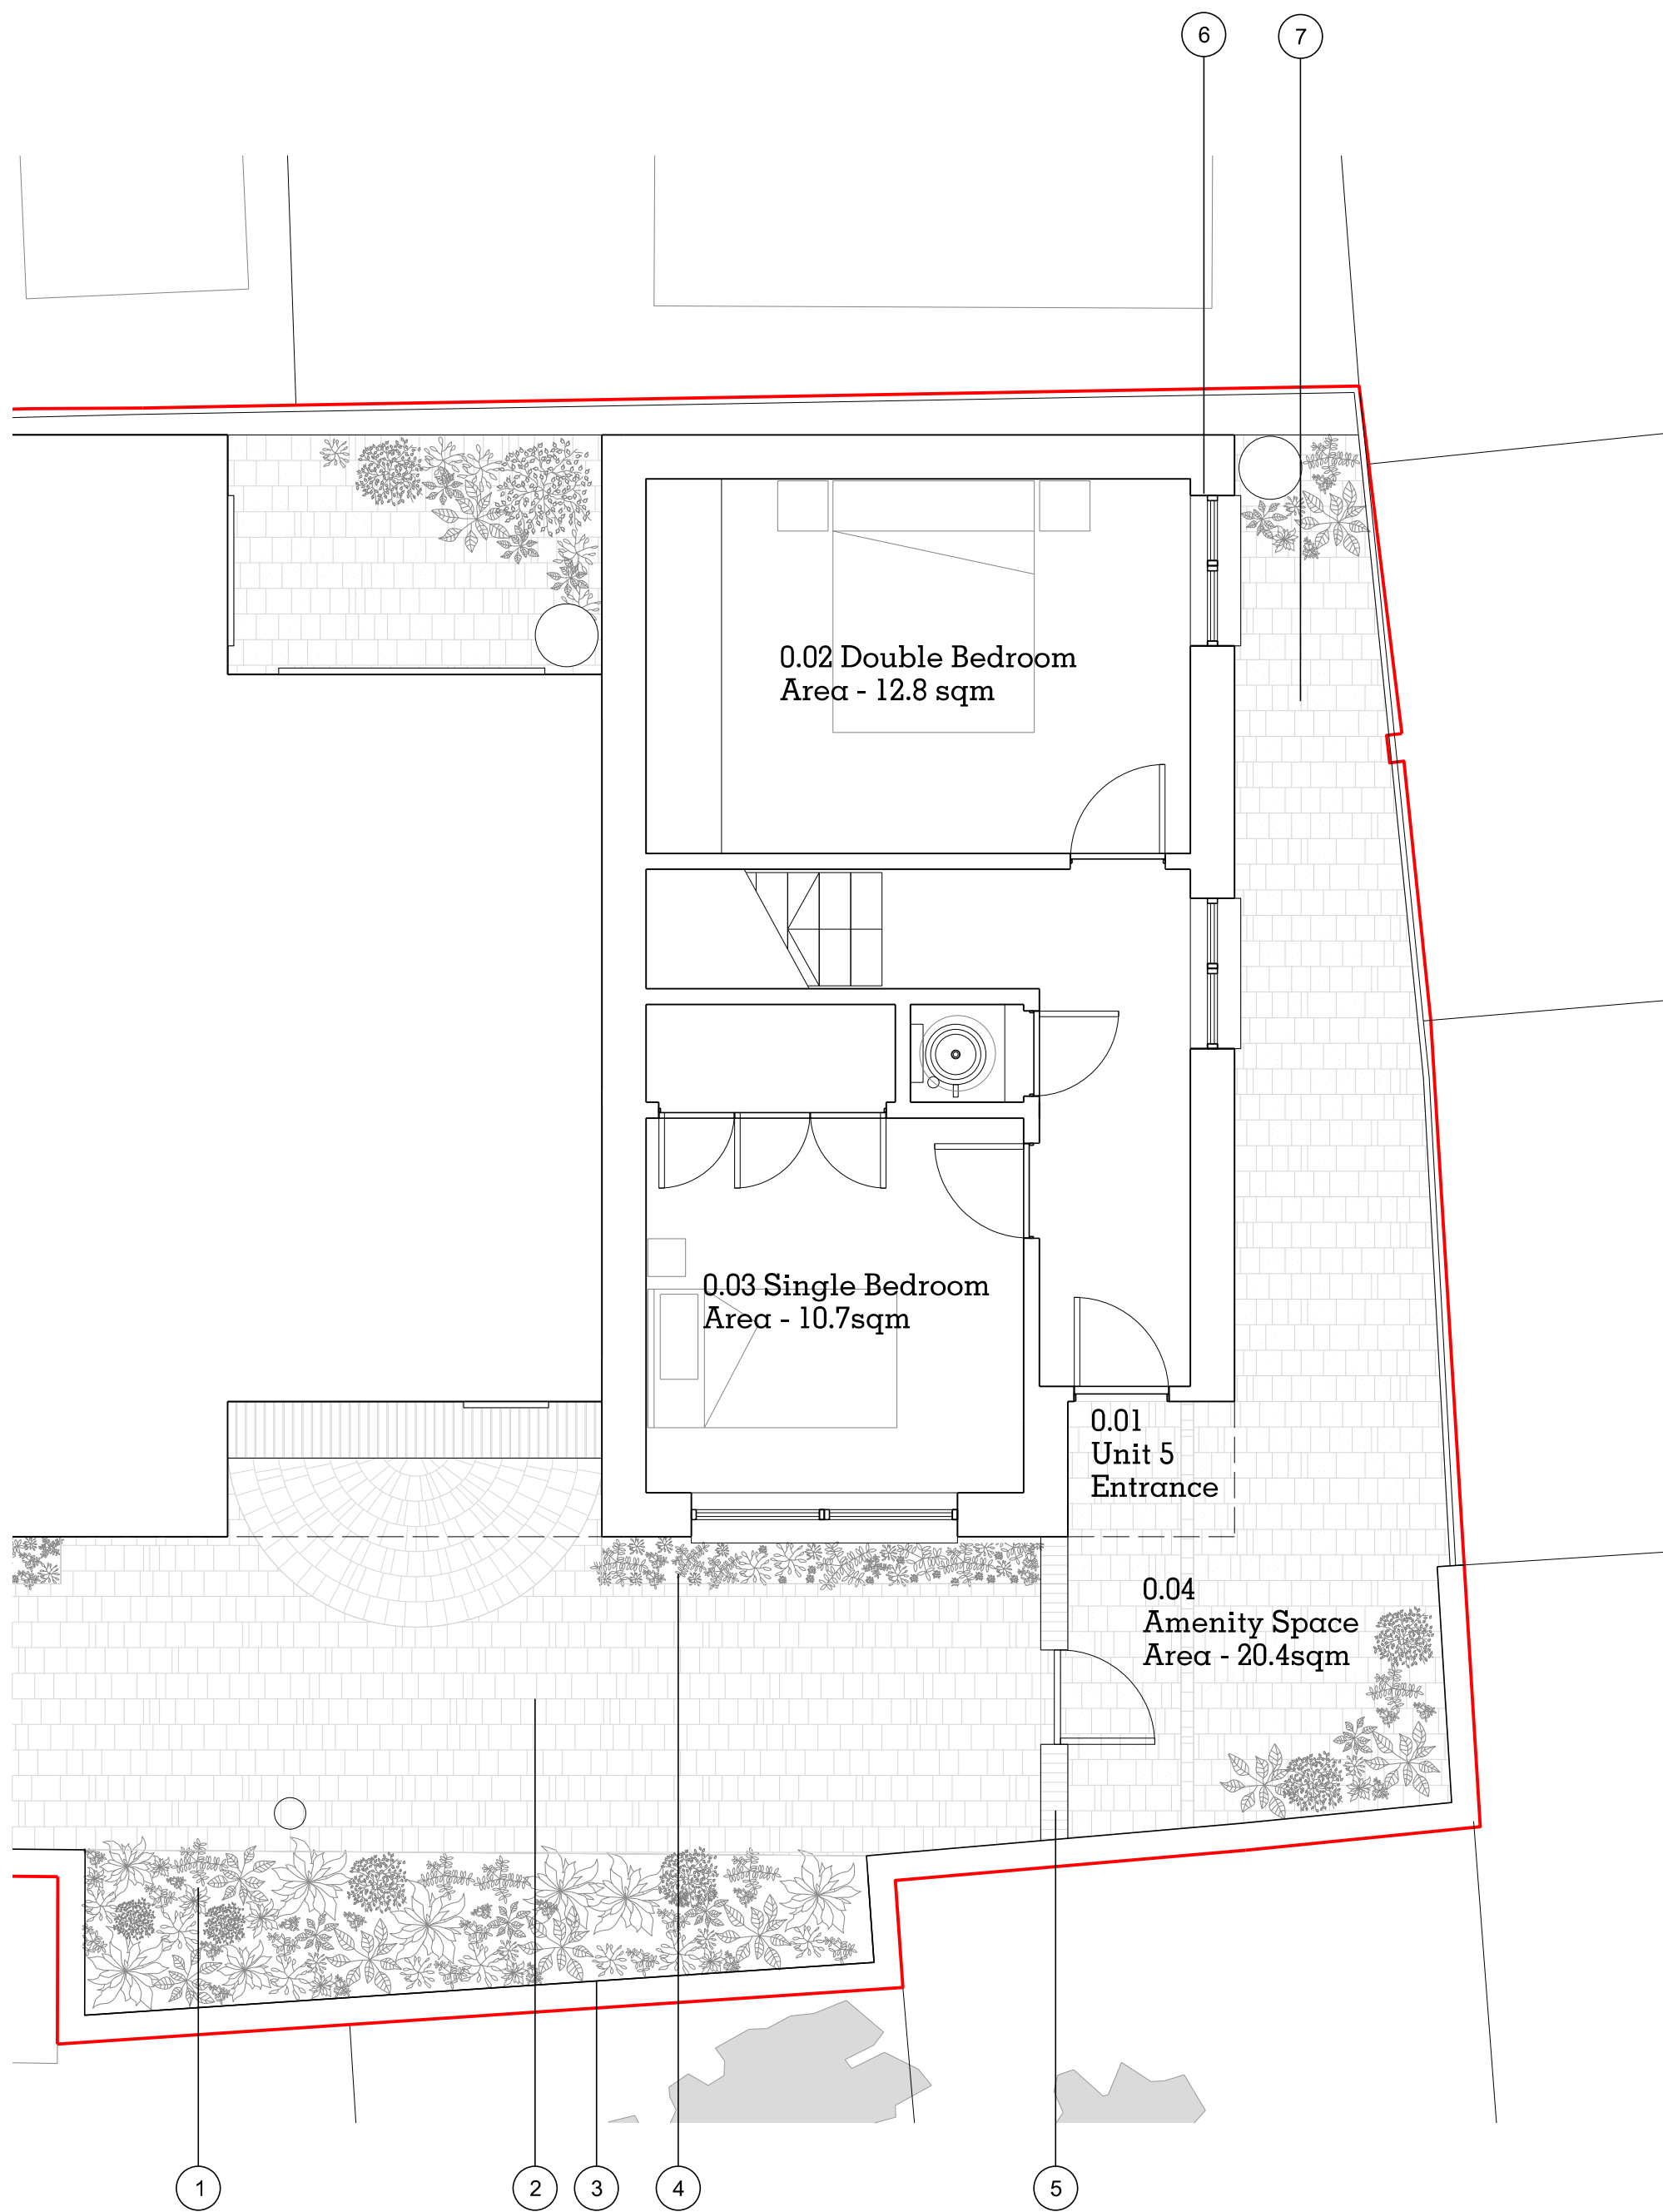


02 Unit 6 Floor Plan
1:50 @ A1

 

GENERAL PLANNING NOTES

1. No dimensions to be scaled from this drawing.
2. All errors, omissions or inconsistencies to be reported to the architect immediately.
3. Use figured dimensions only. All dimensions to be checked on site prior to construction and/or fabrication.

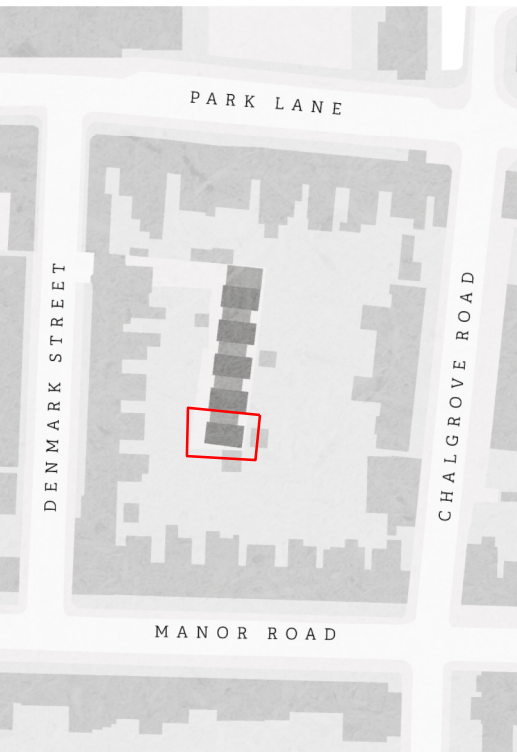

Site map - NOT TO SCALE

- KEY
1. Unit 5 planting
 2. Paving
 3. Boundary masonry wall
 4. Raised planting bed
 5. Low garden wall
 6. Composite casement windows and doors
 7. Unit 5 amenity space
 8. Light bollard
 9. Glass block window
 10. Obscured glass window
 11. Unit 5 ASHP condenser

PLANNING

Project No. 2210

Client Atlas Property London Ltd

Date Mar 23

Scale 1:100 @ A3 / 1:50 @ A1

Project 18, Denmark Street, N17 0JL

Drawing Title: Block 5 / Unit 5-6: Floor Plans

Drawing No.	2210_10_Pt_14	Rev.	C
-------------	---------------	------	---

Drawn	Approved	Signed
-------	----------	--------

Copyright © Hill Patru Architects.

No implied license exists. This drawing should not be used to calculate areas for the purposes of valuation. All dimensions to be checked on site by the contractor and such dimensions to be their responsibility.

Do not scale drawings

All work must comply with relevant British Standards and Building Regulations requirements. Drawing errors and omissions to be reported to the architect.

HILL PATRU

Block D, Imperial Works
Peters Street,
London
NW3 3EP
T: 07813668441
info@hillpatru.co.uk
www.hillpatru.co.uk

RIBA **ARB**

Architects Registration Board